
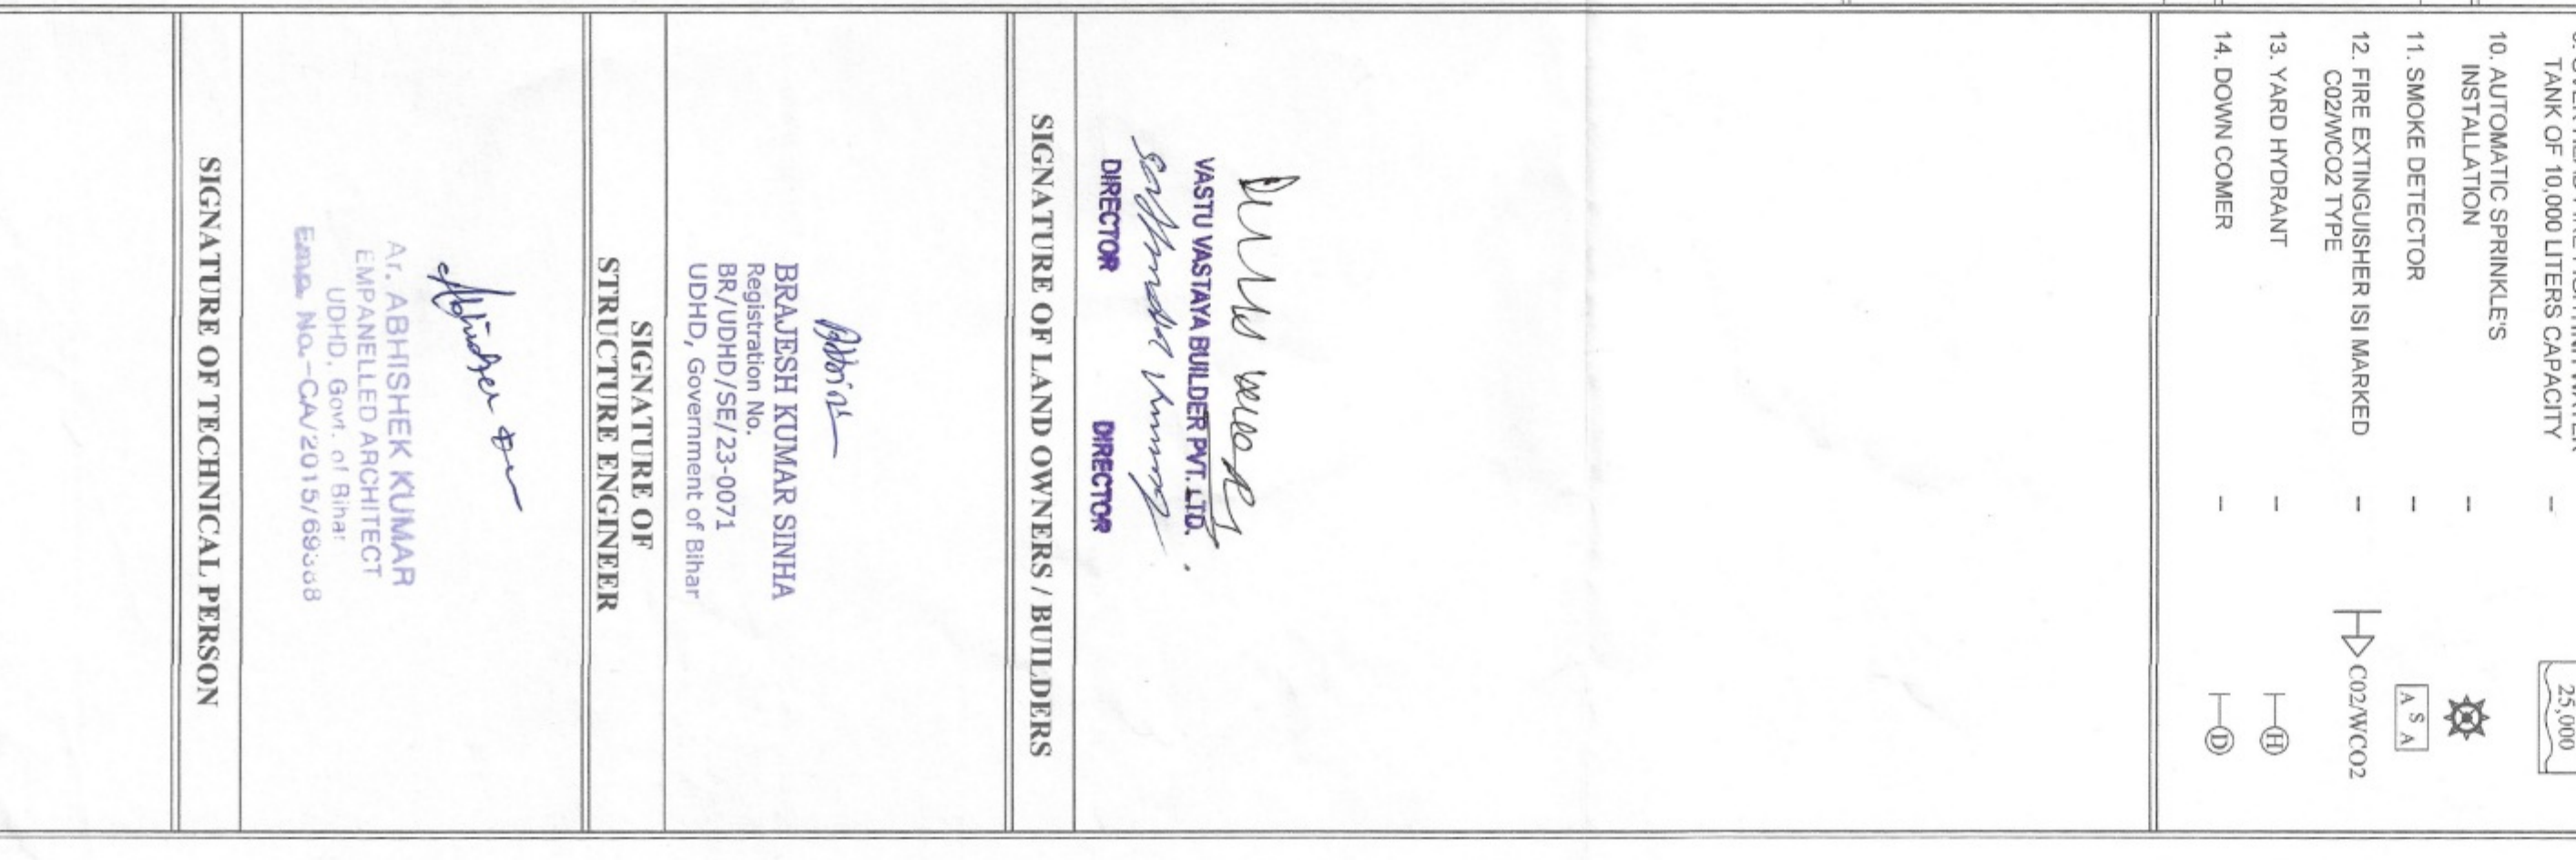
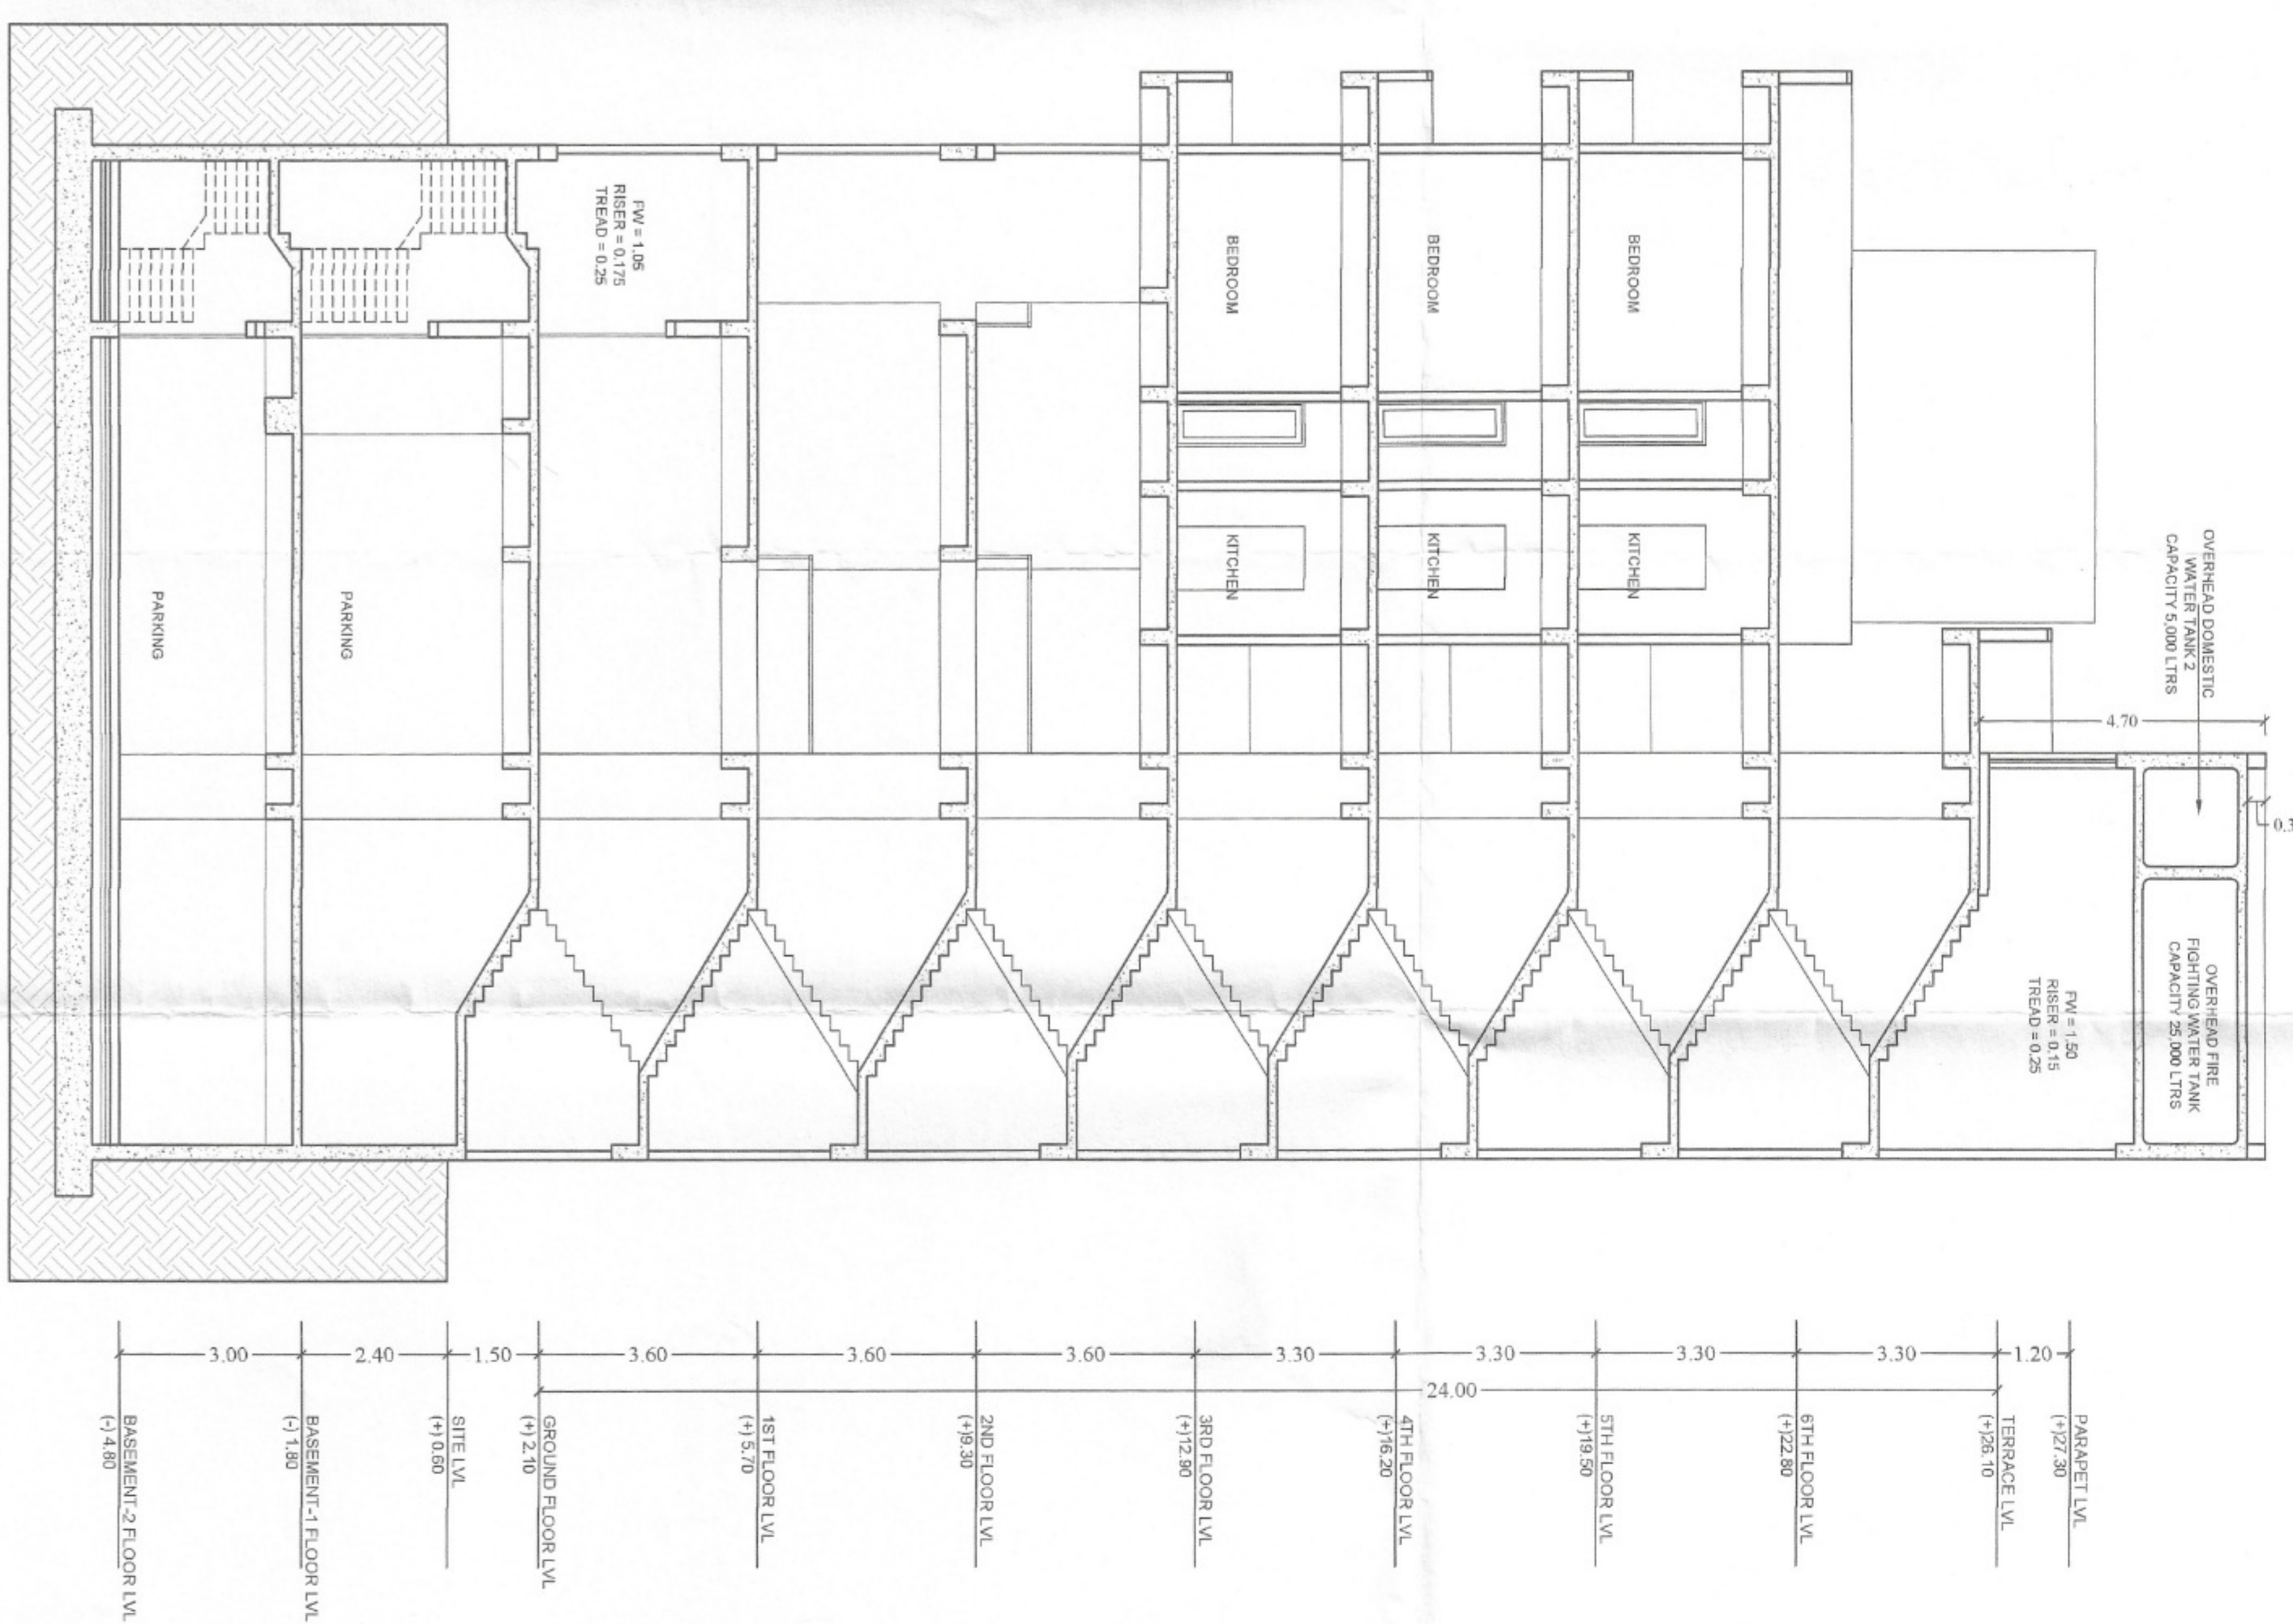


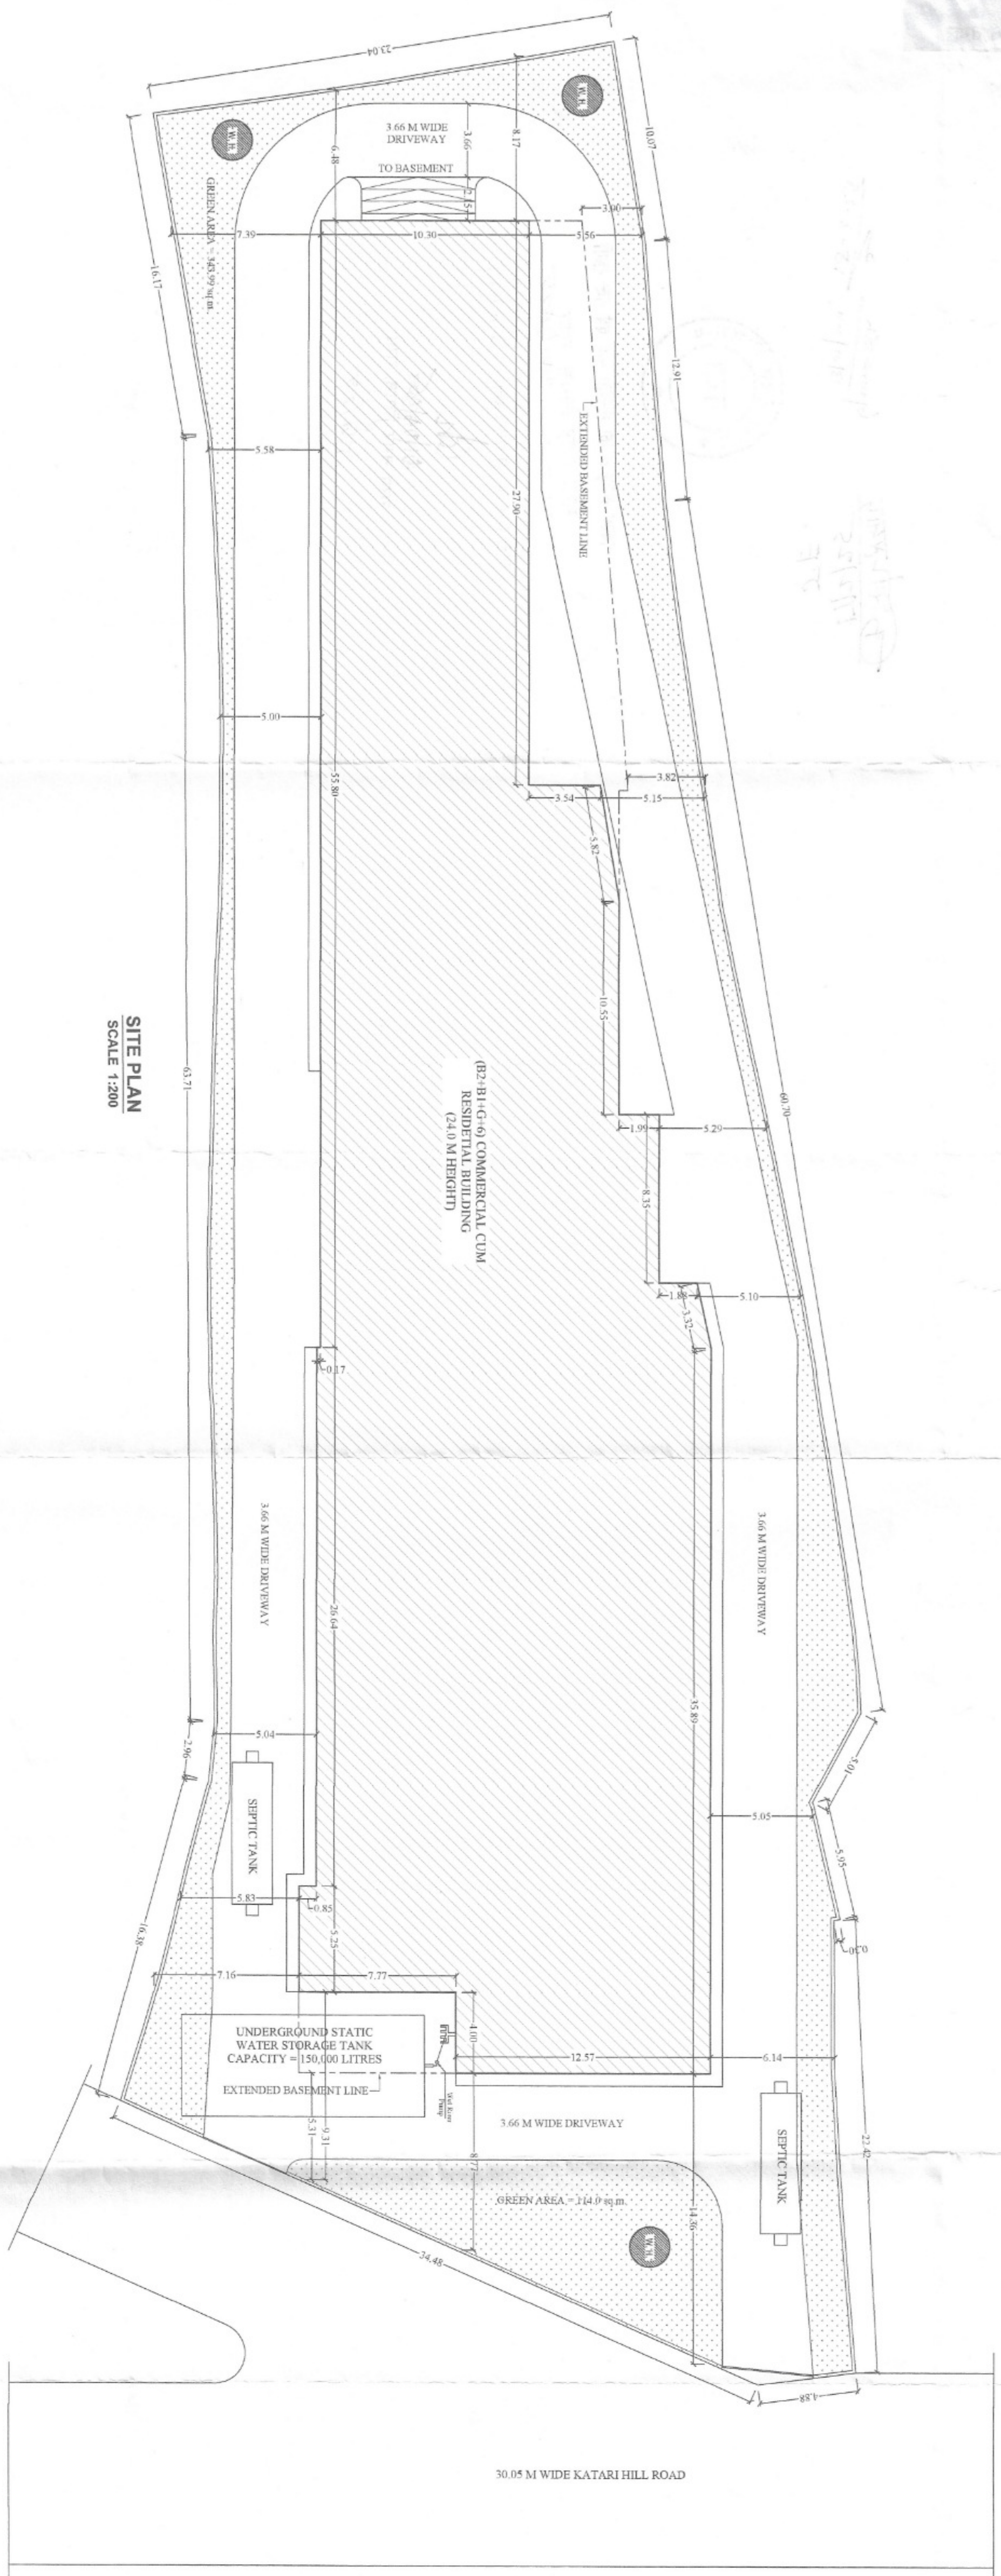

[illegible]

PROPOSED COMMERCIAL CUM RESIDENTIAL BUILDING
NAMEDLY "GRAND ARCADE" FOR VASTU VASTAYA BUILDER PVT. LTD
DIRECTOR - SATYENDRA KUMAR S/O SHRI RAM BHAJAN PRASAD ON
THE LAND PROPERTY OF:

- PRABHU KUMAR, S/O LATE GOPAL PRASAD,
4, AND KUMAR S/O LATE GOPAL PRASAD,
4, PRAMOD KUMAR, S/O LATE GOPAL PRASAD,
4, ALOK KUMAR S/O LATE GOPAL PRASAD &
5, SANTOSH KUMAR, S/O LATE GOPAL PRASAD
AT KATARI HILL ROAD, MAULJA - RAMPUR,
THANA - RAMPUR, THANA NO - 09,
HOLDING NO - 49 (OLD),
MUNICIPAL PLOT NO - 49 (OLD),
HOLDING NO - 48 (NEW), 16/42 (OLD),
MUNICIPAL PLOT NO - 50/66,
DISTRICT - GAYA

PLOT BOT NADY	EAST - DR RAJESWAR SHARMA & OTHERS SOUTH - SRI RAM KUMAR DUTTA & OTHERS WEST - DR RAJESWAR SHARMA & OTHERS NORTH - KATARIHILL ROAD					
	DOOR & WINDOW			REMARKS		
	TYPE	WIDTH	HEIGHT	SITL	LINTEL	
D01	2.40	2.70	0.0	2.70	AS/SPCC	
D02	1.80	2.70	0.0	2.70	DO----	
D03	1.50	2.70	0.0	2.70	DO----	
D1	1.05	2.10	0.0	2.10	DO----	
D2	0.90	2.10	0.0	2.10	DO----	
D3	0.75	2.10	0.0	2.10	DO----	
W1	1.50	1.20	0.90	2.10	DO----	
W2	1.20	1.20	0.90	2.10	DO----	
W3	0.90	1.20	0.90	2.10	DO----	
W4	0.60	0.90	1.20	2.10	DO----	
V1	1.80	0.45	1.95	BOTTOM	DO----	

SPECIFICATION	DETAIL
1. R.C.C. RAFT FOUNDATION AS PER DETAIL.	
2. 1ST CLASS BRICK WORK IN CEMENT MORTAR (1:6) IN SUPER STRUCTURE.	
3. HEIGHT OF PLINTH FLOOR AREA SHOWN IN SECTION	
4. 100/125 FLOORING OVER 0.75" DRY RAMMED KHOA	
5. 0.050 THICK CEMENT PLASTER ON INSIDE WALLING.	
6. 0.050 THICK CEMENT PLASTER ON OUTSIDE WALLING.	
7. 0.110 TH R.C.C. BAND AT DOORS & WINDOWS OPENINGS	
8. 0.12 CEMENT PLASTER ON BOTH SIDE OF WALL.	
9. WHITE & COLOUR WASH AS PER CHOICE.	

ALL DIMENSION ARE IN METRE UNLESS SPECIFIED

SCALE	NORTH	SHEET NO.
1:100 1:200		5/5

SCALE 1:100

1. UNDERGROUND WATER TANK OF 50,000 LITRE
2. SEAMESE CONNECTION

3. WET RISER
4. HOSE REEL
5. FIRE RESISTANCE
6. EMERGENCY LIGHT
7. ILLUMINATED EXIT
8. MANUAL CALL ALARM
9. OVER HEAD FIRE TANK OF 10,000 LIT
10. AUTOMATIC SPRINKLER INSTALLATION
11. SMOKE DETECTOR
12. FIRE EXTINGUISHER CO2/MCO2 TYPE
13. YARD HYDRANT
14. DOWN COMER

Denu Dole
 VASTU VASTAYA BUILDER PVT. LTD.
 55/1, Market Street
 DIRECTOR DIRECTOR

SIGNATURE OF LAND OWNERS / BUILDERS

Brajesh
BRAJESH KUMAR SINHA
Registration No.
BR/UDHD/SE/23-0071

SIGNATURE OF
STRUCTURE ENGINEER

Abhishek Kumar
Mr. ABHISHEK KUMAR
EMPANELLED ARCHITECT
UDHD, Gwalior
No. - 00000000000000000000

SIGNATURE OF TECHNICAL PERSON

SIGNATURE OF BASCING AUTHORITY?

SECTION X-X
SCALE 1:100

$\frac{1772}{2441} \approx 0.726$
 $\frac{1772}{2441} \approx 0.726$
 $\frac{1772}{2441} \approx 0.726$

6/22/2018
Garcia Sa



नक्सा स्वीकृति की मान्यता पाँच वर्ष तक रहेगी
 गया नगर निगम, गया
 का मुकदमा नं०- 249/24-25-
 बिहार नगरपालिका प्रविनियम 2007 के
 धारा 314 के अन्तर्गत स्वीकृत किया गया।

नगर निगम
गया नगर निगम, गया
01/4/25