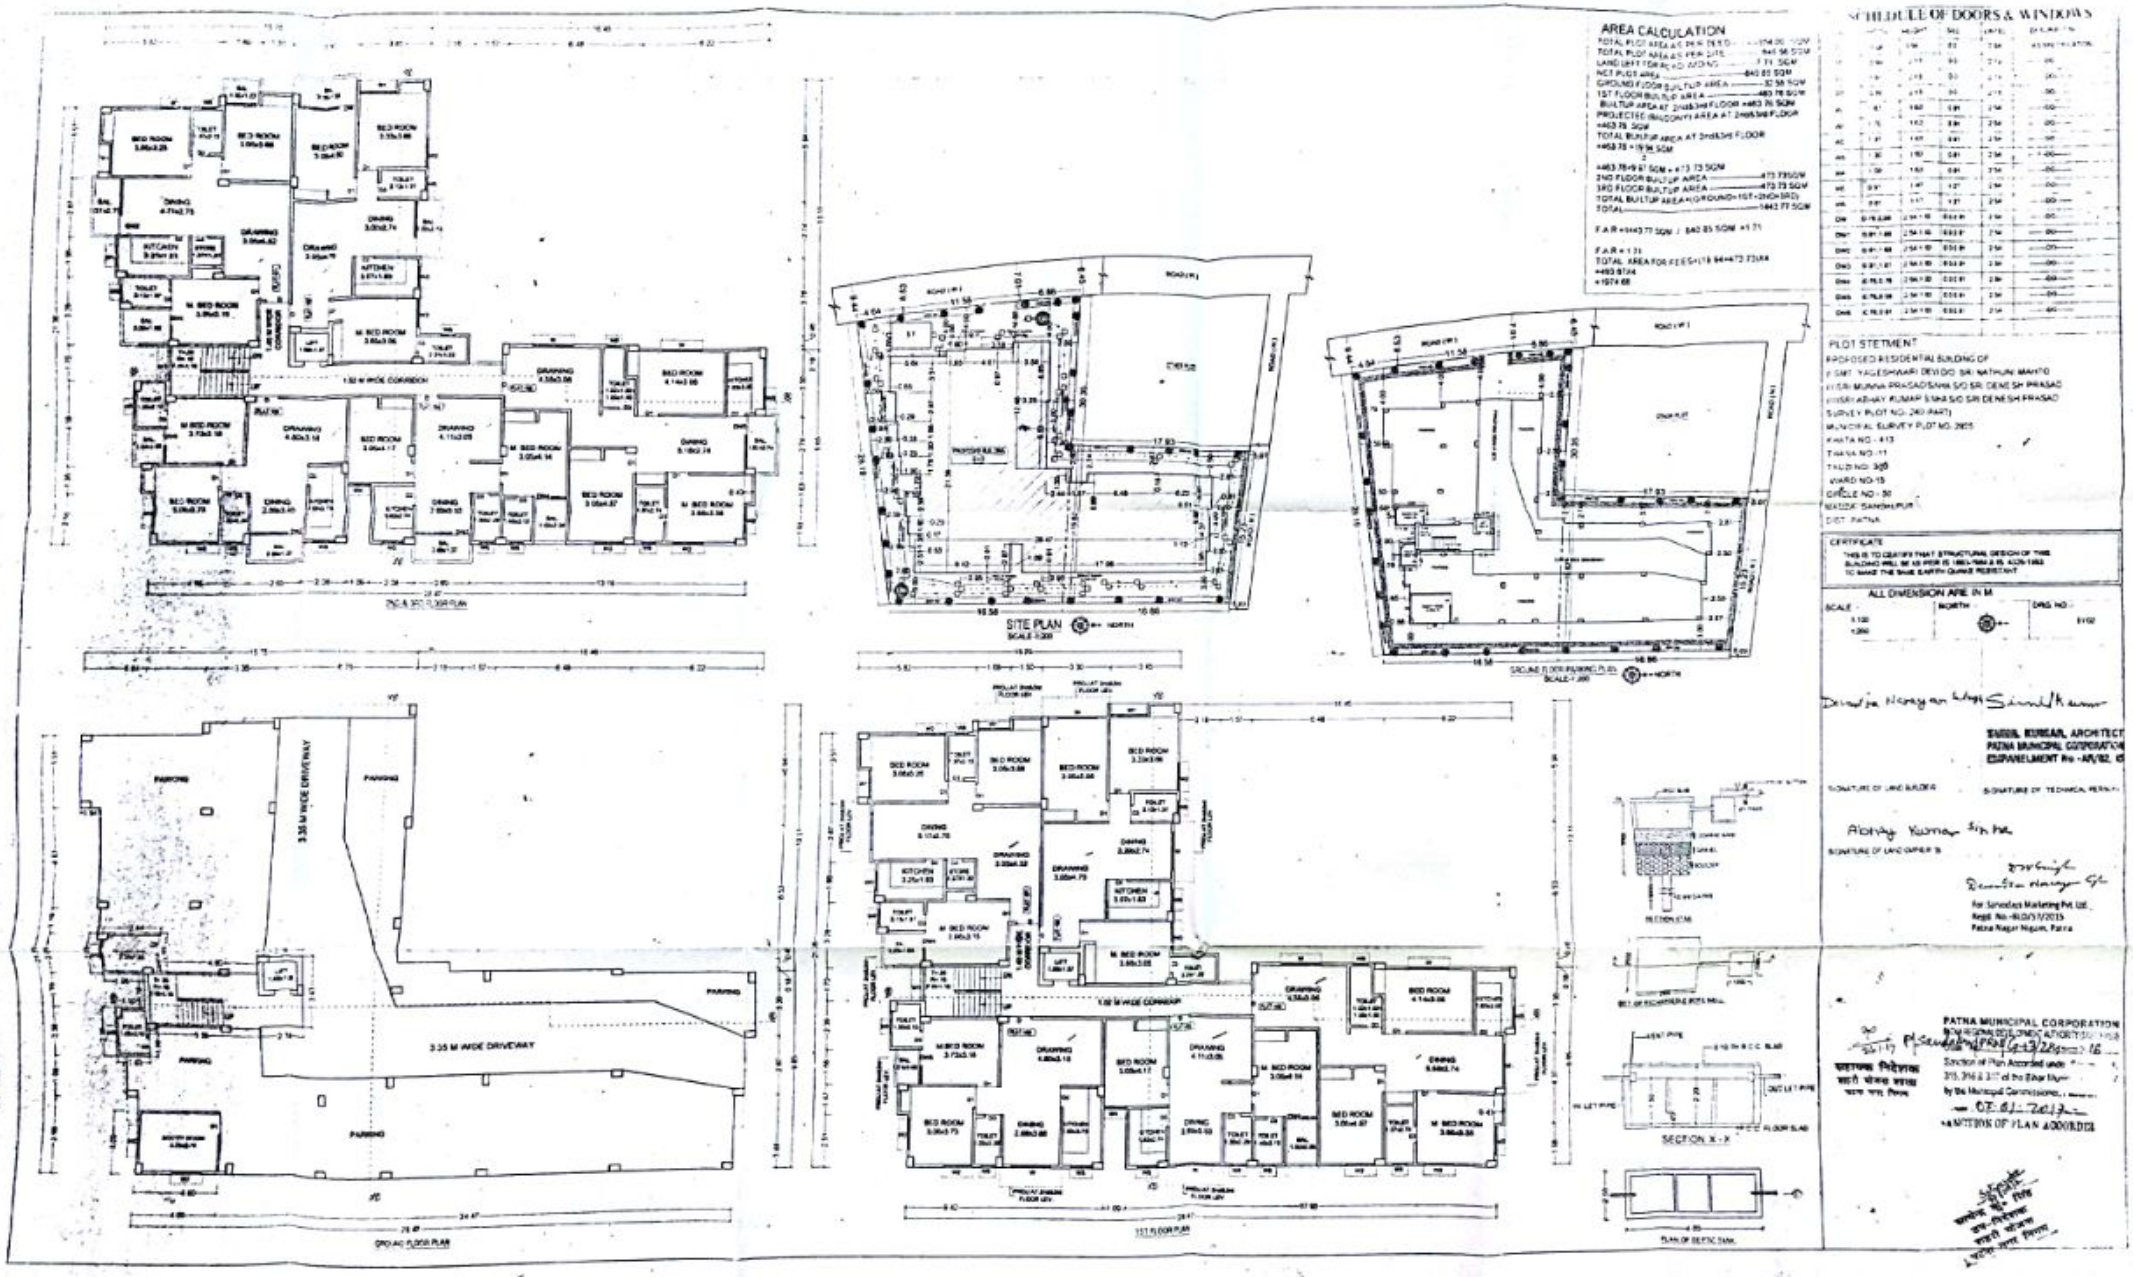

AREA CALCULATION
SCHEDULE OF DOORS & WINDOWS
PLOT STETMENT
CERTIFICATE
ALL DIMENSION ARE IN M
SITE PLAN
GROUND FLOOR PLAN
1ST FLOOR PLAN
SECTION X - X
PLAN OF SEPTIC TANK
PATNA MUNICIPAL CORPORATION