

SIZE

ND

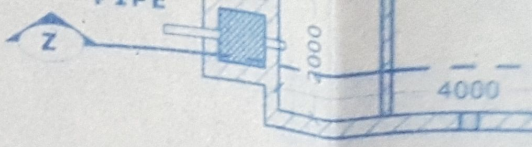

TYPICAL PL
SEPTIC T

APPLICANTS PLO

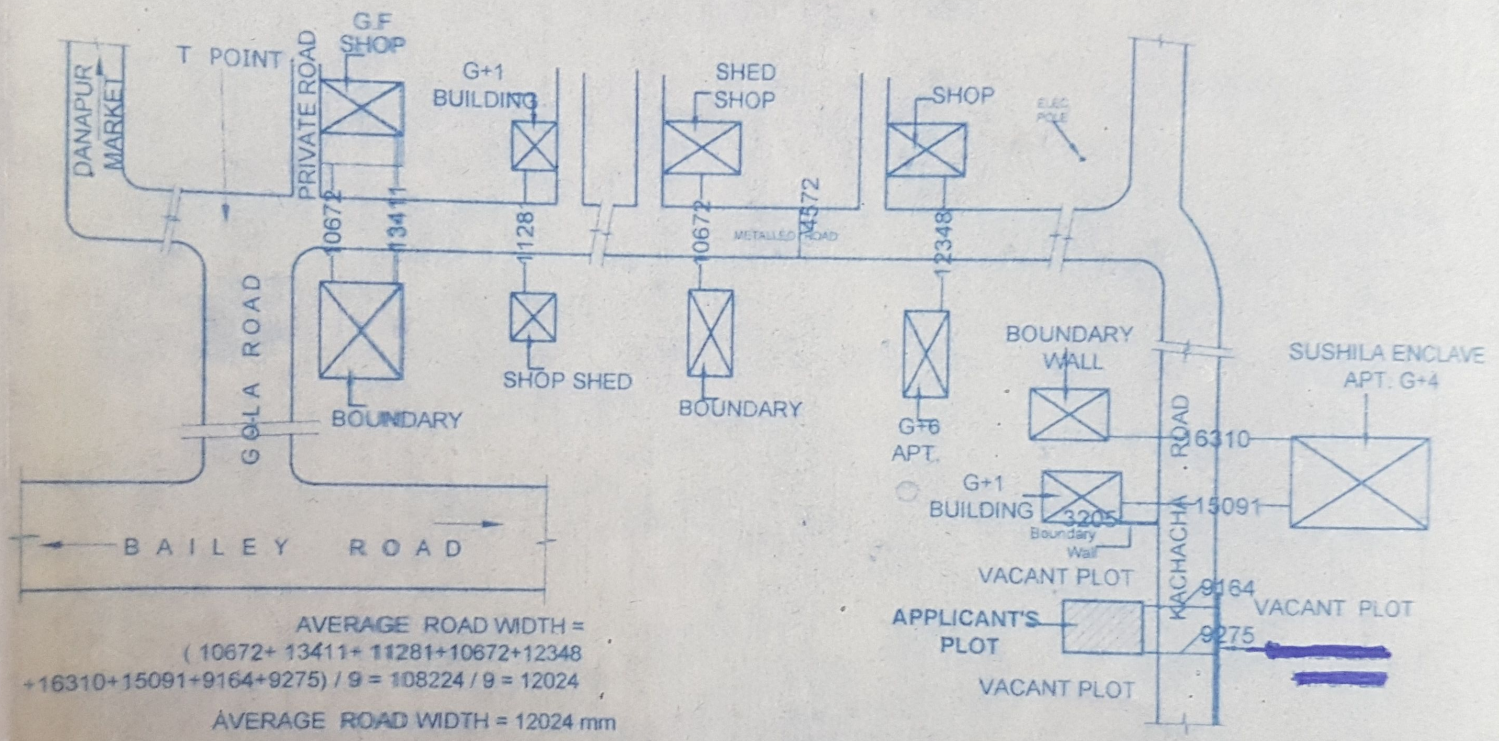

AVERAGE ROAD WIDTH =
(10672+ 13411+ 11281+10672+12348
+16310+15091+9164+9275) / 9 = 108224 / 9 = 12024

AVERAGE ROAD WIDTH = 12024 mm

LOCATION PLAN
SHOWING ROAD WIDTH

NOT TO SCALE

Rainwater Harvesting Tank : Capacity
(7000 X 3000) ,2000 MM Deep
= 42,000 ltrs.
(21,000 ltrs reserved for fire fightining purpose)

BOREWELL
FOR WATER SUPPLY

56300