TO WHOM IT MAY CONCERN

SUB:SANCTION OF BUILDING PLAN

Plan case no....05/16/Res/Bkht3/GP./Pat.....by certified Architect

Khata no.71. survey plot no..511. Thana no.31.Ps.Phulwari Distt. Patna ...area of


Land (011:89 Sqm (appx.)

CERTIFICATE


With reference to the above, I certify that plan case no. 05/16/Res/Bkht3/GP/Pat has been approved by me. I further certify that I am mukhiya of the .Kurthol...., Block .....distt Patna .....and the Construction plan of the premises as mentioned above has been approved by Me after approve of the same by certified architect ...Umashankar.....and is in compliance with all the Relevant regulation and fulfill all the criteria , requirements under bihar Panchayat regulation act.

Signature of the mukhiya
Block -.....
(on seal)

Scanned by CamScanner

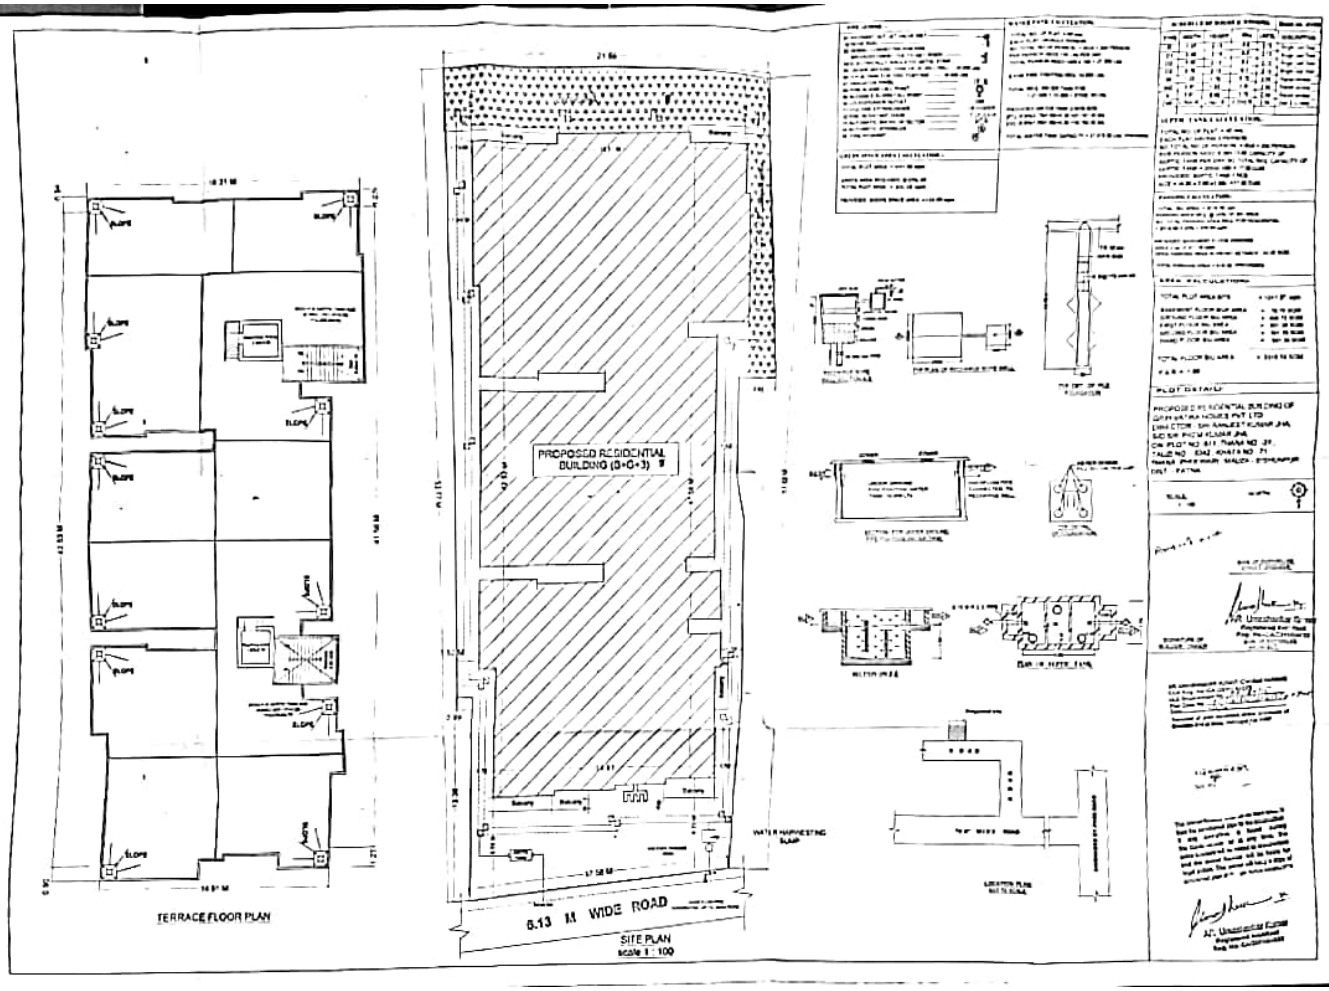

Scanned by CamScanner

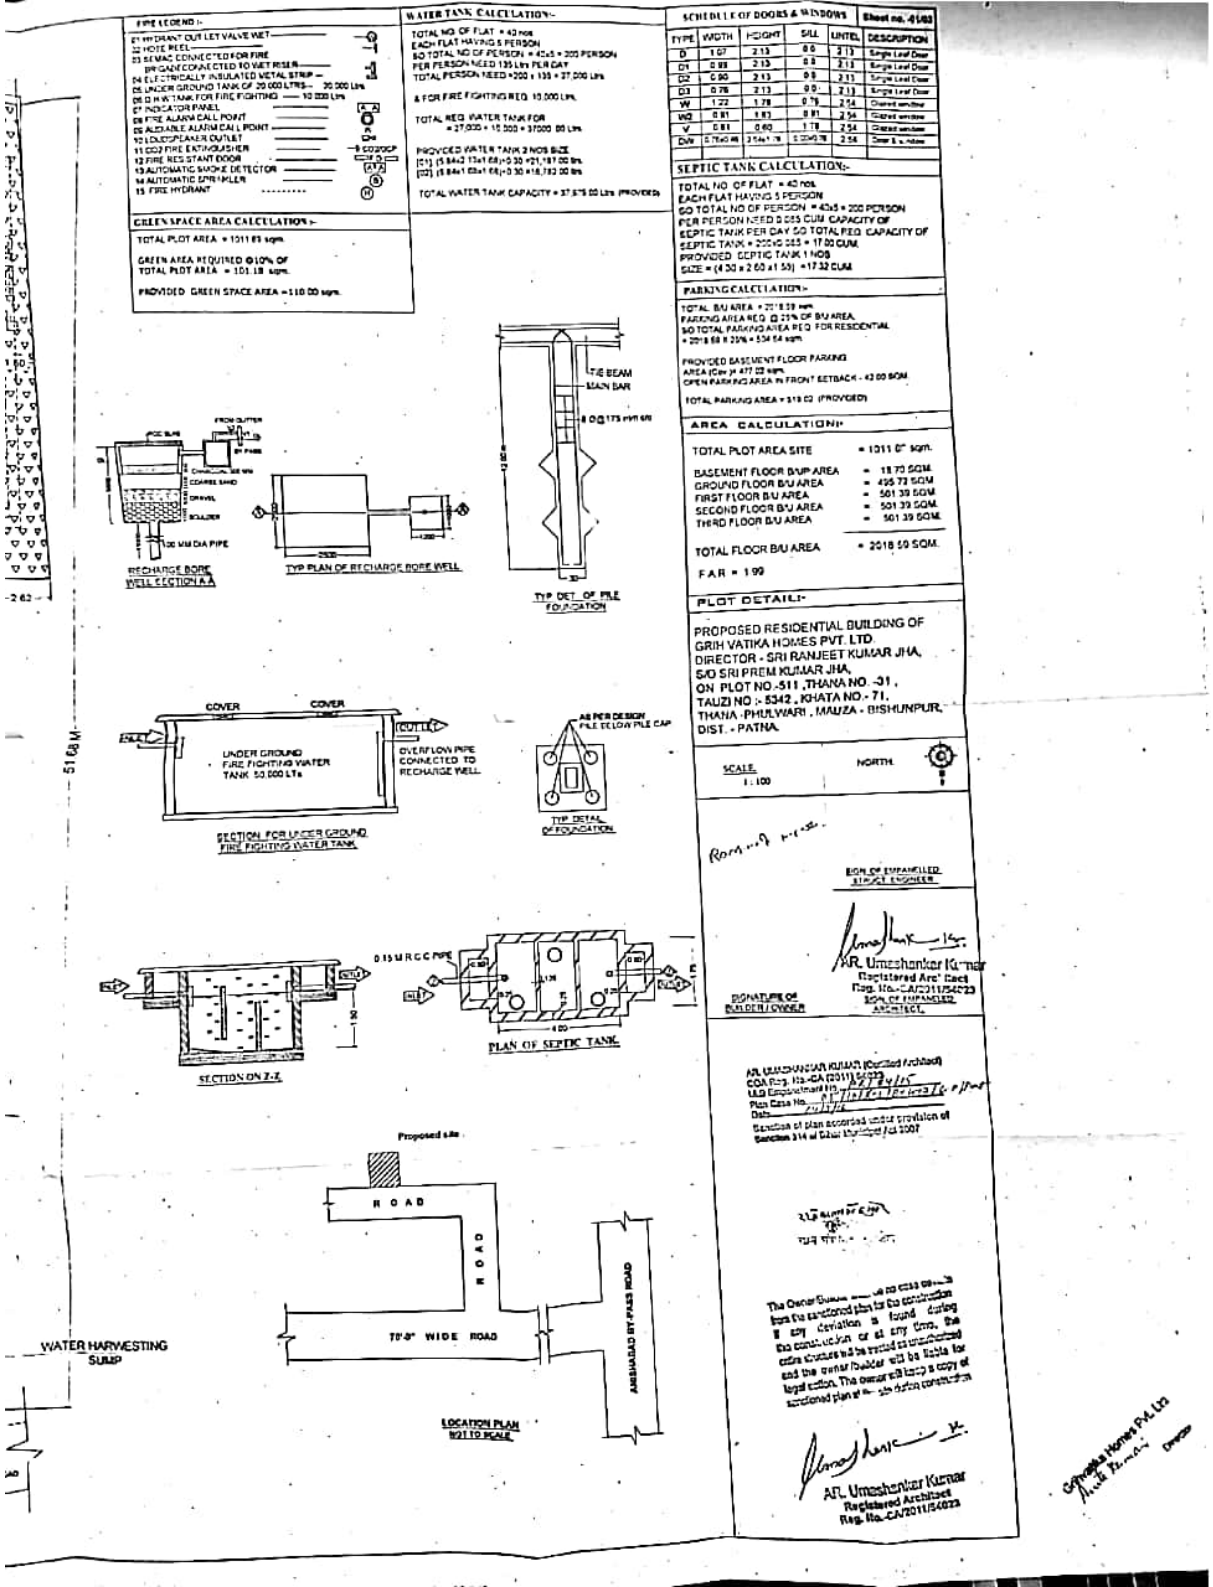

FIRE LEGEND :-
01 HYDRANT OUT LET VALVE WET
02 HOSE REEL
03 SEMAC CONNECTED FOR FIRE BRIGADE CONNECTED TO WET RISER
04 ELECTRICALLY INSULATED METAL STRIP
05 UNDER GROUND TANK OF 20,000 LTRS — 20,000 Ltrs
06 O.H.W.TANK FOR FIRE FIGHTING — 10,000 Ltrs
07 INDICATOR PANEL
08 FIRE ALARM CALL POINT
09 AUDIABLE ALARM CALL POINT
10 LOUDSPEAKER OUTLET
11 DCP FIRE EXTINGUISHER — 5 DCP/2DCP
12 FIRE RESISTANT DOOR
13 AUTOMATIC SMOKE DETECTOR
14 AUTOMATIC SPRINKLER
15 FIRE HYDRANT

WATER TANK CALCULATION:-
TOTAL NO. OF FLAT = 40 nos
EACH FLAT HAVING 5 PERSON
SO TOTAL NO. OF PERSON = 40x5 = 200 PERSON
PER PERSON NEED 135 Ltrs PER DAY
TOTAL PERSON NEED =200 x 135 = 27,000 Ltrs
& FOR FIRE FIGHTING REQ. 10,000 LTRS.
TOTAL REQ. WATER TANK FOR = 27,000 + 10,000 = 37000 .00 Ltrs
PROVIDED WATER TANK 2 NOS SIZE
(01) (5.84x2.13x1.68)+0.30 =21,187.00 ltrs
(02) (5.84x1.68x1.68)+0.30 =16,783.00 ltrs
TOTAL WATER TANK CAPACITY = 37,970.00 Ltrs (PROVIDED)

GREEN SPACE AREA CALCULATION :-
TOTAL PLOT AREA = 1011.83 sqm.
GREEN AREA REQUIRED @10% OF TOTAL PLOT AREA = 101.18 sqm.
PROVIDED GREEN SPACE AREA =110.00 sqm.

SCHEDULE OF DOORS & WINDOWS — Sheet no. 4183

TYPE	WIDTH	HEIGHT	SILL	LINTEL	DESCRIPTION
D	1.07	2.13	0.0	2.13	Single Leaf Door
D1	0.88	2.13	0.0	2.13	Single Leaf Door
D2	0.90	2.13	0.0	2.13	Single Leaf Door
D3	0.76	2.13	0.0	2.13	Single Leaf Door
W	1.22	1.78	0.76	2.54	Glazed window
W2	0.91	1.83	0.91	2.54	Glazed window
V	0.91	0.60	1.78	2.54	Glazed window
D/W	0.76x0.46	2.54x1.78	0.23x0.76	2.54	Door & window

SEPTIC TANK CALCULATION:-
TOTAL NO. OF FLAT = 40 nos
EACH FLAT HAVING 5 PERSON
SO TOTAL NO OF PERSON = 40x5 = 200 PERSON
PER PERSON NEED 0.085 CUM. CAPACITY OF SEPTIC TANK PER DAY SO TOTAL REQ. CAPACITY OF SEPTIC TANK = 200x0.085 = 17.00 CUM.
PROVIDED SEPTIC TANK 1 NOS
SIZE = (4.30 x 2.60 x 1.50) =17.32 CUM.

PARKING CALCULATION :-
TOTAL B/U AREA = 2018.59 sqm
PARKING AREA REQ. @ 25% OF B/U AREA.
SO TOTAL PARKING AREA REQ. FOR RESIDENTIAL = 2018.59 X 25% = 504.64 sqm
PROVIDED BASEMENT FLOOR PARKING AREA (Cov.)= 477.00 sqm.
OPEN PARKING AREA IN FRONT SETBACK = 42.00 SQM.
TOTAL PARKING AREA = 519.00 (PROVIDED)

AREA CALCULATION:-

TOTAL PLOT AREA SITE	= 1011.0" sqm.
BASEMENT FLOOR B/UP AREA	= 18.70 SQM.
GROUND FLOOR B/U AREA	= 495.72 SQM.
FIRST FLOOR B/U AREA	= 501.39 SQM.
SECOND FLOOR B/U AREA	= 501.39 SQM.
THIRD FLOOR B/U AREA	= 501.39 SQM.
TOTAL FLOOR B/U AREA	= 2018.59 SQM.
F.A.R = 1.99	

PLOT DETAIL:-
PROPOSED RESIDENTIAL BUILDING OF GRIH VATIKA HOMES PVT. LTD.
DIRECTOR - SRI RANJEET KUMAR JHA,
S/O SRI PREM KUMAR JHA,
ON PLOT NO.-511 ,THANA NO. -31 ,
TAUZI NO :- 5342 , KHATA NO.- 71,
THANA - PHULWARI , MAUZA - BISHUNPUR,
DIST. - PATNA.

SCALE 1:100 — NORTH

SIGN OF EMPANELLED STRUCT. ENGINEER

AR. Umeshankar Kumar
Registered Arch' itect
Reg. No.-CA/2011/54023
SIGN. OF EMPANELED ARCHITECT.

SIGNATURE OF BUILDER / OWNER

AR. UMESHANKAR KUMAR (Empanelled Architect)
COA Reg. No.-CA (2011) 54023
LSB Empanelment no.
Plan Case No.
Date

Sanction of plan accorded under provision of Section 314 of Bihar Municipal Act 2007

The Owner/Builder shall do case of the sanctioned plan but the sanctioned plan is found during the construction or at any time, the construction or any deviation is found during the construction or at any time, the extra structure will be treated as unauthorized and the owner/builder will be liable for legal action. The owner will keep a copy of sanctioned plan at the site during construction

AR. Umeshankar Kumar
Registered Architect
Reg. No.-CA/2011/54023

Grihvatika Homes Pvt. Ltd.
Director

RECHARGE BORE WELL SECTION A-A

TYP PLAN OF RECHARGE BORE WELL

TYP DET. OF PILE FOUNDATION

SECTION FOR UNDER GROUND FIRE FIGHTING WATER TANK

TYP. DETAIL OF FOUNDATION


SECTION ON Z-Z

PLAN OF SEPTIC TANK

LOCATION PLAN NOT TO SCALE

WATER HARVESTING SUMP

Scanned by CamScanner

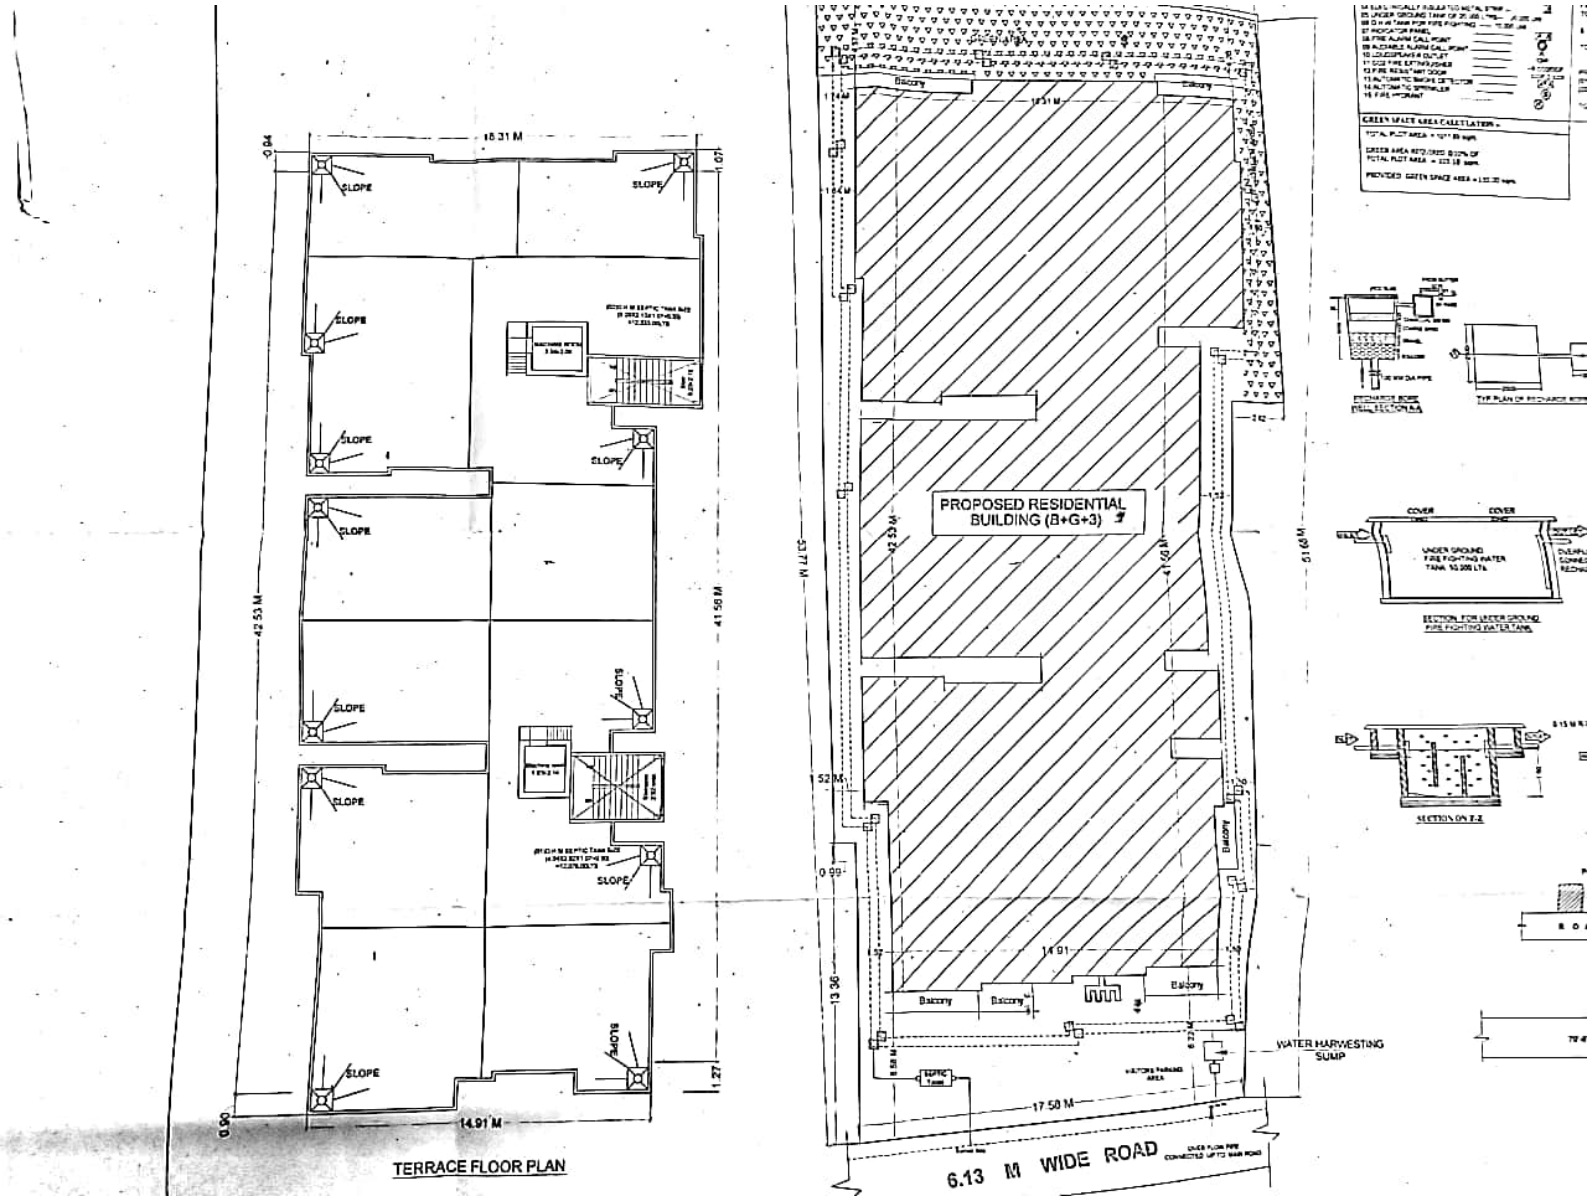

Scanned by CamScanner

FIRE LEGEND :-

1. ENCLOSURE OF LIFT & MACHINE ROOM
2. HOSE REEL
3. SUMP CONNECTED FOR FIRE BRIGADE CONNECTED TO WET RISER
4. ELECTRICALLY INSULATED METAL STRIP
5. UNDER GROUND WATER TANK OF 20,000 LTRS — 20,000 LTR
6. OH WATER TANK FOR FIRE FIGHTING — 10,000 LTR
7. INDICATOR PANEL
8. FIRE ALARM CALL POINT
9. ALARM BELL
10. LANDING VALVE
11. COUPLING MALE OUTLET
12. CO2 FIRE EXTINGUISHER
13. FIRE RESISTANT DOOR
14. AUTOMATIC SMOKE DETECTOR
15. AUTOMATIC SPRINKLER
16. FIRE HYDRANT

GREEN SPACE AREA CALCULATION :-

TOTAL PLOT AREA = 1011.89 sqm.

GREEN AREA REQUIRED @10% OF TOTAL PLOT AREA = 101.18 sqm.

PROVIDED GREEN SPACE AREA = 110.00 sqm.

WATER TANK CALCULATION:-

TOTAL NO. OF FLAT = 40 nos.
EACH FLAT HAVING 5 PERSON
SO TOTAL NO OF PERSON = 40×5 = 200 PERSON
PER PERSON NEED 135 Lts PER DAY
TOTAL PERSON NEED = 200 × 135 = 27,000 Lts

& FOR FIRE FIGHTING REQ. 10,000 LTR.

TOTAL REQ WATER TANK FOR
= 27,000 + 10,000 = 37000.00 Lts

PROVIDED WATER TANK 2 NOS SIZE
(01) (5.84×2.13×1.68)×0.30 = 21,187.00 Lts
(02) (5.84×1.68×1.68)×0.30 = 16,793.00 Lts

TOTAL WATER TANK CAPACITY = 37,979.00 Lts (PROVIDED)

SCHEDULE OF DOORS & WINDOWS

Sheet no. 01/03

TYPE	WIDTH	HEIGHT	SILL	LINTEL	DESCRIPTION
D	1.07	2.13	0.0	2.13	Single Leaf Door
D1	0.99	2.13	0.0	2.13	Single Leaf Door
D2	0.90	2.13	0.0	2.13	Single Leaf Door
D3	0.76	2.13	0.0	2.13	Single Leaf Door
W	1.22	1.78	0.76	2.54	Glazed window
W2	0.61	1.83	0.61	2.54	Glazed window
V	0.61	0.60	1.78	2.54	Glazed window
DW	0.76×0.46	2.14×1.78	0.0×0.76	2.54	Door & window

SEPTIC TANK CALCULATION:-

TOTAL NO. OF FLAT = 40 nos.
EACH FLAT HAVING 5 PERSON
SO TOTAL NO OF PERSON = 40×5 = 200 PERSON
PER PERSON NEED 0.085 CUM. CAPACITY OF SEPTIC TANK PER DAY SO TOTAL REQ. CAPACITY OF SEPTIC TANK = 200×0.085 = 17.00 CUM.
PROVIDED SEPTIC TANK 1 NOS
SIZE = (4.30 × 2.60 × 1.55) = 17.32 CUM.

PARKING CALCULATION:-

TOTAL B/U AREA = 2018.59 sqm.
PARKING AREA REQ. @ 25% OF B/U AREA,
SO TOTAL PARKING AREA REQ. FOR RESIDENTIAL
= 2018.59 X 25% = 504.64 sqm.

PROVIDED BASEMENT FLOOR PARKING AREA (Carpet) = 477.02 sqm.
OPEN PARKING AREA IN FRONT SETBACK = 42.00 SQM.

TOTAL PARKING AREA = 519.02 (PROVIDED)

AREA CALCULATION:-

TOTAL PLOT AREA SITE	= 1011.89 sqm.
BASEMENT FLOOR B/UP AREA	= 18.70 SQM.
GROUND FLOOR B/U AREA	= 499.72 SQM.
FIRST FLOOR B/U AREA	= 501.39 SQM.
SECOND FLOOR B/U AREA	= 501.39 SQM.
THIRD FLOOR B/U AREA	= 501.39 SQM.
TOTAL FLOOR B/U AREA	= 2018.59 SQM.
F.A.R.	= 1.99

PLOT DETAIL:-

PROPOSED RESIDENTIAL BUILDING OF GRIH VATIKA HOMES PVT. LTD.
DIRECTOR - SRI RANJEET KUMAR JHA,
S/O SRI PREM KUMAR JHA,
ON PLOT NO.-511, THANA NO. -31,
TAUZI NO :- 5342, KHATA NO.- 71,
THANA -PHULWARI, MAUZA - BISHUNPUR,
DIST. - PATNA.

SCALE 1:100 | NORTH

SIGN OF EMPANELLED STRUCT. ENGINEER

AR. Umashankar Kumar
Registered Architect
Reg. No.-CA/2011/54023
SIGN OF EMPANELED ARCHITECT


SIGNATURE OF BUILDER / OWNER


AR. UMASHANKAR KUMAR (Certified Architect)
CoA Reg. No.-CA/2011/54023
ULB Empanelment No.
Plan Pass No.
Date
Sanction of plan accorded under provision of Section 374 of Bihar Municipal Act 2007


The Owner/Developer ... to make deviation from the sanctioned plan for the construction if any deviation is found during the construction or at any time, the entire structure will be treated as unauthorized and the owner/builder will be liable for legal action. The owner will keep a copy of sanctioned plan at the site during construction


AR. Umashankar Kumar
Registered Architect
Reg. No.-CA/2011/54023


Grihvatika Homes Pvt. Ltd.
Director

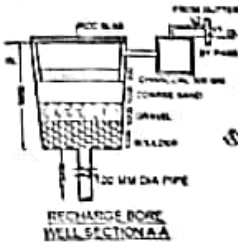


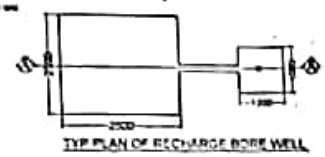


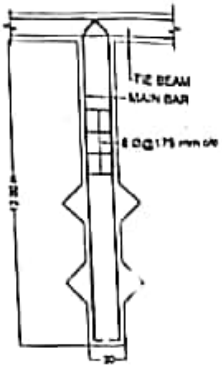


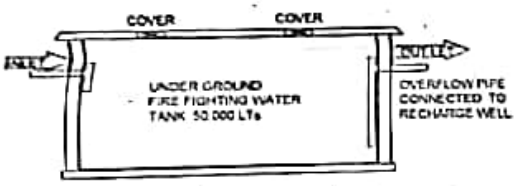

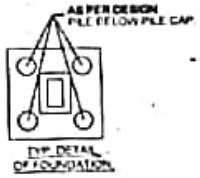

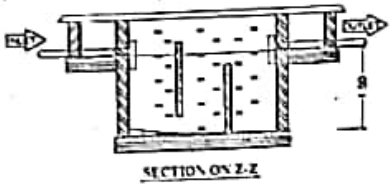

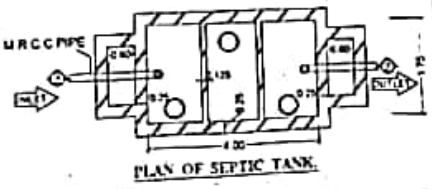

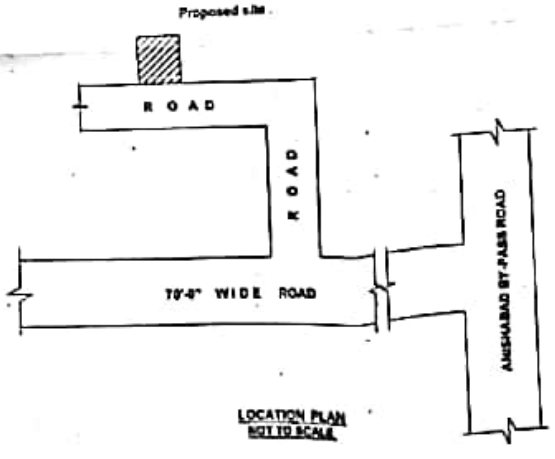

WATER HARVESTING SUMP

Scanned by CamScanner