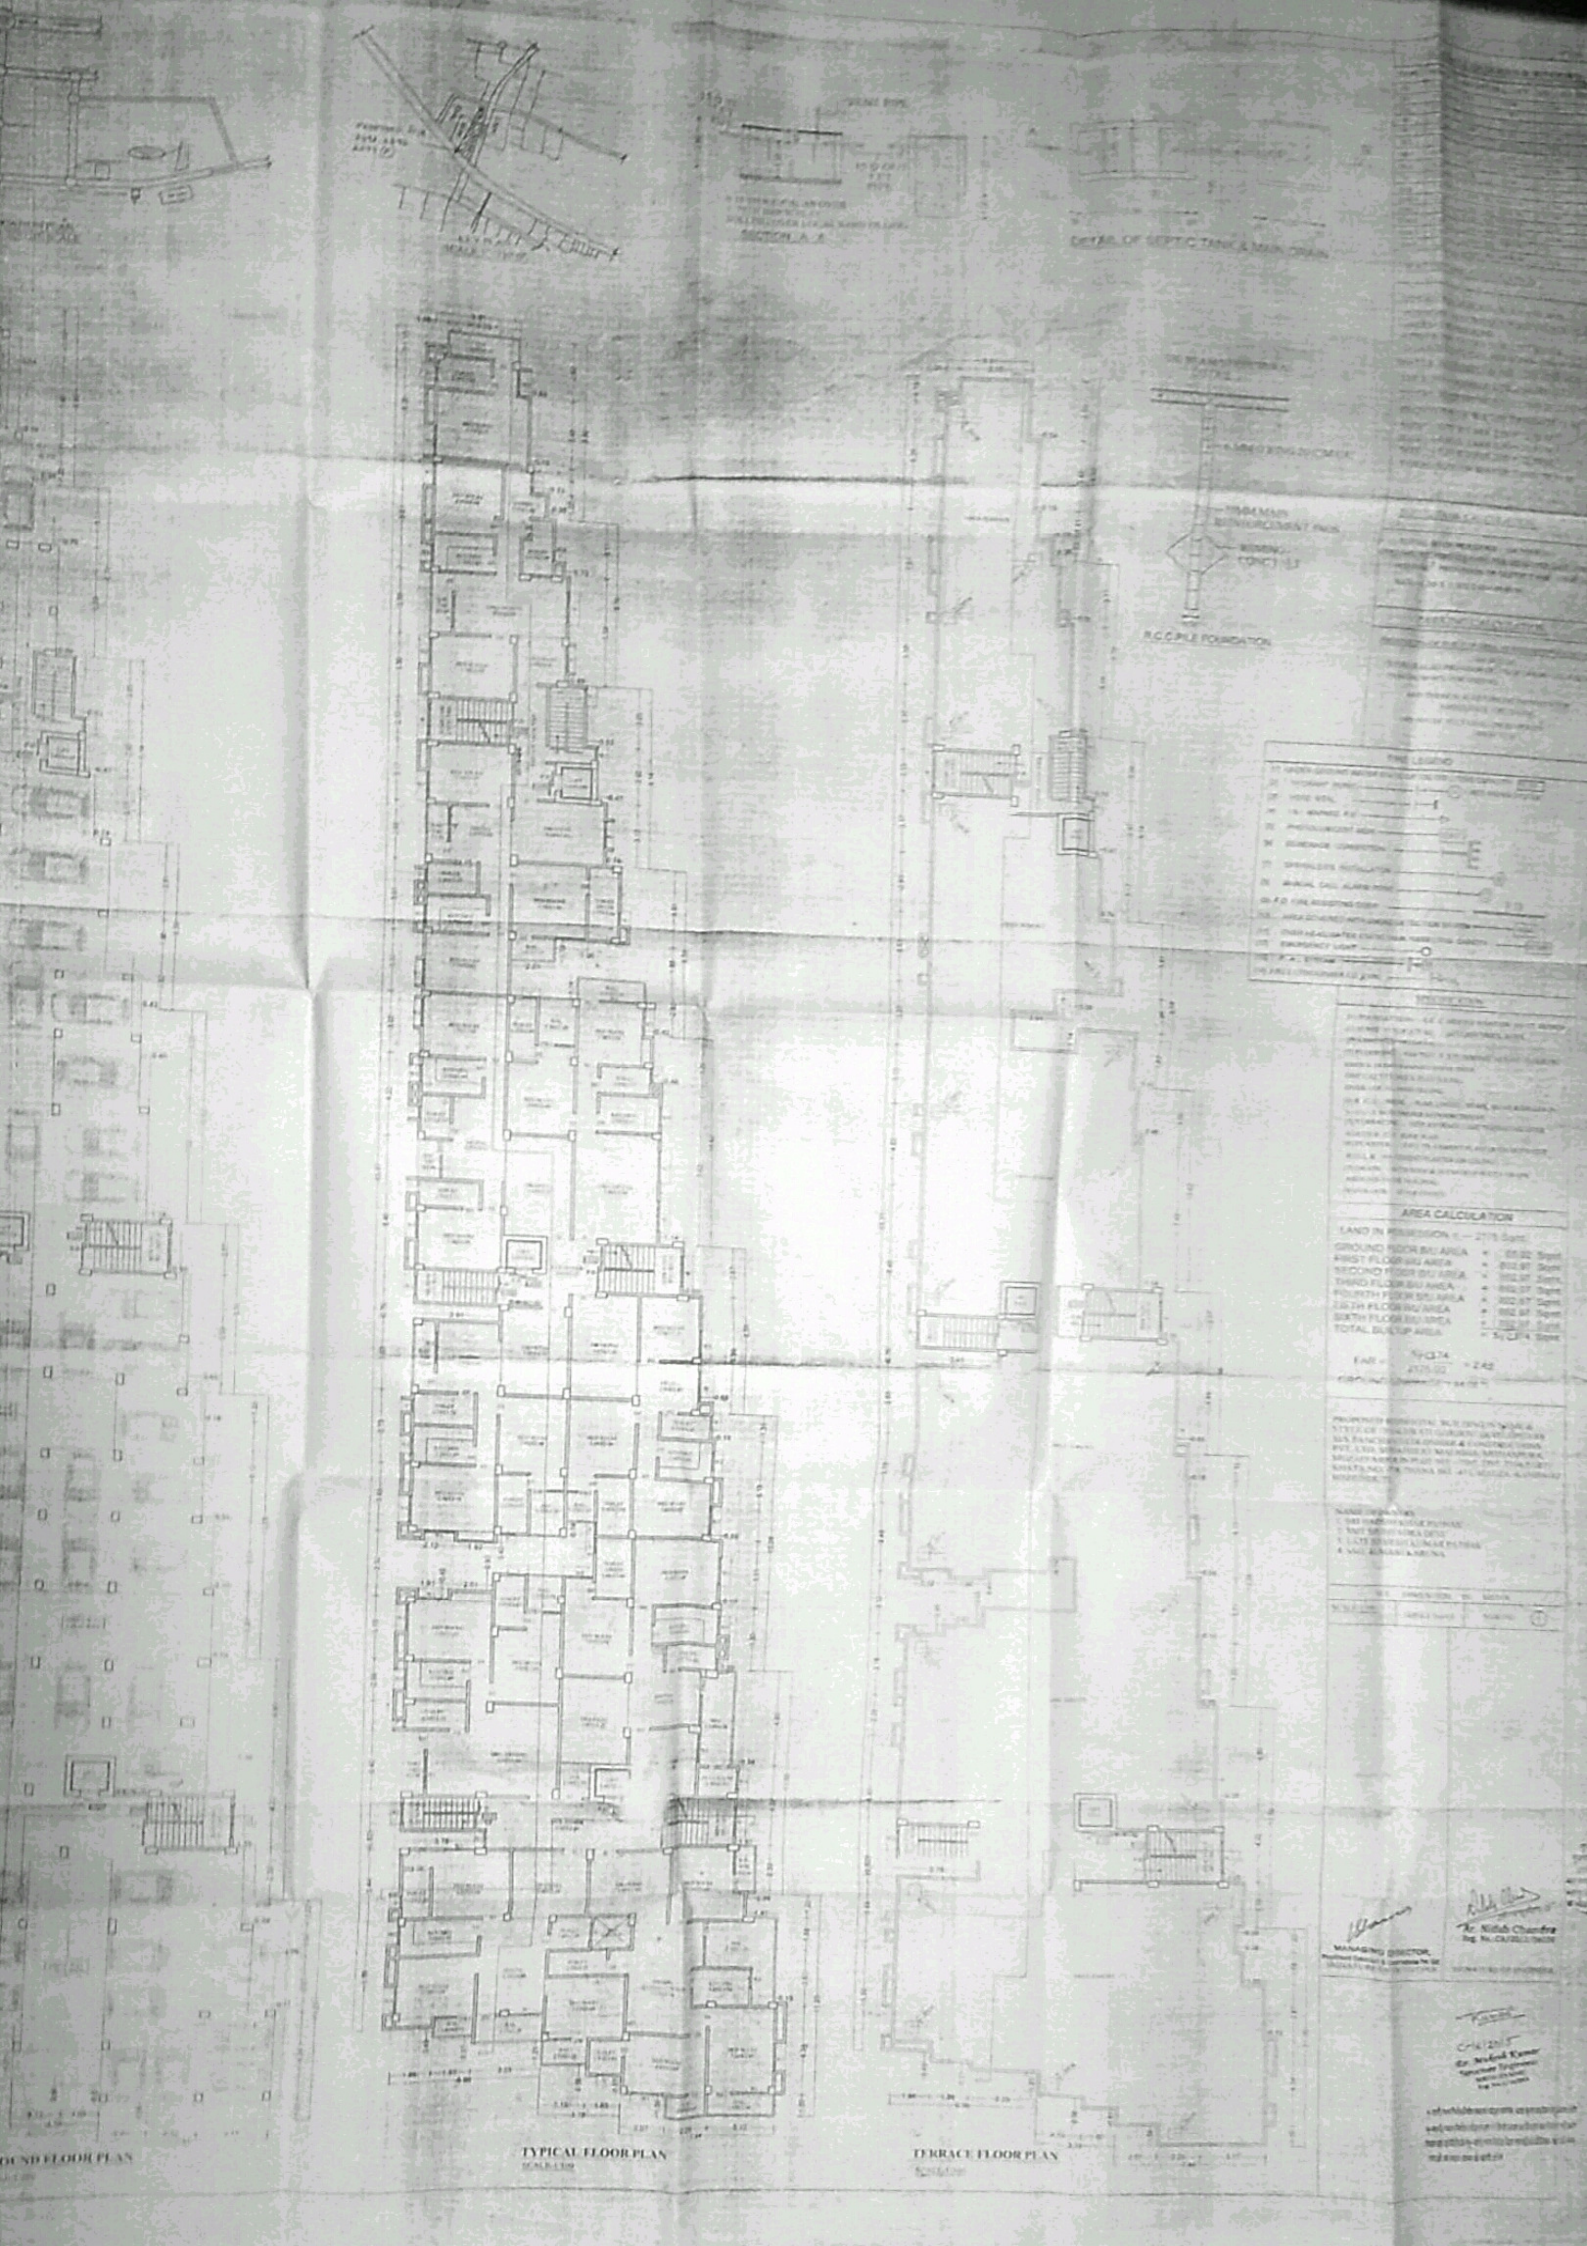

DETAIL OF SEPTIC TANK & MAIN DRAIN
R.C.C PILE FOUNDATION
TYPE LEGEND
AREA CALCULATION
TYPICAL FLOOR PLAN
TERRACE FLOOR PLAN