



TERRACE FLOOR PLAN

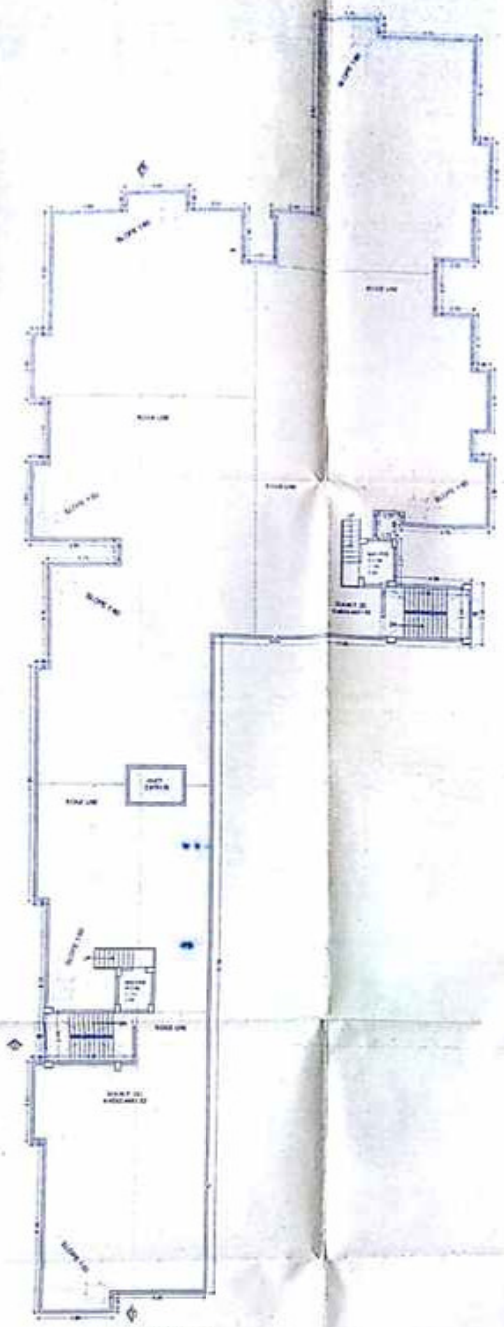

2nd to 4th FLOOR PLAN

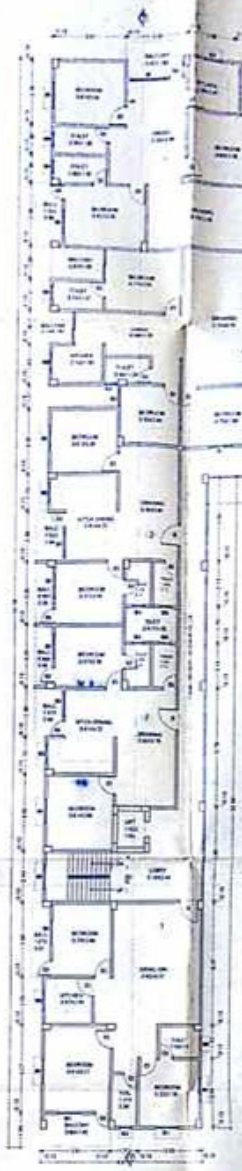


SPECIFICATION


LEGEND FOR FIRE FIGHTING


PLOT DETAILS .

PROPOSED RESIDENTIAL BUILDING
OF MAHADEV DEVELOPERS
THROUGH ITS PARTNER
(1) S/R) PROMOD KUMAR
S/O LATE PROMESHWAR DYAL SINGH
(2) SR A.I.NASH KUMAR
S/O S/R NAND KISHOR PRASAD
AT MAUZA : PAHARI
PLOT NO : 369 370
KHATA NO. 352 353
THANA NO : 14
TAUZI NO : 15674,225
THANA : ALAMGANJ
DIST : PATNA

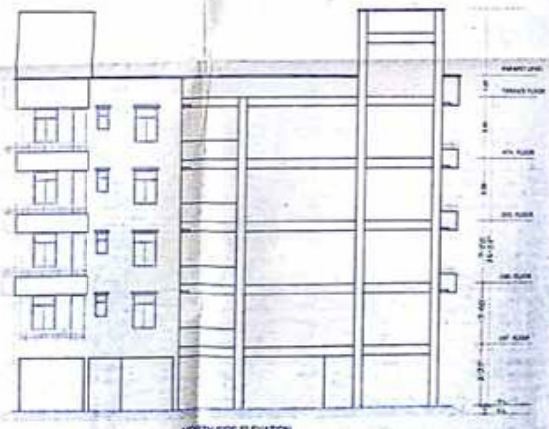


NORTH SIDE ELEVATION

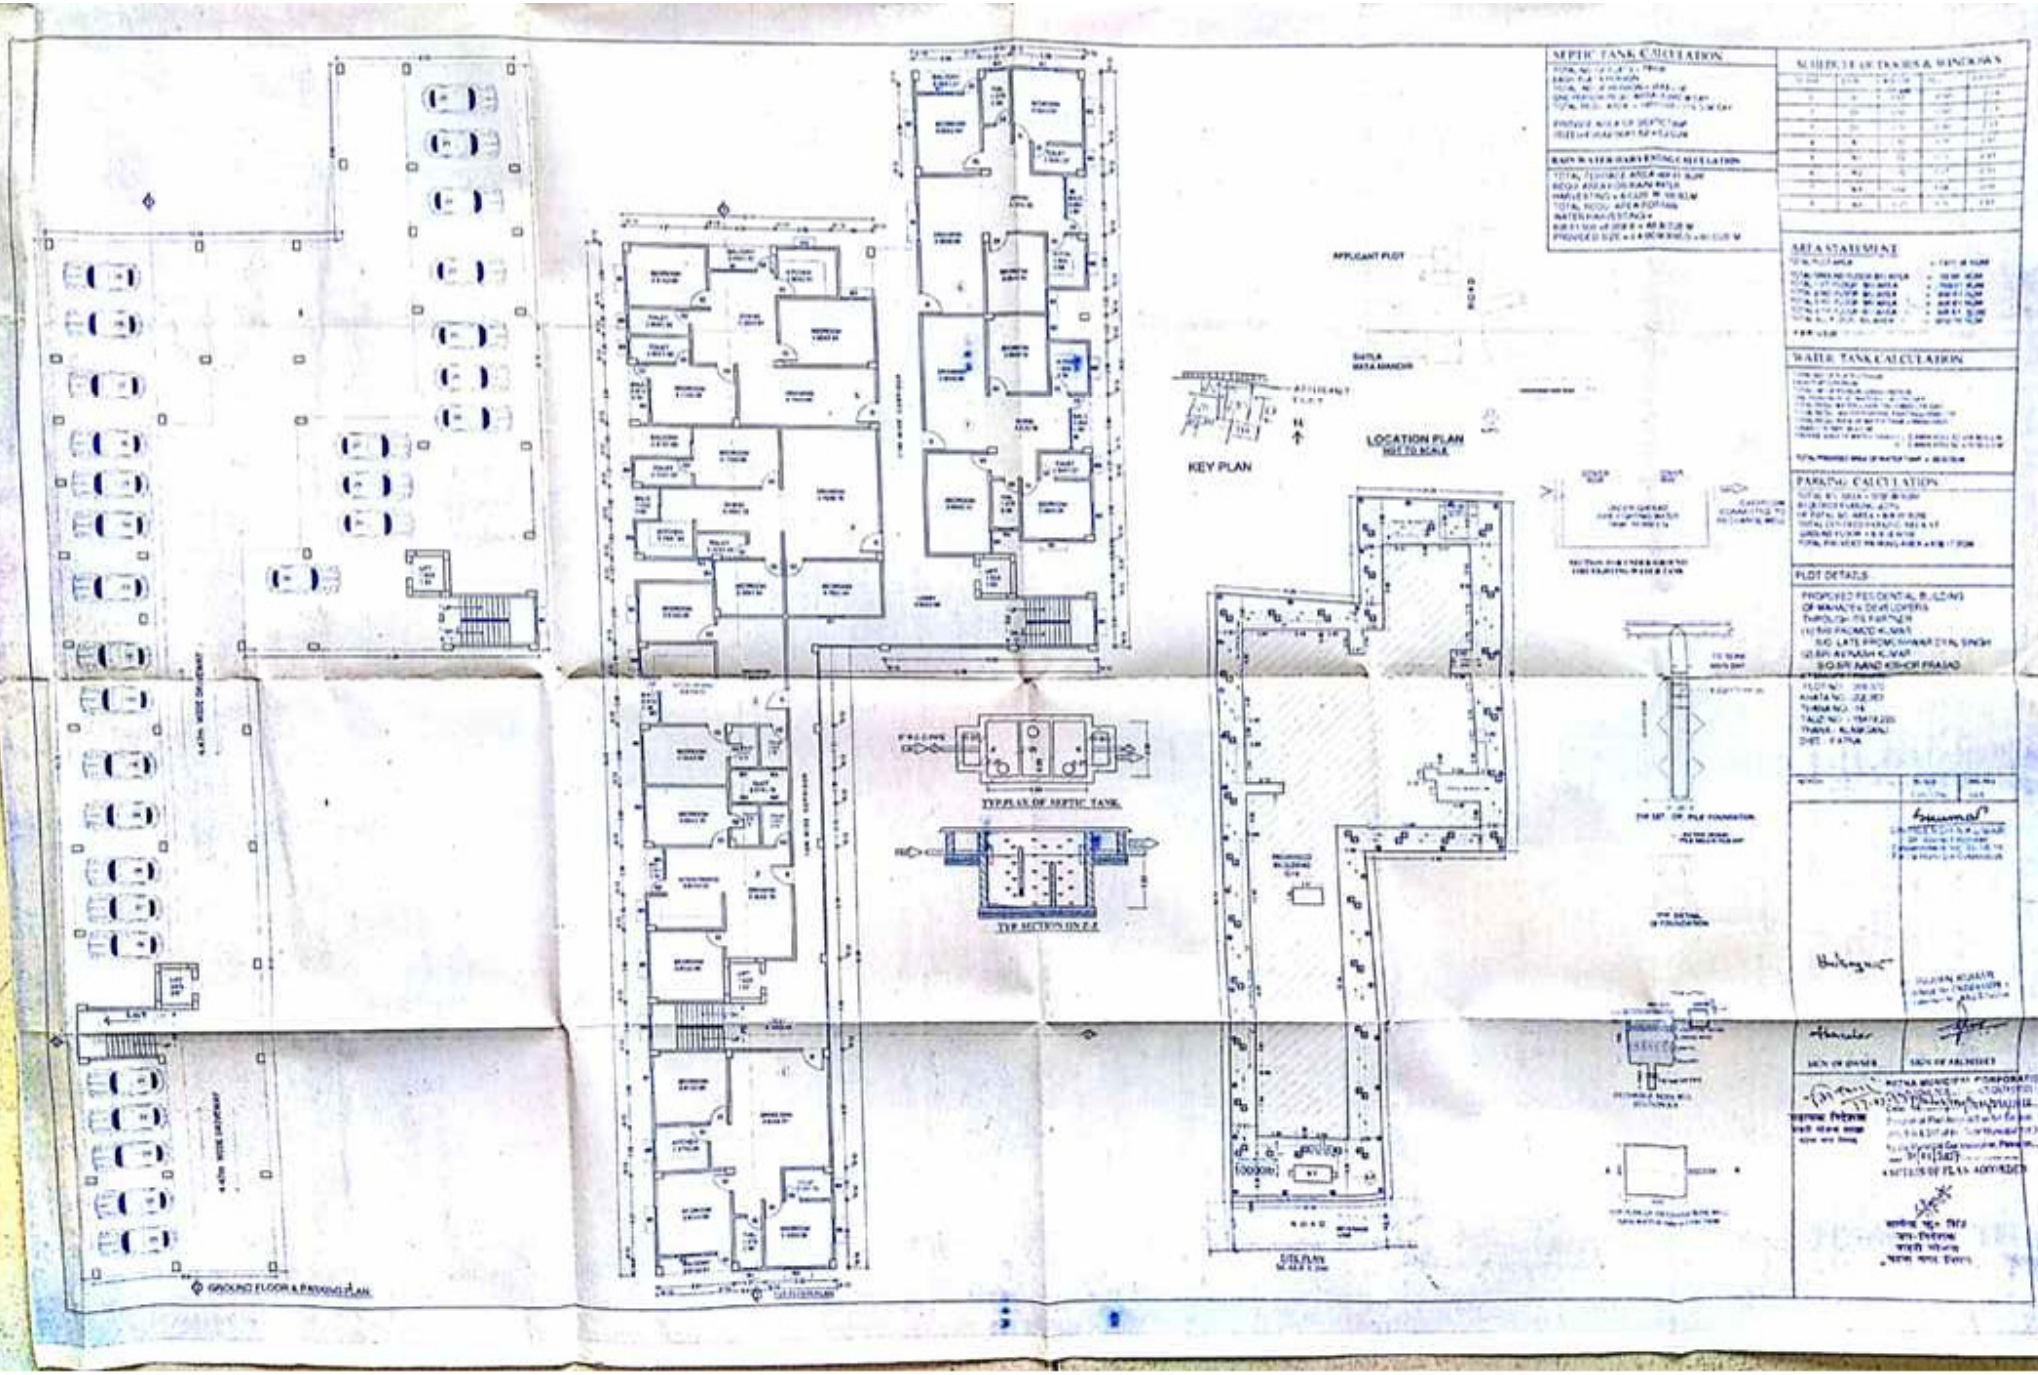
SEPTIC TANK CALCULATION
SCHEDULE OF DOORS & WINDOWS
AREA STATEMENT
WATER TANK CALCULATION
PARKING CALCULATION
PLOT DETAILS
APPLICANT PLOT
ROAD
KEY PLAN
LOCATION PLAN
NOT TO SCALE
TYP PLAN OF SEPTIC TANK
TYP SECTION ON E-E
GROUND FLOOR & PARKING PLAN
SITE PLAN

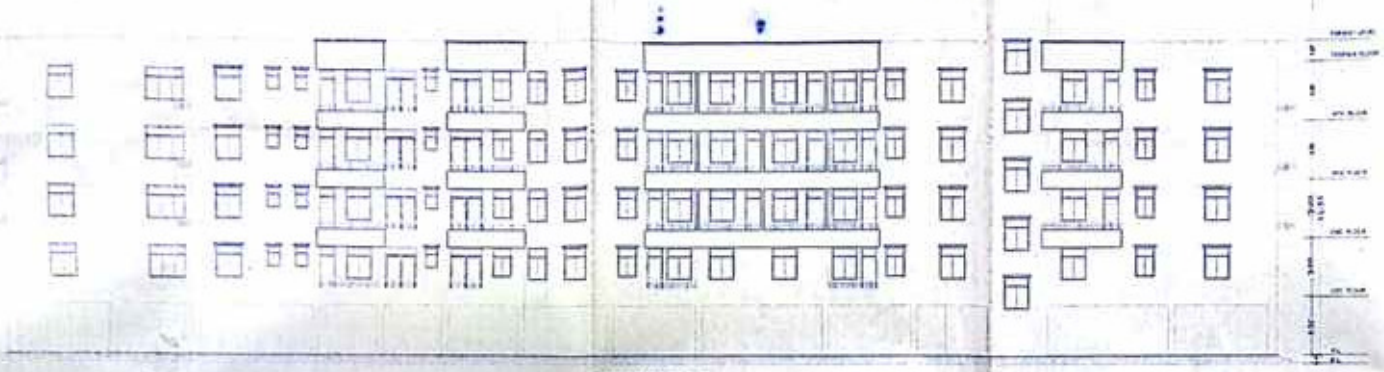

EAST SIDE ELEVATION

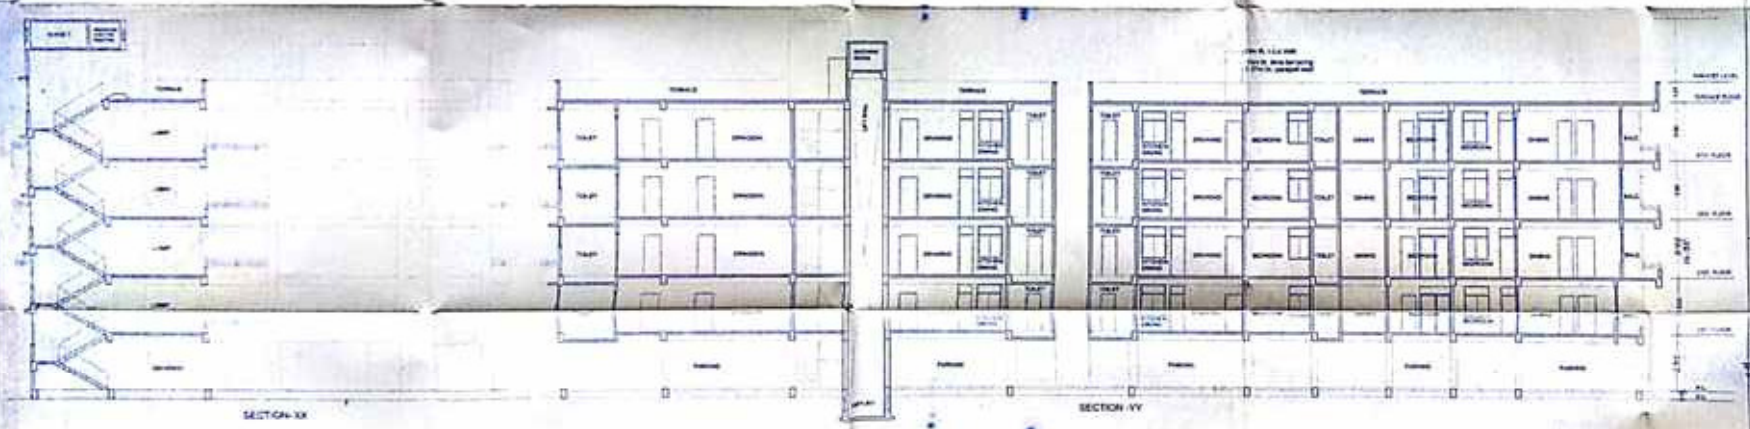

SECTION-XX

SECTION-YY

PLOT DETAILS -

PROPOSED RESIDENTIAL BUILDING
OF MAHADEV DEVELOPERS
THROUGH ITS PARTNER
(1) SRI PROMOD KUMAR
S/O LATE PRAMESHWAR DYAL SINGH
(2) SRI AVINASH KUMAR
S/O SRI NAND KISHOR PRASAD
AT MAUZA - PANARI
PLOT NO - 369 (P)
KHATA NO - 052,353
THANA NO. -14
TAUZI NO :- 11874,209
THANA - ALAMGANJ
DIST - PATNA

NORTH

SCALE

SIGN OF OWNER

SIGN OF ARCHITECT

PATNA MUNICIPAL CORPORATION