
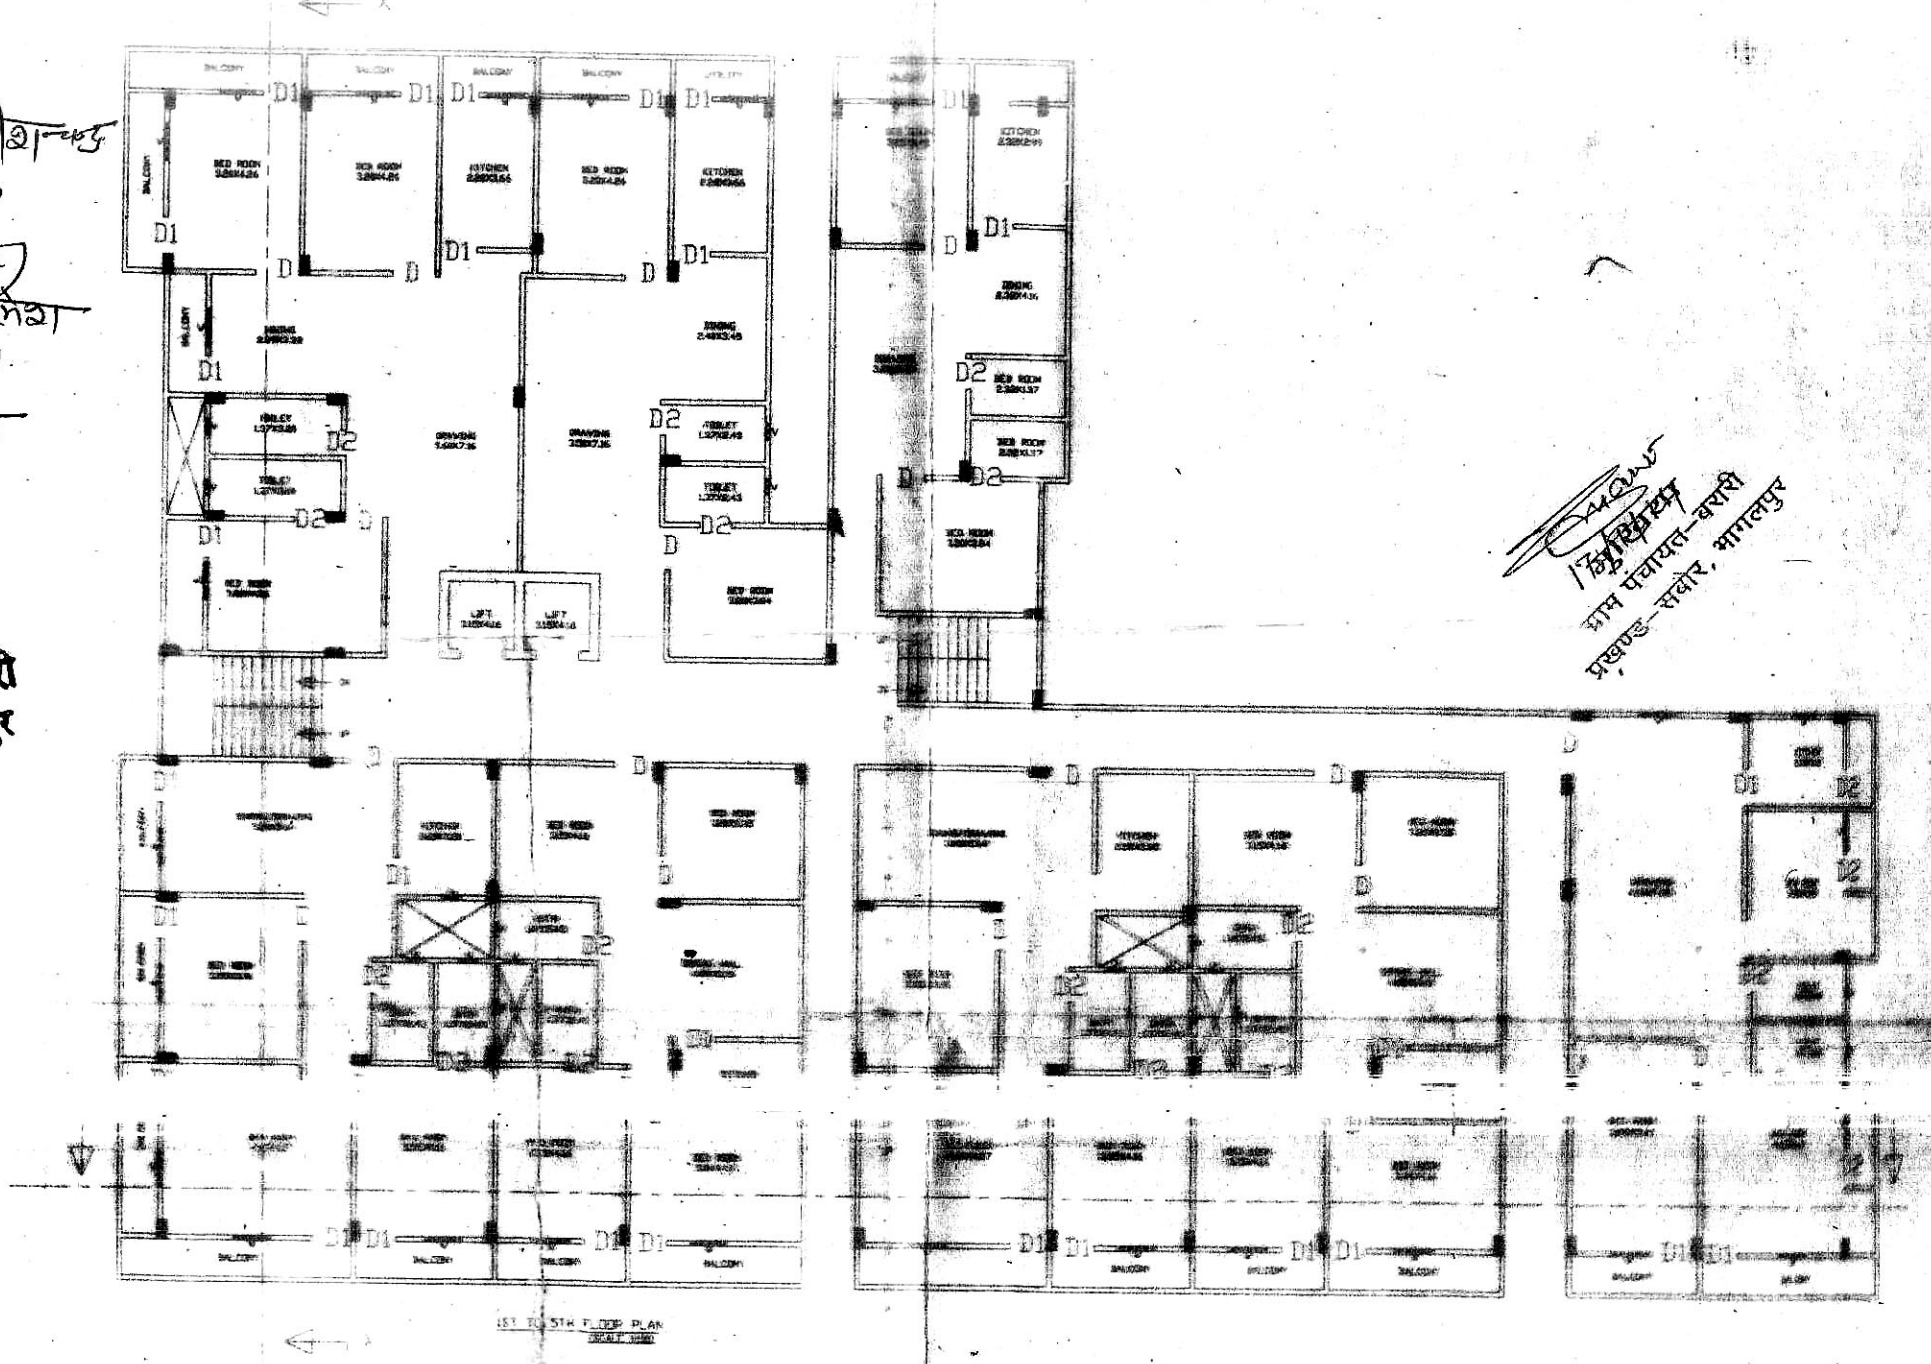
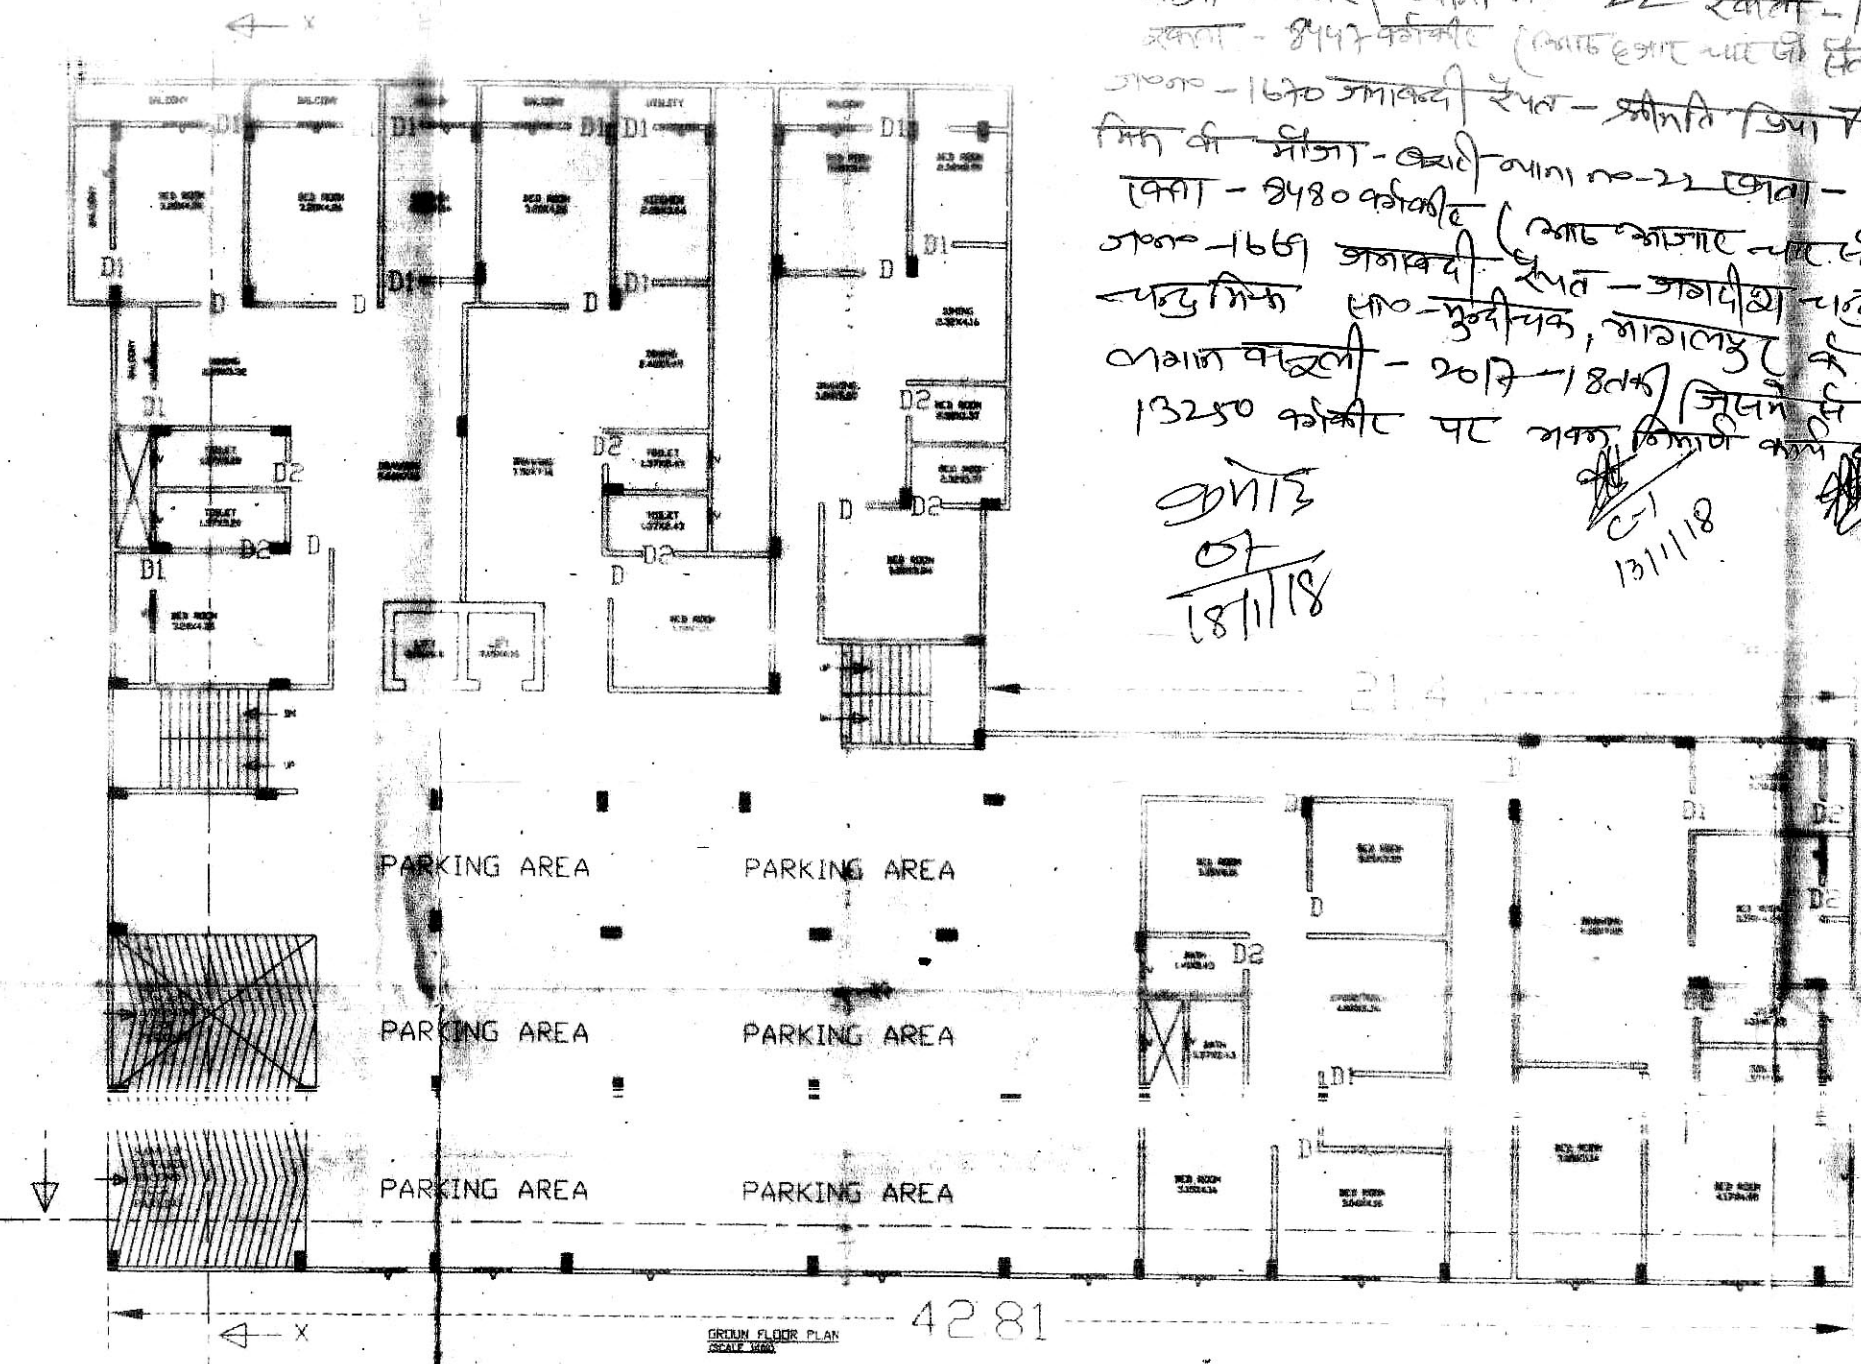
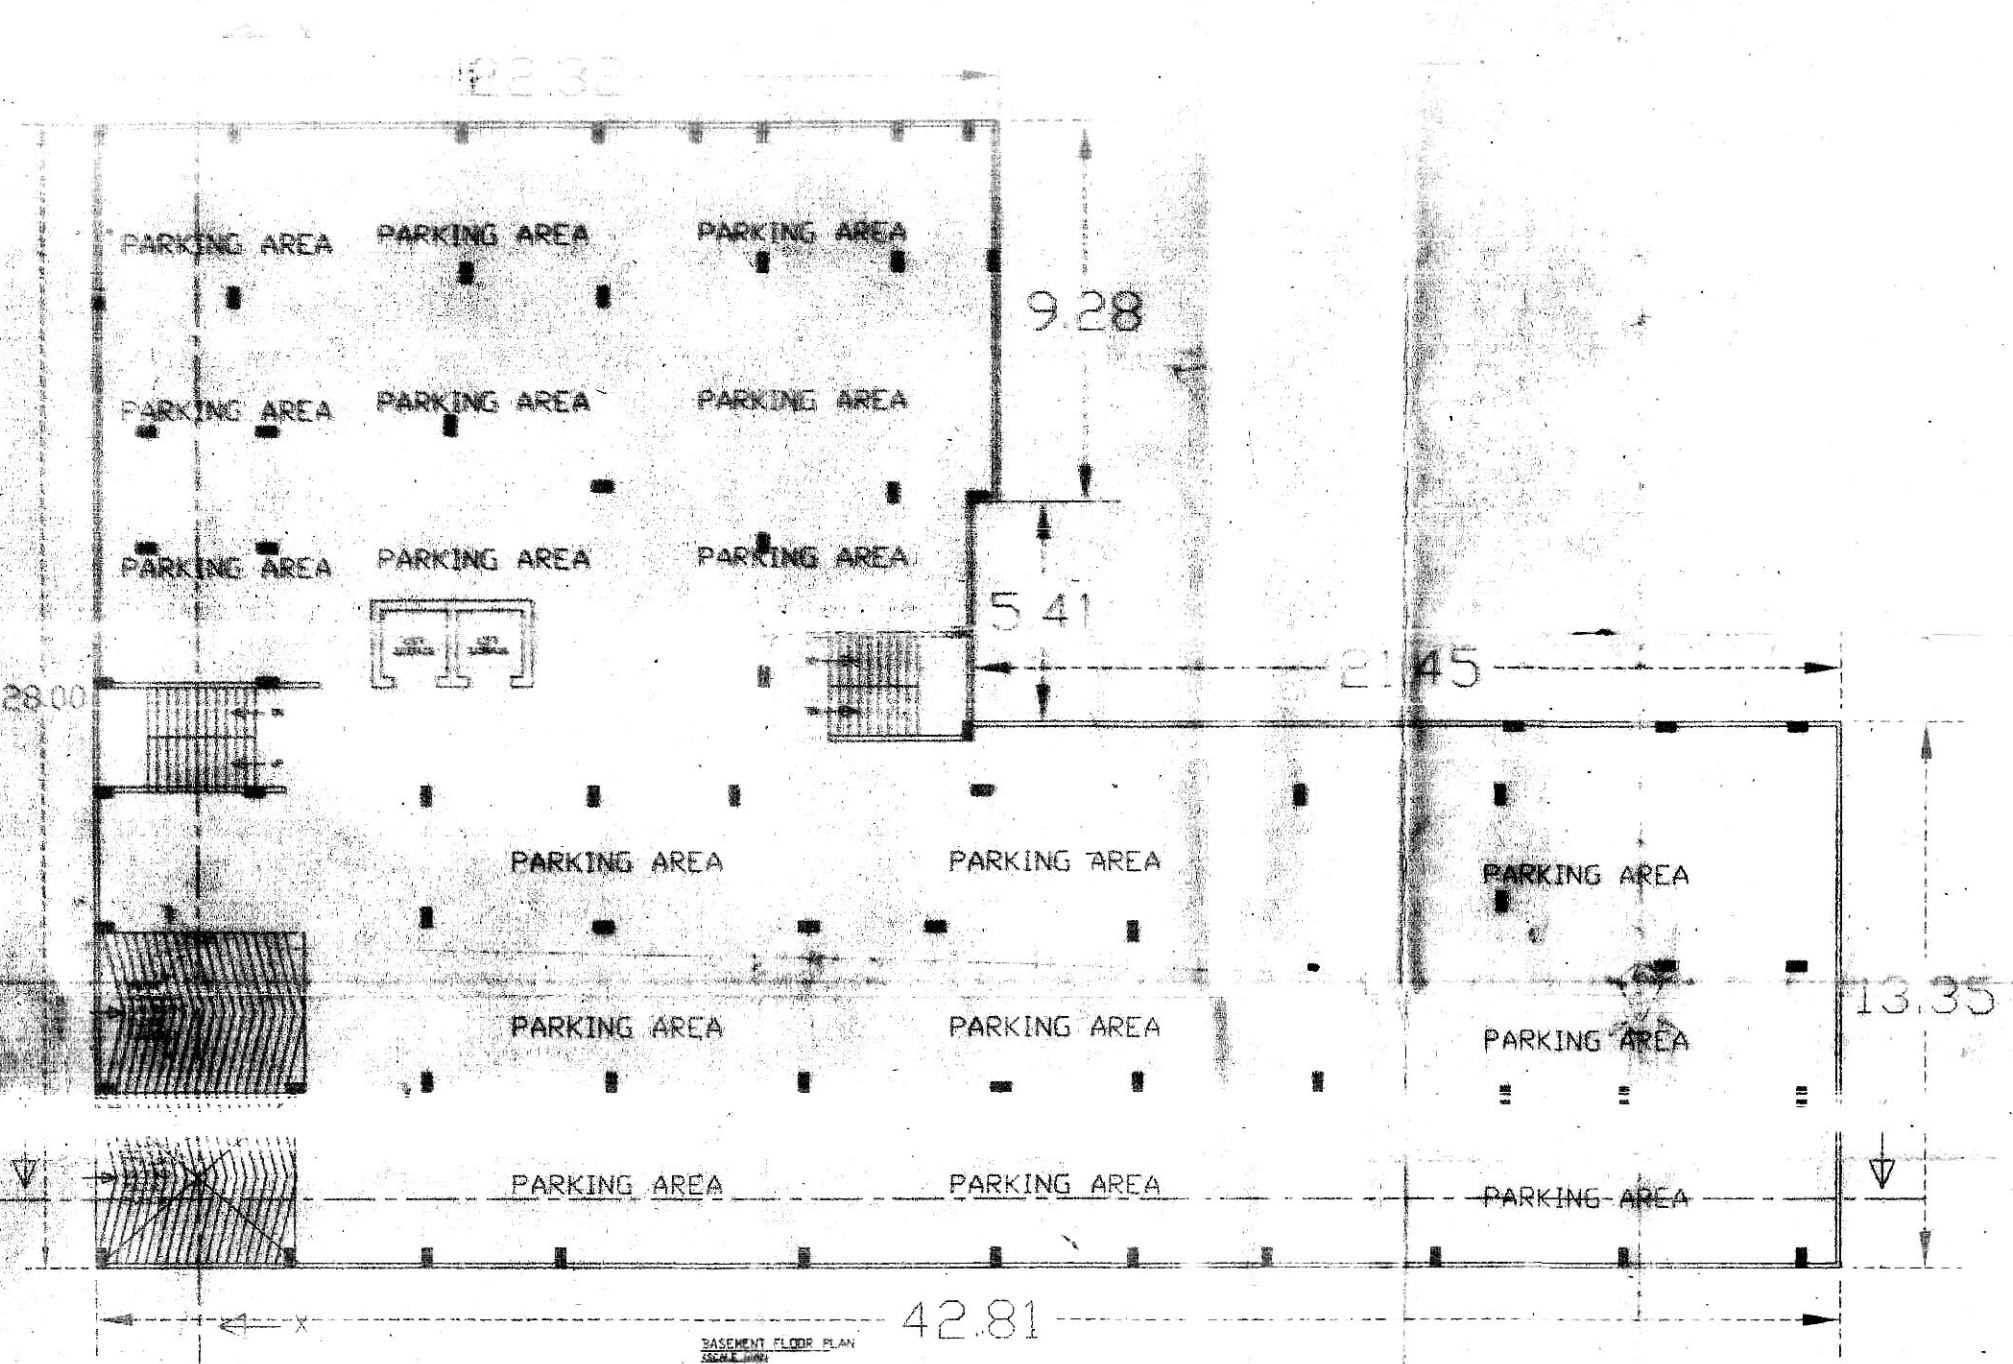
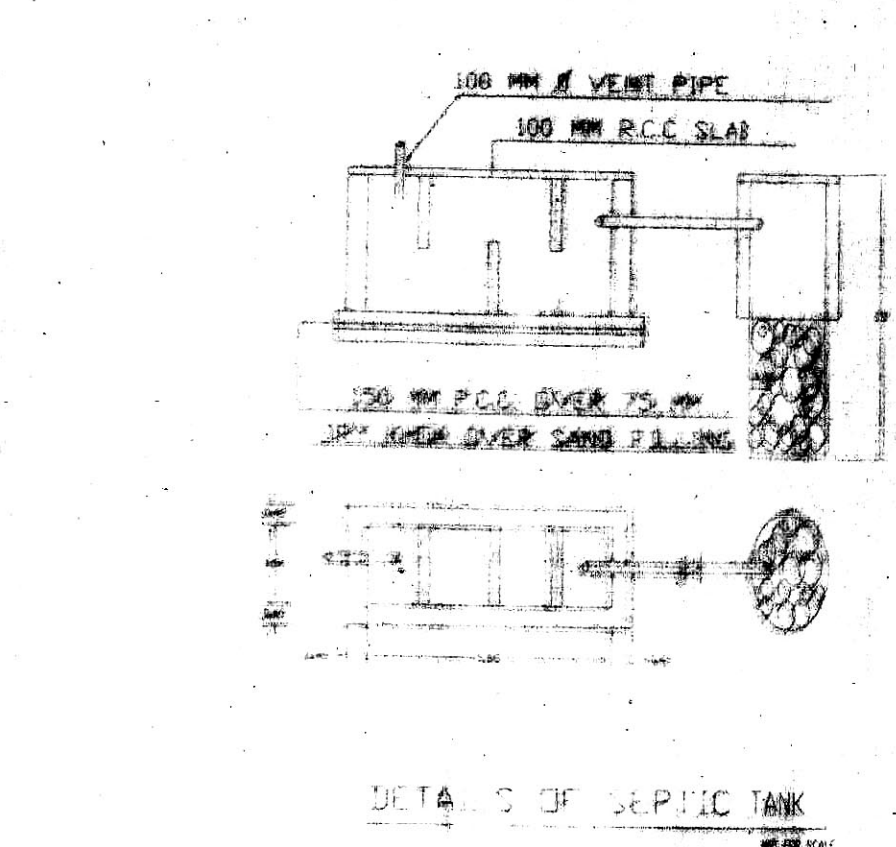
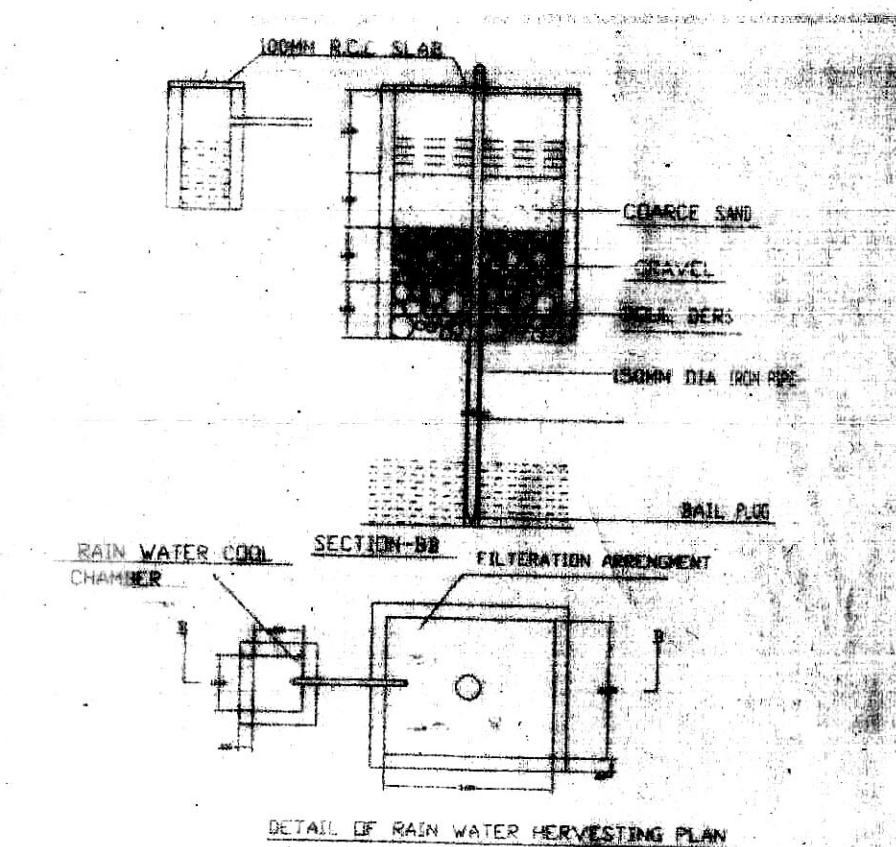
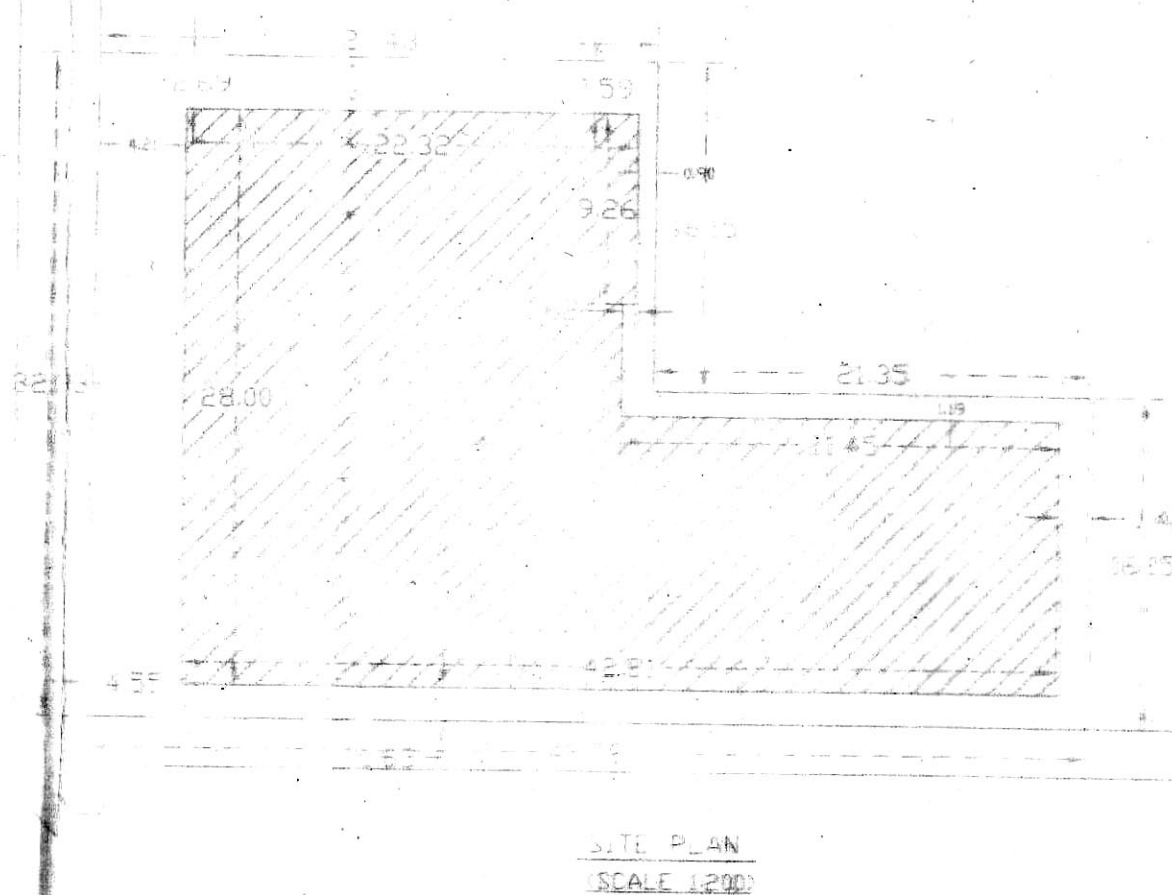
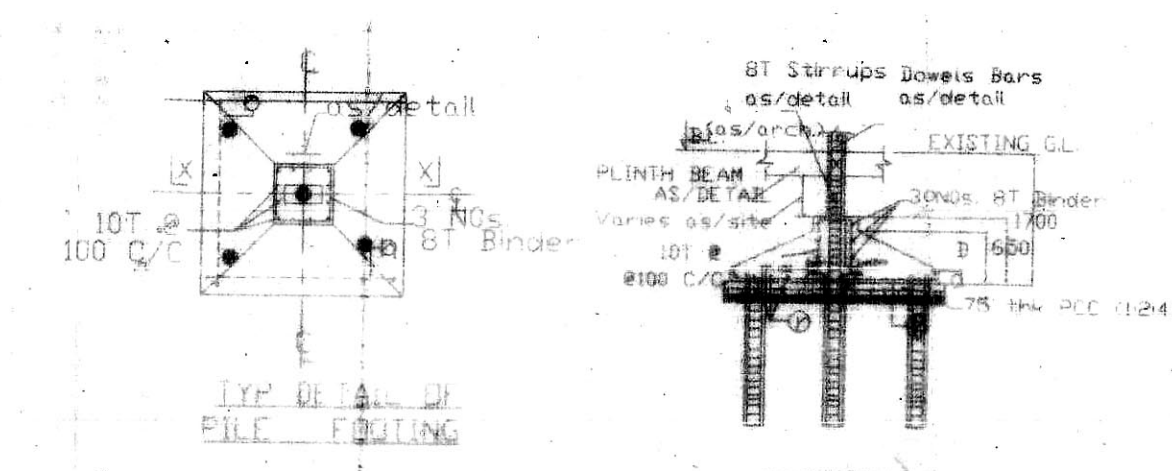
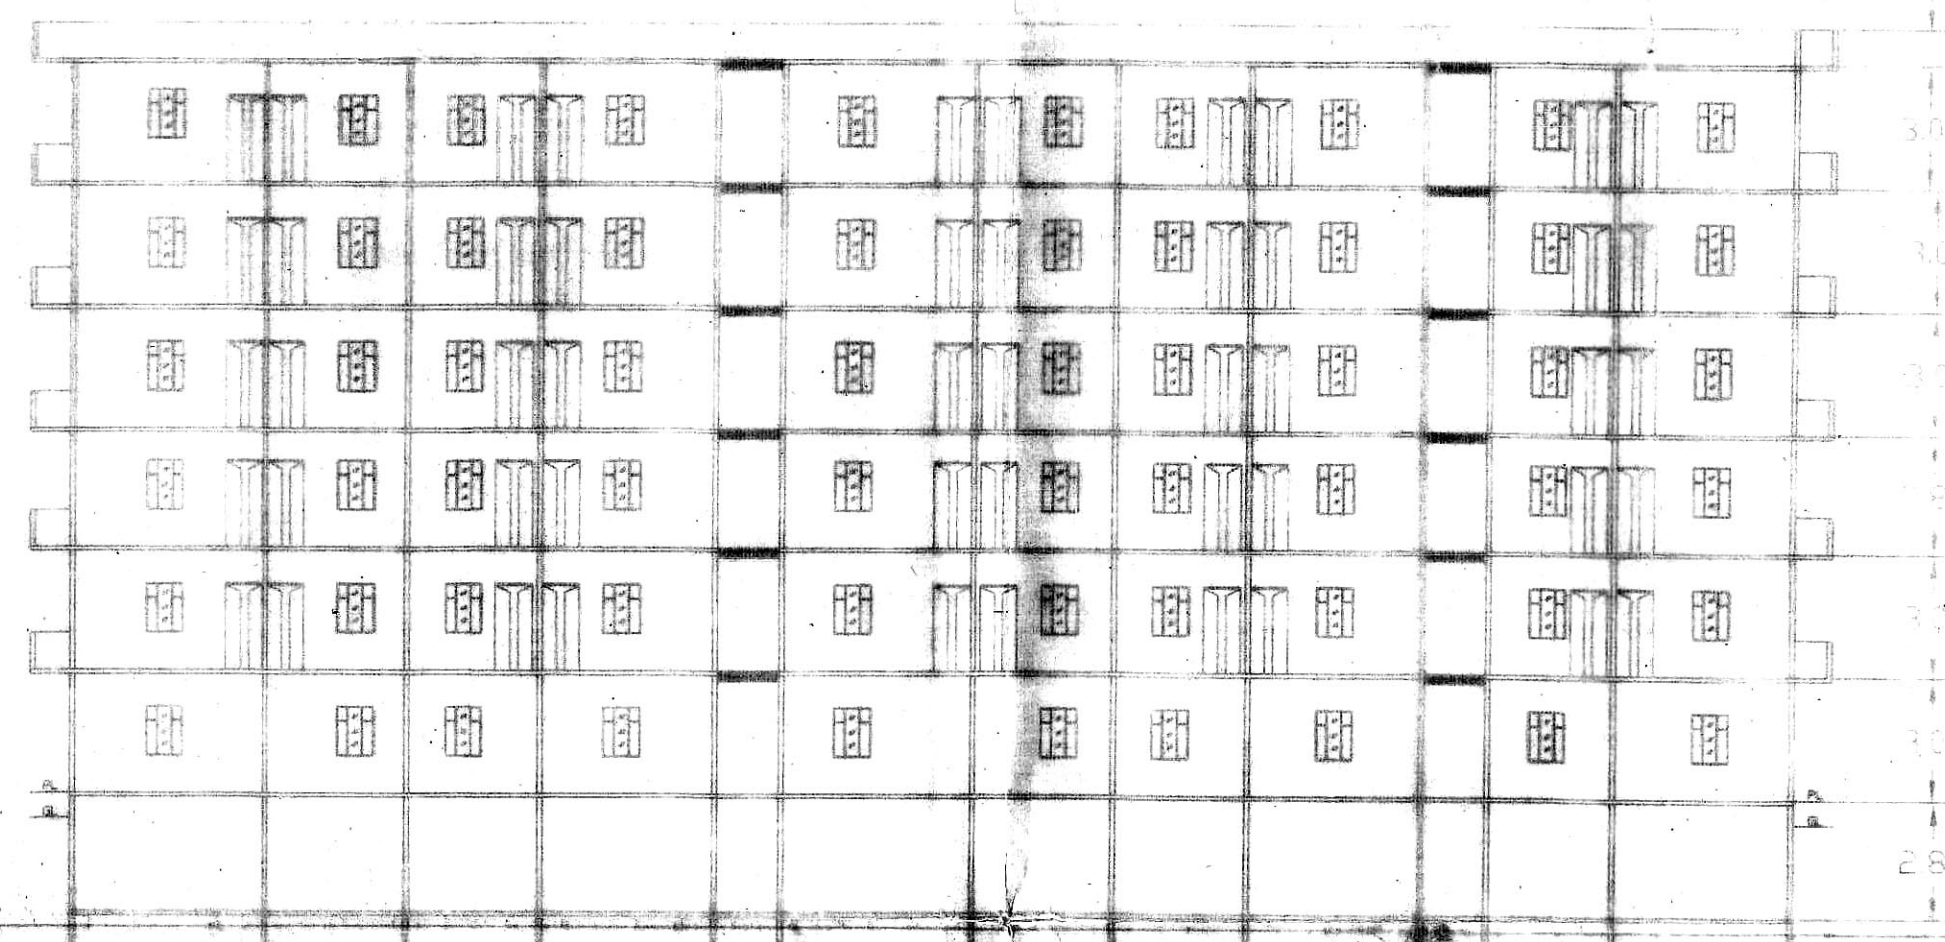
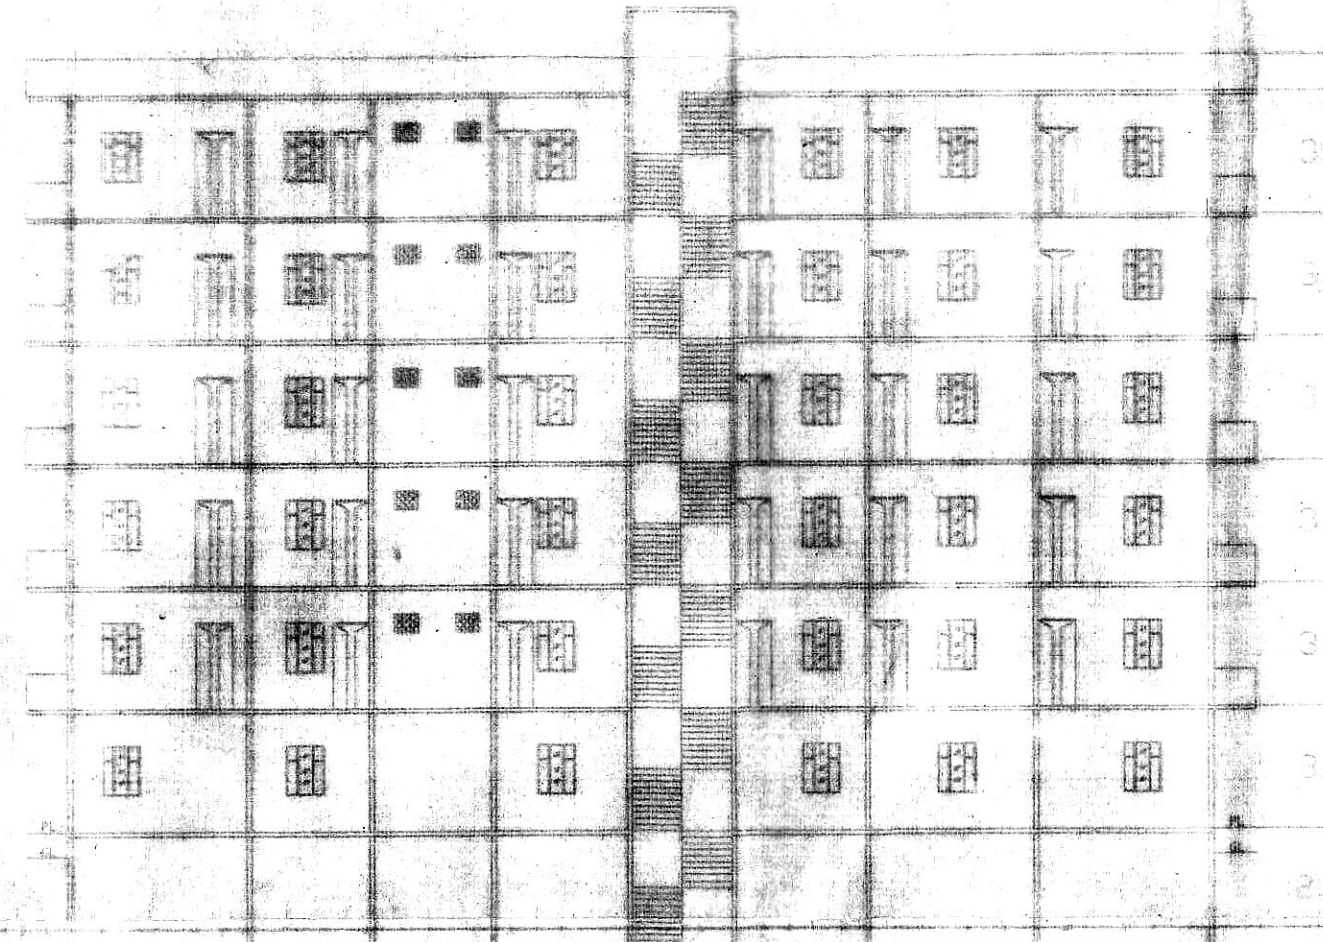
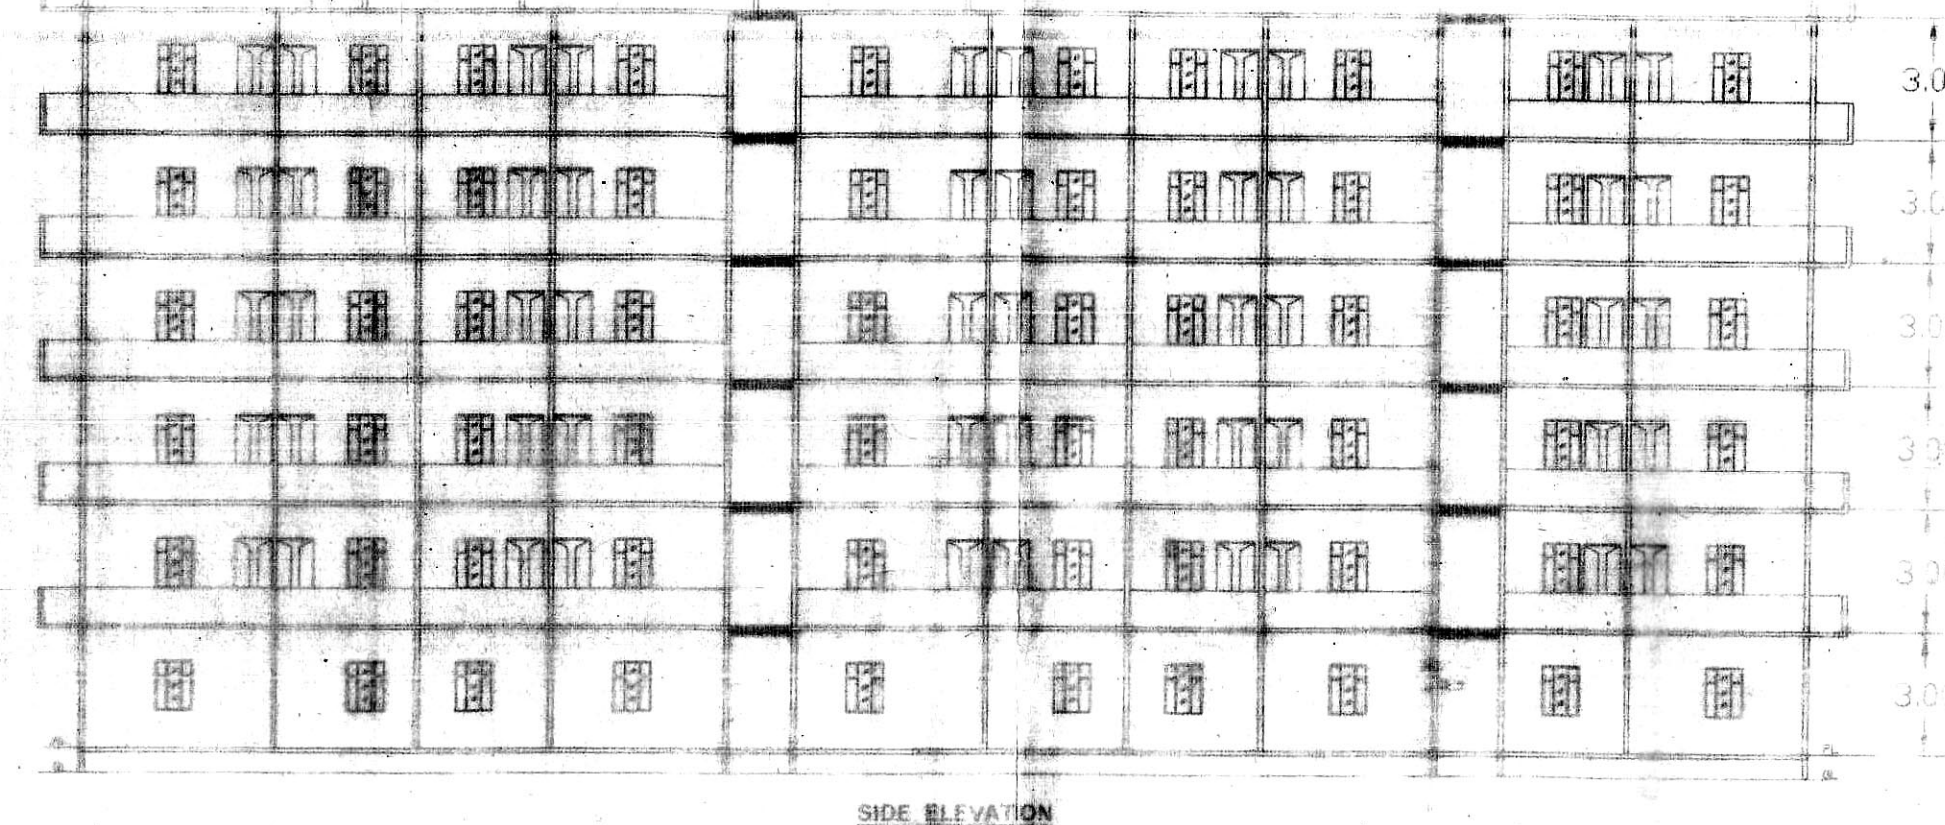


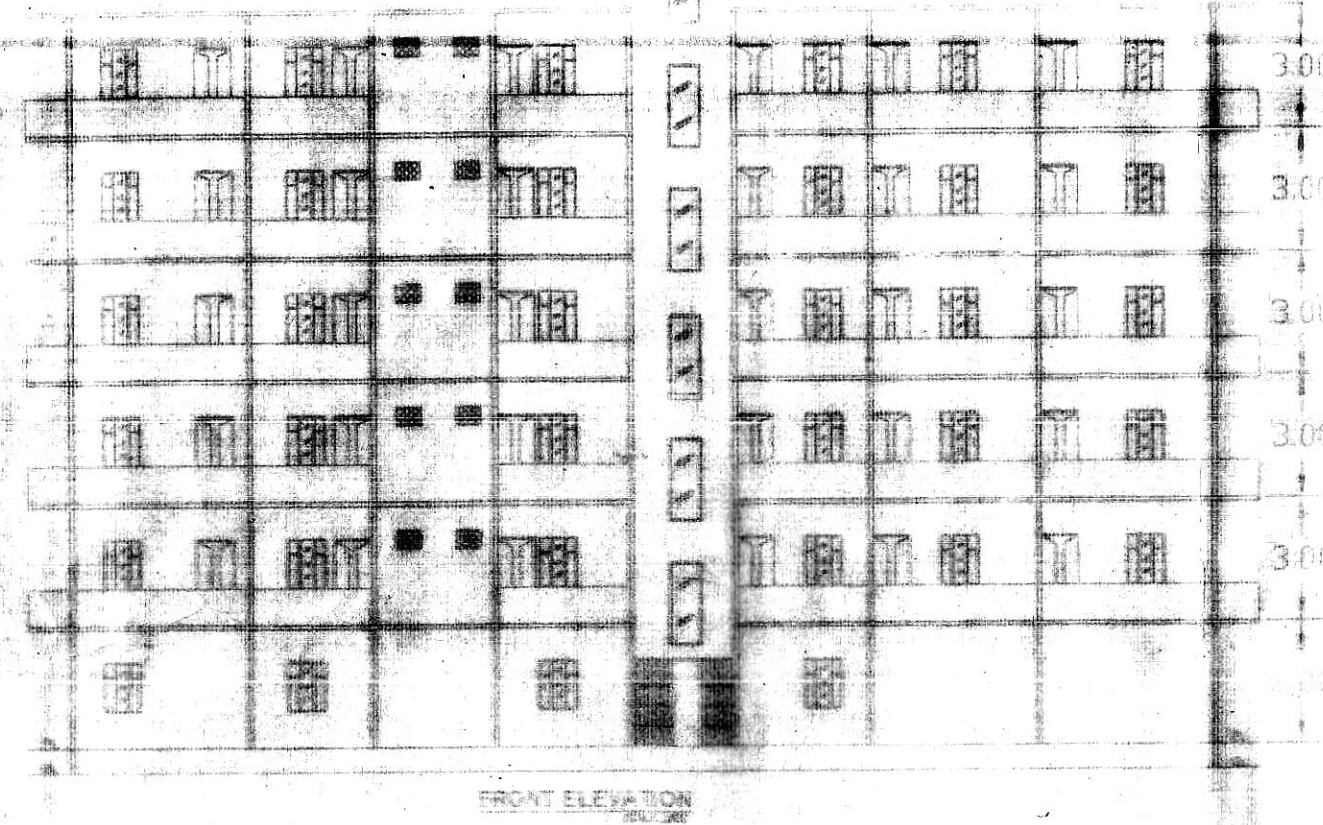

महोदय,
 मीठा-खरारी नगर नं-22 खता-126 खसरा-148
 खसरा-8480 कवाही (आम-आजारा-पट्टी (आम-कवाही)
 जमना-1660 आमवाही रकम-श्रीमति प्रिया मिश्रा पति-जगदीशचन्द्र
 मिश्र की मीठा-खरारी नगर नं-22 खता-126 खसरा-148
 खसरा-8480 कवाही (आम-आजारा-पट्टी (आम-कवाही)
 पट्टी मिश्र 1660 आमवाही, जगदीशचन्द्र पति-प्रिया मिश्रा-खसरा
 1660 आमवाही-2071-1848 (जलमोहरी, कुलखाना का
 13250 कवाही पट्टी गंगा नगर के पास है।
 18/11/18
 13/11/18
 13/11/18
 श्रीमान
 जयल अधिकारी
 सबर, बगलपुर

PROPOSED RESIDENTIAL BUILDING MAP OF LAND
 OWNER (1) SRI JAGDISH CHANDRA MISHRA, (2) SMT. PRIYA
 MISHRA, W/O SRI JAGDISH CHANDRA MISHRA, LAND
 SITUATED AT MOUZA- BARARI, THANA- SABOUR,
 S.R.&DIST.- BHAGALPUR, ANCHAL- SABOUR, THANA
 NO-22, KHATA NO-126, KHESRA NO-148, UNDER
 JAMINDARI BIHAR SARKAR.

AREA CALCULATION	
TOTAL PLOT AREA	123.41 SQMT
BASMENT FLOOR PARKING	89.21 SQMT
GROUND FLOOR PARKING	330.44 SQMT
GROUND FLOOR AREA	566.77 SQMT
FIRST FLOOR	897.21 SQMT
SECOND FLOOR	897.21 SQMT
THIRD FLOOR	897.21 SQMT
FOURTH FLOOR	897.21 SQMT
FIFTH FLOOR	897.21 SQMT
OPEN AREA	330.44 SQMT

SCHEDULE OF DOORS & WINDOWS					
SL. NO.	TYPE	WIDTH	HEIGHT	NO.	DESCRIPTION
1	D	1.00	2.13	2	ALUMINIUM DOOR
2	D	0.90	2.13	2	ALUMINIUM DOOR
3	D	0.75	2.13	2	ALUMINIUM DOOR
4	W	1.50	1.20	2	GLAZED
5	W	0.90	1.20	2	GLAZED
6	W	0.55	1.20	2	GLAZED
7	W	0.45	1.20	2	GLAZED
SCALE: 1:100		NORTH		DATE	

- SPECIFICATION**
- FOUNDATION
 - SUPER STRUCTURE
 - PLINTH
 - FLOORING
 - ROOF
 - DOORS & WINDOWS
 - PLASTER
 - COLOURING
 - HEIGHT OF PL & GL AS SHOWN IN SECTION
 - GRANITE INSIDE WALL UP TO SILL LEVEL
- PILL FOUNDATION
 1ST CLASS BRICK WORK IN SUPER STRUCTURE
 WITH CEMENT M-10
 HEIGHT PL AND GL AS SHOWN IN SECTION
 18MM TH GRANITE FLOORING OVER 20 MM CEMENT
 MORTAR (1:4)
 10 AVERAGE LIME TERRACING OVER R.C. SLAB
 DOORS & WINDOWS TO BE GLAZED IN ALUMINIUM
 12 MM TH CEMENT PLASTER ON BOTH SIDE
 BRICK WORK
 AS CHOICE

PASSING AUTHORITY

5-18-18
 Er. Shailendra Kumar
 CIVIL (Engg.), License No. 07167
 P.R.D.A. Disposed, P.W.C., Pona
 4/2/18
 2. Pradyumna
 3. Vikramshila Developers Pvt. Ltd.
 R.K. Sharma
 Director