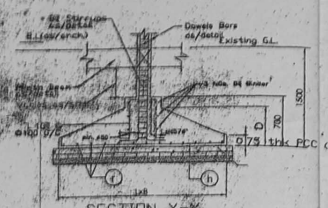

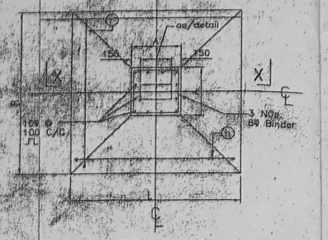

TYP DETAIL OF ISOLATED FOOTING

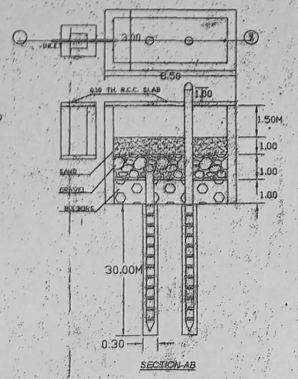

DESIGN OF REHARGE WELL

(SCALE -NOT TO SCALE)

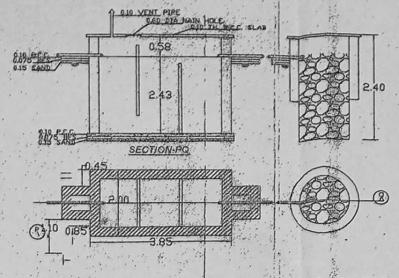

DETAIL OF SEPTIC TANK & SOAK-PIT

(SCALE:-NOT TO SCALE)

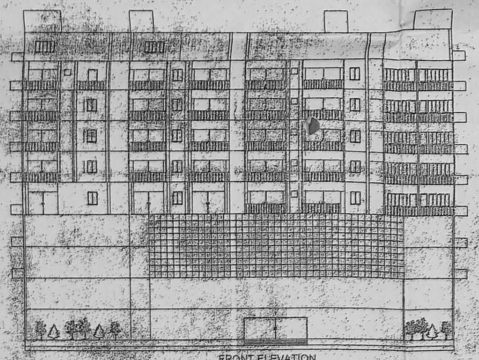

FRONT ELEVATION

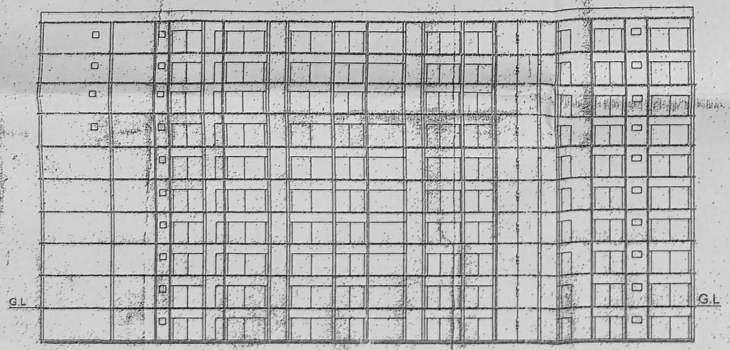

SECTION Y-Y

RIGHT SIDE ELEVATION

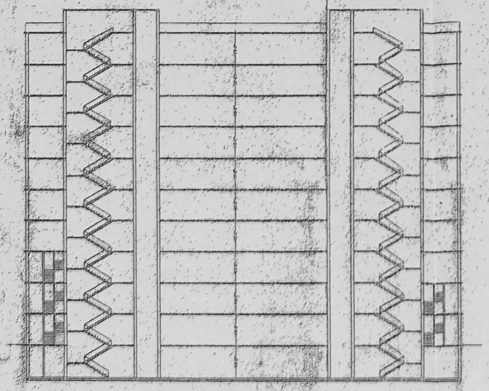

SECTION X-X

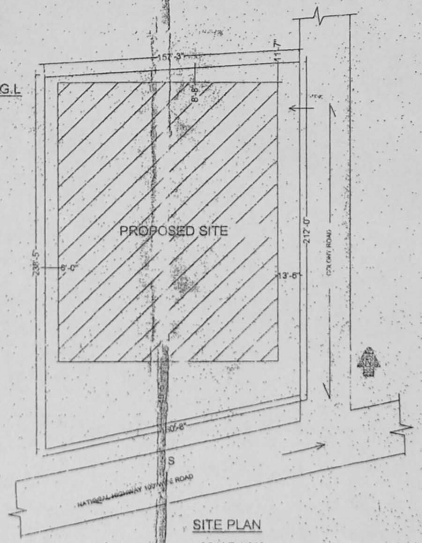

SITE PLAN

SCALE 1:200

PLOT DETAIL

PROPOSED COMMERCIAL/RESIDENTIAL BUILDING OF SRI LAL BAHADUR KUMAR URF RAJESH KUMAR, SRI TEJ BAHADUR KUMAR URF RAJAN KUMAR &,SRI. VEER BAHADUR KUMAR URF RAKESH KUMAR,S/O SRI KRISHANAND KUMAR, MOUZA- FATEHPUR ,NAULAKHA,THANA-SABOUR, THANA NO-23, ANCHAL-SABOUR UNDER KHATA NO-90(Old)614(New)KHESRA NO-19,Kame(Old)89Kame(new) DIST-BHAGALPUR(BIHAR),Rakwa-33541.20 Sqft

SPECIFICATION

2. D.P.C.- 2.5 CM TH. IN CEMENT CONCRETE(1:2:4)WITH DAMP PROOF.
3. SUPER STRUCTURE:-FIRST CLASS BRICK WORK IN CEMENT MORTAR(1:6).
4. LINTEL:- 15 C.M. R.C.C. LINTEL(1:2:4).
5. FLOORING:-2.5C.M. TH. I.P.S. FLOORING OVER 10 C.M. CONCRETE OVER 10 C.M. DRY RAMMED KHOA FINISHED WITH CEMENT PUNNING.
6. ROOF :- 10 C.M. R.C.C. ROOF SLAB (1:2:4).

1.FOUNDATION:- SHOWN IN DETAILS.

7. WOOD :- SAL & TEAK WOOD.

FIRE LEGEND

1.	UNDER GROUND WATER STATIC TANK OF 10,000 CAPACITY	10000
2	SEAVESE CONNECTION	
3.	HYDRANT	
4	HOSE REEL	
5	FIRE RESISTANCE CHEAK DOOR	FD
6	EMERGENCY LIGHT	
7	ALLUMINATION EXIT SIGN	EXIT
8	OVER HEAD WATER TANK 10,000 LITERS CAPACITY	10000
9	MANNUAL CALL ALARM SYSTEM	

STATEMENT OF AREA

1.TOTAL AREA:-33541.20 Sqft

*.BUILT UP AREA(BASEMENT):-	4531.00 Sqft
*.BUILT UP AREA(GROUND FLOOR):-	13301.00 Sqft
*.BUILT UP AREA(FIRST FLOOR):-	15368.00 sqft
*.BUILT UP AREA(SECOND FLOOR):-	15221.00 Sqft
*.BUILT UP AREA(THIRD FLOOR):-	17633.00 Sqft
*.BUILT UP AREA(FOURTH FLOOR):-	17633.00 Sqft
*.BUILT UP AREA(FIFTH FLOOR):-	17633.00 Sqft
*.BUILT UP AREA(SIXTH FLOOR):-	17633.00 Sqft
*.BUILT UP AREA(SEVENTH FLOOR):-	17633.00 Sqft
*.BUILT UP AREA(EIGHTH FLOOR):-	7068.00 Sqft

SCHEDULE OF DOOR & WINDOW

		SIZE	UNTEL LEVEL	REMARKS
1	D	1.10X2.10	2.10	FULLY PANNELED DOOR.
2	D	0.90X2.10	2.10	FULLY PANNELED DOOR.
3	D	0.75X2.10	2.10	FULLY PANNELED DOOR
4	VD	1.50X1.20	2.10	FULLY GLAZED WINDOW.
5	VD	0.90X1.20	2.10	FULLY GLAZED WINDOW.
6	V	0.60X0.30	2.10	FULLY GLAZED VENTILATION.

SCALE:- 1:100,1:200

N

Lalbahadur Urf Anil Kumar

Tej Bahadur Urf Rajan Kumar

Rakesh Kumar Urf Veer Bahadur

APPLICANT

DRAWN BY

PASSING AUTHORITY

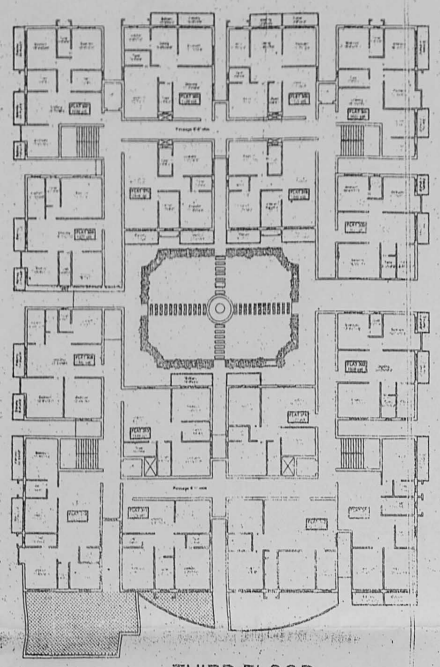

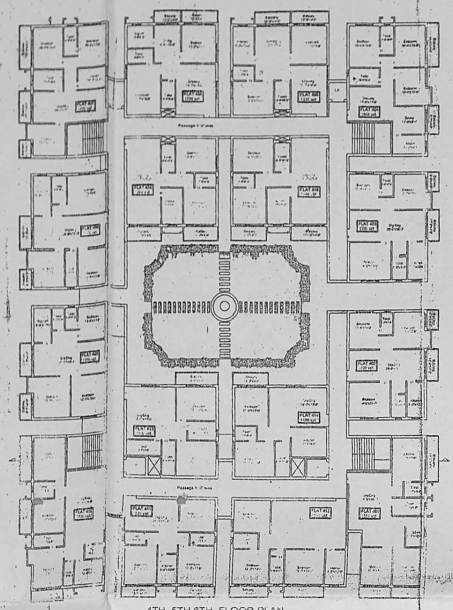

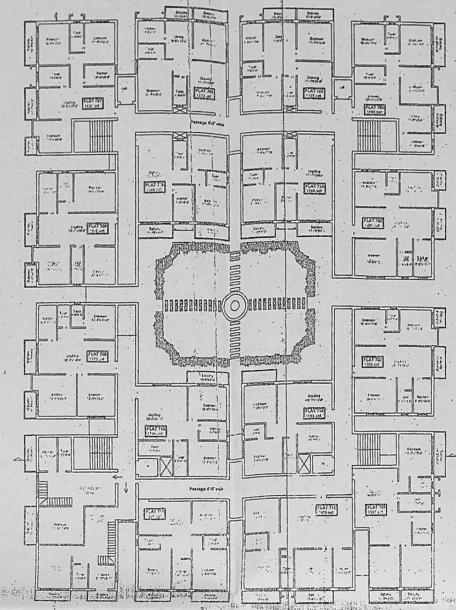

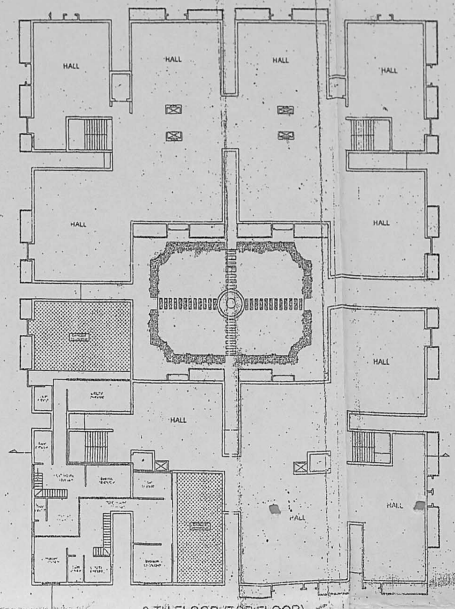

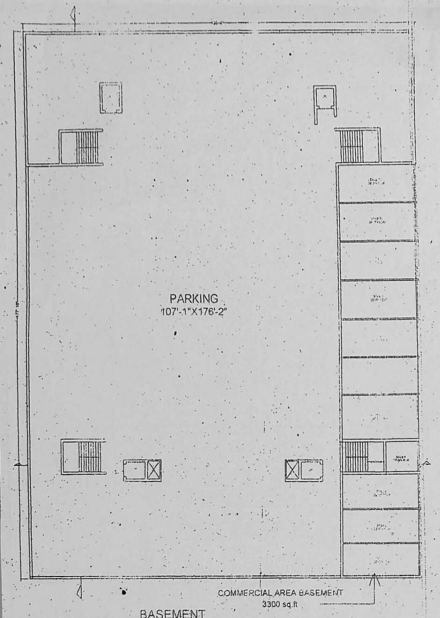

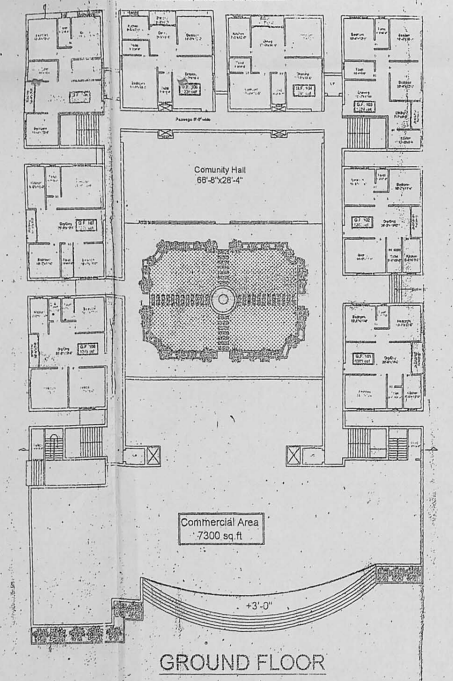

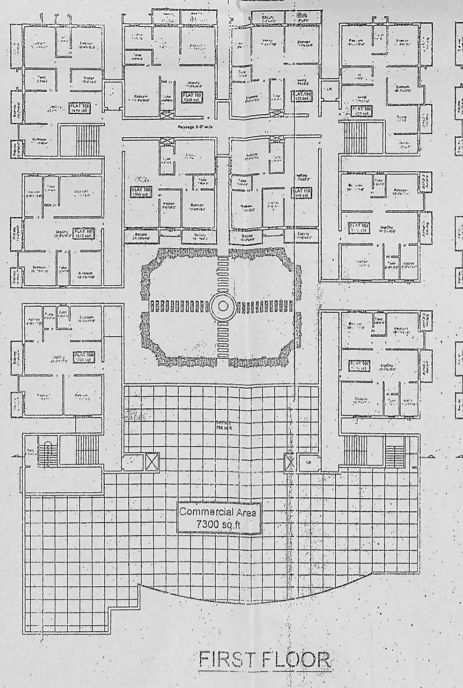

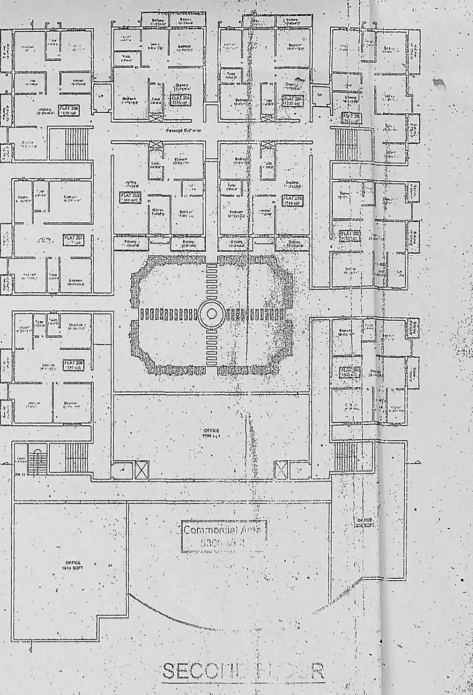

PLOT DETAIL

PROPOSED COMMERCIAL/RESIDENTIAL BUILDING OF
SRI LAL BAHADUR KUMAR@SRI RAJESH KUMAR, SRI TEJ BAHADUR KUMAR URF RAJAN KUMAR & SRI VEER BAHADUR KUMAR URF RAKESH KUMAR S/O SRI KRISHNANDI KUMAR,
,MOUZA- FATEHPUR ,NAULAKHA,THANA-SABOUR,
THANA NO-23, ANCHAL-SABOUR, UNDER
KHATA NO.-9(Old)614(New)KHESRA NO-19,KeMe(Old)89KeMe(new)
DIST-BHAGALPUR(BIHAR),Rakwa-33541.20 Sqft

SPECIFICATION

1.FOUNDATION:- SHOWN IN DETAILS.
2. D.P.C.- 2.5 CM. TH. IN CEMENT CONCRETE(1:2:4)WITH DAMP PROOF.
3.SUPER STRUCTURE-FIRST CLASS BRICK WORK IN CEMENT MORTAR(1:6).
4. LINTEL- 15 C.M. R.C.C. LINTEL(1:2:4).
5. FLOORING:-2.5C.M. TH. P.S. FLOORING OVER 10 C.M. CONCRETE OVER 10 C.M. DRY RAMMED KHOA FINISHED WITH CEMENT PUNNING.
6. ROOF :- 10 C.M. R.C.C. ROOF SLAB (1:2:4).
7. WOOD :- SAL & TEAK WOOD.

FIRE LEGEND

1.	UNDER GROUND WATER STATION TANK OF 10,000 CAPACITY	
2	SEAVESE CONNECTION	
3	HYDRANT	
4	HOSE REEL	
5	FIRE RESISTANCE CHEAK DOOR	
6	EMERGENCY LIGHT	
7	ALLUMINATION EXIT SIGN	EXIT
8	OVER HEAD WATER TANK 10,000 LTBRS CAPACITY	
9	MANNUAL CALL ALARM SYSTEM.	

STATEMENT OF AREA

1.TOTAL AREA - 33541.20 Sqft

*.BUILT UP AREA(BASEMENT):-	4531.00 Sqft
*.BUILT UP AREA(GROUND FLOOR):-	13301.00 Sqft
*.BUILT UP AREA(FIRST FLOOR):-	15368.00 sqft
*.BUILT UP AREA(SECOND FLOOR):-	15221.00 Sqft
*.BUILT UP AREA(THIRD FLOOR):-	17633.00 Sqft
*.BUILT UP AREA(FOURTH FLOOR):-	17633.00 Sqft
*.BUILT UP AREA(FIFTH FLOOR):-	17633.00 Sqft
*.BUILT UP AREA(SIXTH FLOOR):-	17633.00 Sqft
*.BUILT UP AREA(SEVENTH FLOOR):-	17633.00 Sqft
*.BUILT UP AREA(EIGHT FLOOR):-	7068.00 Sqft

SCHEDULE OF DOOR & WINDOW

S..NO.	TYPE	SIZE	LINTEL LEVEL	REMARKS
1.	D	1.00X2.10	2.10	FULLY PANNELED DOOR.
2.	D_1	0.90X2.10	2.10	FULLY PANNELED DOOR.
3.	D	0.80X2.10	2.10	FULLY PANNELED DOOR.
4.	W_1	1.50X1.20	2.10	FULLY GLAZED WINDOW.
5.	W	0.90X1.20	2.10	FULLY GLAZED WINDOW.
6.	V	0.60X0.30	2.10	FULLY GLAZED VENTILATION.

SCALE:- 1:100,1:200.

N

Lalbahadur Urf Arbin Kumar

Tej Bahadur Urf Rajan Kumar

Rakesh Kumar Urf Veer Bahadur

APPLICANT

DRAWN BY

महाशय,
मौजा- फतेहपुर थाना नं० 23 अंचल- सबौर जिला- भागलपुर
जमाबन्दी के ऊपर खाता 614 खेसरा पं० 89 रकबा 0.77 ए० (सबकुछ मेरे
की जमाबन्दी लालबहादुर कुमार जी तेज बहादुर कुमार जी वीरबहादुर
कुमार पिता स्व० कृष्णानन्दी कुमार साकिन फतेहपुर, भागलपुर के
नाम से दर्ज है। भवननक्शा 2.016-13 तक बकाया है।

PASSING AUTHORITY