
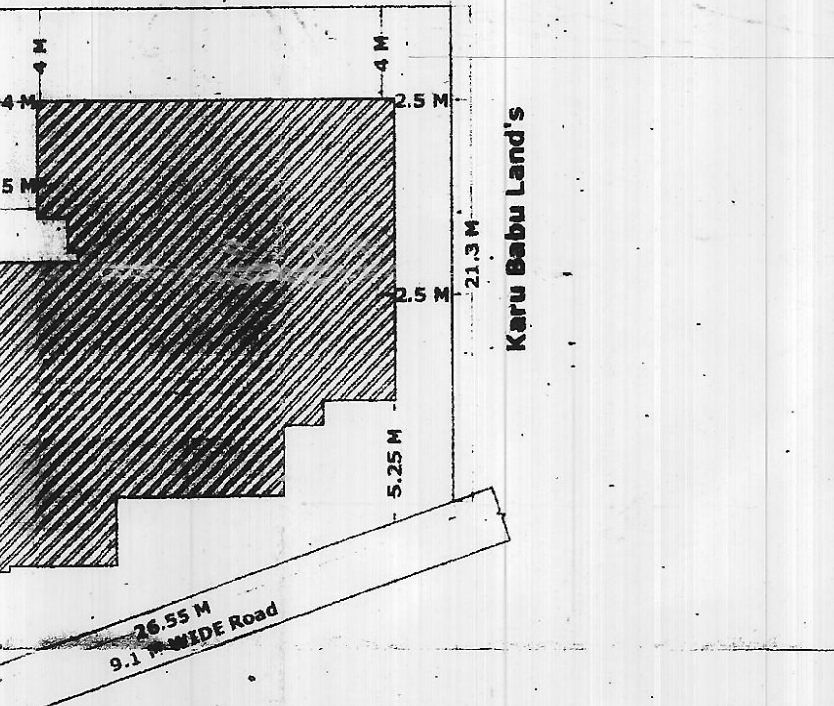
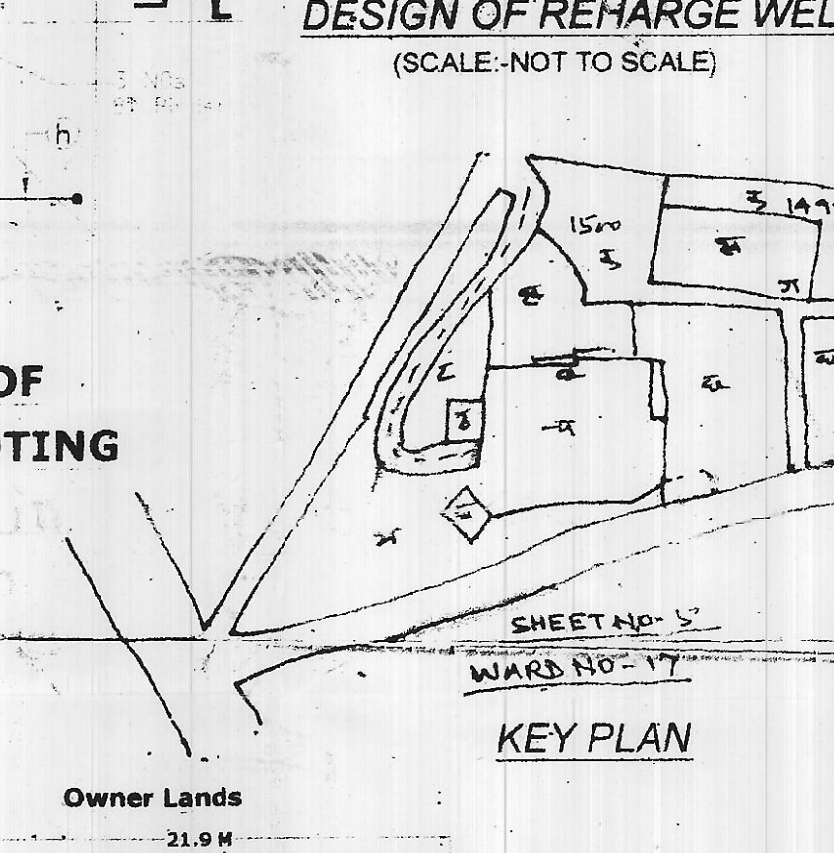
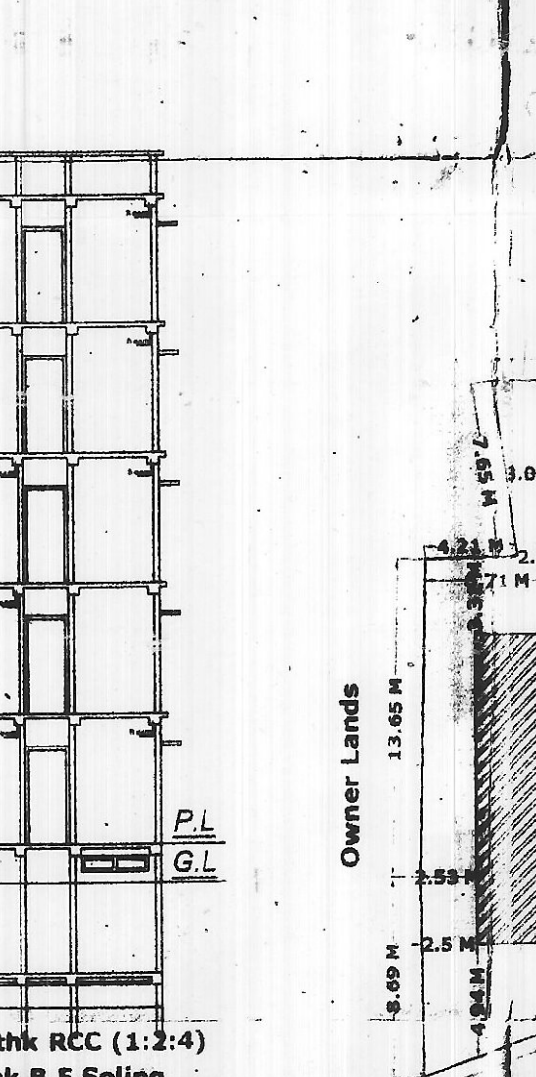
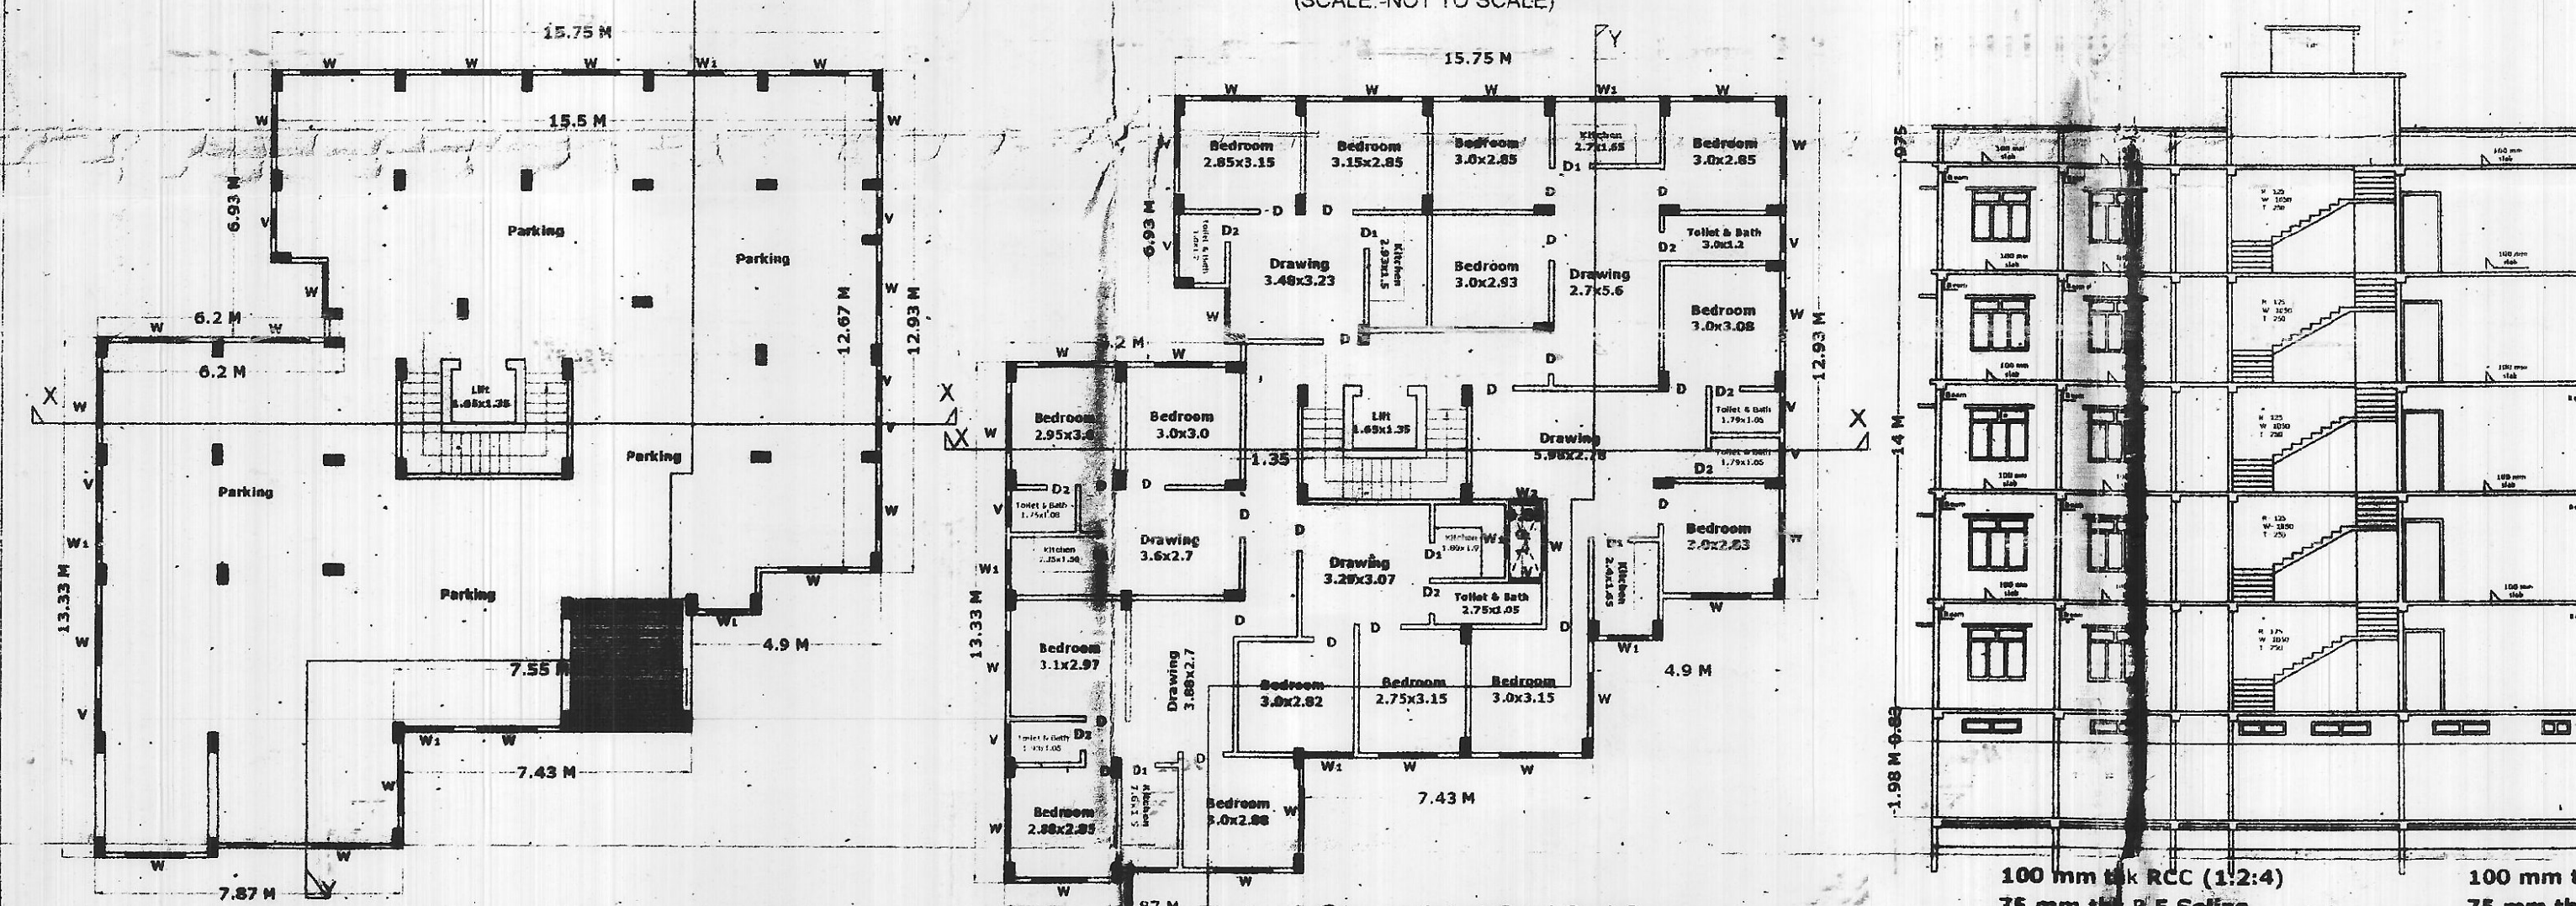
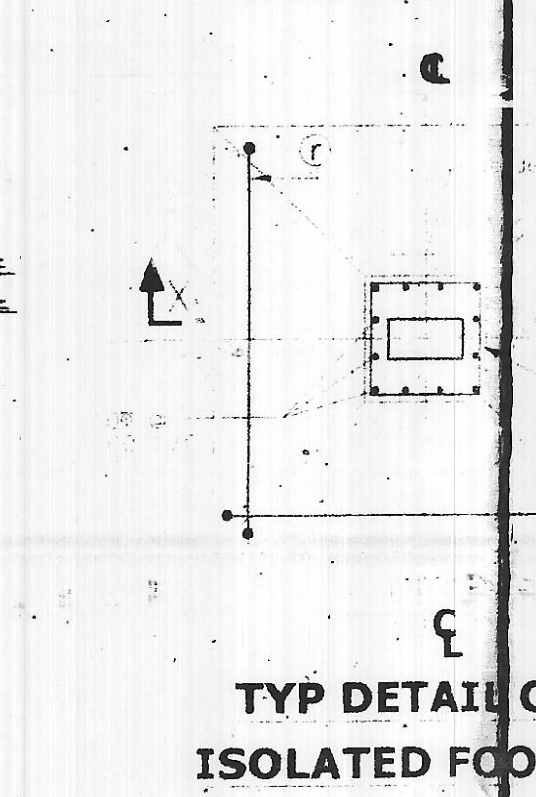
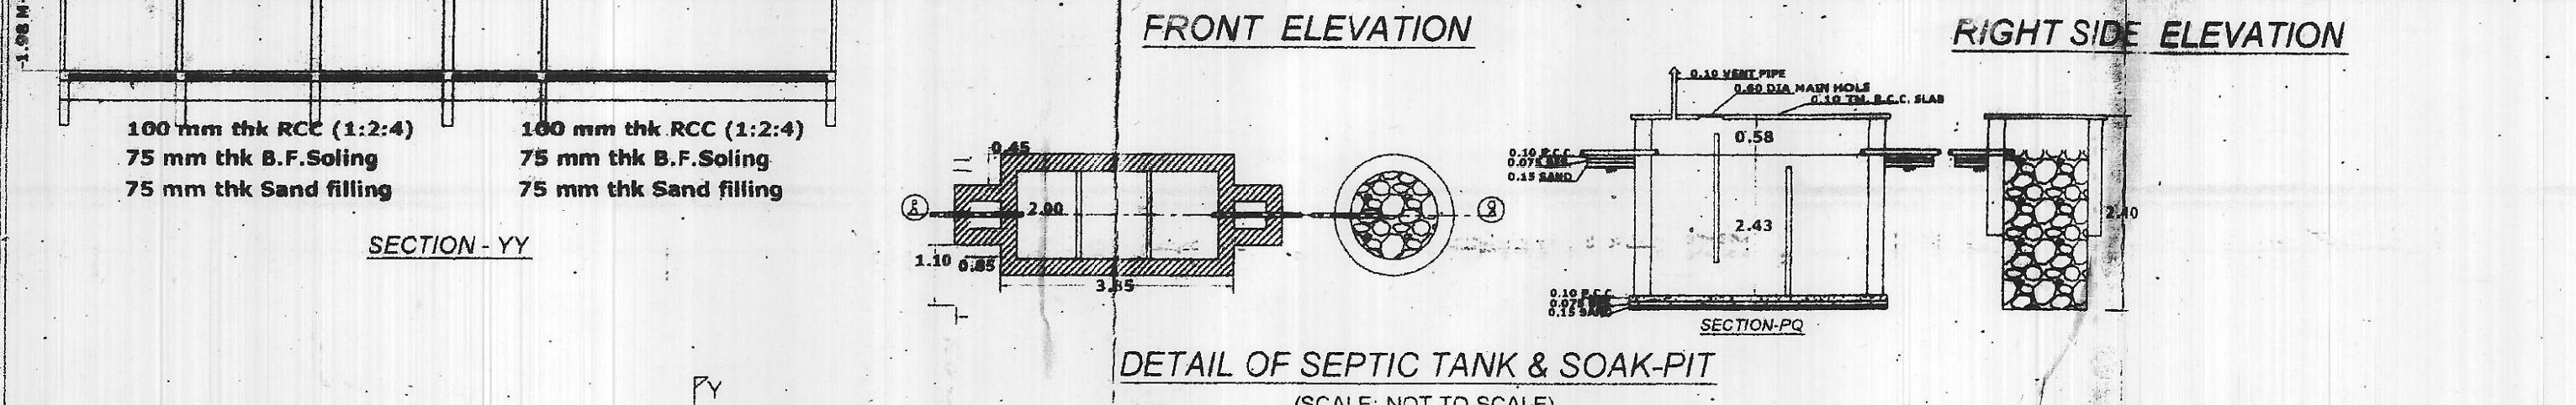
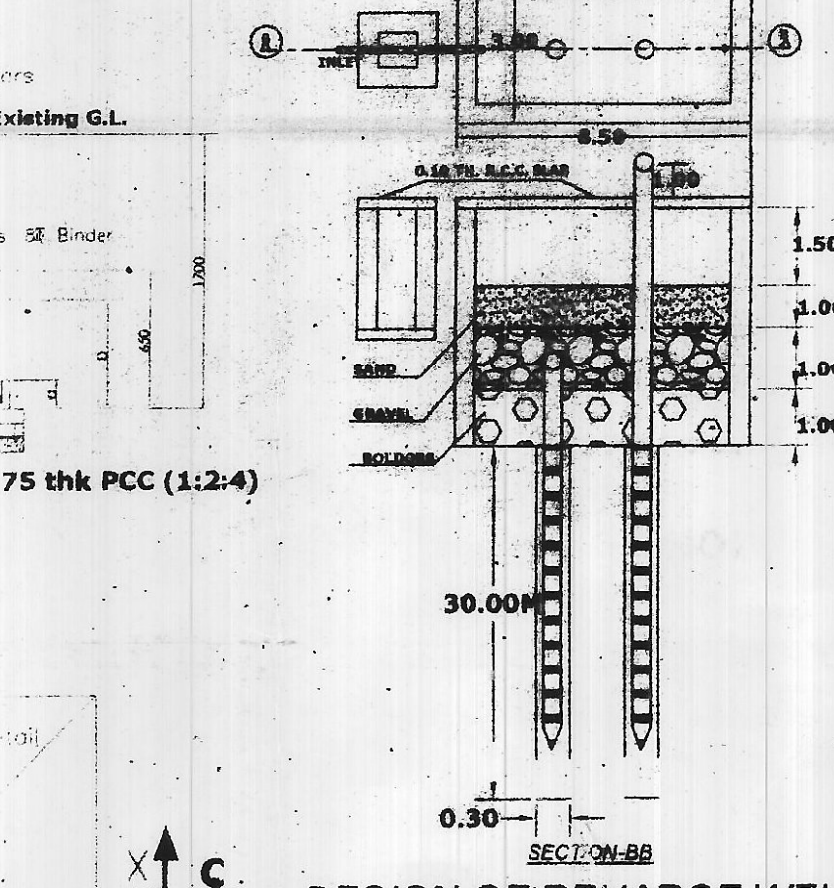
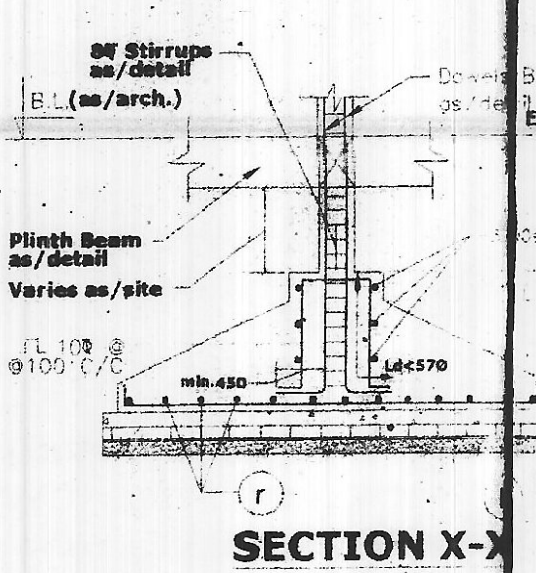


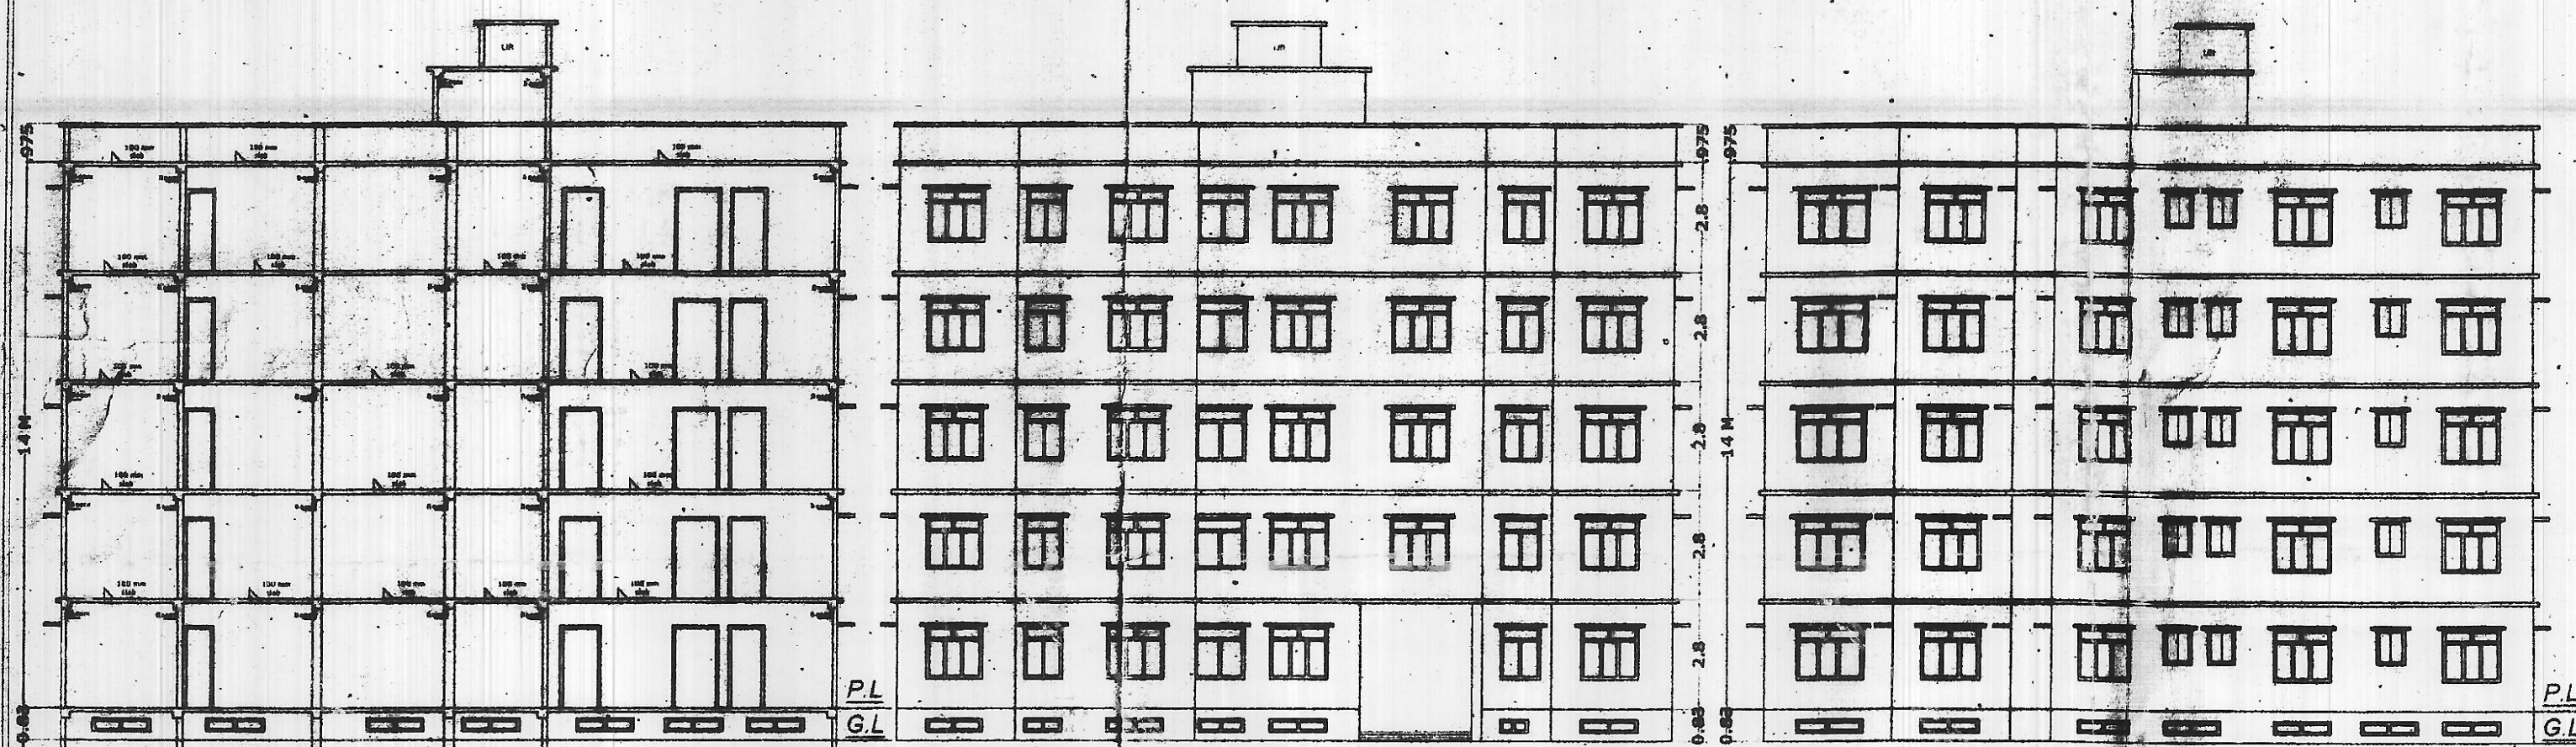

PLOT DETAIL

AFTER DISMENTAL PROPOSED RESIDENTIAL BUILDING PLAN OF

1. Dr. Sunil Das Gupta, S/o:- late Surendra Das Gupta.
2. Savitri Das Gupta, W/o:- late Dr. Surendra Das Gupta
At :- Lalkothi, Bhagavan Mavir Path, Lower Nathnagar Road, Thana:- Tatarpur,
WARD No:- 17/14, KHATA NO:- 816,795
KHESRA NO:- 1500 (Ka,kha,Gha(part),1499
(ka(Part),gha) ,Holding No:- 1 & 2 (part),
Anchal:- Jagdishpur, Under Bhagalpur Municipal DIST-BHAGALPUR.

SPECIFICATION.

1. FOUNDATION:- SHOWN IN DETAILS.
2. D.P.C.- 2.5 CM TH. IN CEMENT CONCRETE(1:2:4) WITH DAMP PROOF
3. SUPER STRUCTURE:-FIRST CLASS BRICK WORK IN CEMENT MORTAR (1:6)
4. LINTEL:- 15 C.M. R.C.C. LINTEL(1:2:4).
5. ROOF :- 10 C.M. R.C.C. ROOF SLAB (1:2:4).
6. WOOD :- SAL & TEAK WOOD.

STATEMENT OF AREA

TOTAL PLOT AREA:- 634.55 M²

BUILDING AREA

BASEMENT FLOOR (Parking Area):- 312.73 M²

BUILT UP AREA:-(GROUND-FLOOR) :- 312.73 M²

BUILT UP AREA:- (FIRST FLOOR) :- 312.73 M²

BUILT UP AREA:- (SECOND FLOOR) :- 312.73 M²

BUILT UP AREA:- (THIRD FLOOR) :- 312.73 M²

BUILT UP AREA:- (FOURTH FLOOR) :- 312.73 M²

OPEN AREA:- 321.82 M²

SCHEDULE-OF DOOR & WINDOW

NO	TYPE	SIZE	LINTEL LEVEL	REMARKS
1	D	1.10X2.10	2.10	FULLY PANNELED DOOR
2	D	0.90X2.10	2.10	FULLY PANNELED DOOR
3	D	0.75X2.10	2.10	FULLY PANNELED DOOR
4	W	1.50X1.35	2.10	FULLY GLAZED WINDOW
5	W1	1.20X1.35	2.10	FULLY GLAZED WINDOW
6	W2	0.75X1.35	2.10	FULLY GLAZED WINDOW
7	V	0.60X0.90	2.10	FULLY GLAZED WINDOW

F.A.R = 2.5

NORTH

SCALE 1:100, 1:200

Sign. of Owner.

Sign of Engg.

Er. Pramod Kumar
Regd. Engineer
B. M. C. Bhagalpur
LIC No. 599

Sunil Das Gupta
Savitri Das Gupta

Letter No. 519
Date 14/02/2020



Bhagalpur Municipal Corporation
BHAGALPUR
SANCTIONED BY
1. 14/02/2020
2. 14/02/2020
By Municipal Commissioner
Bhagalpur Municipal Corporation
Bhagalpur

RAJEEV KUMAR
CERTIFIED ARCHITECT
Bhagalpur Municipal Corporation, Bhagalpur
Reg. No- BMC/ARC/09/2009

Municipal Commissioner
Bhagalpur Municipal Corporation