FRONT ELEVATION

SIDE ELEVATION

SECTION A-A

SECTION B-B

RECHARGE BORE WELL
SECTION A-A

TYP PLAN OF RECHARGE BORE WELL

SPECIFICATION-

PLOT DETAILS -

PROPOSED RESI. BUILDING OF
REAL GREEN INFRA PVT. LTD
DIRECTOR - SRI RAJIV NAYAN
S/O SRI AMDESH SHARMA ON - THANA NO - 29
S. PLOT NO - 26 & 27 - KHATA NO - 22
TAUZI NO - 133 - JAKANPUR, THANA - PATNA
AT - MAUZA - JAKANPUR, THANA - PATNA
DIST - PATNA.

SHEET NO	SCALE	NORTH
P M C -01/02	1 : 100	

SIGN OF EMPANELLED STRUCT. ENGINEER

Satyendra Kumar Sinha
Engineer
Registered No-ER/2013
Patna Municipal Corporation

SIGN OF EMPANELLED ARCHITECT

SIGNATURE OF BUILDER/ DEVELOPER

PATNA MUNICIPAL CORPORATION
BUILDING(RESIDENTIAL) CHARTER
Sanction of Plan Accorded under Sec.
315,316,317 of the Bihar Municipal A
by the Municipal Commissioner, Patna
SANCTION OF PLAN ACCORDED

Scanned by CamScanner

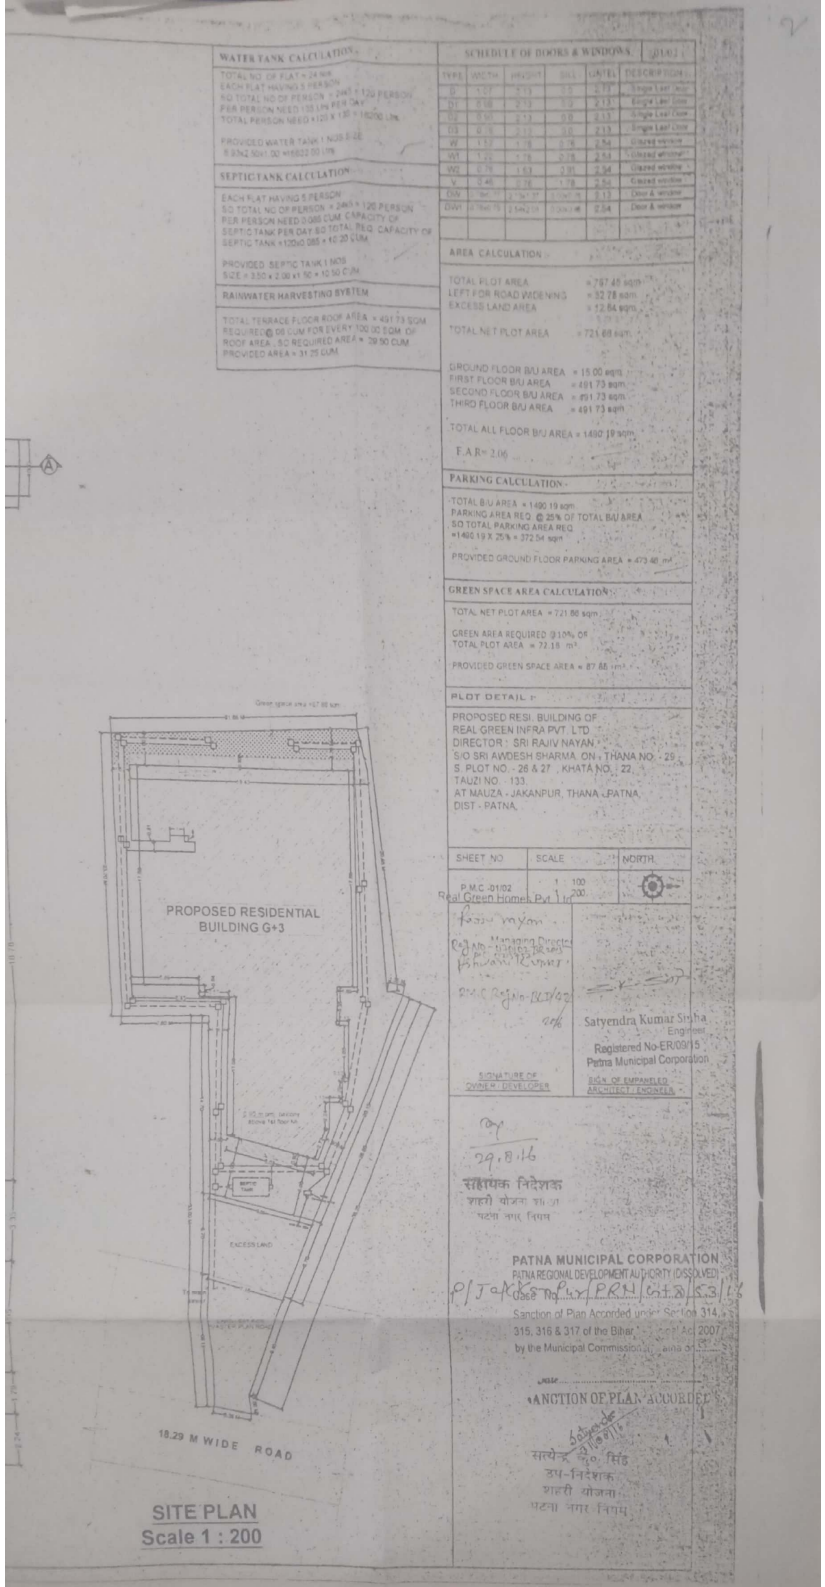

Scanned by CamScanner

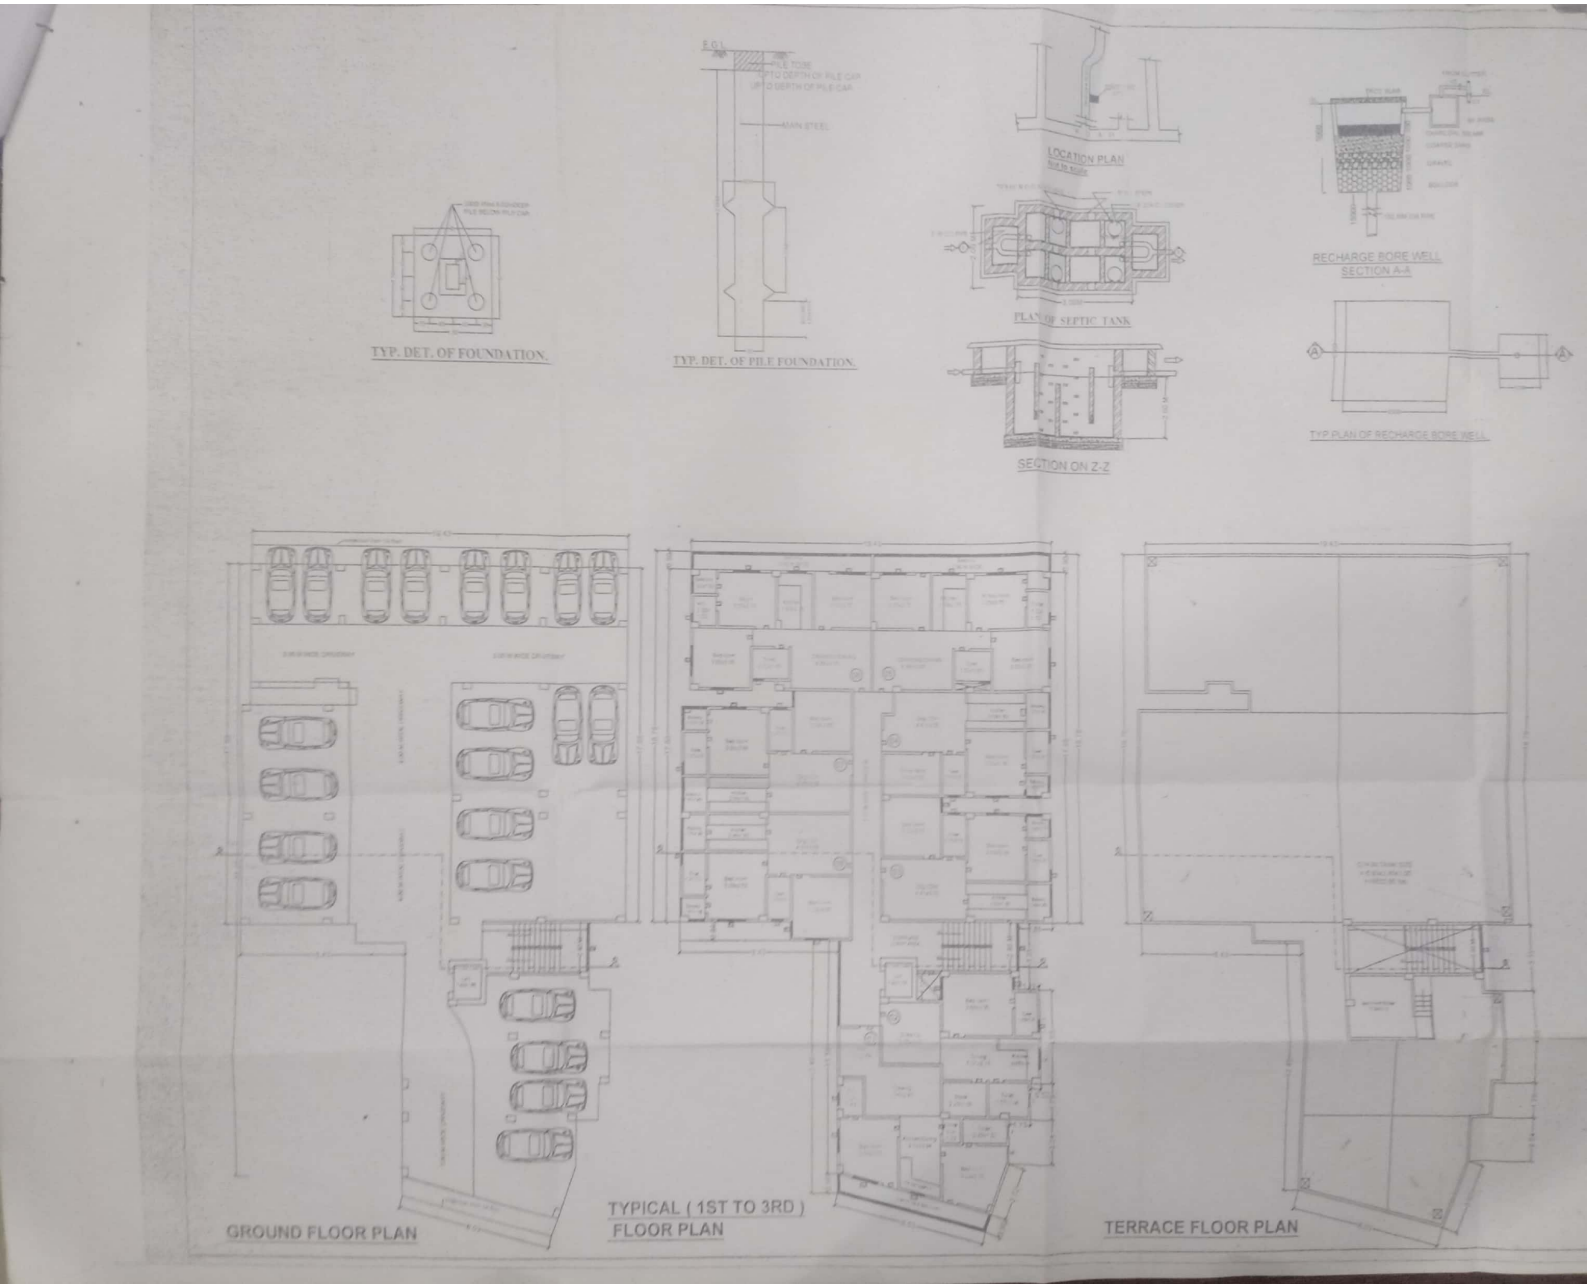

Scanned by CamScanner

पटना नगर निगम

कार्यालय : पटना क्षेत्रीय विकास प्राधिकार (विघटित)

पायी आफ, [illegible] ख, 2री मंजिल, डाक बंगला रोड, पटना-1

आवेदन-प्रपत्र प्राप्ति रसीद

आवेदक ..... Rajeev Nayan ..... से भवन योजना (बिल्डिंग प्लान) का एक मूल प्रति एवं पाँच प्रिंट (मुद्रित) प्रतियाँ सही ढंग से भरे हुए आवेदन प्रपत्र के साथ प्राप्त किया।

केस सं. P/Jakkanpur - P.R.N. - G+3/53/2016 ..... के तहत निबंधित किया तथा साथ में सेल डीड, म्युनिसिपल कर अदायगी रसीद, चालगुजारी रसीद आदि की मूल/अभिप्रमाणित प्रतियाँ प्राप्त किया।

(क) मूल प्रपत्र/शपथ पत्र एवं इंडेमिनिटी बाँड प्राप्त किया।

(ख) अगर उपरोक्त कागजात समर्पित नहीं किया गया है तो सात दिनों के अंदर अवश्य समर्पित कर दें अन्यथा यह केस लंबित रहेगा।

क्षेत्र के प्रभारी सेक्सन पदाधिकारी (कनीय अभियंता) से इस रसीद के निर्गत होने के 7 (सात) दिनों के अंदर अपना स्थल निरीक्षण करा लें।

कृपया स्वीकृत/अस्वीकृत नक्शे को प्राधिकार से प्राप्त करने समय इस रसीद को अवश्य प्रस्तुत करें।

* D.D. No 064160 Date 08/02/2016 Rs. 35,300/- /Rupees only-

प्राप्तिकर्ता का हस्ताक्षर
पटना नगर निगम।
18/2/16

निरीक्षण की तिथि : .....

सुधार की तिथि : .....

पत्र के साथ स्वीकृत/अस्वीकृत नक्शा (योजना) की दो प्रतियाँ प्राप्त किया।

Real Green Homes Pvt. Ltd.
Rajeev Nayan
MD
आवेदक का हस्ताक्षर

Scanned by CamScanner