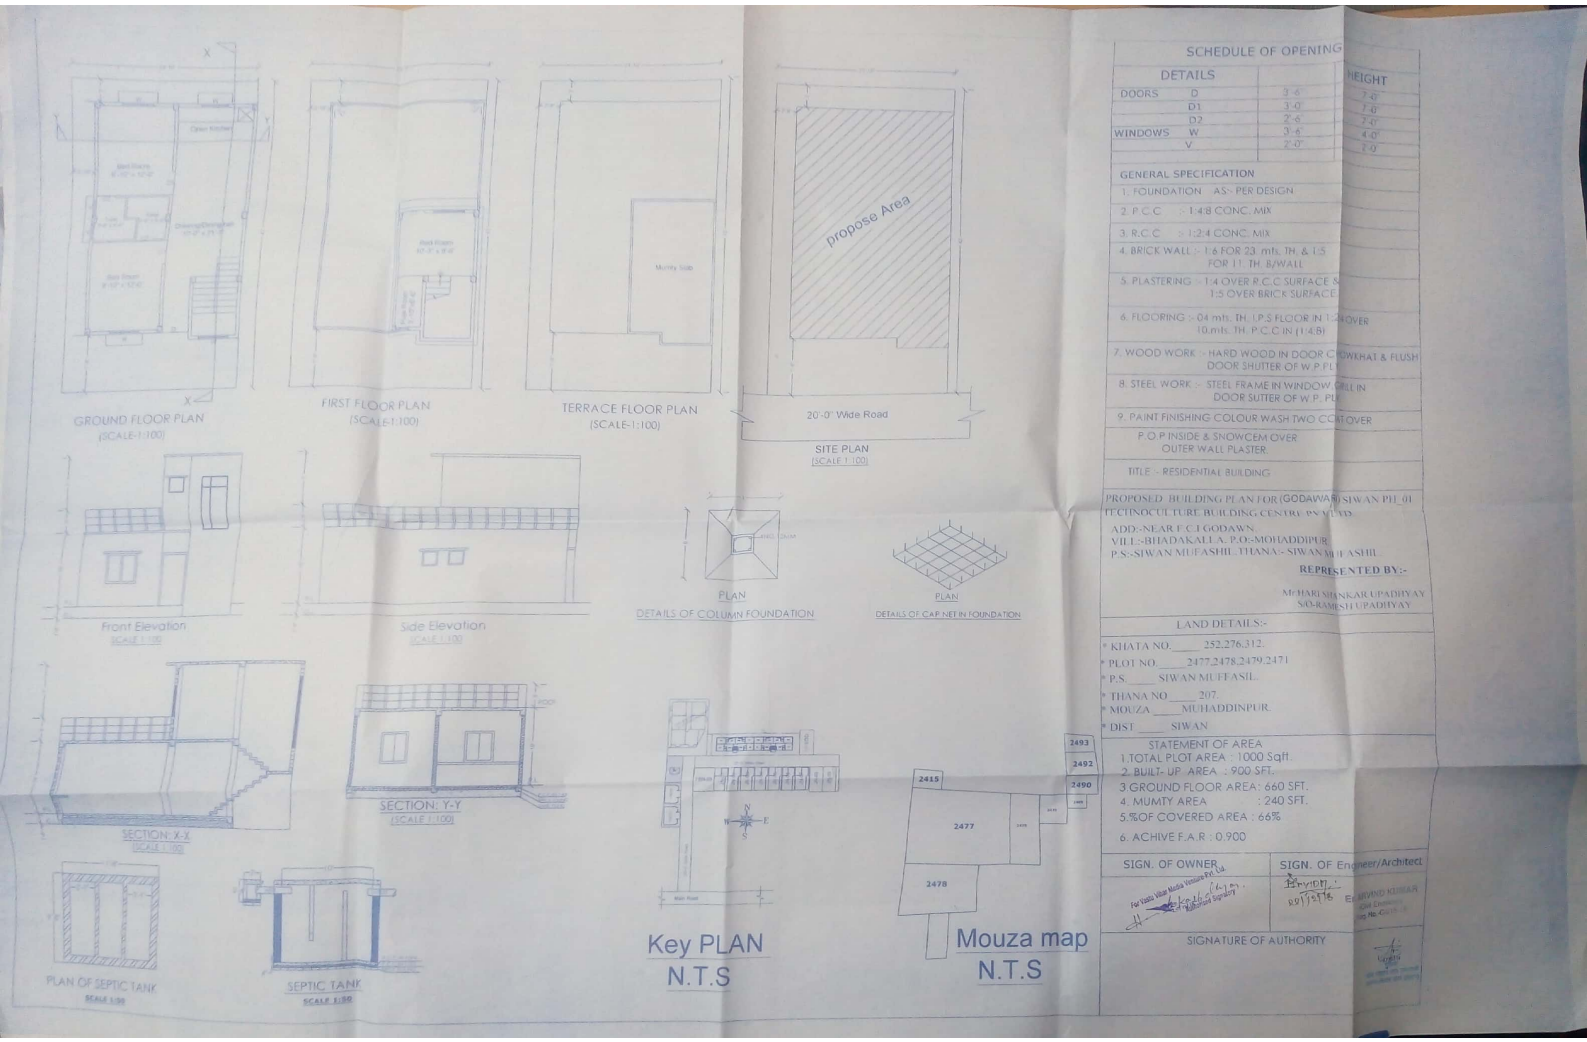


SCHEDULE OF OPENING

DETAILS			HEIGHT
DOORS	D	3'-6"	7'-0"
	D1	3'-0"	7'-0"
	D2	2'-6"	7'-0"
WINDOWS	W	3'-6"	4'-0"
	V	2'-0"	2'-0"

GENERAL SPECIFICATION

1. FOUNDATION :- AS:- PER DESIGN
2. P.C.C :- 1:4:8 CONC. MIX
3. R.C.C :- 1:2:4 CONC. MIX
4. BRICK WALL :- 1:6 FOR 23 mts. TH. & 1:5 FOR 11" TH. B/WALL
5. PLASTERING :- 1:4 OVER R.C.C SURFACE & 1:5 OVER BRICK SURFACE
6. FLOORING :- 04 mts. TH. I.P.S FLOOR IN 1:2:4 OVER 10 mts. TH. P.C.C IN (1:4:8)
7. WOOD WORK :- HARD WOOD IN DOOR CHOWKHAT & FLUSH DOOR SHUTTER OF W.P.PLY
8. STEEL WORK :- STEEL FRAME IN WINDOW GRILL IN DOOR SUTTER OF W.P. PLY
9. PAINT FINISHING COLOUR WASH TWO COAT OVER P.O.P INSIDE & SNOWCEM OVER OUTER WALL PLASTER

TITLE :- RESIDENTIAL BUILDING

PROPOSED BUILDING PLAN FOR (GODAWAN) SIWAN PH_01 TECTINOCULTURE BUILDING CENTRY PVT LTD.
ADD:-NEAR F.C.I GODAWN.
VILL:-BHADAKALLA. P.O:-MOHADDIPUR
P.S:-SIWAN MUFASHIL THANA:- SIWAN MUFASHIL

REPRESENTED BY:-
MrHARI SHANKAR UPADHYAY
S/O-RAMESH UPADHYAY

LAND DETAILS:-


* KHATA NO.____252,276,312.
* PLOT NO.____2477,2478,2479,2471
* P.S.____SIWAN MUFFASIL.
* THANA NO____207.
* MOUZA____MUHADDINPUR.
* DIST____SIWAN

STATEMENT OF AREA
1. TOTAL PLOT AREA : 1000 Sqft.
2. BUILT- UP AREA : 900 SFT.
3. GROUND FLOOR AREA: 660 SFT.
4. MUMTY AREA : 240 SFT.
5. %OF COVERED AREA : 66%
6. ACHIVE F.A.R : 0.900


SIGN. OF OWNER	SIGN. OF Engineer/Architect
For Hari Shankar Upadhyay	ARVIND KUMAR

SIGNATURE OF AUTHORITY


Scanned by CamScanner

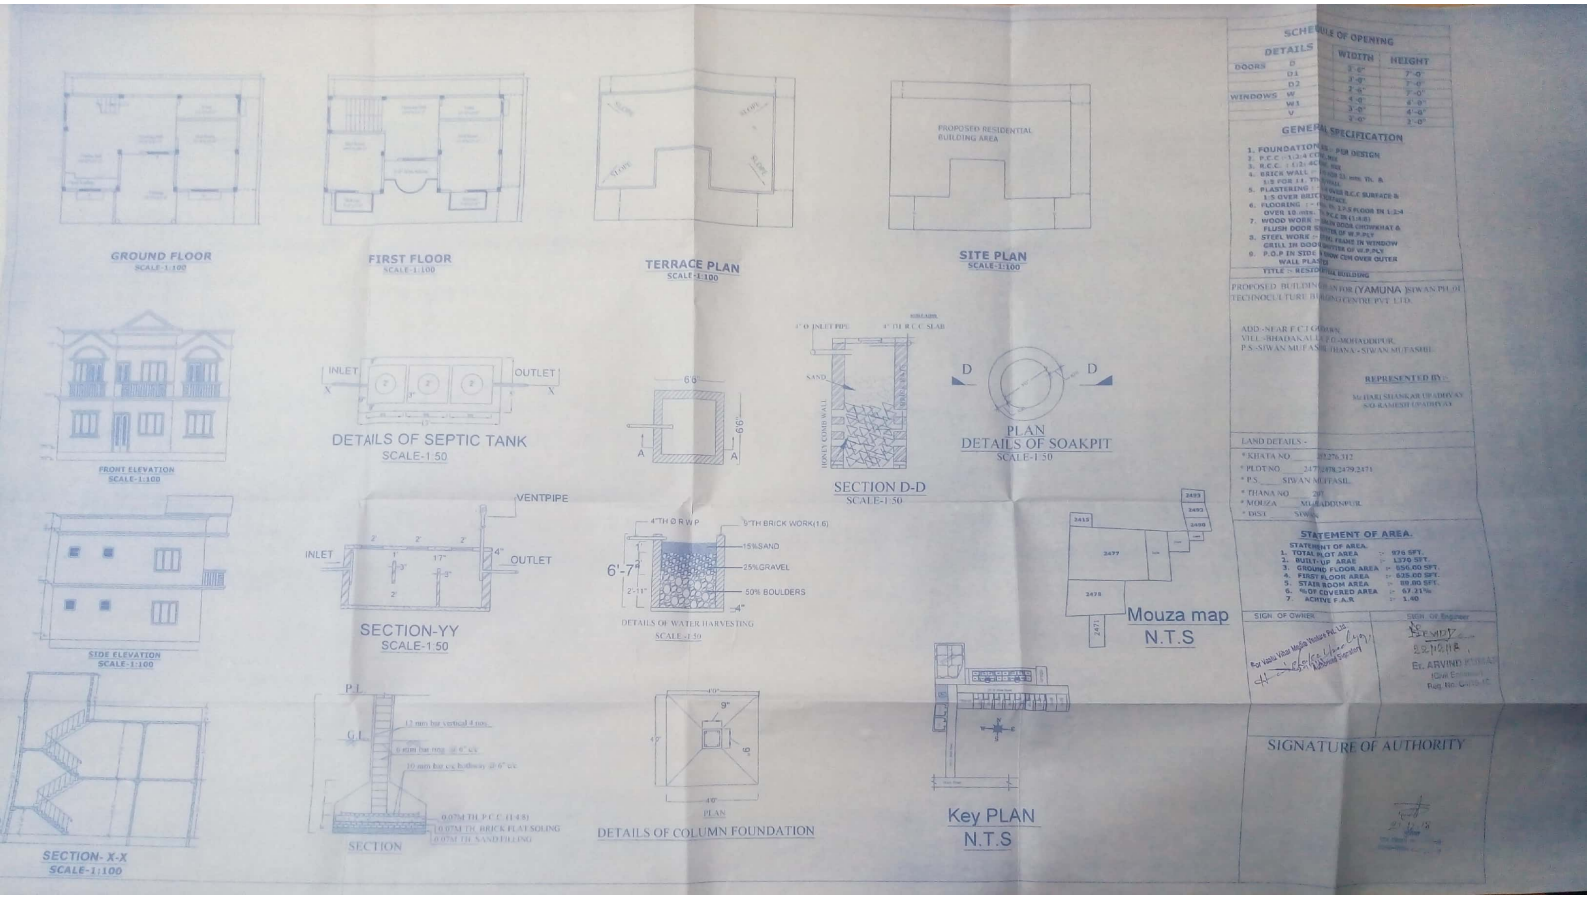


Scanned by CamScanner

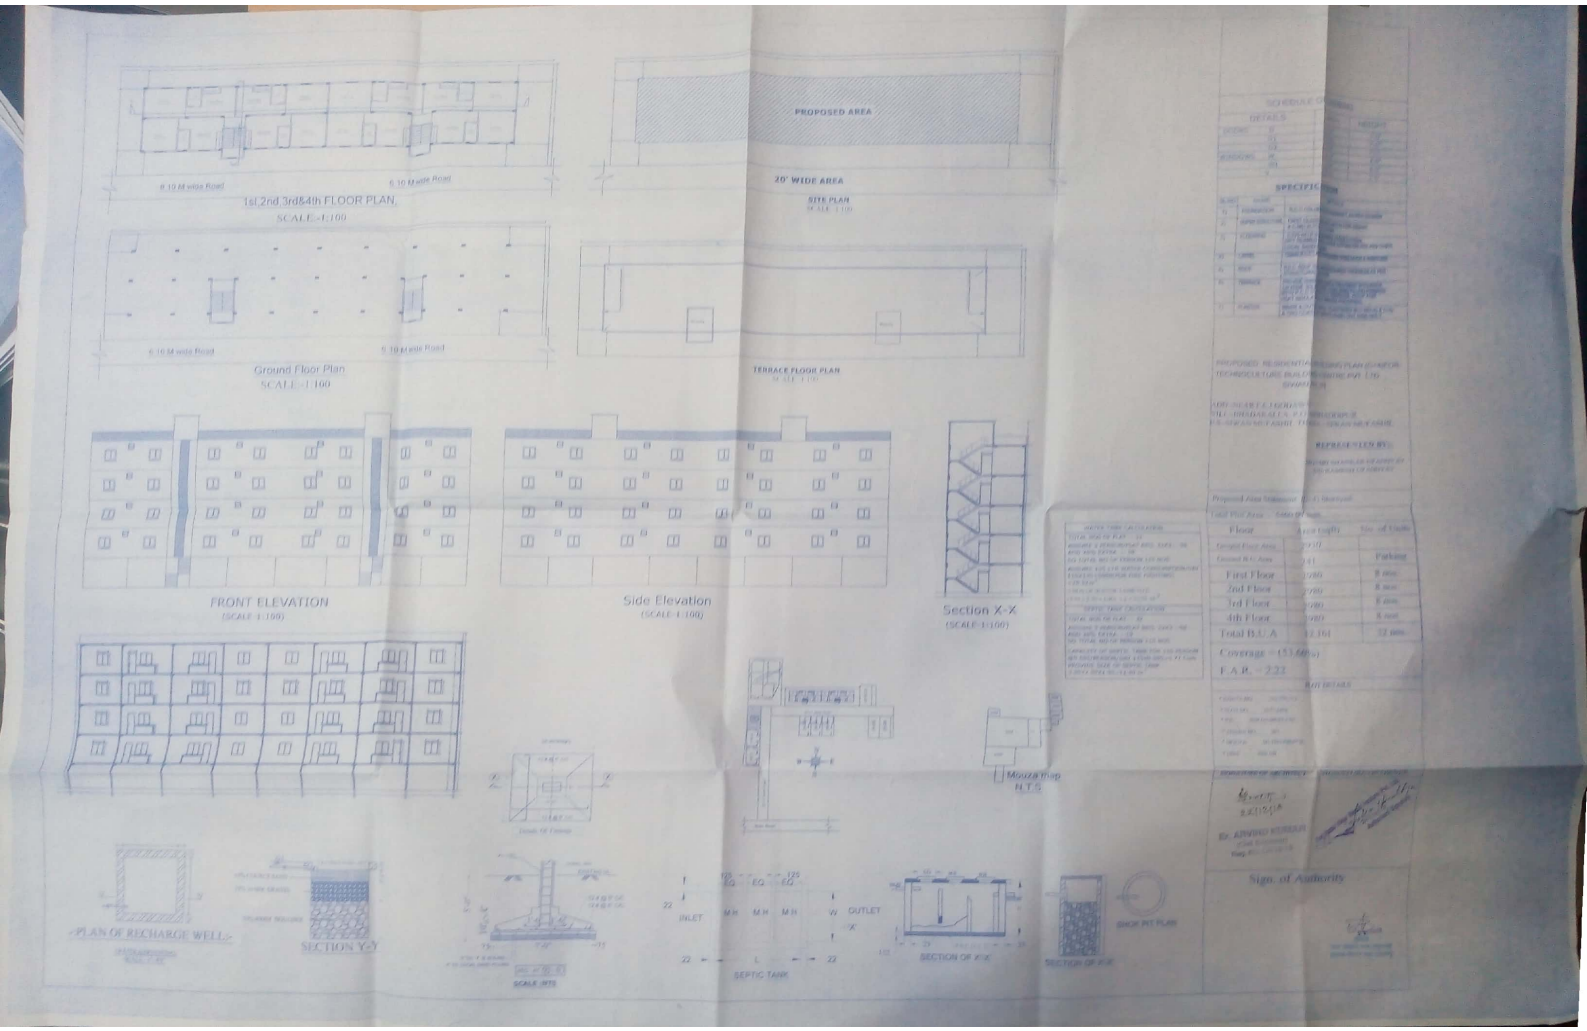

Scanned by CamScanner

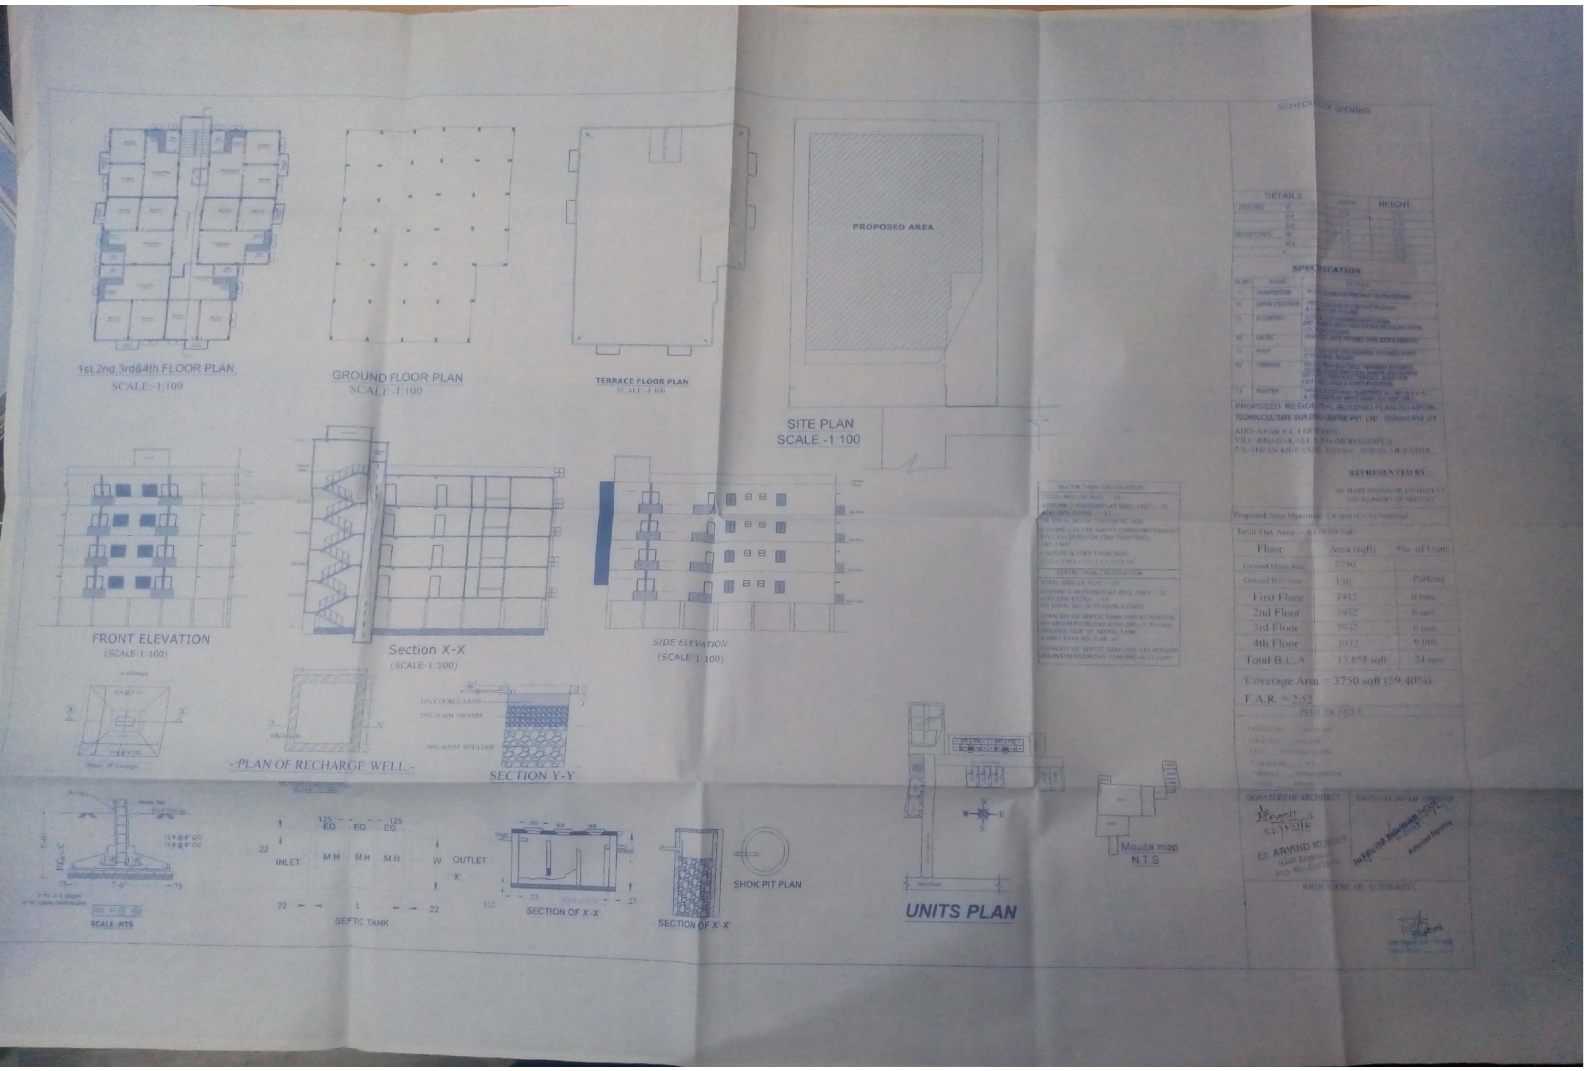

Scanned by CamScanner

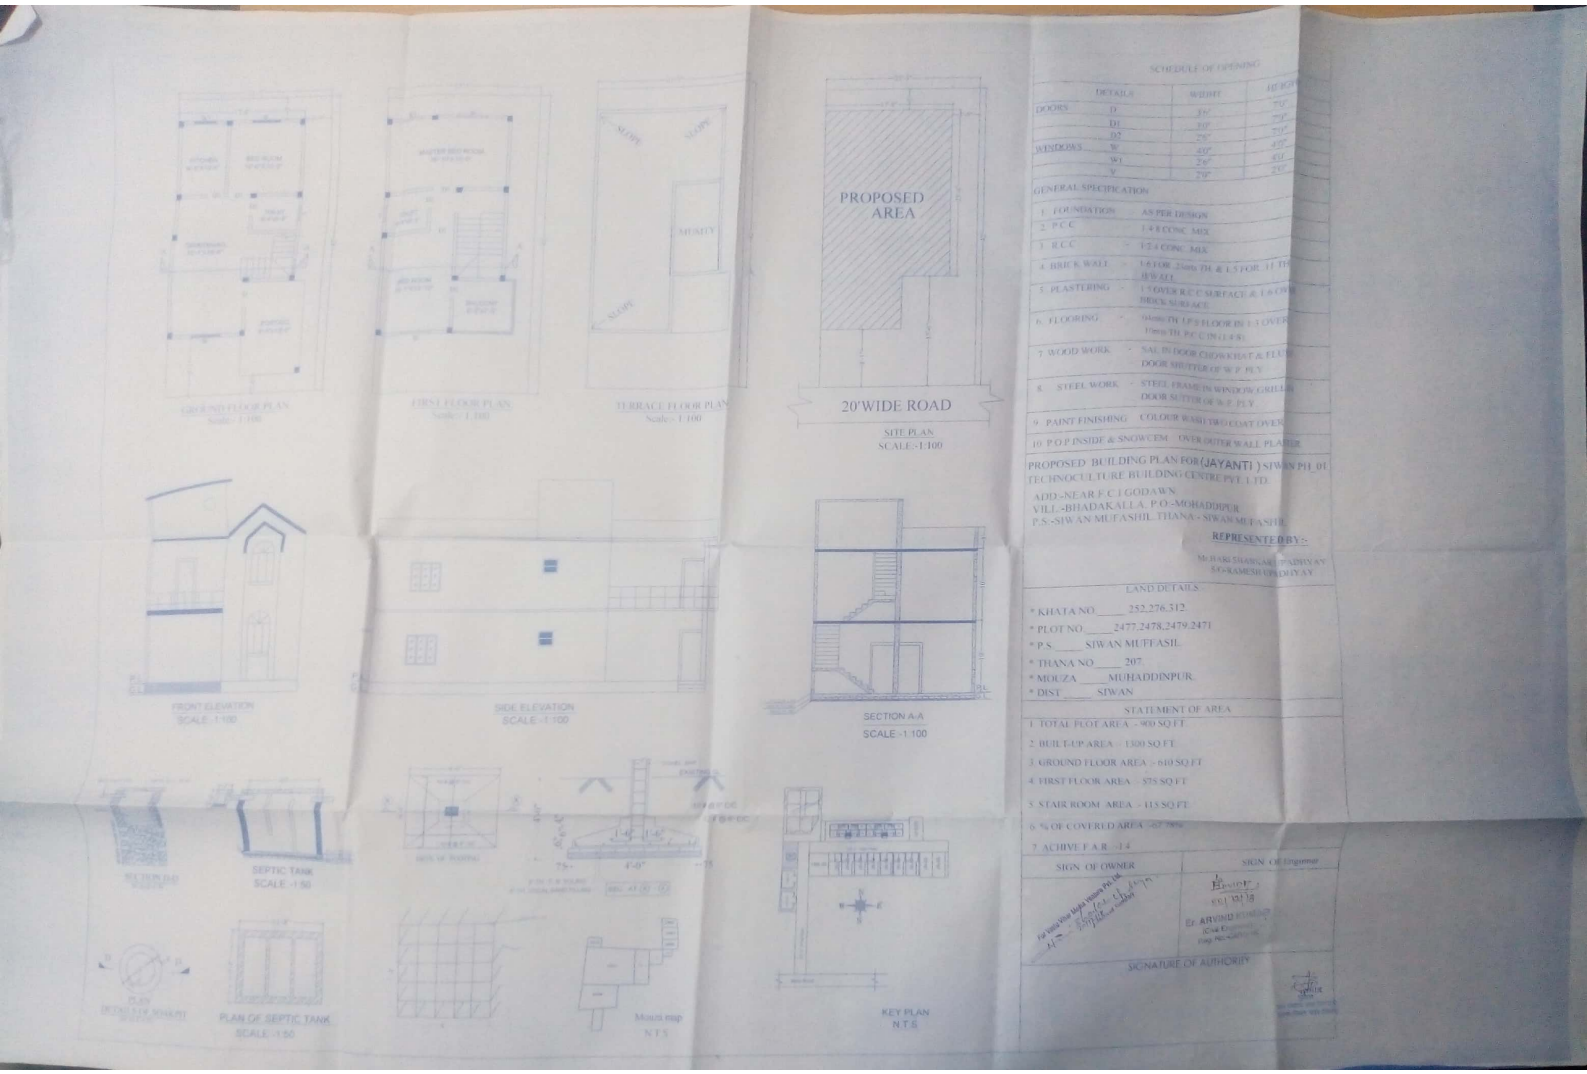

Scanned by CamScanner