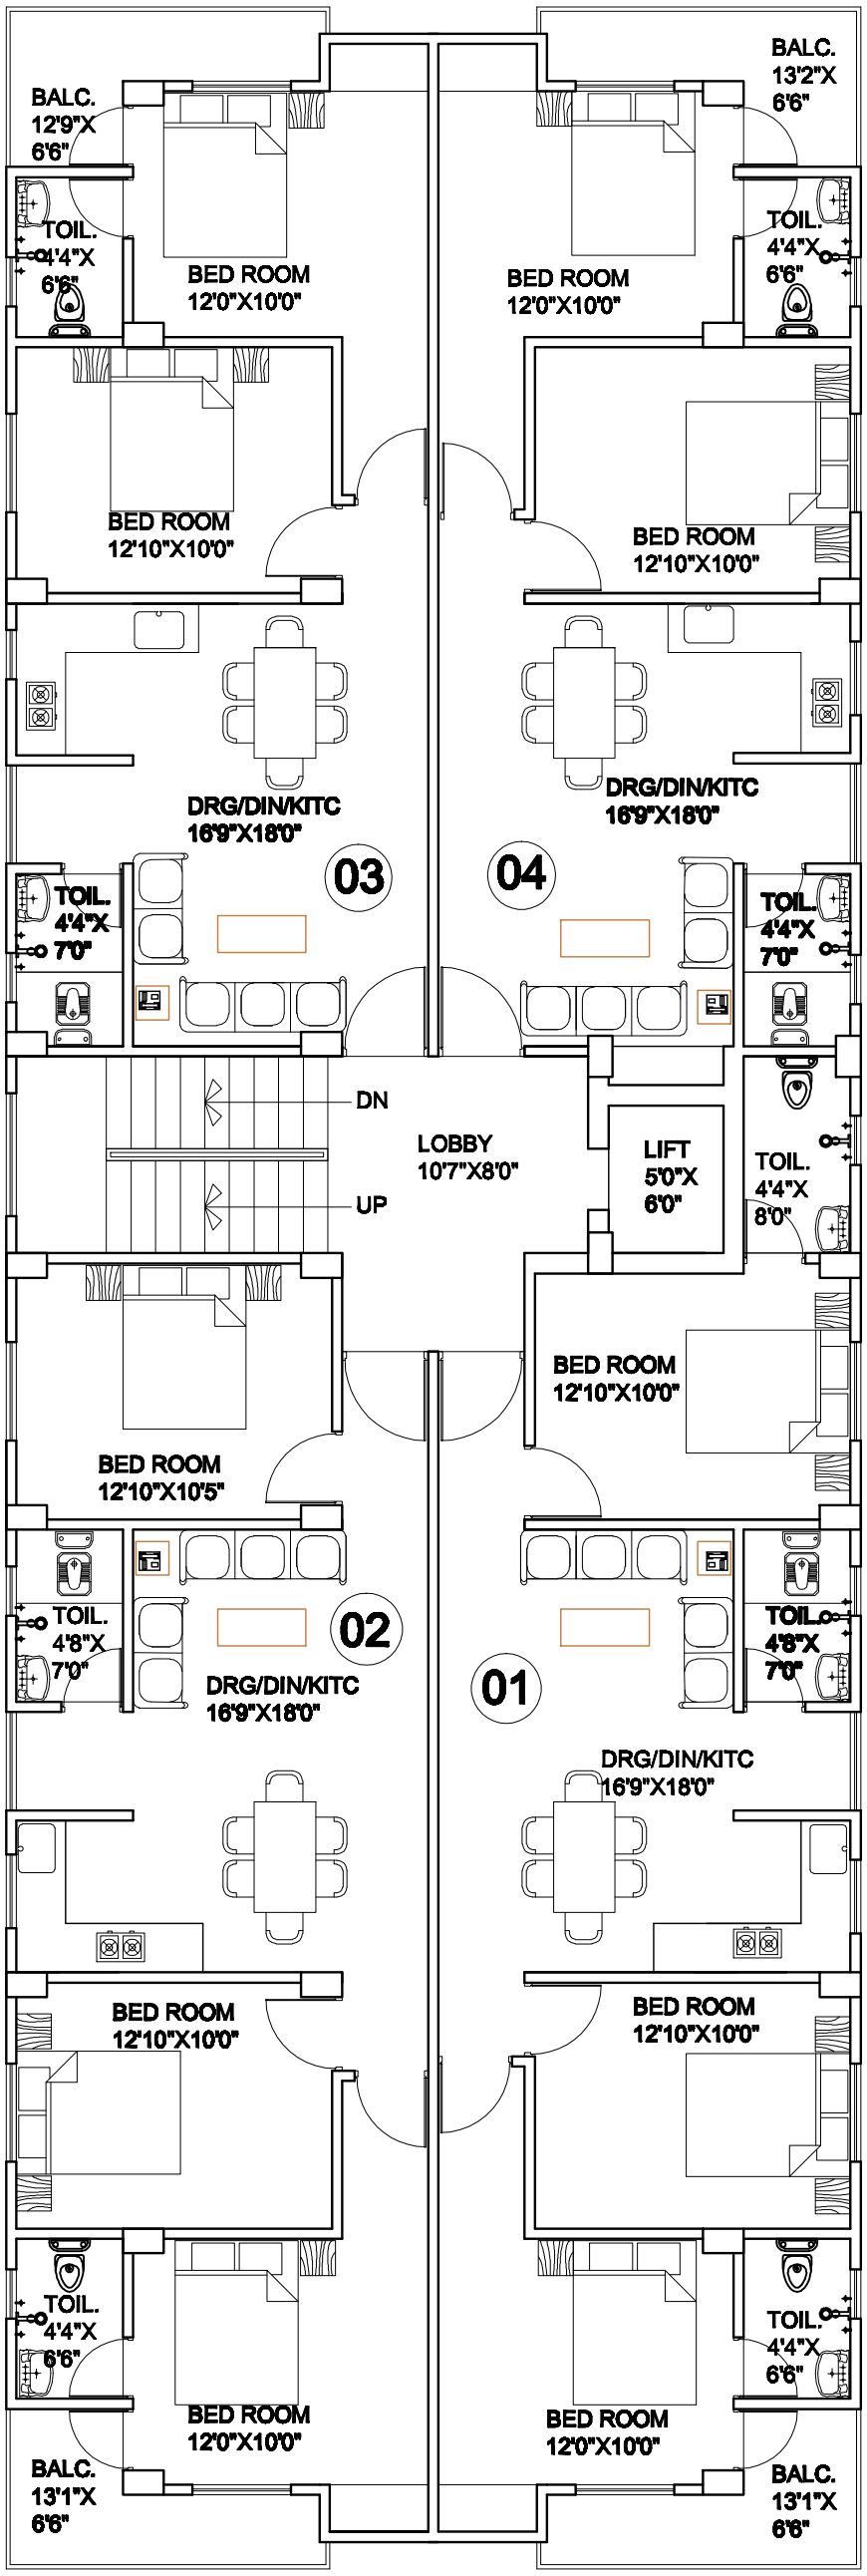

AREA STATEMENT

TYPE	B/U AREA	S. B/U AREA
01	950.00 SFT.	1235.00 SFT.
02	910.00 SFT.	1185.00 SFT.
03	738.00 SFT.	960.00 SFT.
04	745.00 SFT.	970.00 SFT.

TYPE	CARPET AREA
01	832.00 SFT.
02	809.00 SFT.
03	641.00 SFT.
04	649.00 SFT.

CLIENT.

SHANTI CREATION PVT. LTD.

PROJECT.

PROPOSED RESIDENTIAL APARTMENT AT SHAUBHAGYA SHARMA PATH PATNA.

SHEET TITLE.

2ND & 3RD FLOOR PLAN

DRN. BY. Vikesh Kr.	NORTH N
CKD. BY. Ar. Pawan Kr.	SCALE. 1"=6'- 0"
DATE. 30.05.16	DRG. NO. P-01

Modular Architects

Architect, Engineer, Interior & Landscape Designer
203, Rameshwar Sushila Complex
South Mandiri Road, Nala Par, Patna-1
Mob: 9308745855, 7277777793
e-mail - pawanarc@gmail.com
website - www.modulararchitects.in