


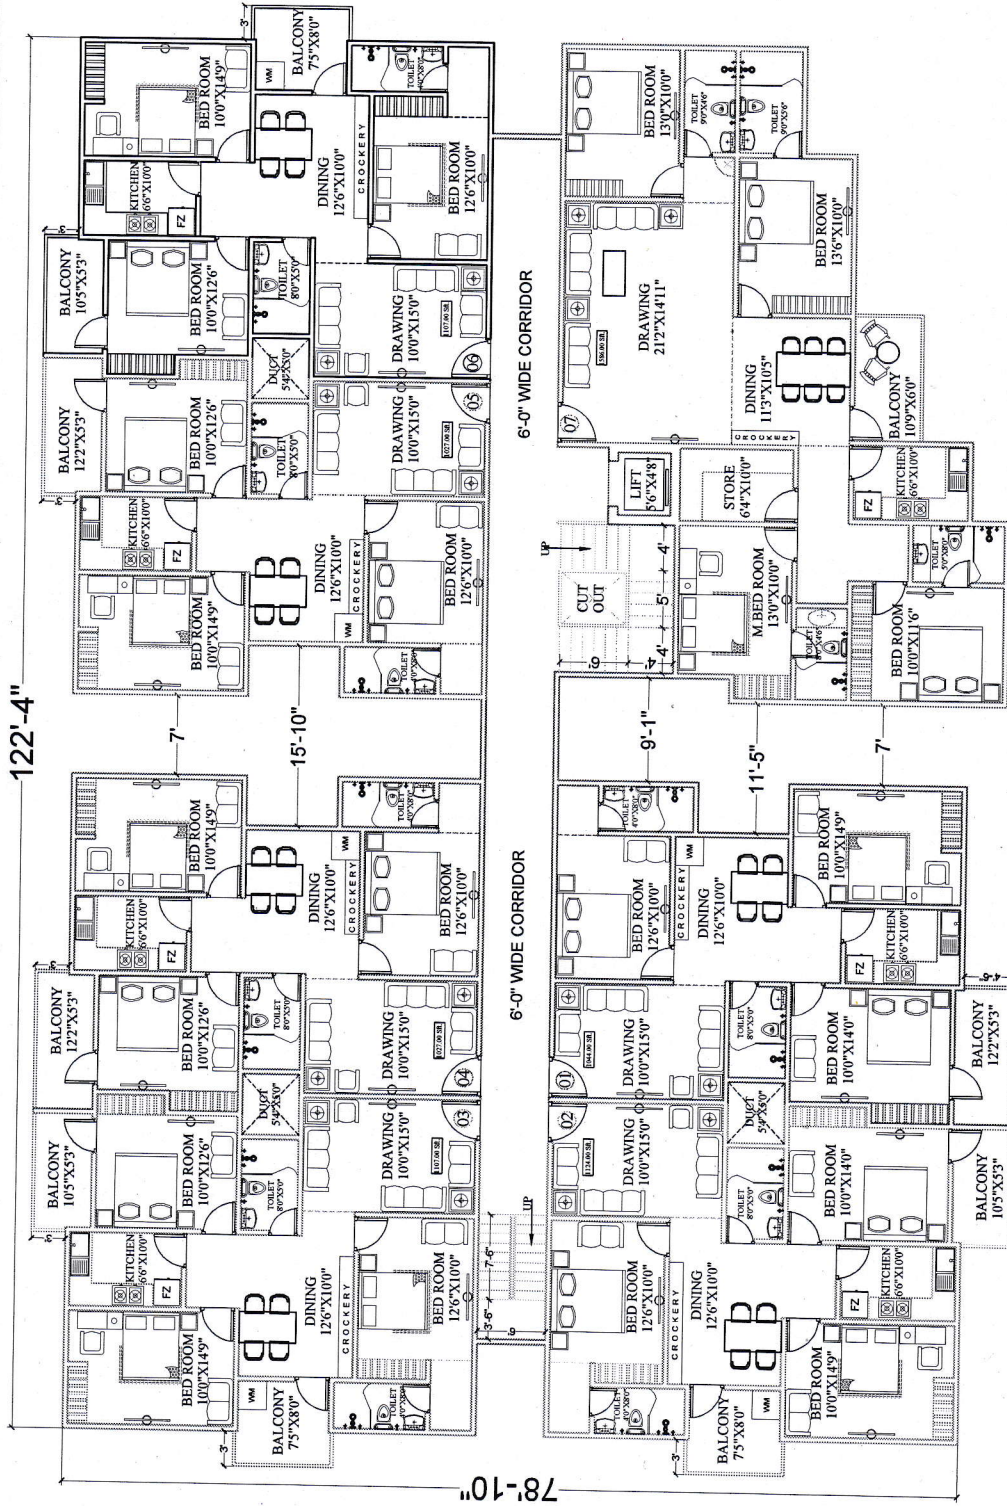

NOTE :-

- * ALL EXTERNAL WALLS OMITTED
- * ALL BALCONIES OMITTED
- (IN CALCULATION OF CARPET AREA)

FLAT NO	DESCRIPTION	CARPET AREA (SQ.FT)	BALCONY AREA (SQ.FT)	EXTERNAL WALLS AREA (SQ.FT)	PLINTH AREA (SQ.FT)	CIRCULATION AREA 30% OF PLINTH AREA (SQ.FT)	SUPER BUILT UP AREA (SQ.FT)
1	3 BHK + 2 TOILETS	926.00	65.00	55.00	1044.00	313.00	1375.00
2	3 BHK + 2 TOILETS	952.00	119.00	54.00	1124.00	337.00	1461.00
3	3 BHK + 2 TOILETS	955.00	116.00	53.00	1107.00	332.00	1439.00
4	3 BHK + 2 TOILETS	966.00	64.00	55.00	1027.00	308.00	1335.00
5	3 BHK + 2 TOILETS	955.00	115.00	52.00	1107.00	332.00	1439.00
6	3 BHK + 2 TOILETS	1435.00	86.00	80.00	1596.00	478.00	2062.00
7	4 BHK + 4 TOILETS	1435.00	86.00	80.00	1596.00	478.00	2062.00

850.69 SQ.M 9'2.5 SQ.M

PROJECT :-

KABILASO ENCLAVE
NEAR FORD HOSPITAL, BYEPASS ROAD, PATNA

BUILDER & DEVELOPER :-

NEELGEET CONSTRUCTION PVT. LTD.
AT HARI OM COMMERCIAL COMPLEX
1ST FLOOR DAK BANGALOW ROAD, PATNA

DATE :-

28.11.2017


NORTH :-



k&a
Kapoor and associates
ARCHITECTURE | INTERIOR DESIGN | URBAN DESIGN

DRAWN BY :-
MD.MUSHTAQUE

SHEET TITLE :-
TYPICAL FLOOR
FURNITURE LAY OUT PLAN

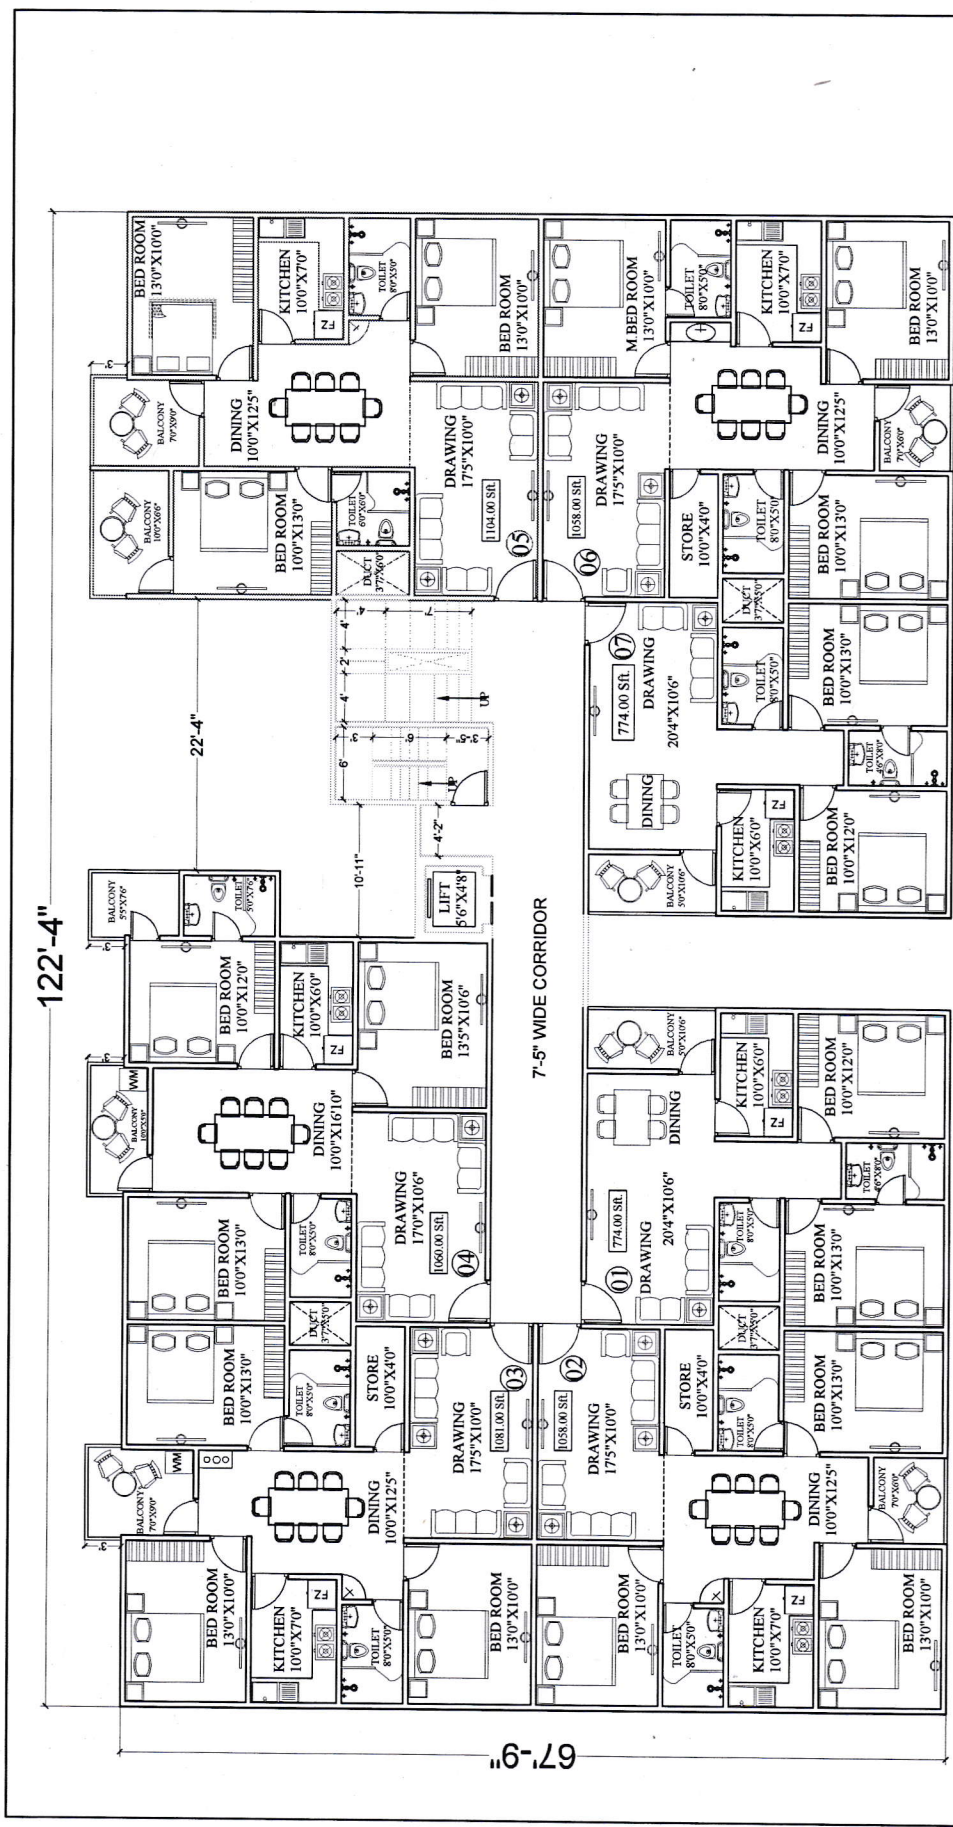

NOTE :-
 * ALL EXTERNAL WALLS OMITTED
 * ALL BALCONIES OMITTED
 (IN CALCULATION OF CARPET AREA)

FLAT NO	DESCRIPTION	CARPET AREA (SQ.FT)	BALCONY AREA (SQ.FT)	EXTERNAL WALLS AREA (SQ.FT)	PUNTH AREA (SQ.FT)	CIRCULATION AREA 30% OF PUNTH AREA (SQ.FT)	SUPER BUILT UP AREA (SQ.FT)
1	2 BHK + 2 TOILETS	677.00	54.00	44.00	774.00	232.00	1006.00
2	3 BHK + 2 TOILETS	967.00	43.00	48.00	1058.00	317.00	1375.00
3	3 BHK + 2 TOILETS	967.00	67.00	48.00	1081.00	324.00	1405.00
4	3 BHK + 2 TOILETS	916.00	97.00	51.00	1060.00	318.00	1378.00
5	3 BHK + 2 TOILETS	916.00	134.00	55.00	1104.00	331.00	1435.00
6	3 BHK + 2 TOILETS	967.00	43.00	48.00	1058.00	317.00	1375.00
7	2 BHK + 2 TOILETS	677.00	54.00	44.00	774.00	232.00	1006.00
		6083.00	492.00				
		568.13 SQM	45.71 SQM				

PROJECT :-

KABILASO ENCLAVE
 NEAR FORD HOSPITAL, BYEPASS ROAD, PATNA

BUILDER & DEVELOPER:-

NEELGEET CONSTRUCTION PVT. LTD.
 AT HARI OM COMMERCIAL COMPLEX
 1st FLOOR DAK BANGALOW ROAD, PATNA.

SHEET TITLE :-

BLOCK -B
 TYPICAL FLOOR
 FURNITURE LAY OUT PLAN

DATE :-

28.11.2017

DRAWN BY :-

MD.MUSHTAQUE

NORTH :-




k&a

Kapoor and associates
 ARCHITECTURE | INTERIOR DESIGN | URBAN DESIGN

100 - B, Patliputra colony, Opp. P & H Mall,
 Near New Market, Patna - 800 005
 Tel / Fax: 228175 / 2278524.
 E: contact@kapoor.biz Web: www.kapoor.biz

122'-4"

67'-9"

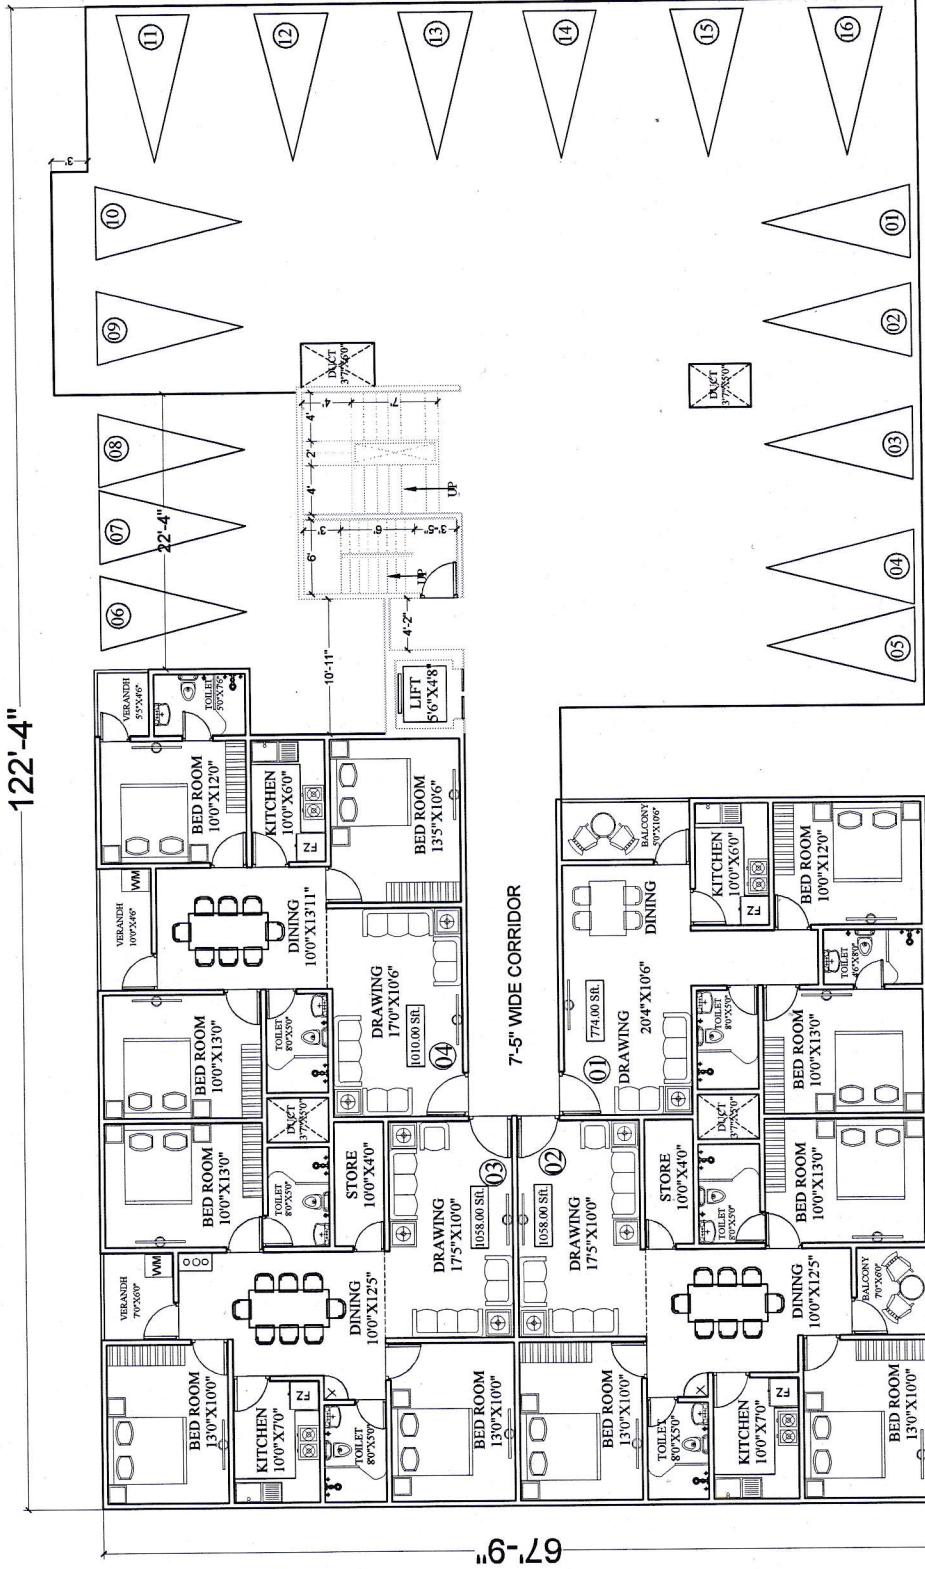

NOTE :-
 * ALL EXTERNAL WALLS OMITTED
 * ALL BALCONIES OMITTED
 (IN CALCULATION OF CARPET AREA)

FLAT NO	DESCRIPTION	CARPET AREA (SQ.FT)	BALCONY AREA (SQ.FT)	EXTERNAL WALLS AREA (SQ.FT)	PUNTH AREA (SQ.FT)	CIRCULATION AREA 30% OF PUNTH AREA (SQ.FT)	SUPER BUILT UP AREA (SQ.FT)
1	2 BHK + 2 TOILETS	677.00	54.00	44.00	774.00	232.00	1006.00
2	3 BHK + 2 TOILETS	967.00	43.00	48.00	1058.00	317.00	1375.00
3	3 BHK + 2 TOILETS	967.00	48.00	48.00	1058.00	317.00	1375.00
4	3 BHK + 2 TOILETS	885.00	71.00	51.00	1010.00	303.00	1313.00
		3469.00	216.00				

324.79 SQM 20.08 SQM

PROJECT :-

KABILASO ENCLAVE
 NEAR FORD HOSPITAL, BYEPASS ROAD, PATNA

BUILDER & DEVELOPER:-

NEELGEET CONSTRUCTION PVT. LTD.

AT HARI OM COMMERCIAL COMPLEX
 1st FLOOR DAK BANGALOW ROAD, PATNA.

DATE :-

20.11.2018

NORTH :-



DRAWN BY :-

MD.MUSHTAQUE

SHEET TITLE :-

BLOCK - B
 GROUND FLOOR
 FURNITURE LAY OUT PLAN

100 - B, Patliputra colony, Opp. P. S. M. Hall,
 Near Patliputra, Patna 80013
 Tel / Fax: 2267155 / 2279524
 E: contact@kapoor.biz Web: WWW.Kapoor.Biz

k&a

Kapoor and associates
 ARCHITECTURE | INTERIOR DESIGN | URBAN DESIGN