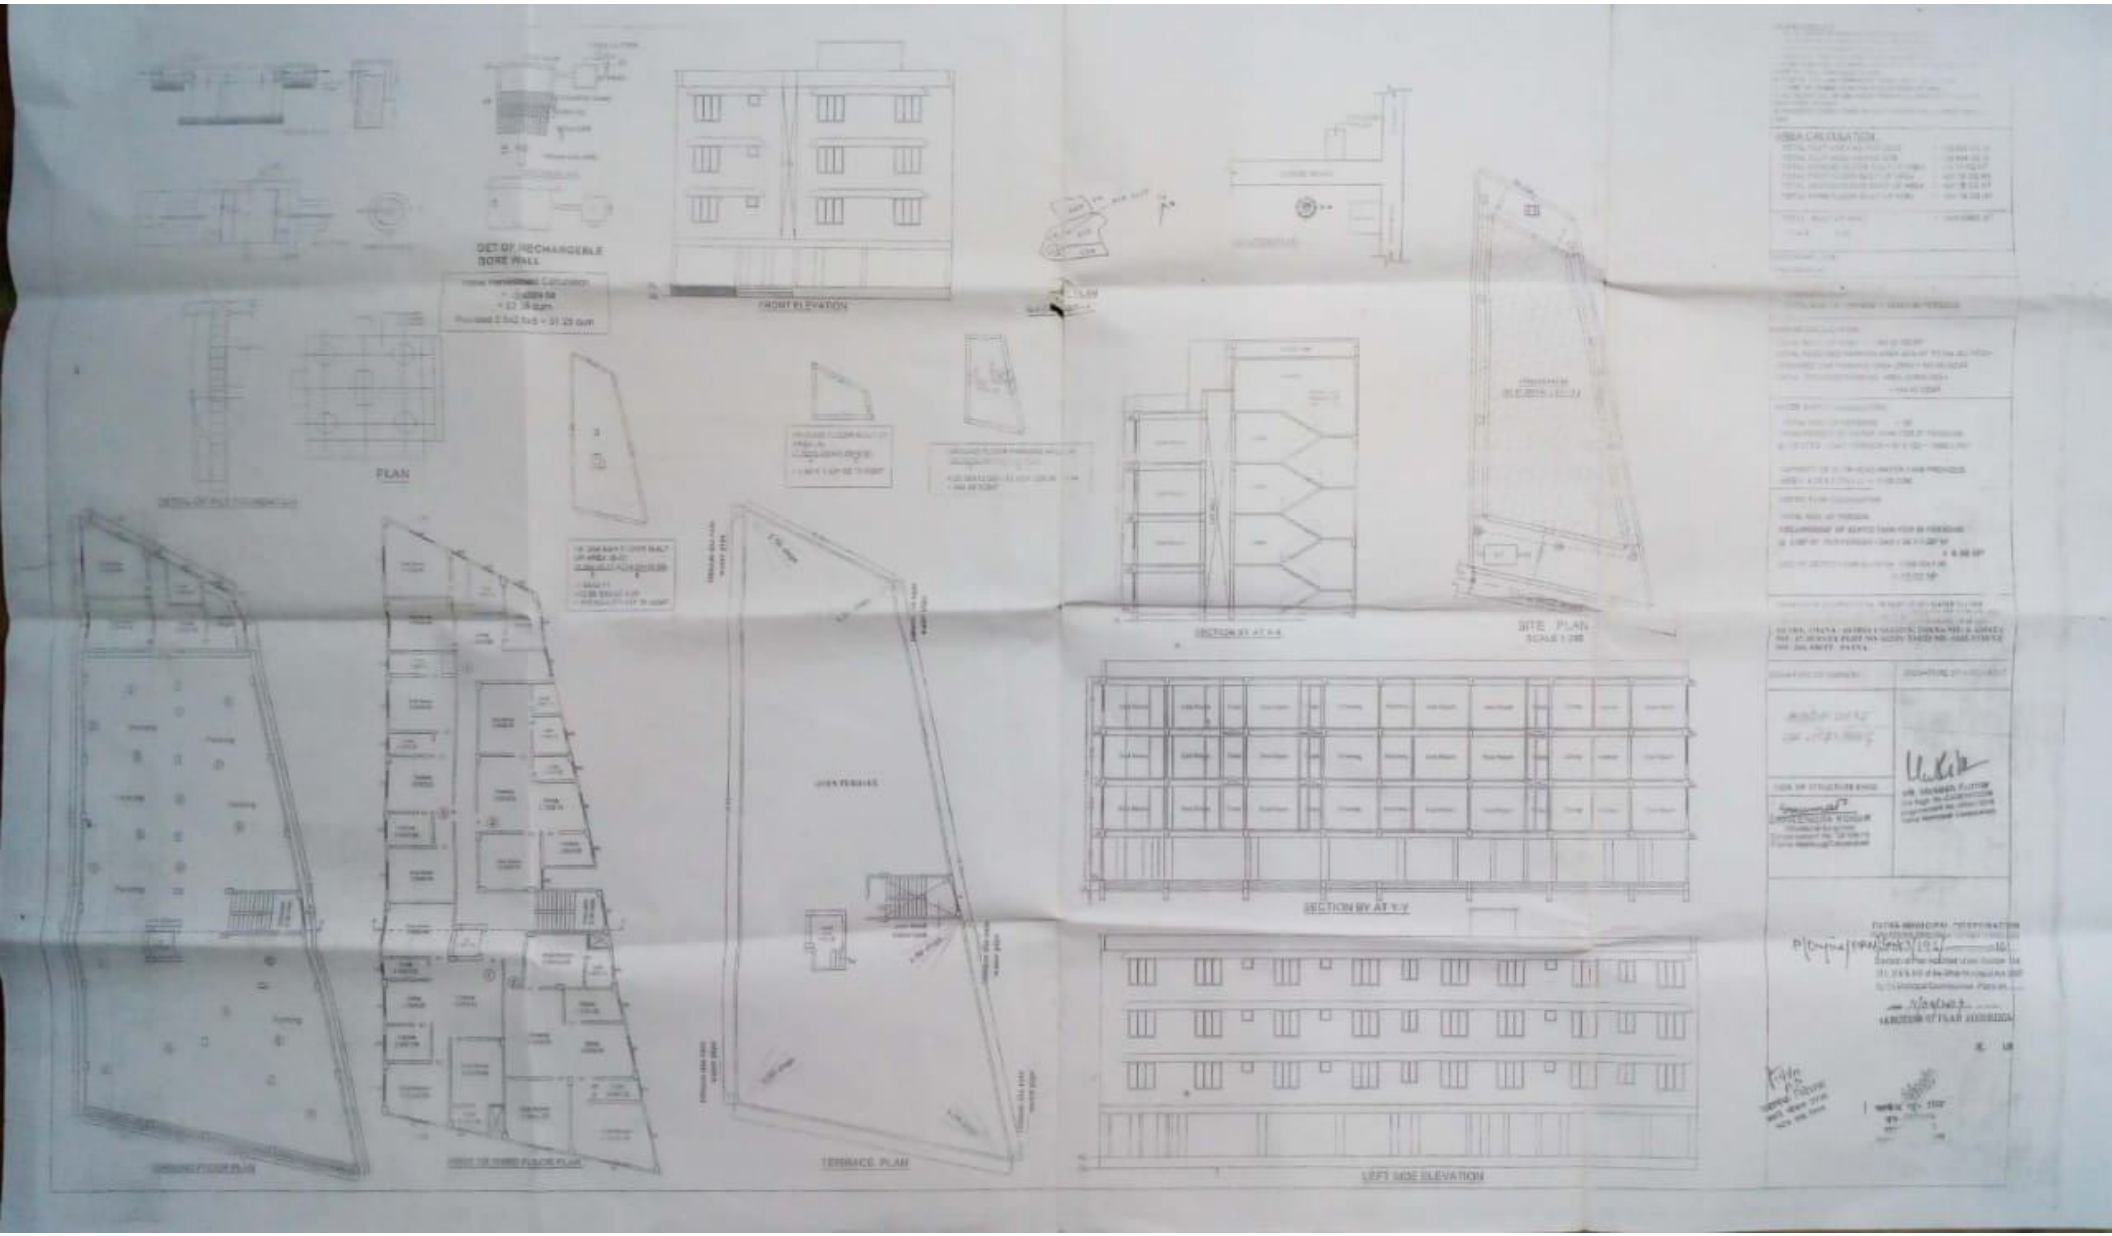

DET OF RECHARGEBLE BORE WELL
FRONT ELEVATION
PLAN
SECTION XY AT X-X
SITE PLAN
SECTION XY AT Y-Y
TERRACE PLAN
LEFT SIDE ELEVATION