

उभाषित किया जाता है कि श्री जगना रामजी चौधरी

पिता (नं०) जितन चौधरी गंग आबमपुर बाना बानापुर

जिला पटना के भूमी में जिसका रकबा नं० १५३०, १५३१,

१५३२ रकबा नं० ११८, ५०, बाना नं० ५१, माजा

लक्ष्मी विहार में खाई राम रिमल रूटेह जंगल पटना

झारखण्ड वहुमंजिला गुरुआर के निर्माण किया

जा रहा है जिसका अपन निर्माण का नक्शा अटिमेंट

झारखण्ड विहार पंचायत राज निगमवाली तथा विहार

विलिडग बाई लॉक सभी निर्माता के अड्डाट

बनाया जा रहा है,

विनय कुमार मंडल

२-५-१५

सुविधा

लखनौ विहार पंचायत

बानापुर प्रखण्ड

TO WHOM IT MAY CONCERN

SUB: SANCTION OF BUILDING PLAN


Plan case no.....04./15/Resi./G+5/PAT By certified Architect Mouja-Lakhnibigaha, Khata no.- 118,40, Plot no.- 1530,1531,1532, Thana no.- 41, P.S.- Danapur Patna area of land 1461.33 sqmts

CERTIFICATE

With reference to above certify that plan no-.....04./15 has been approved by me. I certify that

- A. The Construction plan has been made in compliance with the building by laws of other parameters of the Bihar Panchayat Regulation Act and is in compliance with all the relevant regulations.
- B. The proposed Building/ Apartment / fulfill the stipulations/ requirement of approval of the building plan.

S. Dinkar
31/03/2015
SURENDRA PRASAD DINKAR
ARCHITECT
C.O.A. Reg No. CA/2011/51902

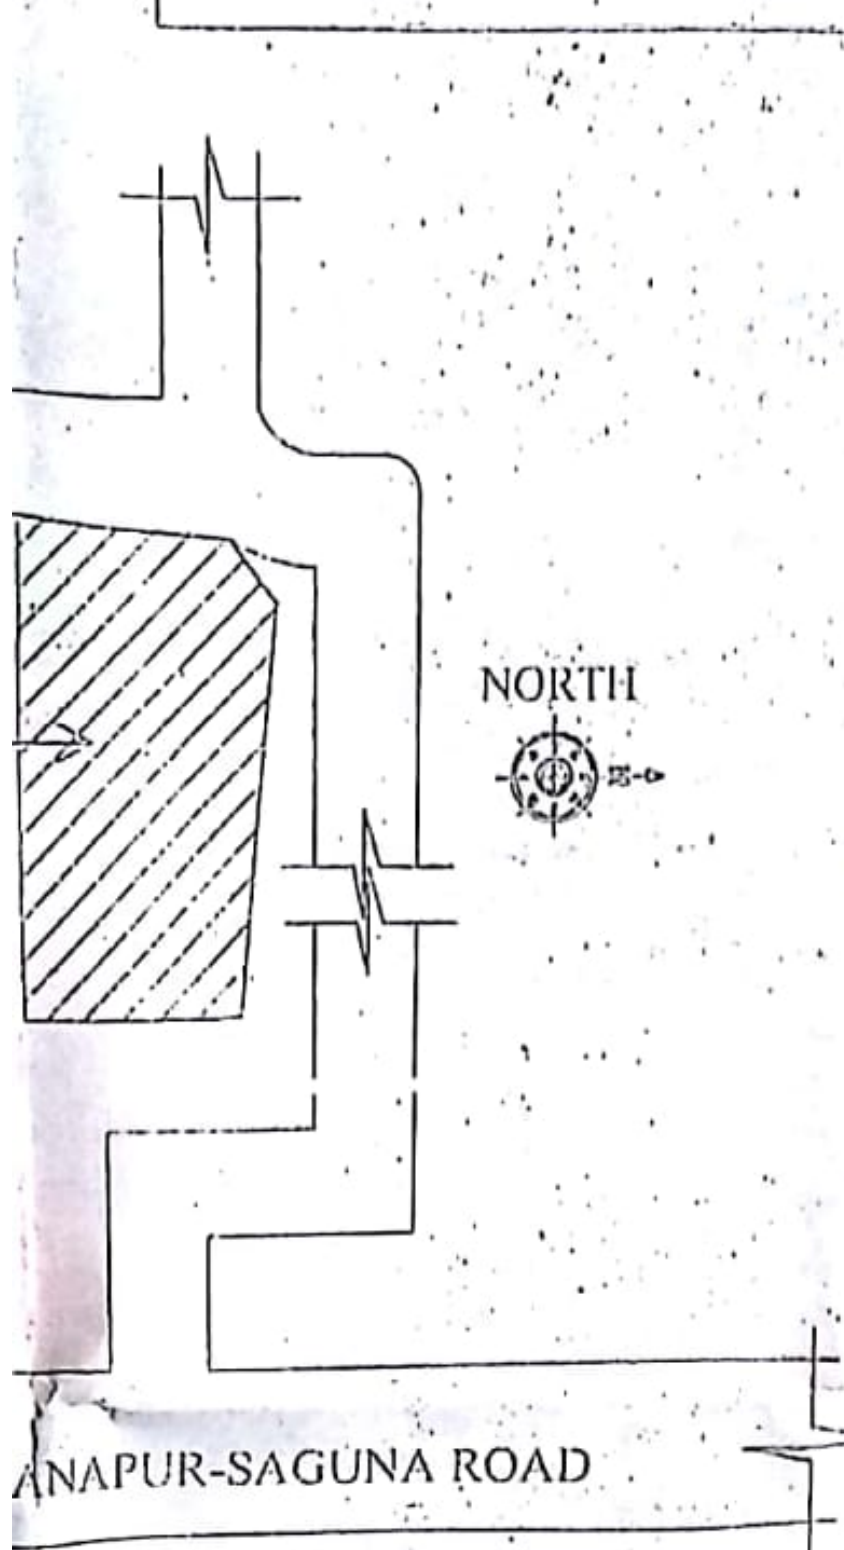

LOCATION PLAN
(NOT TO SCALE)