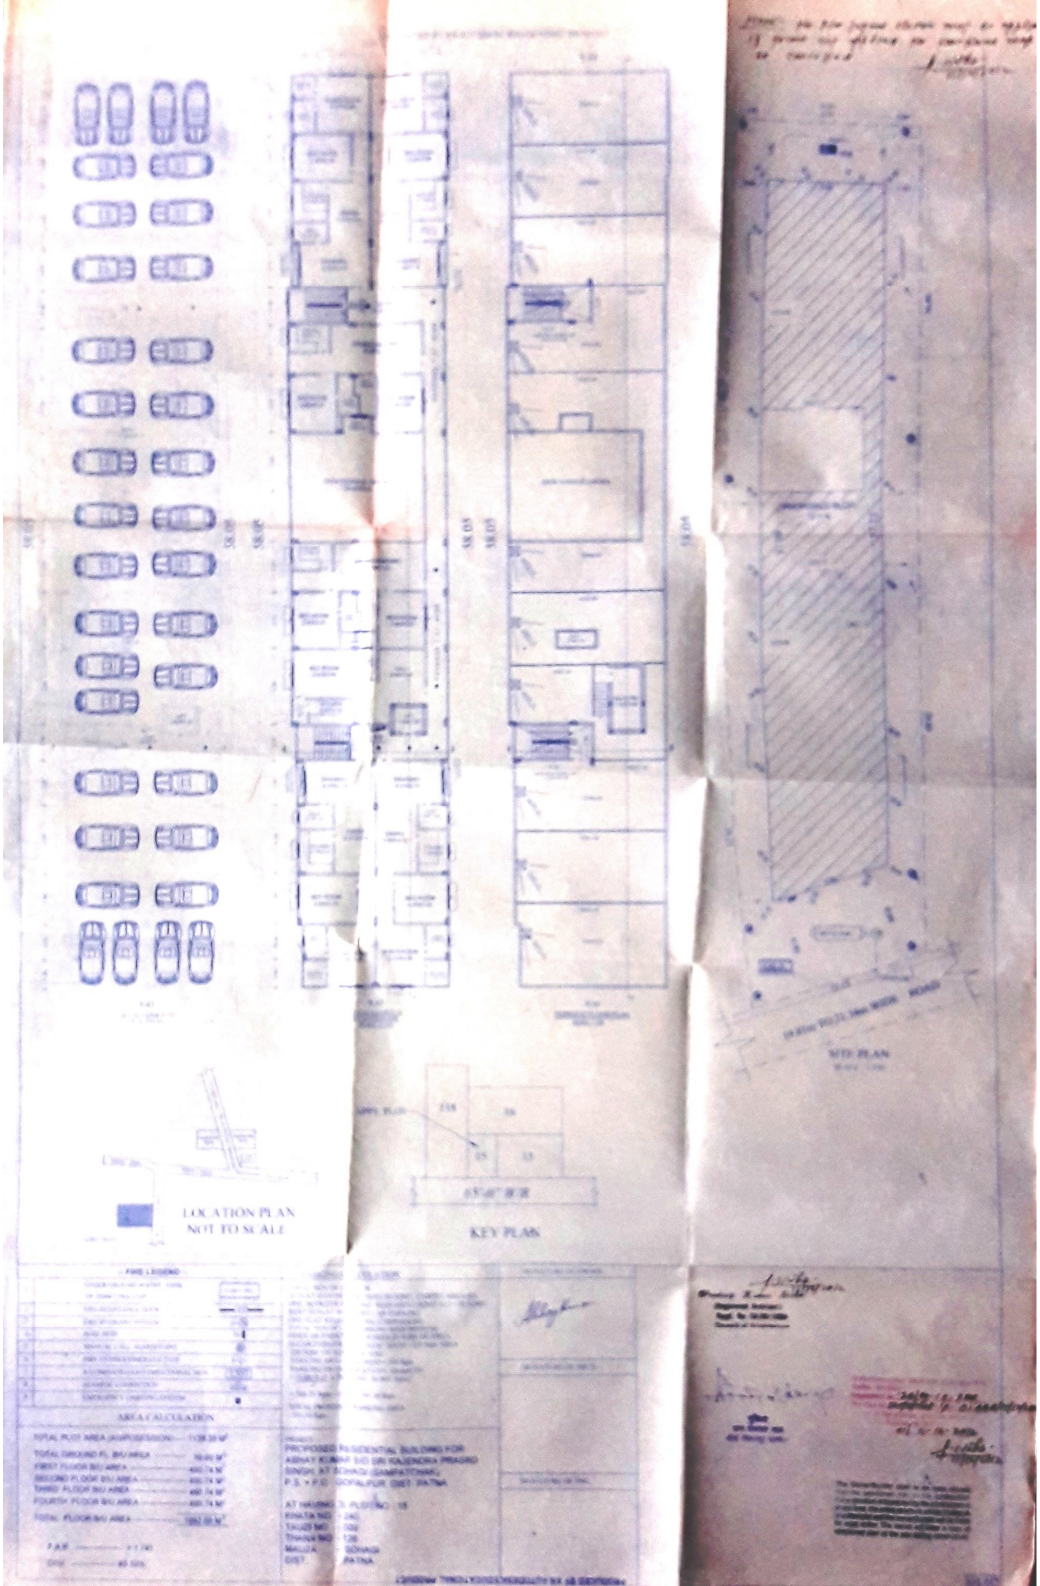

LOCATION PLAN
NOT TO SCALE
KEY PLAN
SITE PLAN
AREA CALCULATION
PROPOSED RESIDENTIAL BUILDING FOR
ASHAY KUMAR S/O SRI RAJENDRA PRASAD
SINGH, AT SOHAGI GAMPATCHAK,
P.S. + P.O. GOPALPUR, DIST. PATNA