



4.61M WIDE ROAD
PROPOSED BUILDING
G+5
BLOCK-D
PROPOSED BUILDING
B+G+5
BLOCK-C
PROPOSED BUILDING
G+5
BLOCK-E
PROPOSED BUILDING
B+G+5
BLOCK-B
PROPOSED BUILDING
B+G+5
BLOCK-A
PARK
7.62M WIDE ROAD
ER. SURESH PRASAD
(STRUCTURAL ENGINEER)
SITE PLAN
BAILEY ROAD
NALA
LOHIYA PATH
10.92 M WIDE ROAD
LOCATION PLAN
NOT TO SCALE
PATNA MUNICIPAL CORPORATION
Sanction of Plan Accorded Under Section 254,
DIRECTOR
01/10


BLOCK -C
BASEMENT FLOOR PLAN
SCALE= 1:100
BLOCK -C
GROUND FLOOR PLAN
SCALE= 1:100
BLOCK -B
BASEMENT FLOOR PLAN
SCALE= 1:100
BLOCK -B
DRIVEWAY
N
ER SURESH PRASAD

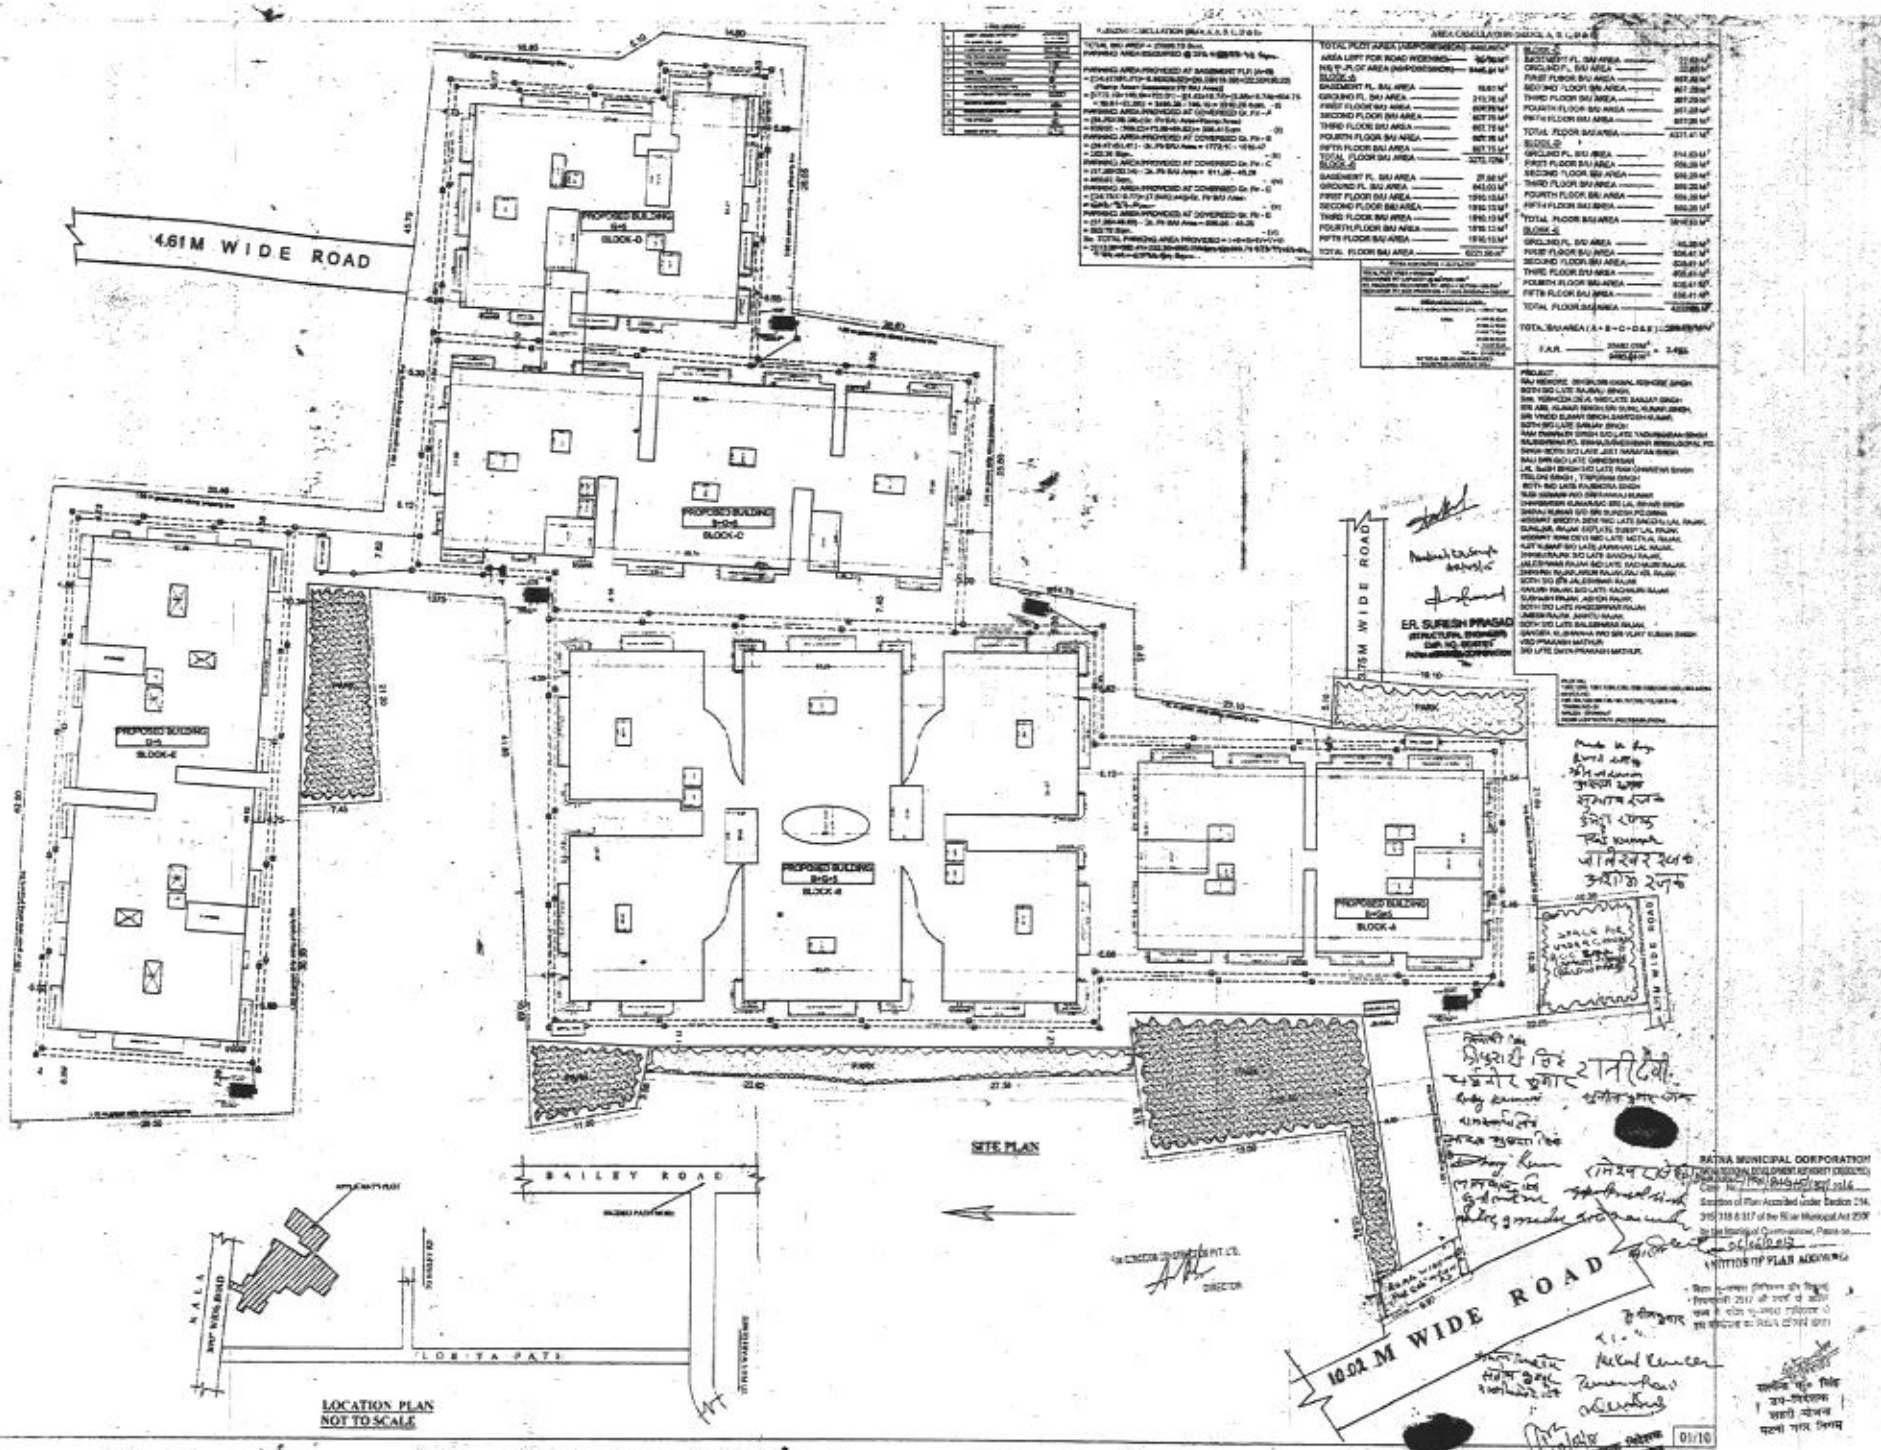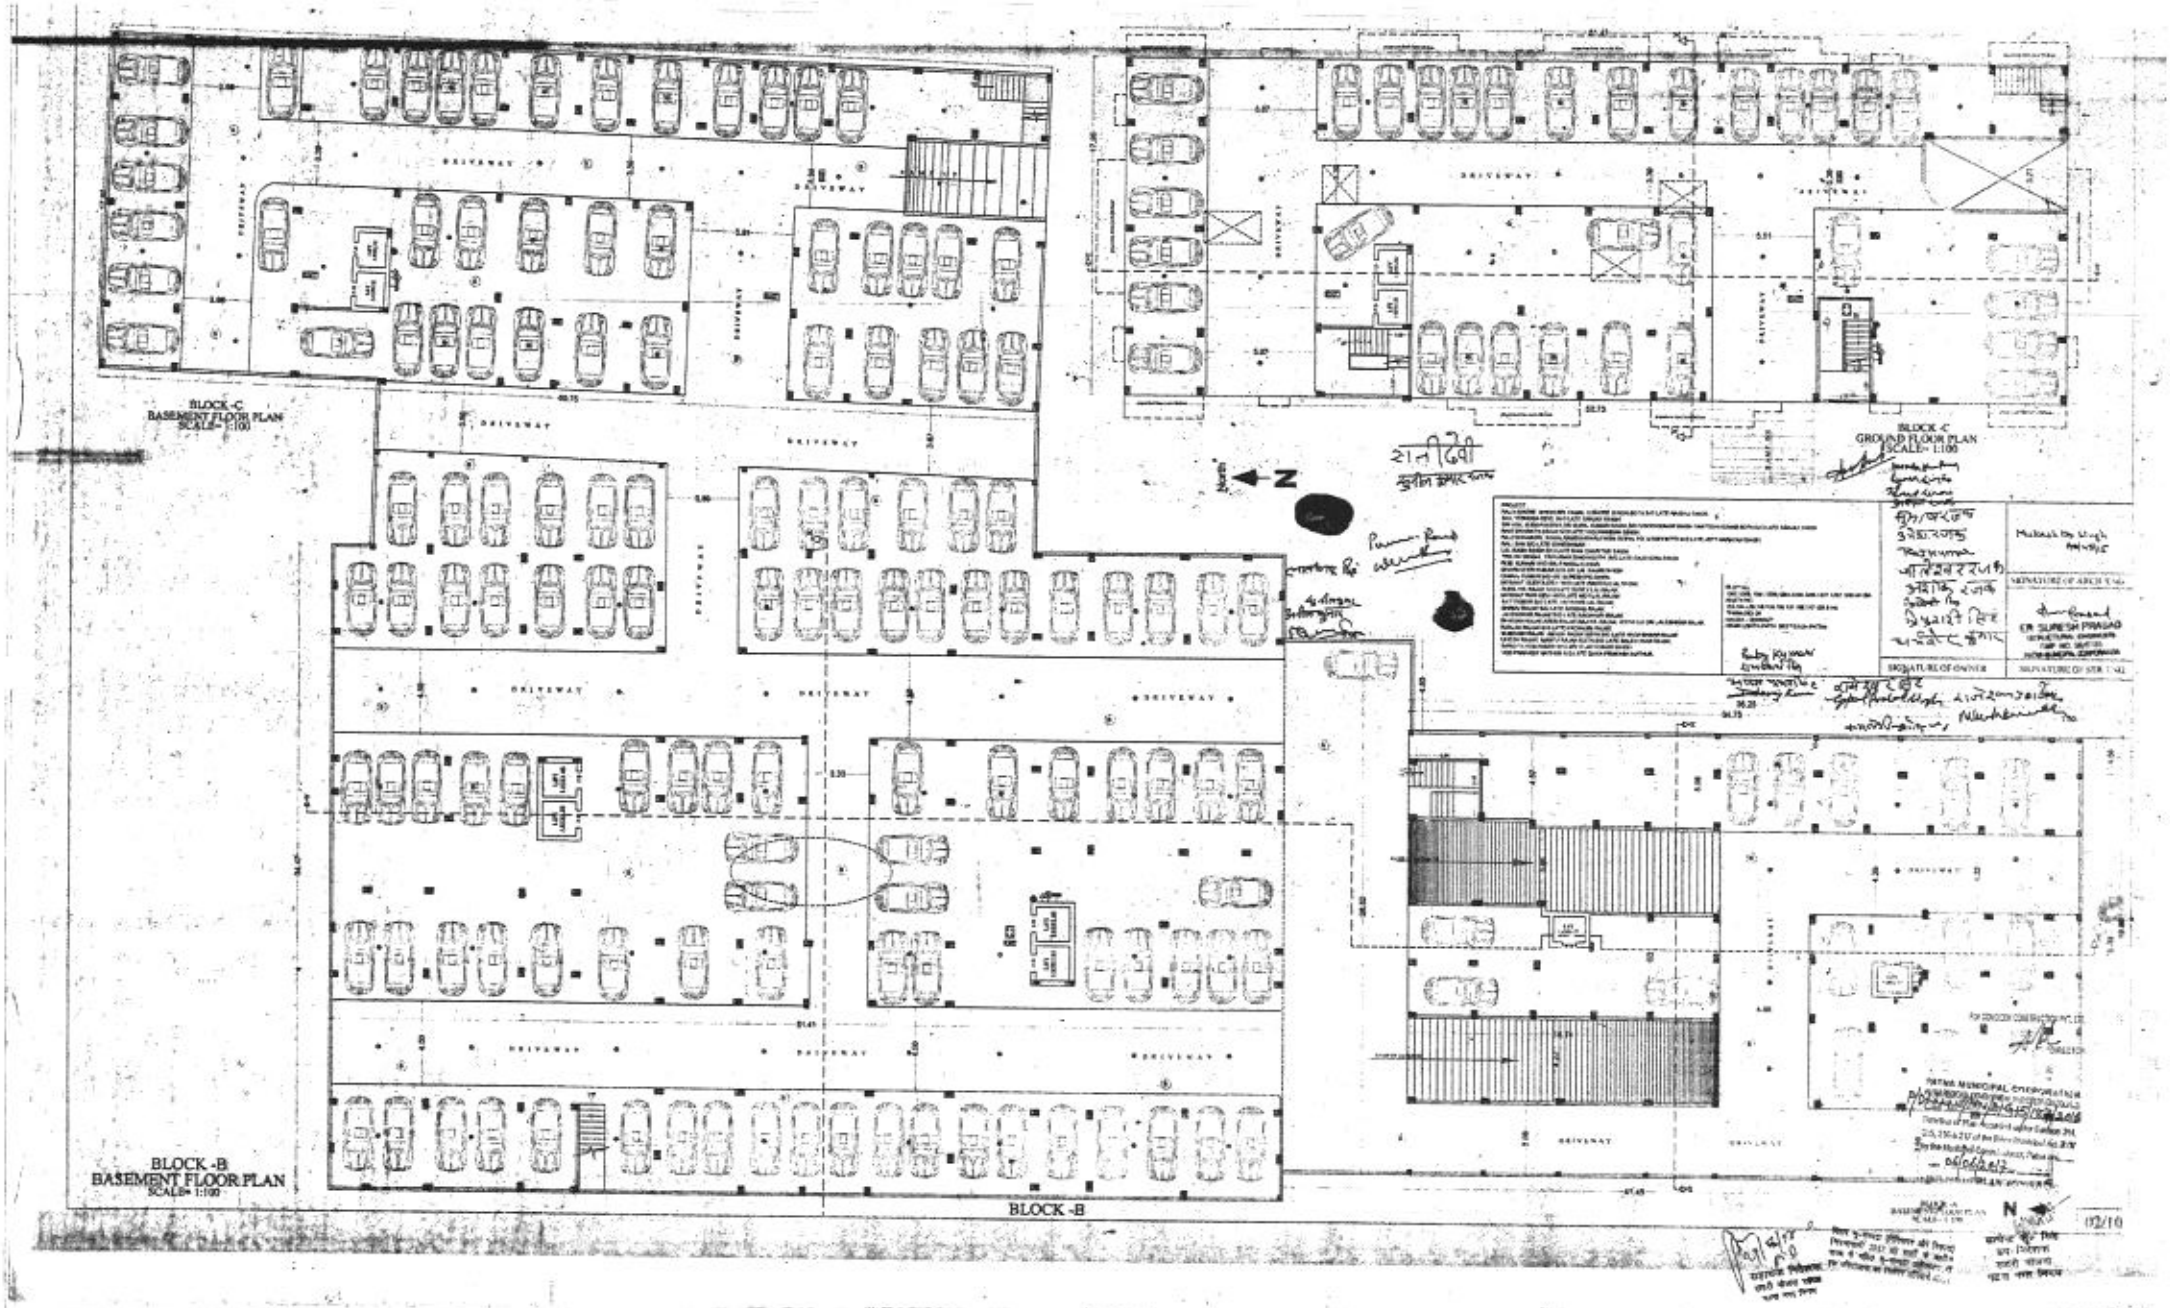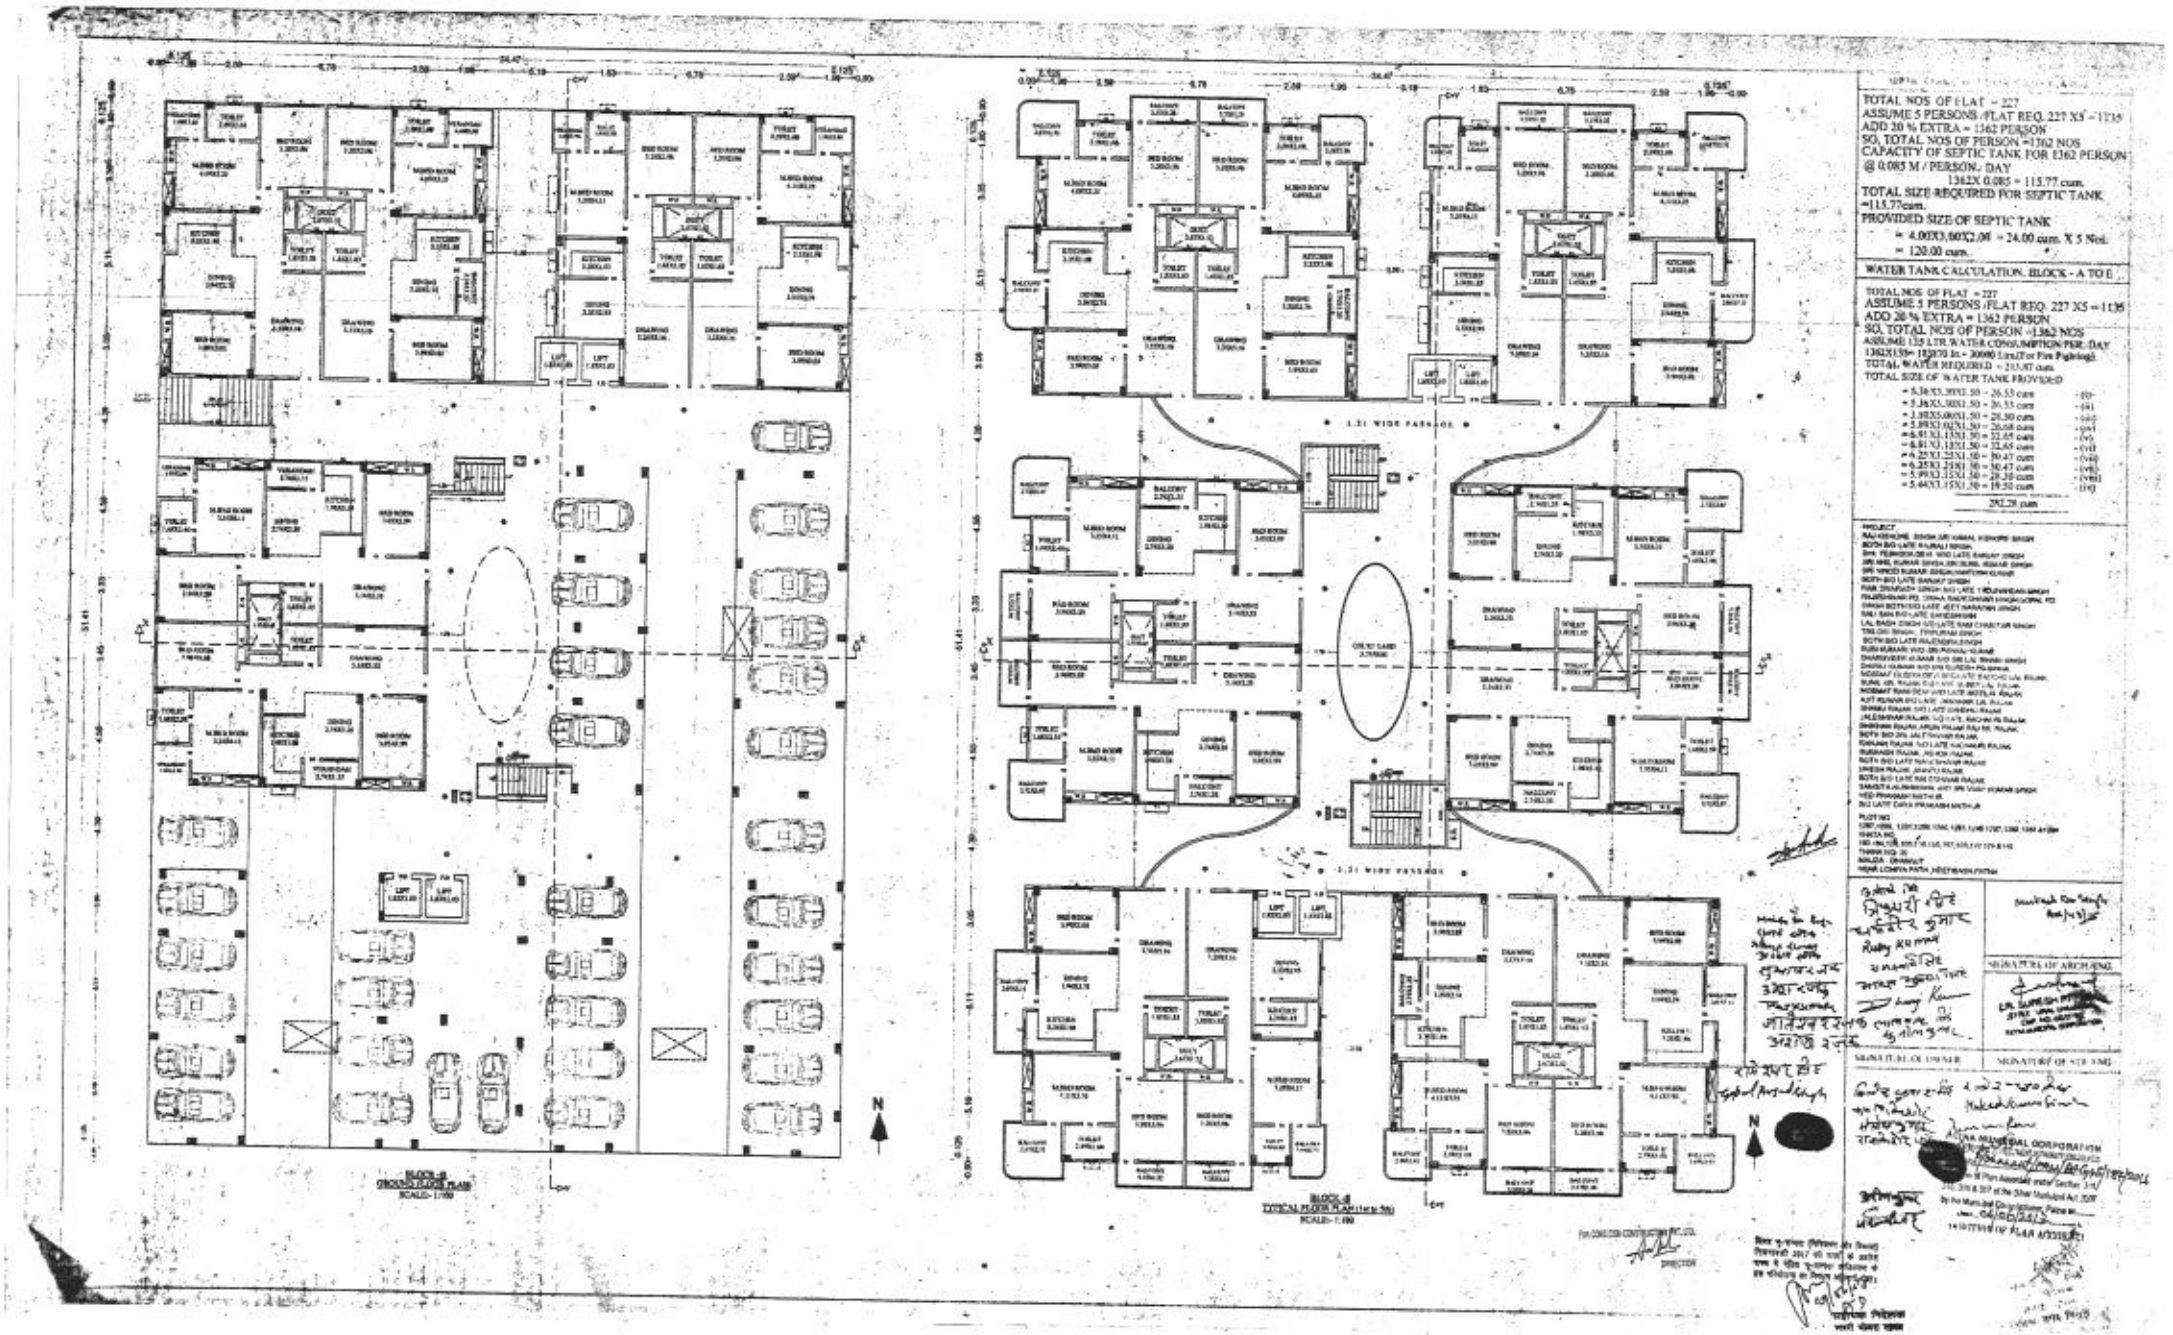

TOTAL NOS OF FLAT = 227
ASSUME 5 PERSONS /FLAT REQ. 227 X5 = 1135
ADD 20 % EXTRA = 1362 PERSON
SO, TOTAL NOS OF PERSON =1362 NOS
CAPACITY OF SEPTIC TANK FOR 1362 PERSON
@ 0.085 M / PERSON / DAY
1362X 0.085 = 115.77 cum.
TOTAL SIZE REQUIRED FOR SEPTIC TANK
=115.77cum.
PROVIDED SIZE OF SEPTIC TANK
= 4.00X3.00X2.00 = 24.00 cum. X 5 Nos.
= 120.00 cum.

WATER TANK CALCULATION. BLOCK - A TO E

TOTAL NOS OF FLAT = 227
ASSUME 5 PERSONS /FLAT REQ. 227 X5 = 1135
ADD 20 % EXTRA = 1362 PERSON
SO, TOTAL NOS OF PERSON =1362 NOS
ASSUME 135 LTR. WATER CONSUMPTION PER. DAY
1362X135= 183870 lit = 30000 Lit.(For Fire Fighting)
TOTAL WATER REQUIRED = 213.87 cum.
TOTAL SIZE OF WATER TANK PROVIDED


= 5.30(S).30(S).50 = 26.55 cum - (6)
= 5.30(S).30(S).50 = 26.55 cum - (6)
= 3.80(S).60(S).50 = 26.60 cum - (6)
= 5.89(S).60(S).50 = 26.68 cum - (6)
= 6.81(S).13(S).50 = 32.65 cum - (6)
= 6.81(S).13(S).50 = 32.65 cum - (6)
= 6.25(S).25(S).50 = 30.47 cum - (6)
= 6.25(S).25(S).50 = 30.47 cum - (6)
= 5.99(S).13(S).50 = 19.50 cum - (3)
= 5.44(S).15(S).50 = 19.50 cum - (3)


292.28 cum

SIGNATURE OF ARCHITECT


SIGNATURE OF OWNER

SIGNATURE OF STRUCTURAL

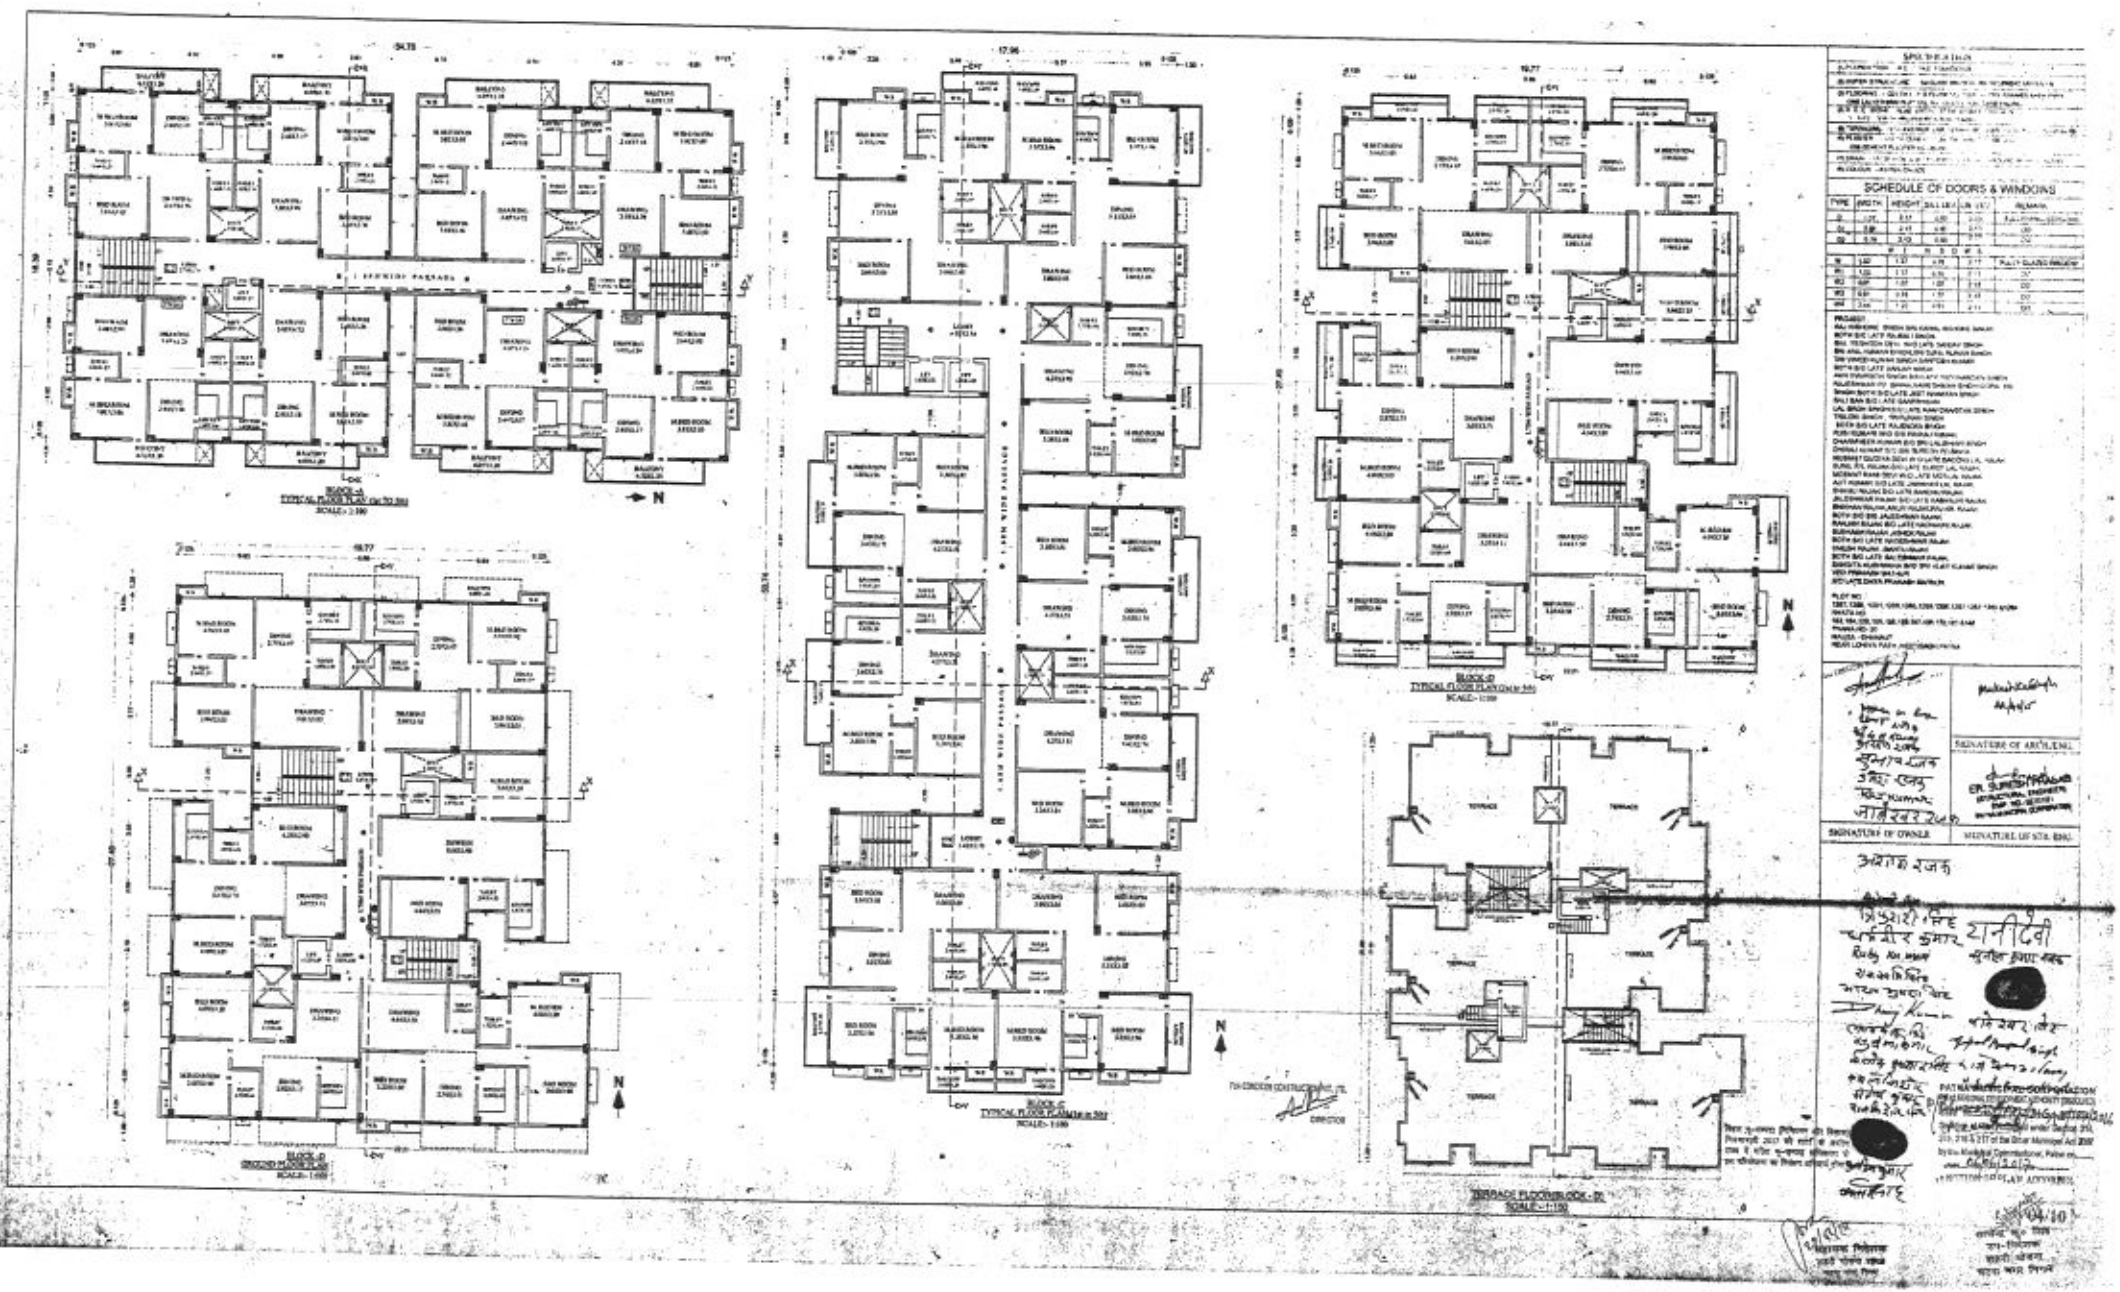

BLOCK-A
TYPICAL FLOOR PLAN
SCALE:- 1:100
BLOCK-B
GROUND FLOOR PLAN
SCALE:- 1:100
BLOCK-C
TYPICAL FLOOR PLAN
SCALE:- 1:100
BLOCK-D
TYPICAL FLOOR PLAN
SCALE:- 1:100
TERRACE FLOOR PLAN
SCALE:- 1:100
SCHEDULE OF DOORS & WINDOWS
SIGNATURE OF OWNER
SIGNATURE OF ARCHITECT

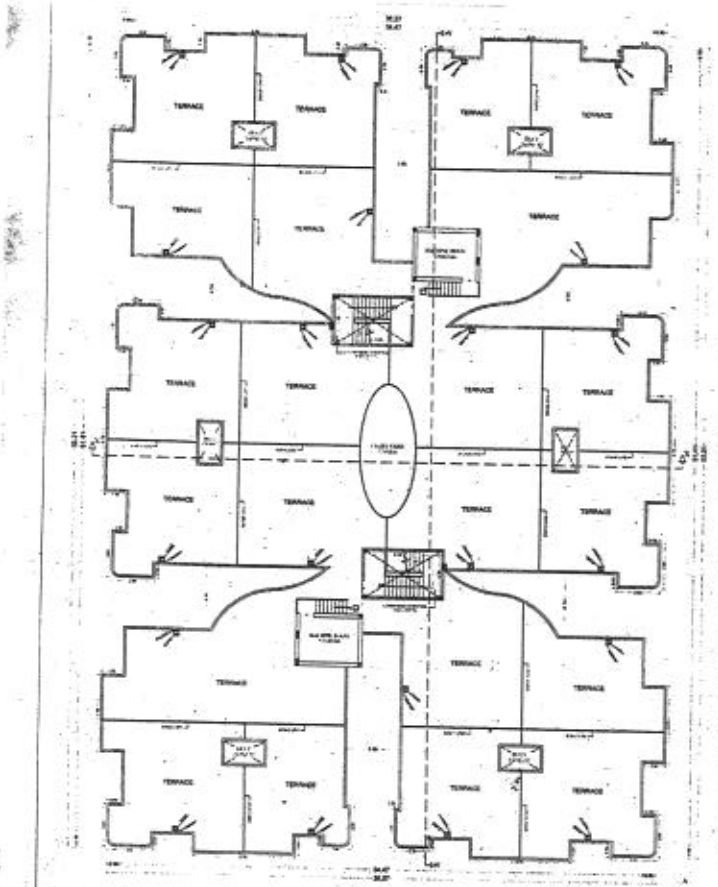


TERRACE FLOOR
(BLOCK - B)
SCALE - 1:100

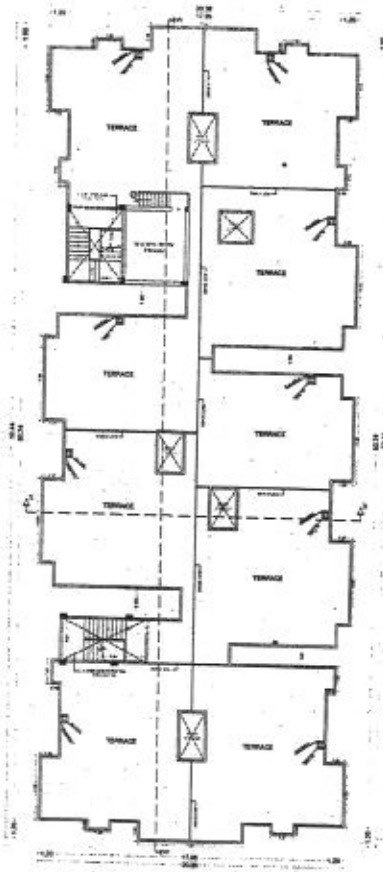


TERRACE FLOOR
(BLOCK - C)
SCALE - 1:100

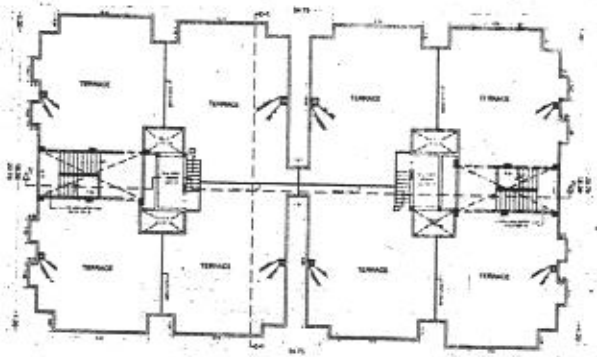


TERRACE FLOOR
(BLOCK - A)
SCALE - 1:100

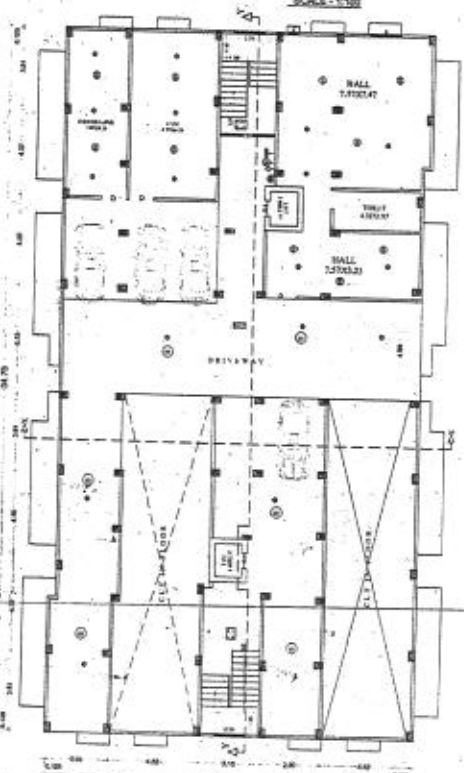

GROUND FLOOR PLAN
BLOCK -A

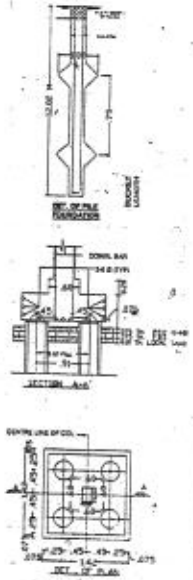



KEY PLAN

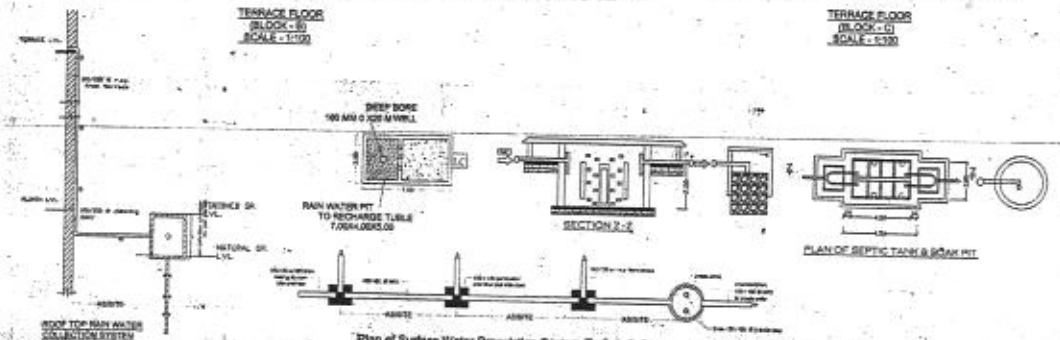



Plan of Surface Water Percolation System To Sub-Soil
WATER HARVESTING PLANT

PATNA MUNICIPAL CORPORATION

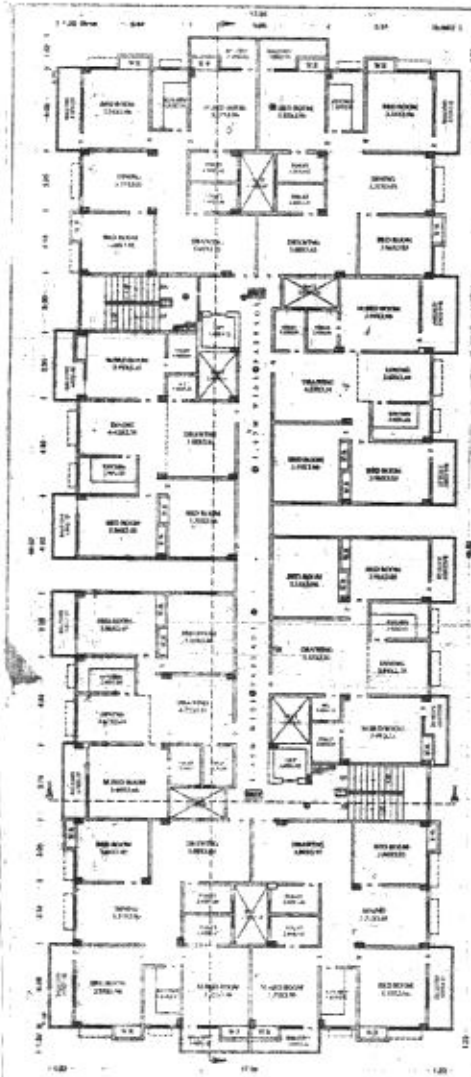

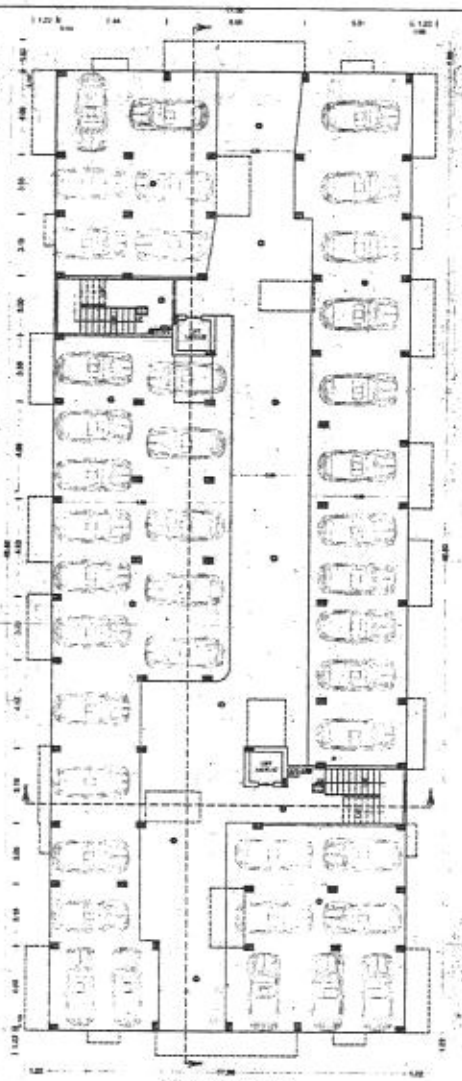

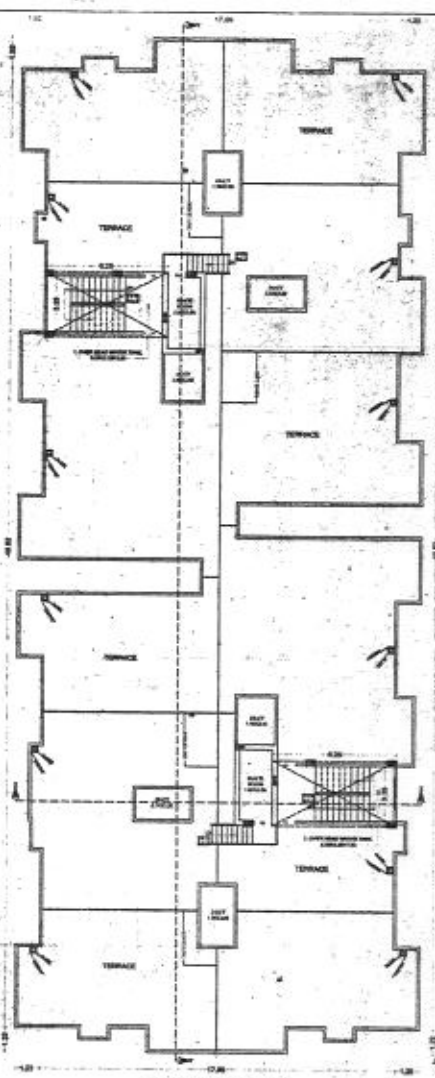

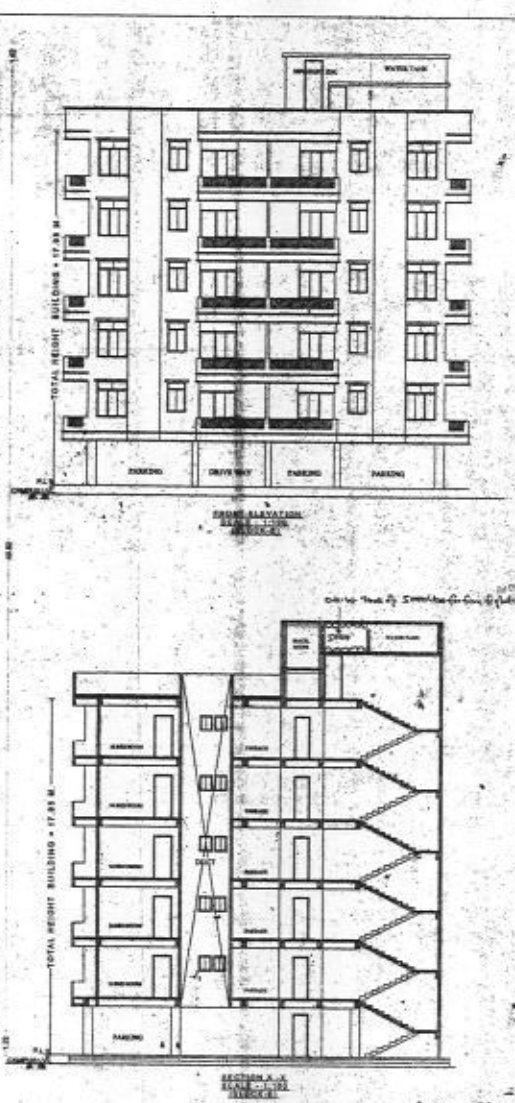

PROJECT :-
RAJ KISHORE SINGH,SRI KAMAL KISHORE SINGH
BOTH S/O LATE RAIBALI SINGH,
SMt. YESHODA DEVI W/O LATE SANJAY SINGH
SRI ANIL KUMAR SINGH,SRI SUNIL KUMAR SINGH,
SRI VINOD KUMAR SINGH,SANTOSH KUMAR
BOTH S/O LATE SANJAY SINGH
RAM SWARATH SINGH S/O LATE YADUNANDAN SINGH
RAJESHWAR PD. SINHA,RAMESHWAR SINGH,GOPAL
SINGH BOTH S/O LATE JEET NARAYAN SINGH,
BALI SAN S/O LATE GANESHSAY
LAL BAGH SINGH S/O LATE RAM CHARITAR SINGH
TRILOKI SINGH , TRIPURARI SINGH
BOTH S/O LATE RAJENDRA SINGH
RUBI KUMARI W/O SRI PANKAJ KUMAR
DHARMVEER KUMAR S/O SRI LAL BIHARI SINGH
DHIRAJ KUMAR S/O SRI SURESH PD.SINHA
MOSMAT GUDIYA DEVI W/O LATE BACHCHU LAL RAJAK
SUNIL KR. RAJAK S/O LATE SUBEY LAL RAJAK
MOSMAT RAM DEVI W/O LATE MOTILAL RAJAK
AJIT KUMAR S/O LATE JAWAHAR LAL RAJAK
SHANU RAJAK S/O LATE BANDHU RAJAK
JALESHWAR RAJAK S/O LATE KACHAUDI RAJAK
SHIKHAN RAJAK,ARJUN RAJAK,RAJ KR. RAJAK
BOTH S/O SRI JALESHWAR RAJAK
RANJAN RAJAK S/O LATE KACHAUDI RAJAK
SUBHASH RAJAK ,ASHOK RAJAK
BOTH S/O LATE HASESHWAR RAJAK
UMESH RAJAK ,SHANTU RAJAK
BOTH S/O LATE SALESHWAR RAJAK
SANGITA KUSHWAHA W/O SRI VIJAY KUMAR SINGH
VED PRAKASH MATHUR
S/O LATE DAYA PRAKASH MATHUR.

PLOT NO:
KHATIAN NO.
VILL-
THANA NO- 20
MAUZA - DHANAIT
NEAR LOHIYA PATH, PATNA(RURAL)


SIGNATURE OF OWNER

SIGNATURES OF STR. E

FOR VINAYAK CONSTRUCTION PVT. LTD.

DIRECTOR


DIRECTOR OF PLAN APPROVED

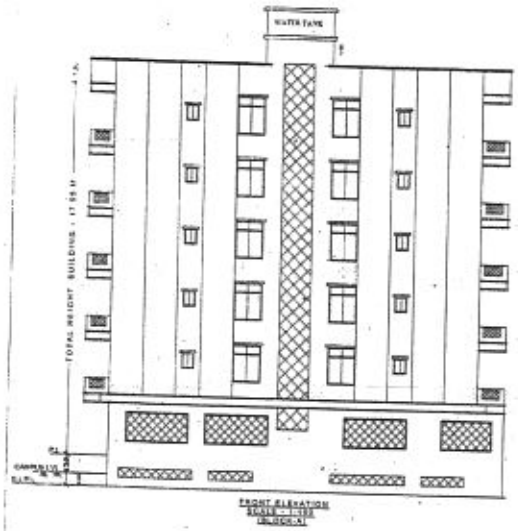







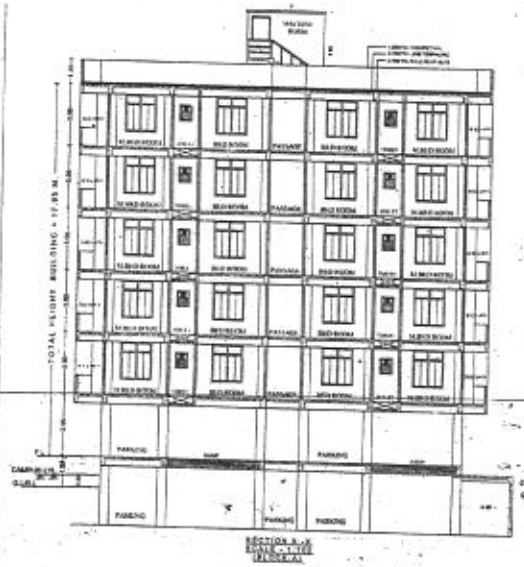


PATNA MUNICIPAL CORPORATION

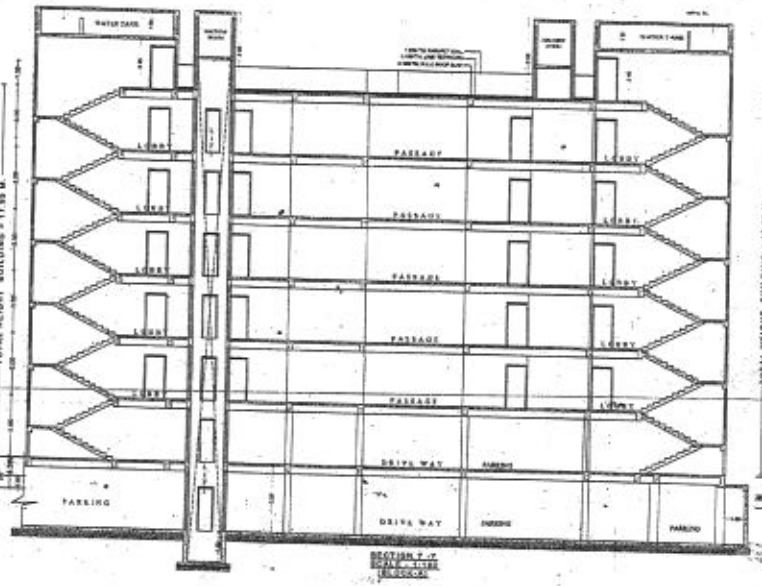07/10

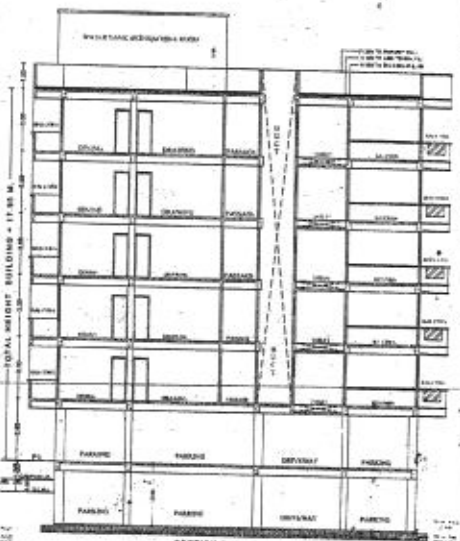







PROJECT :-
RAJ KISHORE SINGH SRI KUMAR KISHORE SINGH
BOTH S/O LATE RAJBA I SINGH
Smt. YESHODA DEVI W/O LATE SANJAY SINGH
SRI ANIL KUMAR SINGH SRI SUNIL KUMAR SINGH,
SRI VINOD KUMAR SINGH SANTOSH KUMAR
BOTH S/O LATE SANJAY SINGH
RAM SWARATH SINGH S/O LATE YADUNANDAN SINGH
RAJESHWAR PD. SINHA,RANESHWAR SINGH GOPAL PD
SINGH BOTH S/O LATE JEET NARAYAN SINGH,
BALI SAN S/O LATE GANESHSAN
LAL BAGH SINGH S/O LATE RAM CHARITAR SINGH
TRILOKI SINGH , TRIPURARI SINGH
BOTH S/O LATE RAJENDRA SINGH
RUSH KUMAR W/O SRI PANKAJ KUMAR
DHARIVEER KUMAR S/O SRI LAL BIHARI SINGH
DHIRAJ KUMAR S/O SRI SURESH PD SINHA
MOSMAT GUDIYA DEVI W/O LATE BADHU LAL RAJAK
SUNIL KR. RAJAK S/O LATE SUBEY LAL RAJAK
MOSMAT RANI DEVI W/O LATE MOTILAL RAJAK
AJIT KUMAR S/O LATE JAWAHAR LAL RAJAK,
SHAMU RAJAK S/O LATE BANDHU RAJAK
JALESHWAR RAJAK S/O LATE KACHAURI RAJAK
BHIKHAN RAJAK,ARUN RAJAK,RAJ KR. RAJAK
BOTH S/O SRI JALESHWAR RAJAK
RANJAN RAJAK S/O LATE KACHAURI RAJAK
SUBHASH RAJAK ,ASHOK RAJAK
BOTH S/O LATE NAGESHWAR RAJAK
UMESH RAJAK, MANTU RAJAK
BOTH S/O LATE BALESHWAR RAJAK
SANGITA KUSHWAHA W/O SRI VIJAY KUMAR SINGH
VED PRAKASH MATHUR
S/O LATE DAYA PRAKASH MATHUR.

PLOT NO.
KHATA NO.
MOUZA - DHANAUT
NEAR LOHIYA PATH ,MEETHAPUR PATNA

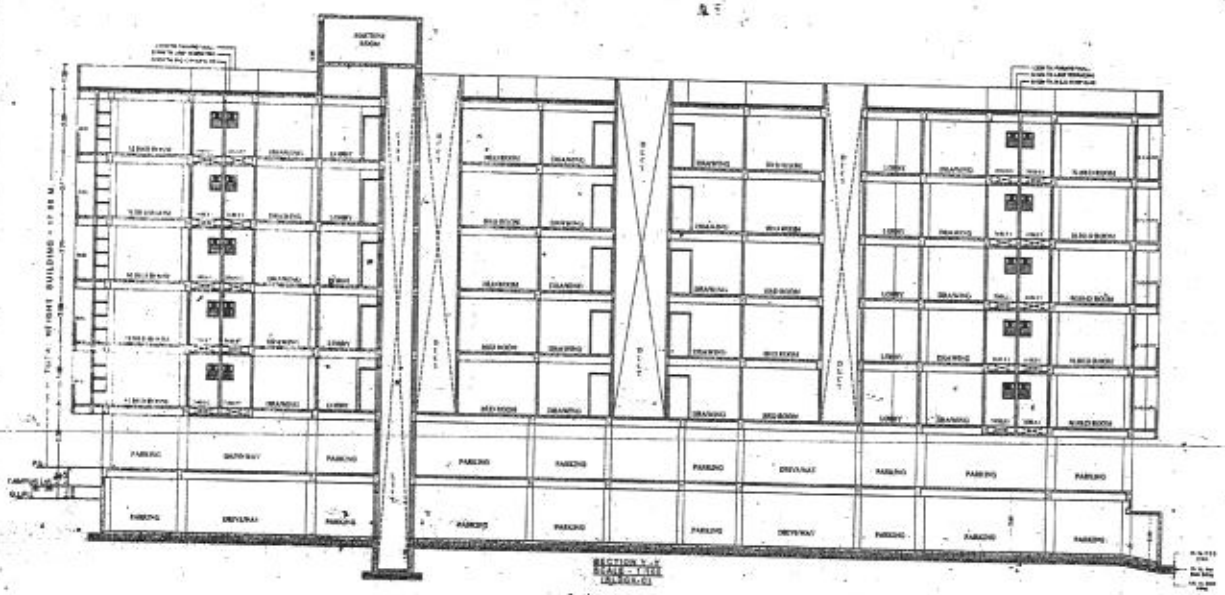

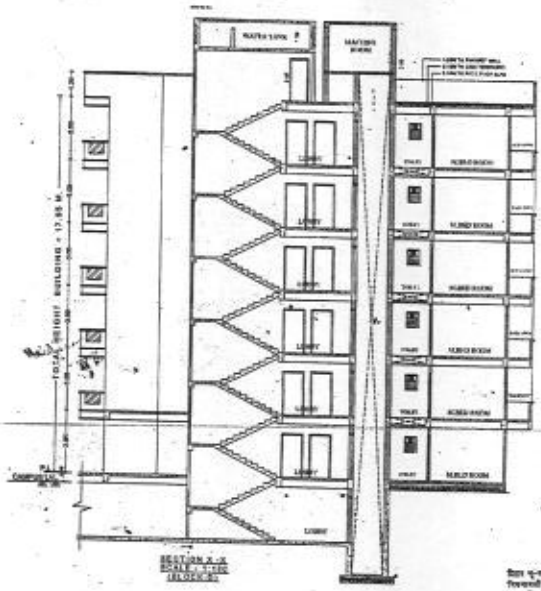
Mukesh Kr. Singh
SIGNATURE OF ARCH. ENG.
ER. SURESH PRASAD
SIGNATURE OF OWNER
SIGNATURE OF STR. ENG.


PATNA MUNICIPAL CORPORATION
Sanction of Plan Accorded under Section 314, 315, 316 & 317 of the Bihar Municipal Act 2007 by the Municipal Commissioner, Patna vide
dtd. 06/05/2013
"LAYOUT/SITE PLAN ACCORDED"


08/10







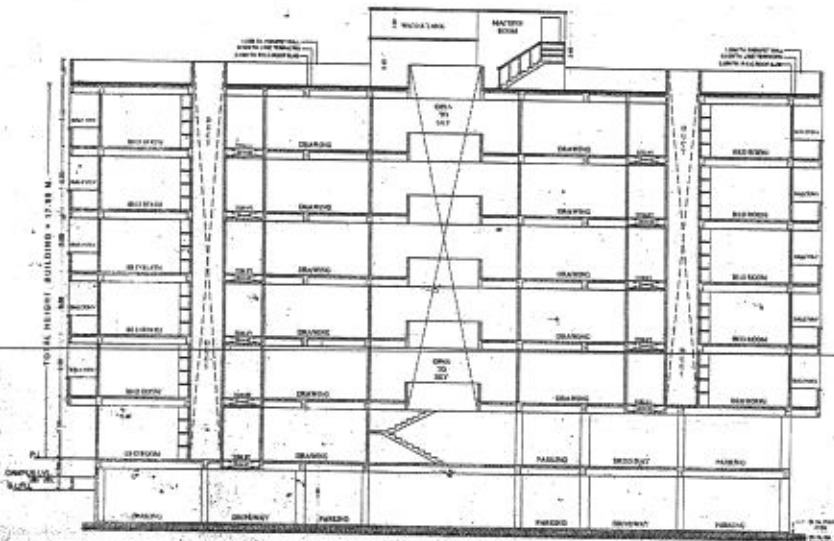


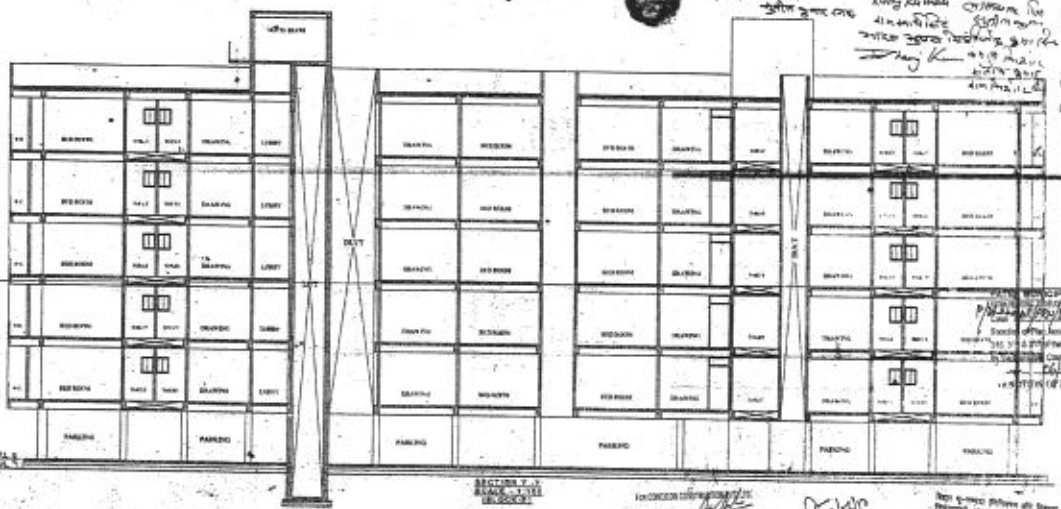

Mukesh Kr. Singh
SIGNATURE OF ARCH. ENG.
ER. SURESH MUDGAL
SIGNATURE OF OWNER
SIGNATURE OF ARCH. ENG.
FOR CONCORD CONSTRUCTIONS PVT. LTD.
DIRECTOR
09-10




FRONT ELEVATION
SCALE : 1:100
(BLOCK-B)

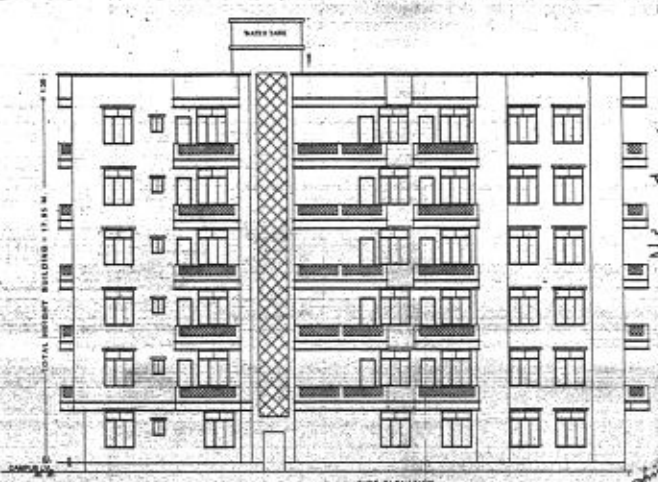

SIDE ELEVATION
SCALE : 1:100
(BLOCK-B)

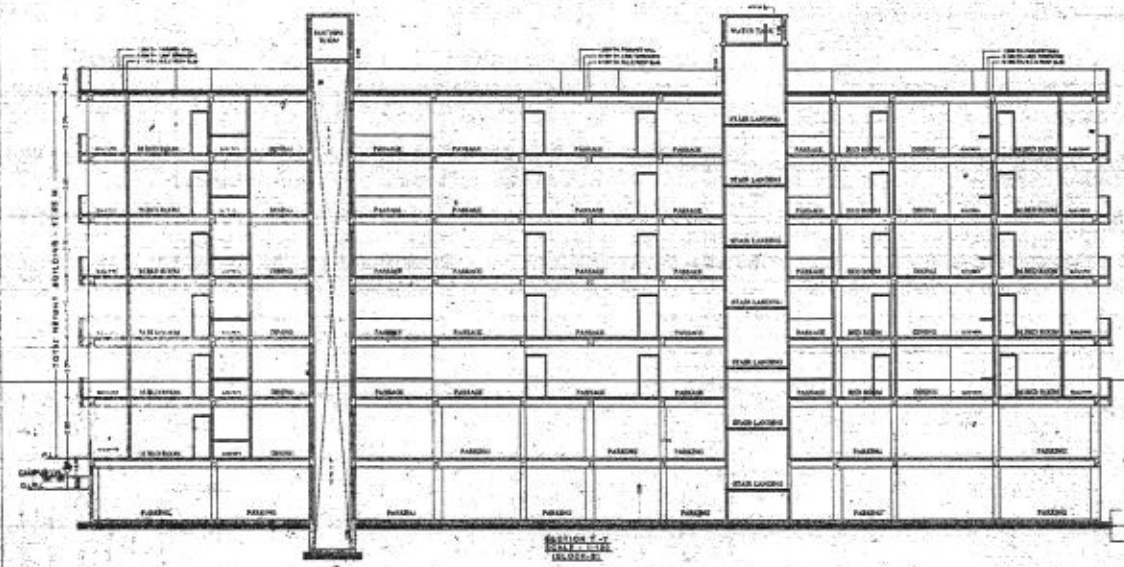

SECTION X-Y
SCALE : 1:100
(BLOCK-B)

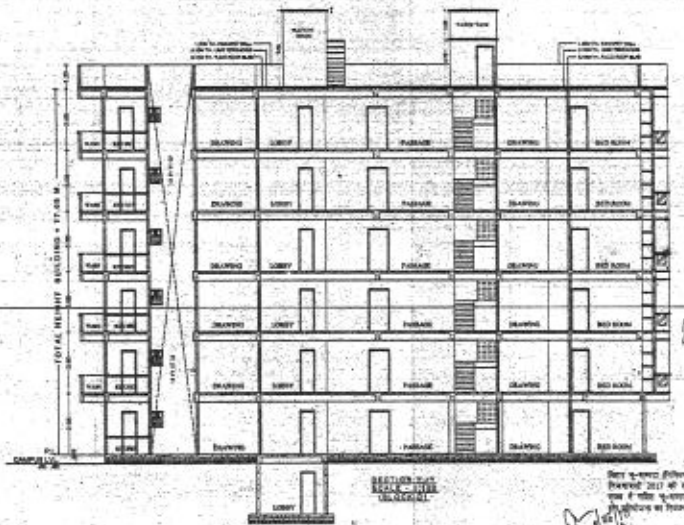

SECTION P-Q
SCALE : 1:100
(BLOCK-B)

| | |
|---|---|
| SIGNATURE OF OWNER | SIGNATURE OF ARCH./ENG. |
| | SIGNATURE OF STR. ENG. |

PATNA MUNICIPAL CORPORATION

Sanction for Plan Accorded under Section 314, 315, 316 & 317 of the Bihar Municipal Act 2007 by the Municipal Commissioner, Patna on 16/10/2013

SIGNATURE OF PLAN ACCEPTED

10/10