
PRODUCED BY AN AUTODESK EDUCATIONAL PRODUCT

PRODUCED BY AN AUTODESK EDUCATIONAL PRODUCT

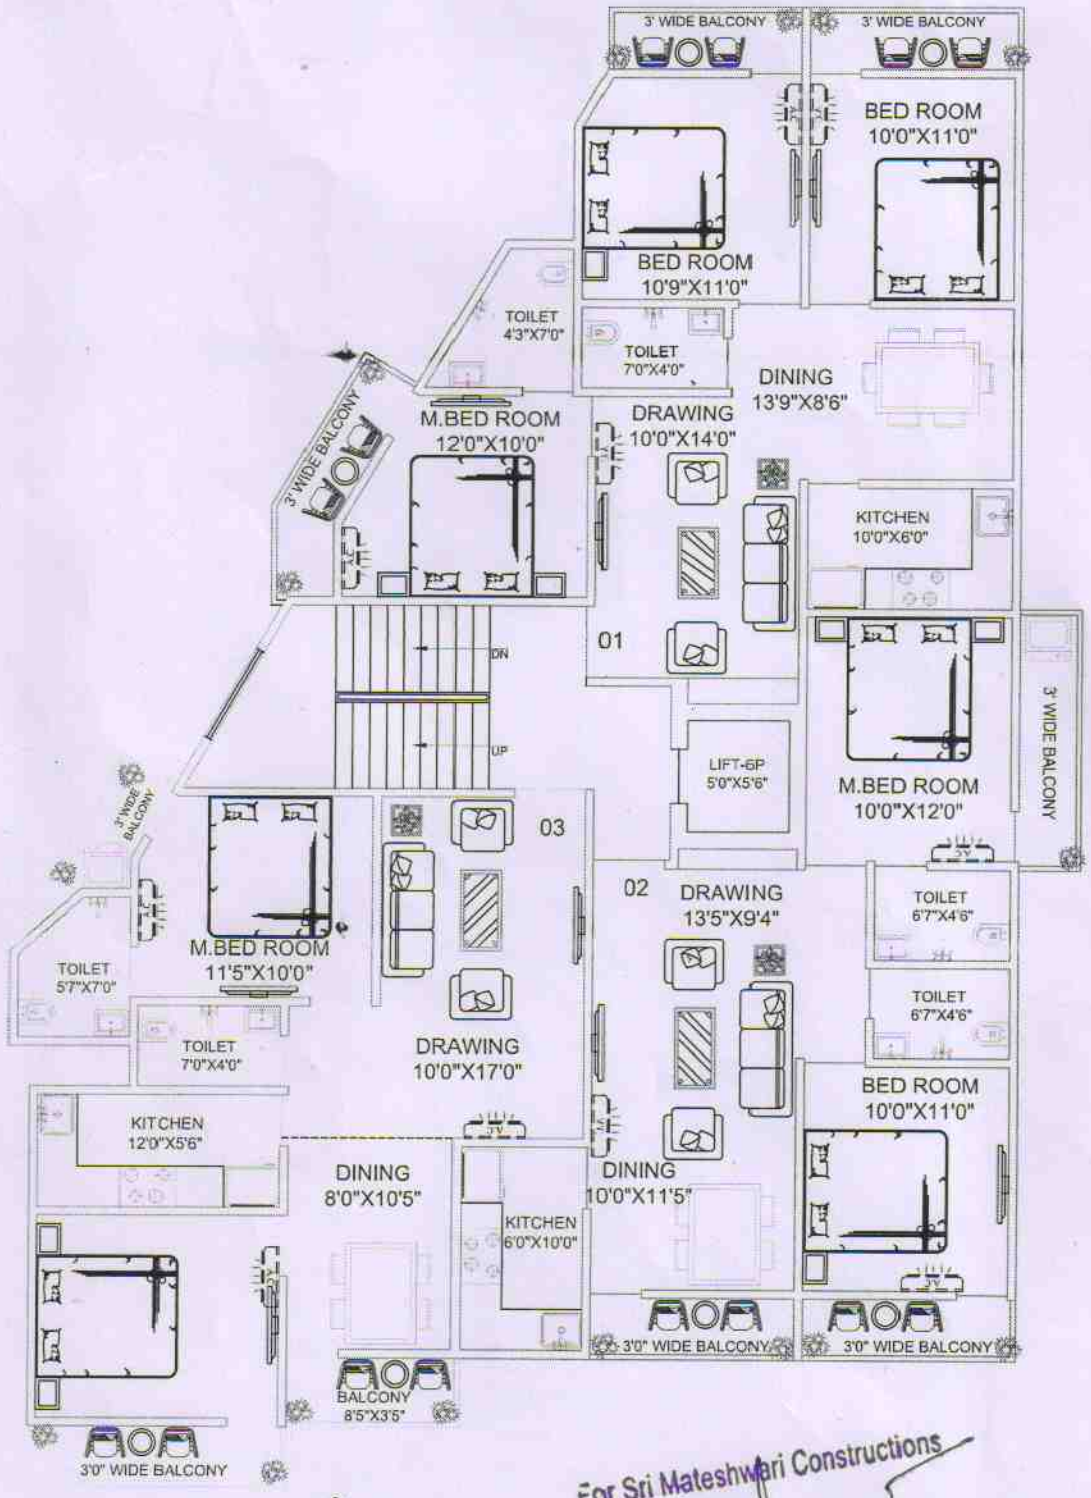

For Sri Mateshwari Constructions

Managing Partner

AREA STATEMENT

NO.	DESCRIPTION	CARPET AREA	BALCONY AREA	OUTER WALL AREA	SERVICE AREA	TOTAL AREA
(1)	3 B.H.K	743 SFT.	100 SFT.	48 SFT.	269 SFT.	1160 SFT.
(2)	2 B.H.K	619 SFT.	106 SFT.	38 SFT.	229 SFT.	992 SFT.
(3)	2 B.H.K	669 SFT.	89 SFT.	44 SFT.	241 SFT.	1043 SFT.

PROJECT :- B + G + 4
SRI RAM ENCLAVE
AT - 70 FEET ROAD

DEVELOPER :-
SRI MATESHWARI CONSTRUCTIONS

SHEET TITLE :-
TYPICAL FLOOR BOOKING PLAN
BLOCK - A


DRN :- MD. TAUHEED

DATE :- 26.04.2019

NORTH :-

CONSULTANT :-
A. R. & ASSOCIATES
KAILASH NIWAS, BHIKHNA PAHARI MORE
PATNA - 800 004 (Ph. No. - 0612-2683339)

I:\PROJECT\MATESHWARI CONST.\STREET ROAD\FINAL BOOKING PLAN

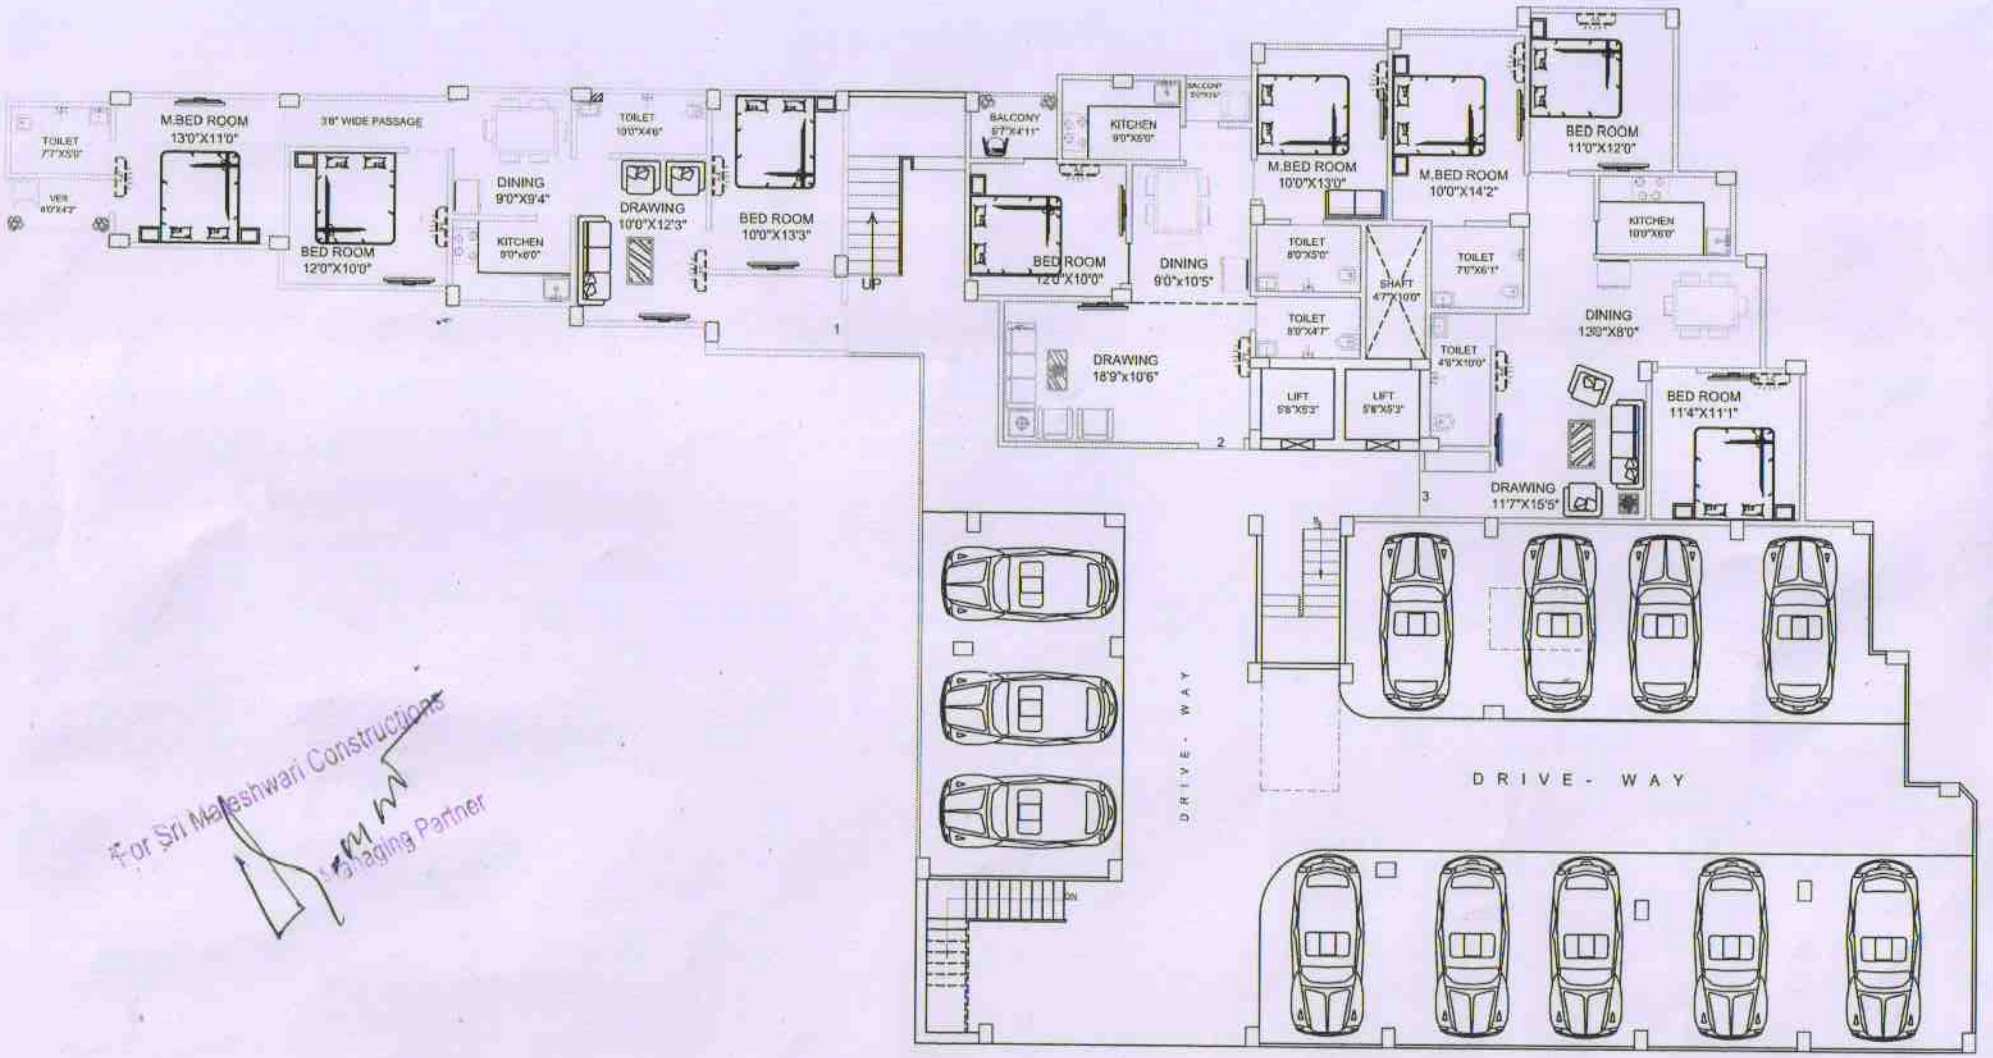

For Sri Mateshwari Constructions

Managing Partner

AREA STATEMENT

NO.	DESCRIPTION	CARPET AREA	BALCONY AREA	OUTER WALL AREA	SERVICE AREA	TOTAL AREA
(1)	3 B.H.K	879 SFT.	33 SFT.	72 SFT.	296 SFT.	1280 SFT.
(2)	2 B.H.K	713 SFT.	50 SFT.	54 SFT.	245 SFT.	1062 SFT.
(3)	3 B.H.K	931 SFT.	00 SFT.	57 SFT.	297 SFT.	1285 SFT.

PROJECT :- B + G + 4
SRI RAM ENCLAVE
AT - 70 FEET ROAD

DEVELOPER :-
SRI MATESHWARI CONSTRUCTIONS

SHEET TITLE :-
GROUND FLOOR BOOKING PLAN
BLOCK - B


DRN :- LALIT

DATE :- 27.04.2019

NORTH :-

CONSULTANT :-
A. R. & ASSOCIATES
KAILASH NIWAS, BHIKHNA PAHARI MORE
PATNA - 800 004(Ph. No - 0612-2683339)

E:\PROJECT\MATESHWARI CONST.\70FEET ROAD\FINAL BOOKING PLAN

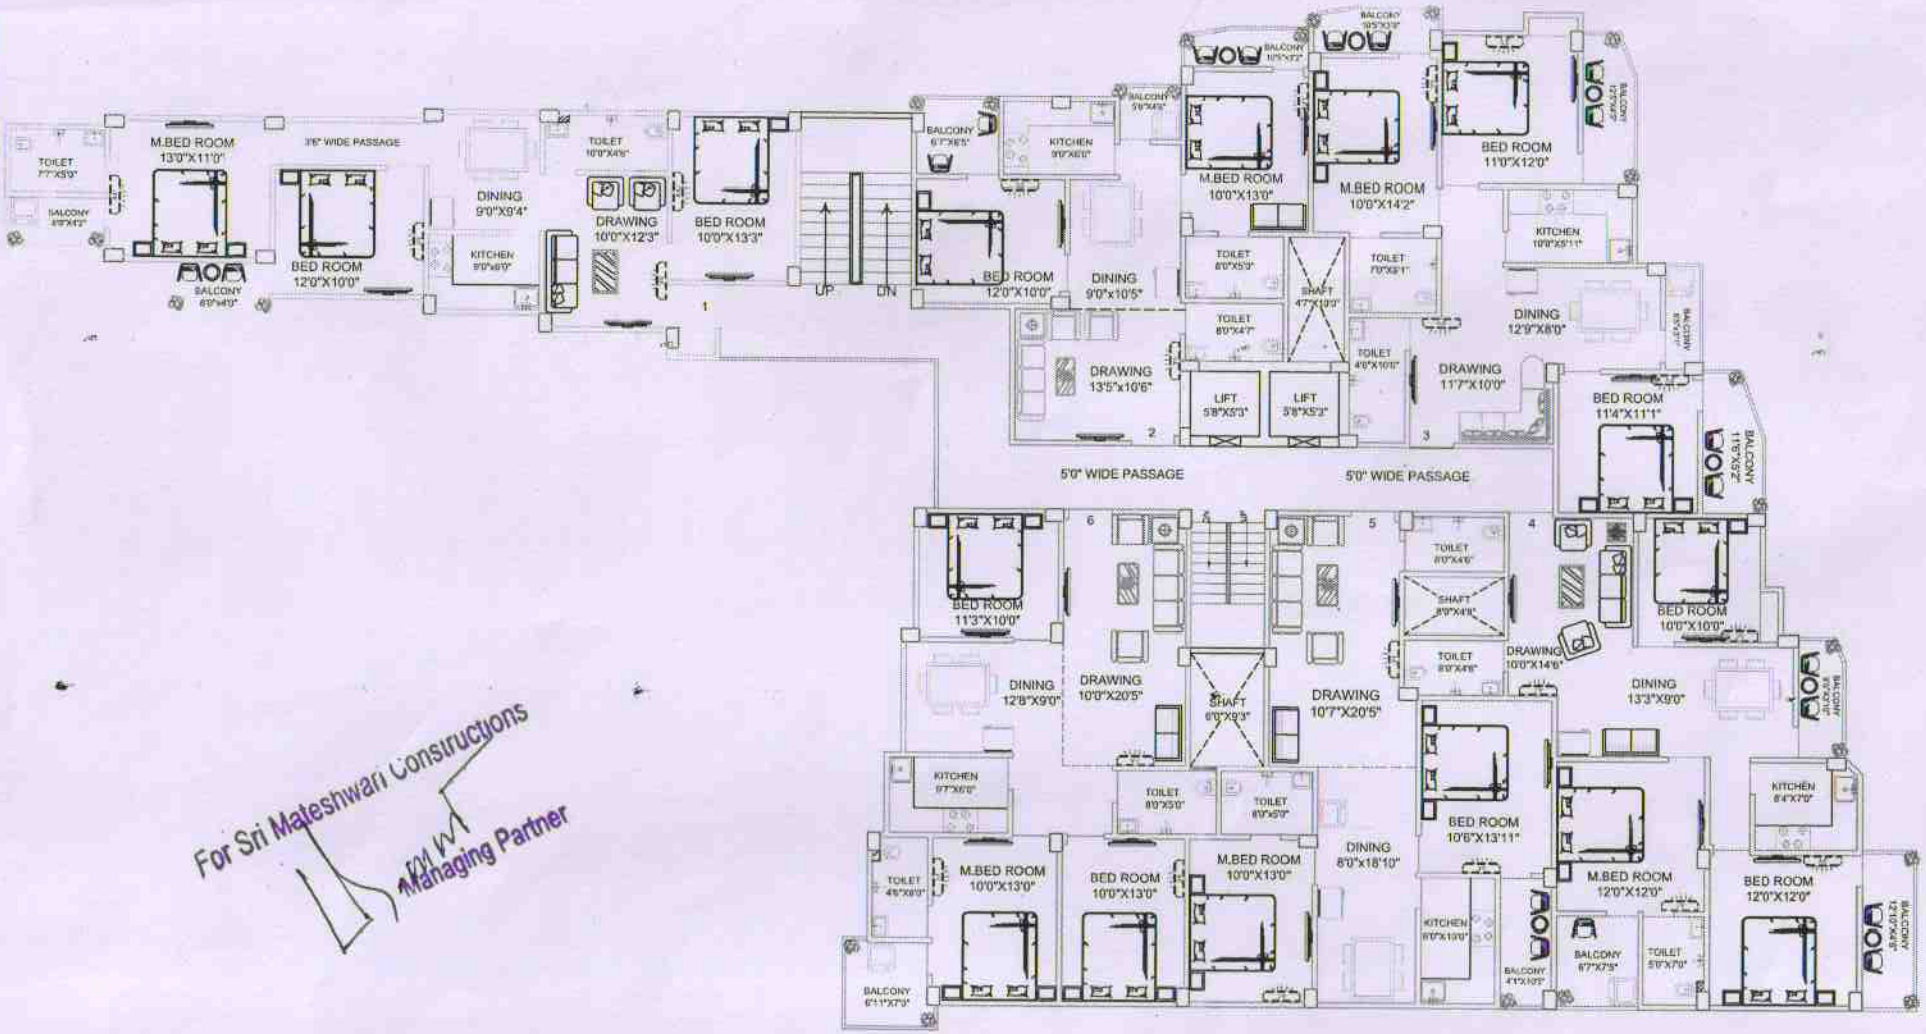

For Sri Mateshwari Constructions

Managing Partner

AREA STATEMENT

NO.	DESCRIPTION	CARPET AREA	BALCONY AREA	OUTER WALL AREA	SERVICE AREA	TOTAL AREA
(1)	3 B.H.K	840 SFT.	65 SFT.	72 SFT.	293 SFT.	1270 SFT.
(2)	2 B.H.K	655 SFT.	98 SFT.	54 SFT.	243 SFT.	1050 SFT.
(3)	3 B.H.K	843 SFT.	169 SFT.	57 SFT.	321 SFT.	1390 SFT.
(4)	3 B.H.K	876 SFT.	143 SFT.	54 SFT.	322 SFT.	1395 SFT.
(5)	2 B.H.K	811 SFT.	43 SFT.	55 SFT.	273 SFT.	1182 SFT.
(6)	3 B.H.K	910 SFT.	51 SFT.	53 SFT.	304 SFT.	1318 SFT.

PROJECT :- B + G + 4

SRI RAM ENCLAVE

AT - 70 FEET ROAD

DEVELOPER :-

SRI MATESHWARI CONSTRUCTIONS

SHEET TITLE :-

TYPICAL FLOOR BOOKING PLAN
BLOCK - B

DRN :- MD. TAUHEED

DATE :- 26.04.2019

NORTH :-

CONSULTANT :-

A. R. & ASSOCIATES
KAILASH NIWAS, BHIKHNA PAHARI MORE
PATNA - 800 004(Ph. No - 0612-2683339)

E:\PROJECT\MATESHWARI CONST.\70FEET ROAD\FINAL BOOKING PLAN