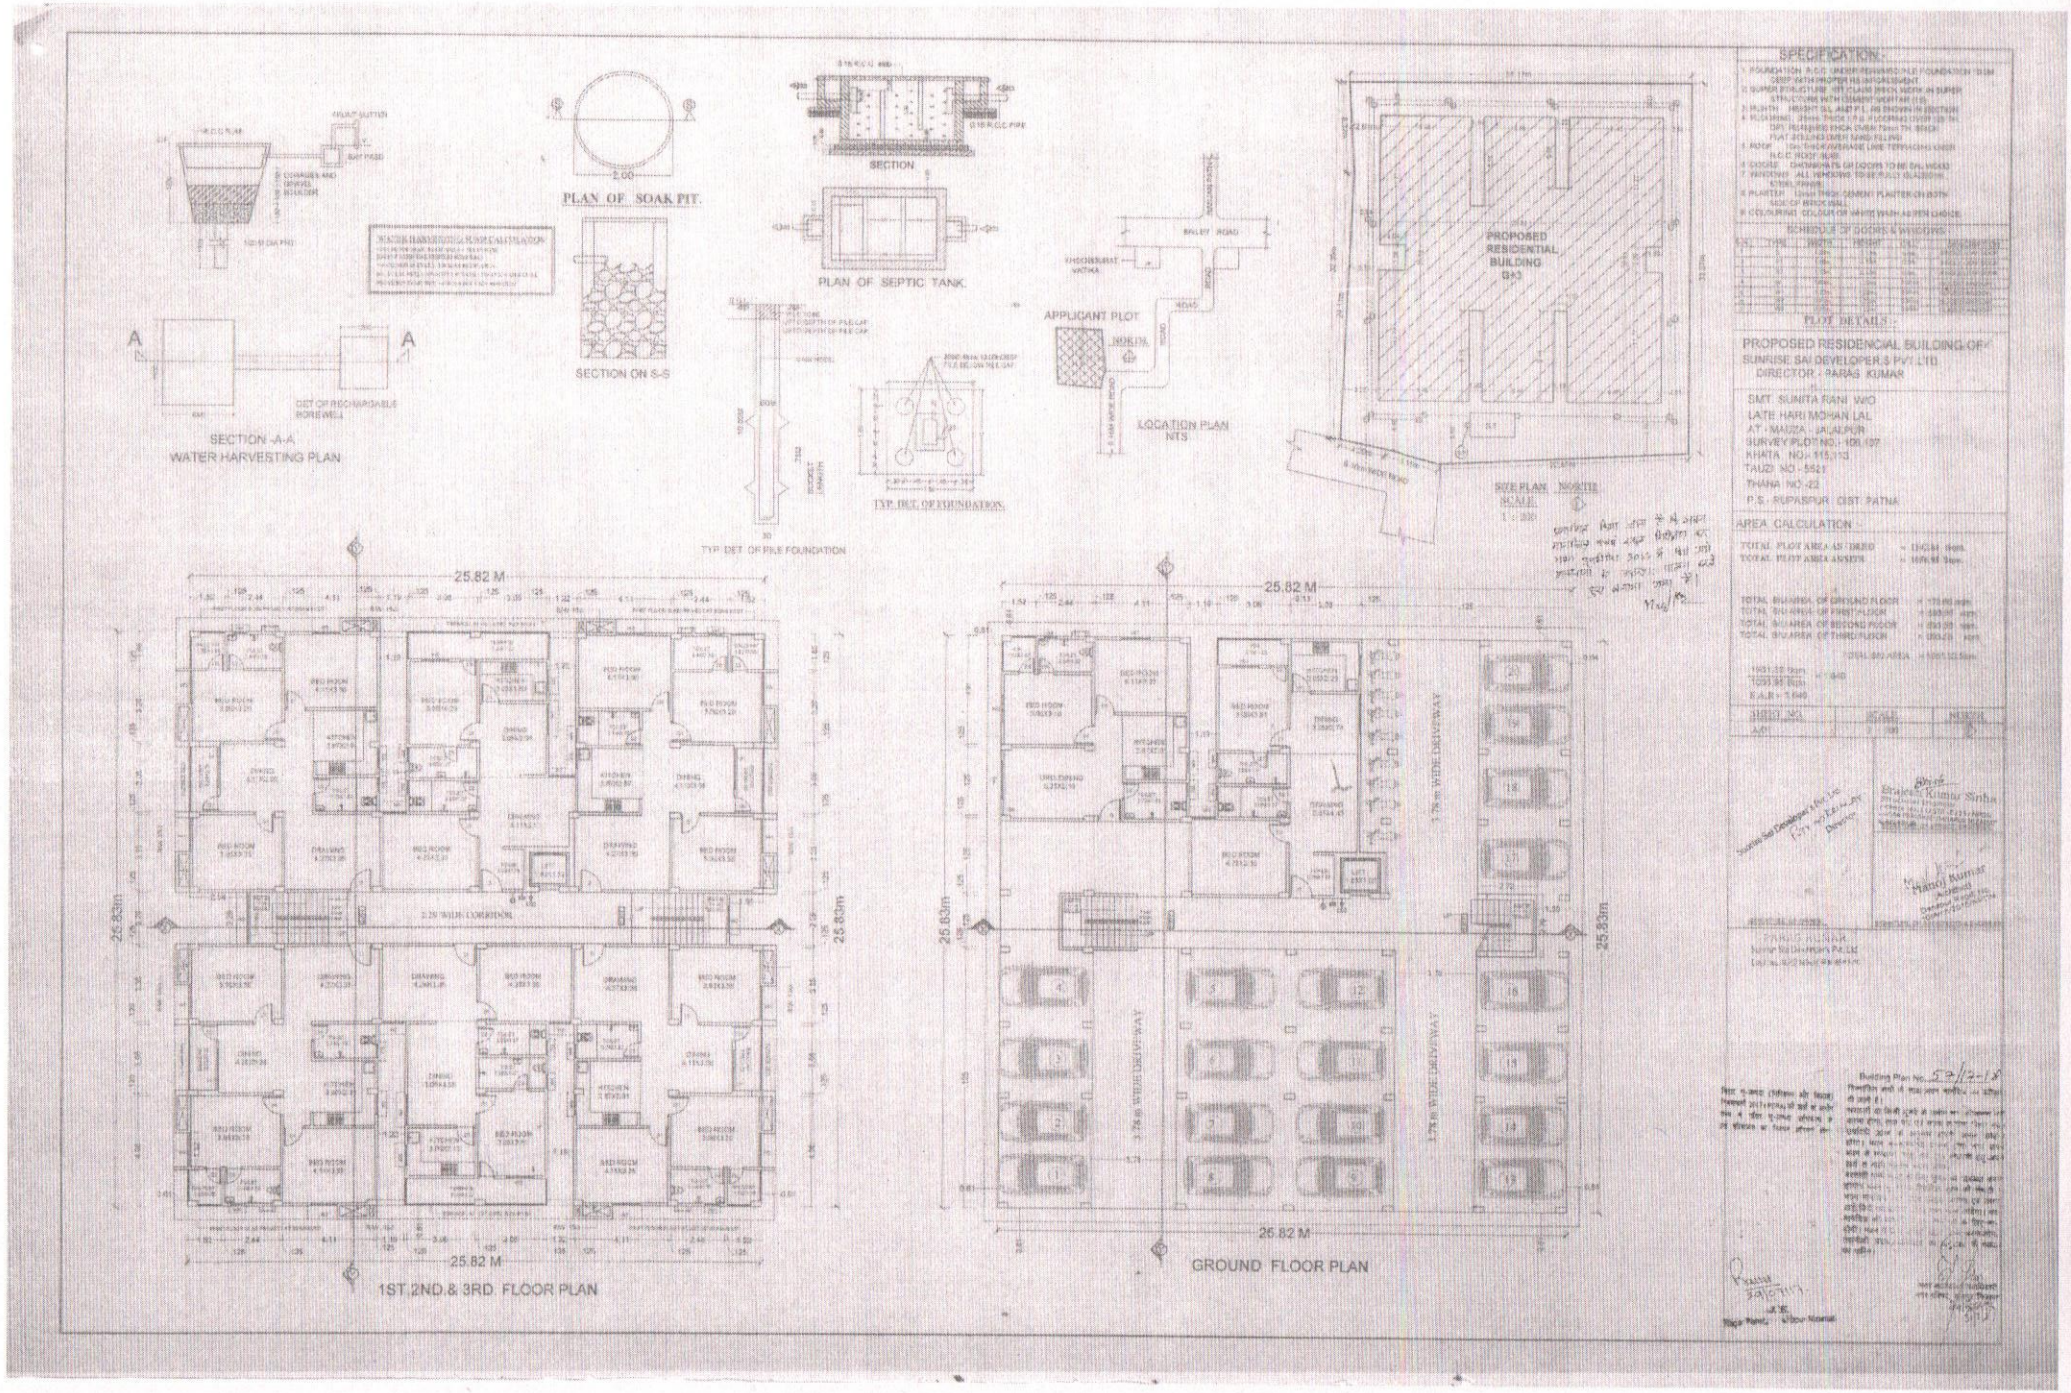

PLAN OF SOAK PIT
SECTION
PLAN OF SEPTIC TANK
SECTION ON S-S
SECTION -A-A
WATER HARVESTING PLAN
TYP. DET. OF FILE FOUNDATION
TYP. DET. OF F/FOUNDATION
APPLICANT PLOT
LOCATION PLAN
NTS
PROPOSED RESIDENTIAL BUILDING G+3
SITE PLAN NORTH
SCALE
1 : 200
SPECIFICATION :
SCHEDULE OF DOORS & WINDOWS :
PLOT DETAILS :
PROPOSED RESIDENCIAL BUILDING OF
SUNRISE SAI DEVELOPER'S PVT. LTD.
DIRECTOR : PARAS KUMAR
SMT. SUNITA RANI W/O
LATE HARI MOHAN LAL
AT - MAUZA - JALALPUR
SURVEY PLOT NO. - 109,107
KHATA NO - 115,113
TAUZI NO - 5621
THANA NO. -22
P.S. - RUPASPUR DIST. PATNA
AREA CALCULATION :
25.82 M
25.83m
1ST.2ND.& 3RD. FLOOR PLAN
GROUND FLOOR PLAN
Building Plan No. 57/17-18