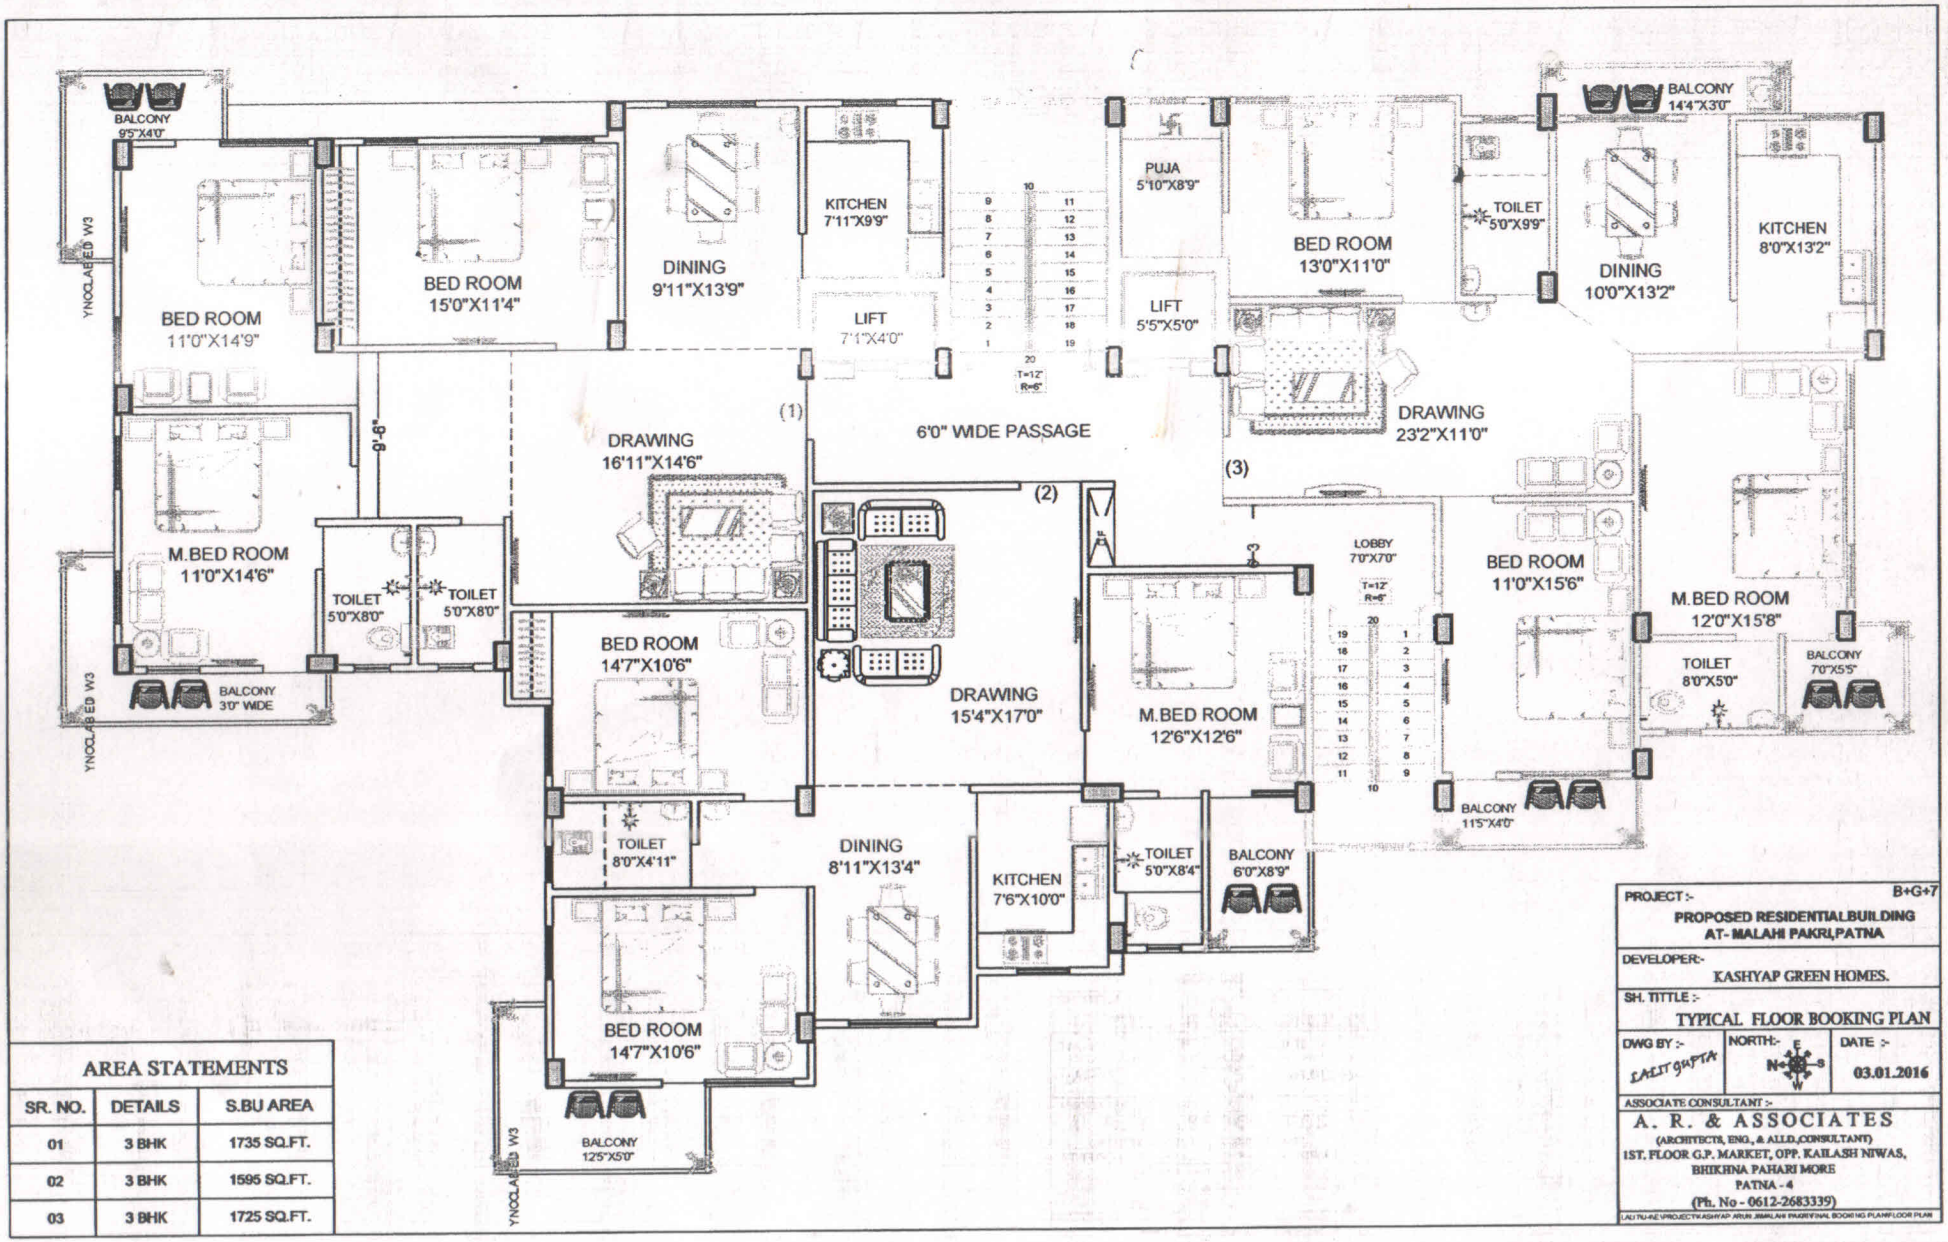

AREA STATEMENTS		
SR. NO.	DETAILS	S.BU AREA
01	3 BHK	1735 SQ.FT.
02	3 BHK	1595 SQ.FT.
03	3 BHK	1725 SQ.FT.

PROJECT :- B+G+7

PROPOSED RESIDENTIAL BUILDING AT- MALAHI PAKRI, PATNA

DEVELOPER:-

KASHYAP GREEN HOMES.

SH. TITTLE :-

TYPICAL FLOOR BOOKING PLAN

DWG BY :- LALIT GUPTA

NORTH:-

DATE :- 03.01.2016

ASSOCIATE CONSULTANT :-

A. R. & ASSOCIATES
(ARCHITECTS, ENG., & ALLD.CONSULTANT)
1ST. FLOOR G.P. MARKET, OPP. KAILASH NIWAS,
BHIKHNA PAHARI MORE
PATNA - 4
(Ph. No - 0612-2683339)

LALITU-NE\PROJECT\KASHYAP ARUN JIMALAHI PAKRI\FINAL BOOKING PLAN\FLOOR PLAN