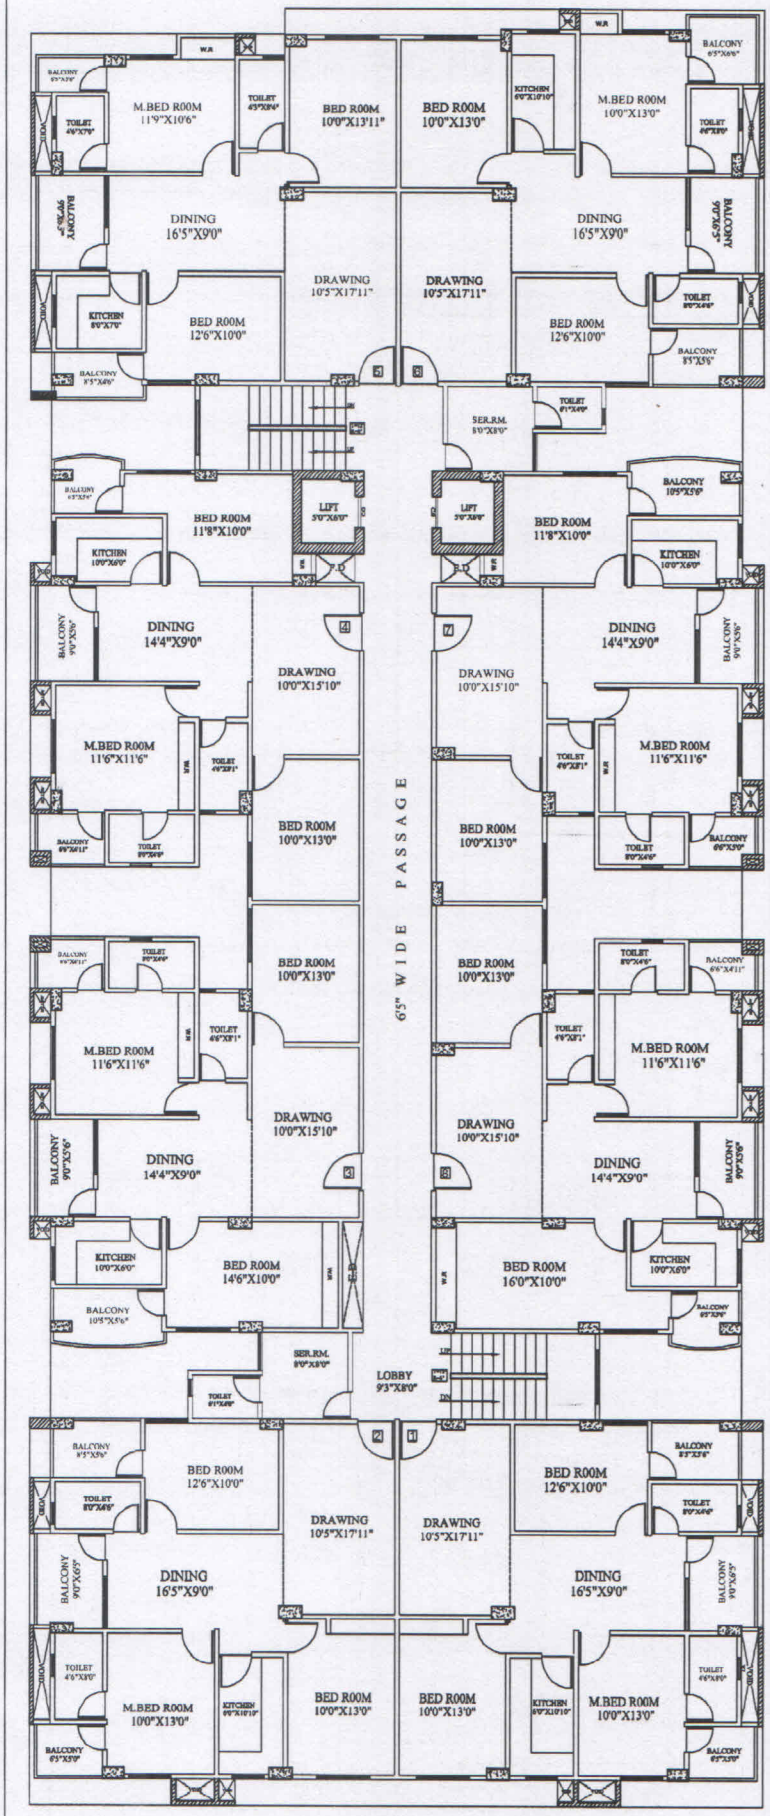

BLOCK - A B+G+8

PROJECT :-

PROPOSED RESD. BUILDING
KASHYAP GREEN CITY.
AT- KOTHWAN,PATNA

DEVELOPER :-

KASHYAP GREEN HOMES PVT. LTD.

SH. TITTLE :-

TYPICAL FLOOR PLAN
AREA DETAILS AS/RERA

DRN:-	DATE :-	NORTH :-
MD-TAHMEED	25.09.2018	

CONS:-

A . R & ASSOCIATES
ARCHITECT ENGINEER & ALLIED CONSULTANT
K A I L A S H N I W A S H
B H I K H N A P A H A R I
P A T N A - 8 0 0 0 0 4
PH - 0612-2683330
E-Mail : ar_associates@rediffmail.com

USER-4\E:\PROJECT\KASHYAP(ARUN JI)\
GREEN CITY,RERA SHEET,A,B&C

AREA CALCULATION

S.NO.	FLAT	CARPET AREA	BALC. AREA	OUTER WALL	COMMON AREA	SELEABLE AREA	S.NO.	FLAT	CARPET AREA	BALC. AREA	OUTER WALL	COMMON AREA	SELEABLE AREA
(1)	3 BHK	922.99 SFT	137.13 SFT	55.88 SFT	334 SFT	1450.00 SFT	(5)	3 BHK	901.22 SFT	147.55 SFT	79.23 SFT	322 SFT	1450.00 SFT
(2)	3 BHK	1019.03 SFT	137.06 SFT	59.91 SFT	364 SFT	1580.00 SFT	(6)	3 BHK	1020.08 SFT	152.38 SFT	83.54 SFT	369 SFT	1605.00 SFT
(3)	3 BHK	909.48 SFT	139.58 SFT	62.04 SFT	333 SFT	1445.00 SFT	(7)	3 BHK	869.88 SFT	140.87 SFT	67.25 SFT	322 SFT	1400.00 SFT
(4)	3 BHK	885.88 SFT	120.25 SFT	67.87 SFT	321 SFT	1395.00 SFT	(8)	3 BHK	945.44 SFT	117.25 SFT	98.31 SFT	339 SFT	1470.00 SFT

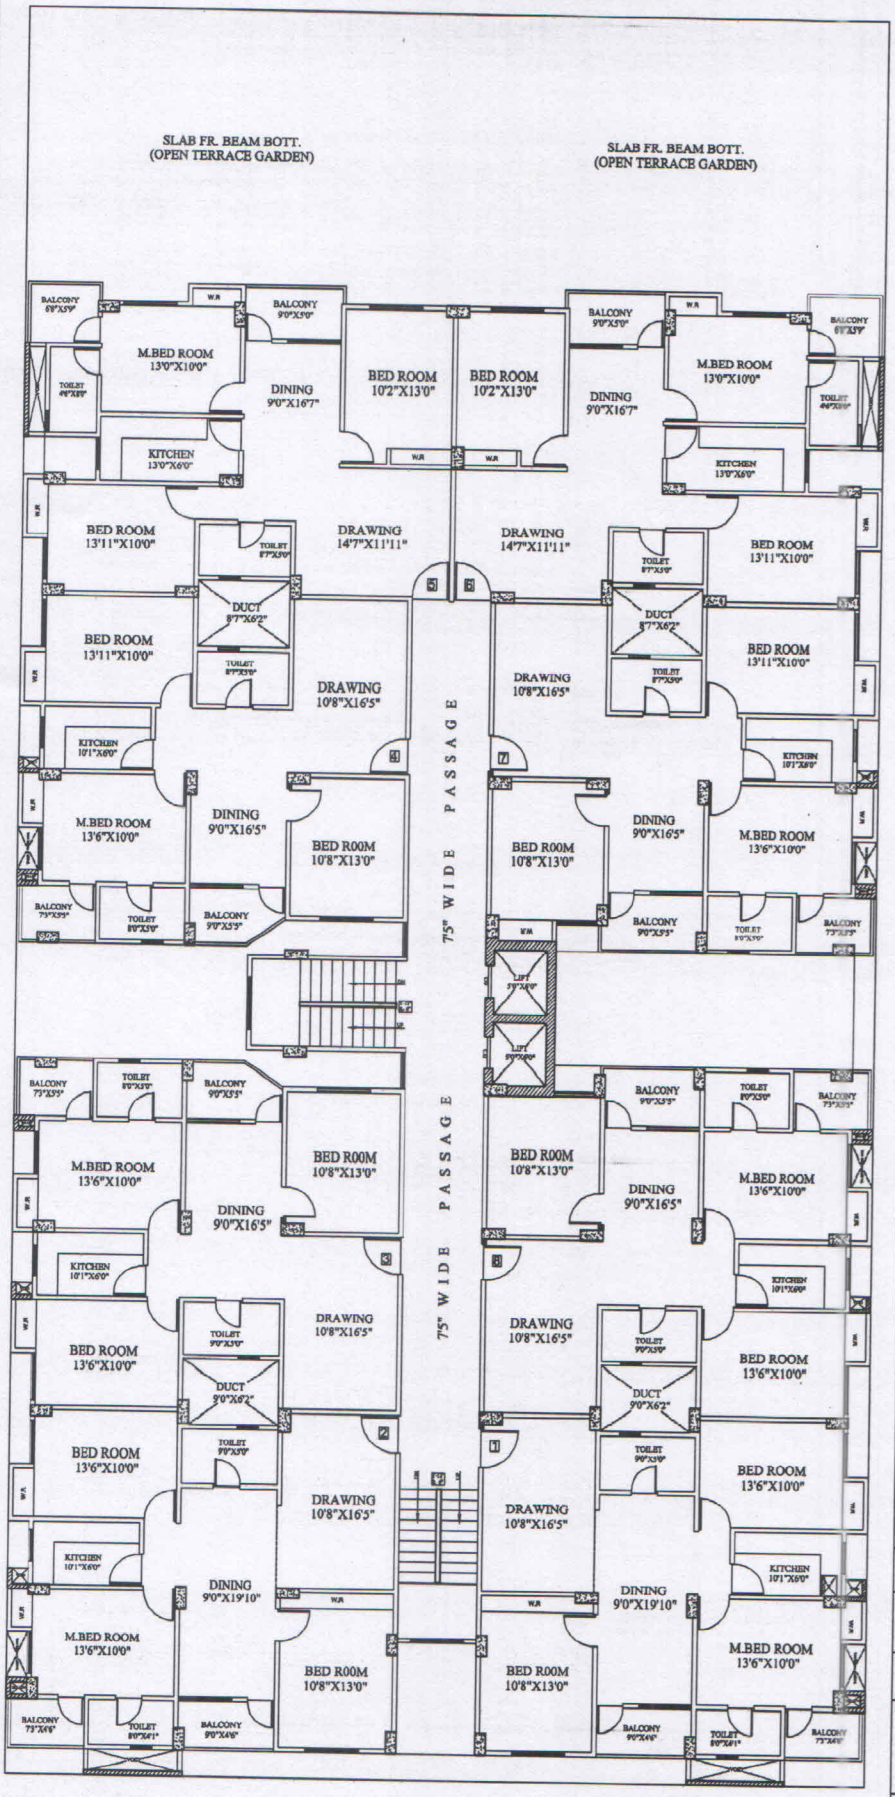

BLOCK - B B+G+8

PROJECT :-
PROPOSED RESD. BUILDING
KASHYAP GREEN CITY.
AT- KOTHWAN,PATNA

DEVELOPER :-
KASHYAP GREEN HOMES PVT. LTD.

SH. TITTLE :-
TYPICAL FLOOR PLAN
AREA DETAILS AS/RERA

DRN:- MD-TAHMEED | DATE :- 25.09.2018 | NORTH :-

CONS:-
A. R & ASSOCIATES
ARCHITECT ENGINEER & ALLIED CONSULTANT
KAILASH NIWAS
BHIKHNA PAHARI
PATNA - 800 004
PH - 0612 - 2000000
E-Mail : ar_associates@rediffmail.com

USER-4(E:\PROJECT\KASHYAP\ARUN JI),
GREEN CITY,RERA SHEET,A,B&C

AREA CALCULATION

S.NO.	FLAT	CARPET AREA	BALC. AREA	OUTER WALL	COMMON AREA	SELEABLE AREA	S.NO.	FLAT	CARPET AREA	BALC. AREA	OUTER WALL	COMMON AREA	SELEABLE AREA
(1)	3 BHK	995.79 SFT	67.13 SFT	65.08 SFT	342 SFT	1470.00 SFT	(5)	3 BHK	943.89 SFT	84.79 SFT	56.32 SFT	325 SFT	1410.00 SFT
(2)	3 BHK	995.79 SFT	67.12 SFT	65.09 SFT	342 SFT	1470.00 SFT	(6)	3 BHK	943.89 SFT	84.79 SFT	56.32 SFT	325 SFT	1410.00 SFT
(3)	3 BHK	955.76 SFT	83.69 SFT	60.55 SFT	330 SFT	1430.00 SFT	(7)	3 BHK	948.67 SFT	71.05 SFT	81.28 SFT	339 SFT	1440.00 SFT
(4)	3 BHK	957.84 SFT	73.69 SFT	64.47 SFT	334 SFT	1430.00 SFT	(8)	3 BHK	955.76 SFT	79.97 SFT	70.67 SFT	334 SFT	1440.00 SFT

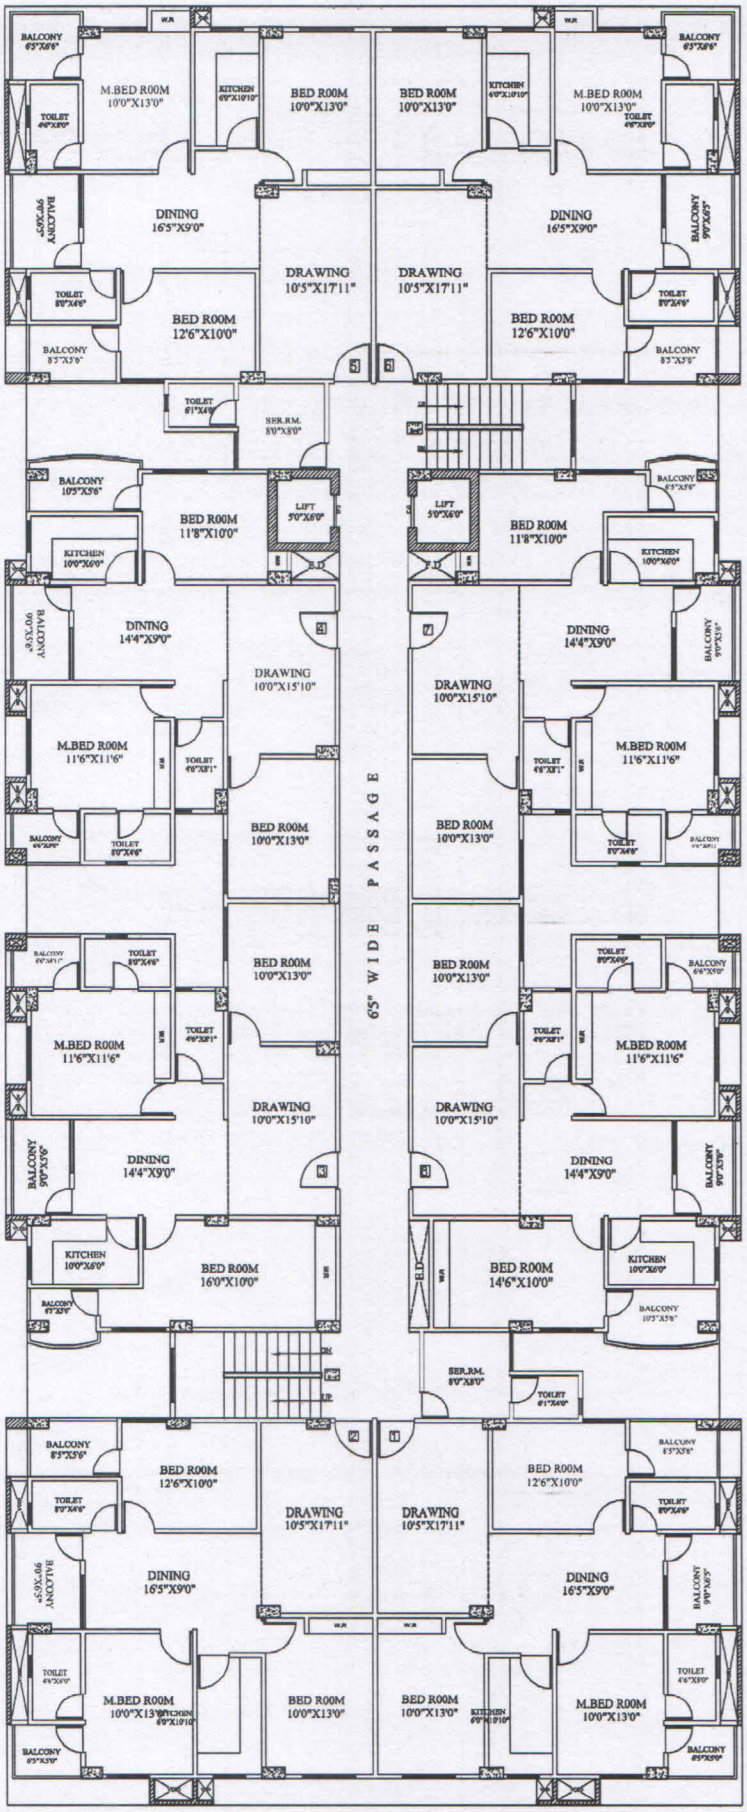

BLOCK - C B+G+8

PROJECT :-

PROPOSED RESD. BUILDING
KASHYAP GREEN CITY,
AT- KOTHWAN,PATNA

DEVELOPER :-

KASHYAP GREEN HOMES PVT. LTD.

SH. TITTLE :-

TYPICAL FLOOR PLAN
AREA DETAILS AS/RERA

DRN:- MD-TAHSEEN | DATE :- 25.09.2018 | NORTH :-

CONS:-

A . R & ASSOCIATES
ARCHITECT ENGINEER & ALLIED CONSULTANT
K A I L A S H N I W A S H
B H I K H N A P A H A R I
P A T N A - 8 0 0 0 0 4
PH - 0612-2683338
E-Mail : ar_associates@rediffmail.com

USER-4\E\PROJECT\KASHYAP(ARUN JI)\
GREEN CITY RERA SHEET\A.B&C

AREA CALCULATION

S.NO.	FLAT	CARPET AREA	BALC. AREA	OUTER WALL	COMMON AREA	SELEABLE AREA	S.NO.	FLAT	CARPET AREA	BALC. AREA	OUTER WALL	COMMON AREA	SELEABLE AREA
(1)	3 BHK	1019.03 SFT	137.06 SFT	59.91 SFT	364 SFT	1580.00 SFT	(5)	3 BHK	1026.16 SFT	146.38 SFT	62.46 SFT	370 SFT	1605.00 SFT
(2)	3 BHK	923.03 SFT	137.06 SFT	55.91 SFT	334 SFT	1450.00 SFT	(6)	3 BHK	930.15 SFT	141.38 SFT	58.47 SFT	340 SFT	1470.00 SFT
(3)	3 BHK	945.44 SFT	116.25 SFT	68.31 SFT	340 SFT	1470.00 SFT	(7)	3 BHK	885.88 SFT	120.51 SFT	67.61 SFT	321 SFT	1395.00 SFT
(4)	3 BHK	869.68 SFT	140.60 SFT	67.52 SFT	322 SFT	1400.00 SFT	(8)	3 BHK	909.46 SFT	139.58 SFT	62.94 SFT	333 SFT	1445.00 SFT

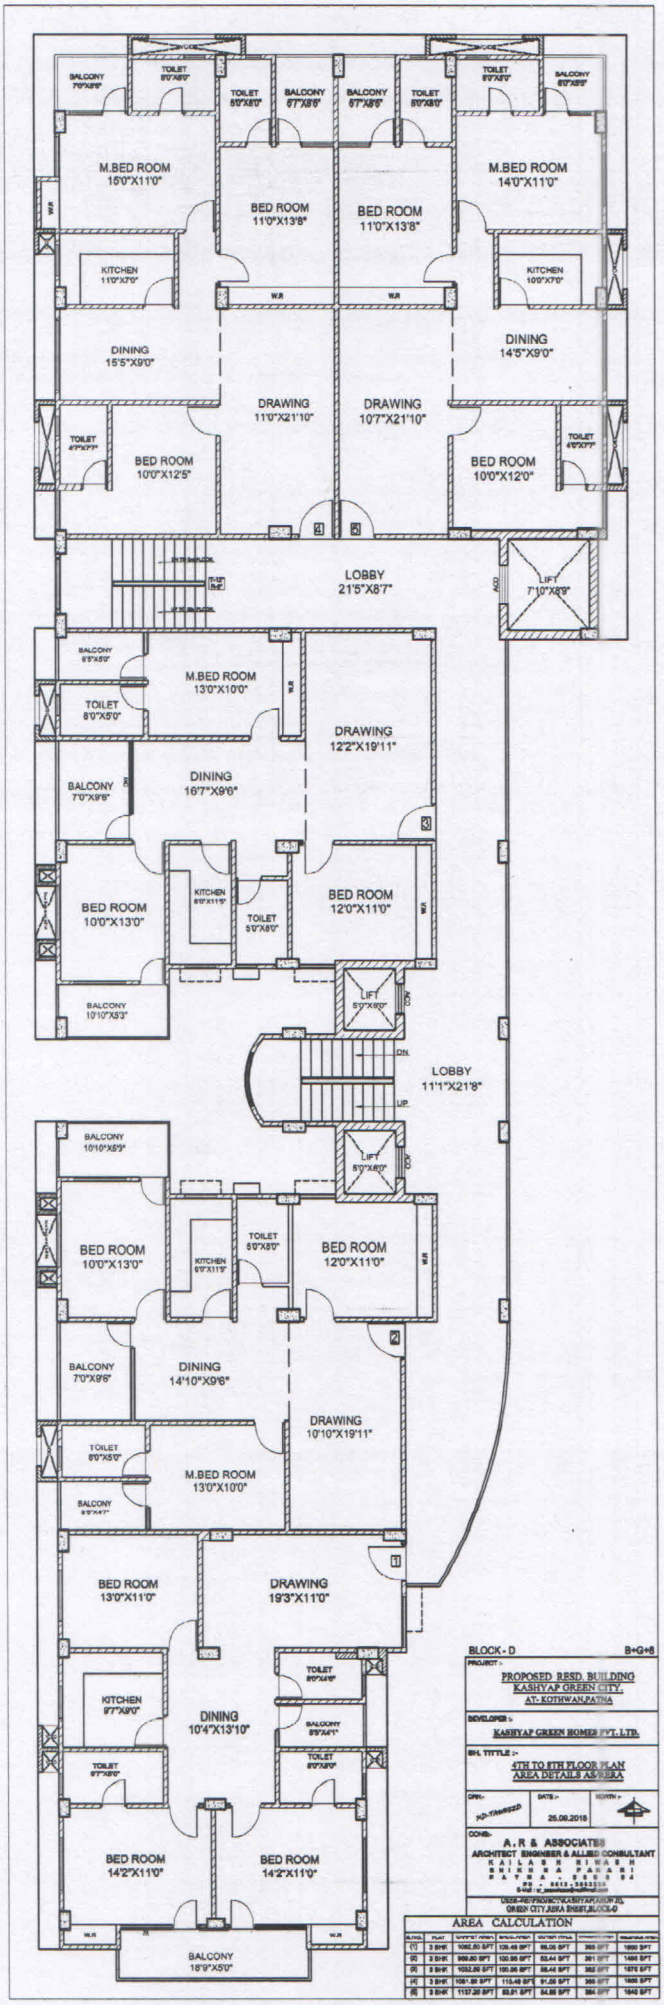

BLOCK - D B+G+6

PROJECT :-
PROPOSED RESD. BUILDING
KASHYAP GREEN CITY,
AT- KOTHWAN,PATNA

DEVELOPER :-
KASHYAP GREEN HOMES PVT. LTD.

SH. TITTLE :-
4TH TO 6TH FLOOR PLAN
AREA DETAILS AS PER RERA

DRN:- PD-TAMRESH | DATE:- 25.06.2018 | NORTH:-

CONS:-
A. R & ASSOCIATES
ARCHITECT ENGINEER & ALLIED CONSULTANT
K A I L A S H B I H A R N
S H I N D A P A H A R I
P A T N A 8 0 0 0 0 4
PH :- 9431 x 5533330,
E-mail :-

UNDER CONSTRUCTION AT KASHYAP PLOT NO. GREEN CITY, AREA SHEET, BLOCK-D

AREA CALCULATION

FLOOR	FLAT	CARPET AREA	BALCONY AREA	COVERED AREA	COMMON AREA	SALEABLE AREA
(1)	3 BHK	1082.50 SFT	126.48 SFT	86.00 SFT	365 SFT	1660 SFT
(2)	3 BHK	999.80 SFT	130.96 SFT	83.44 SFT	361 SFT	1494 SFT
(3)	3 BHK	1032.80 SFT	130.96 SFT	86.46 SFT	362 SFT	1670 SFT
(4)	3 BHK	1081.89 SFT	110.48 SFT	91.58 SFT	365 SFT	1660 SFT
(5)	3 BHK	1137.30 SFT	83.91 SFT	84.88 SFT	364 SFT	1640 SFT

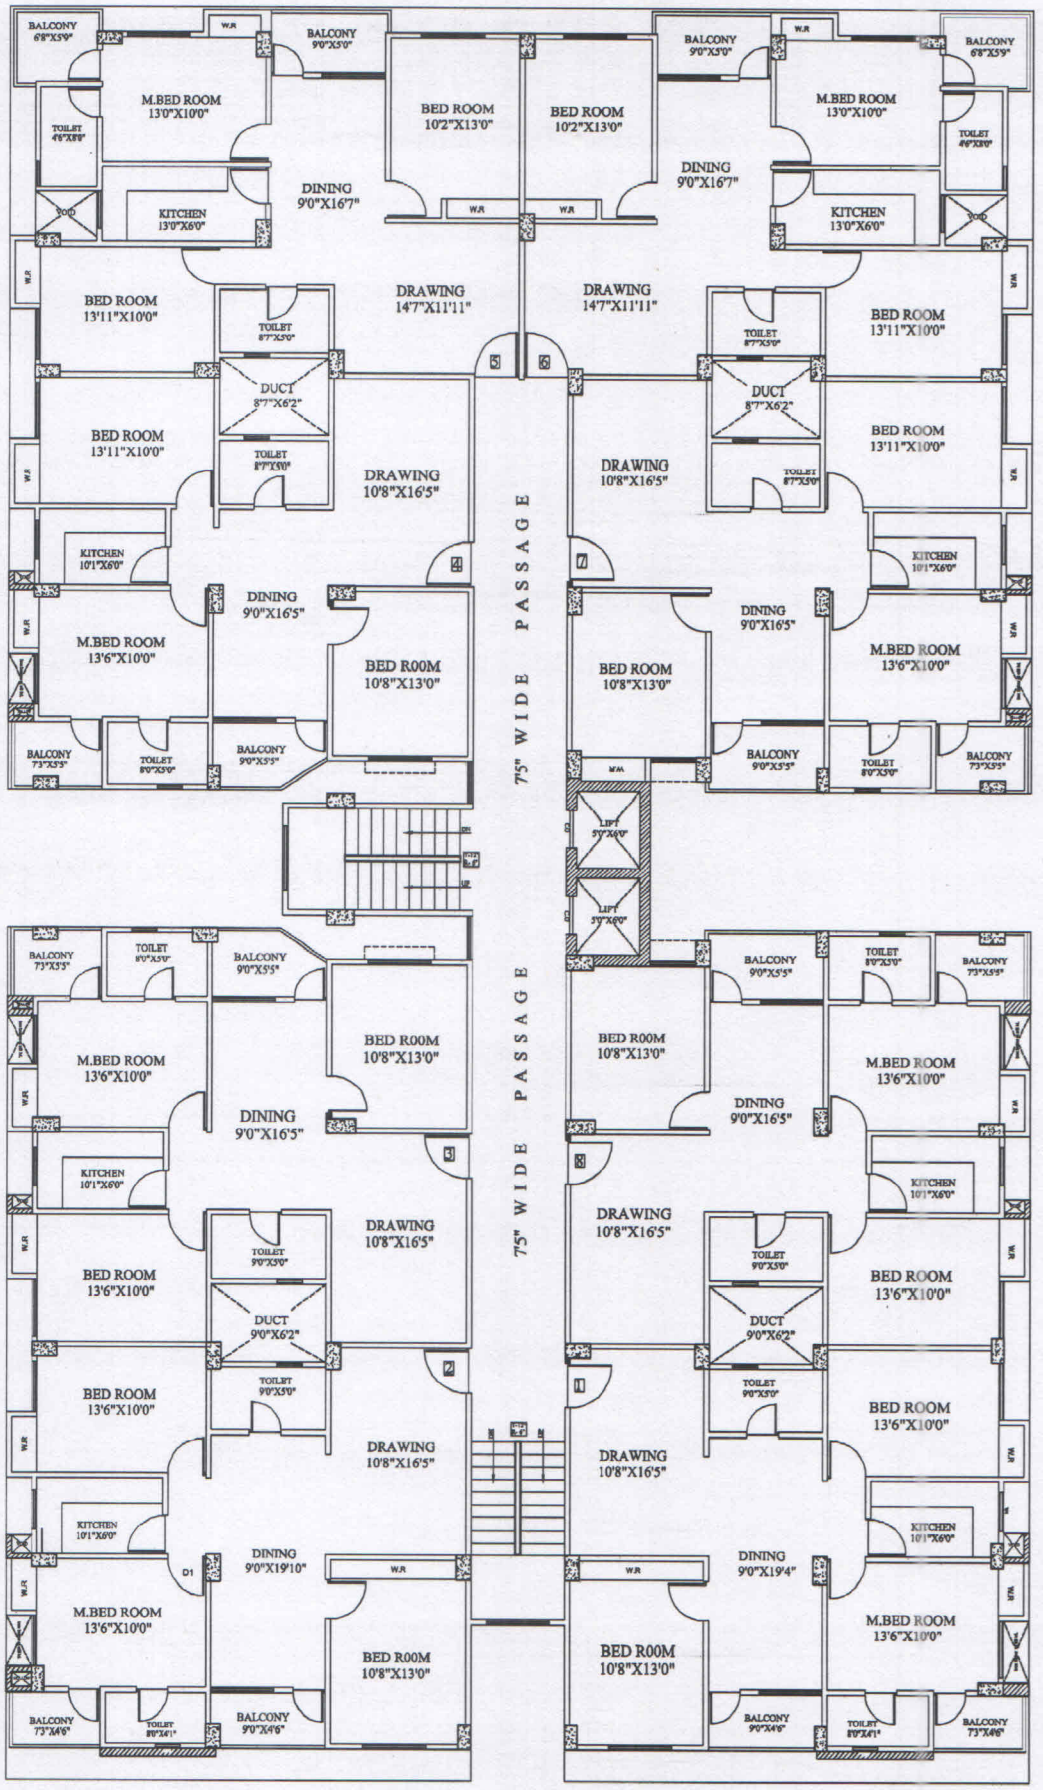

BLOCK - E B+G+8

PROJECT :-
PROPOSED RESD. BUILDING
KASHYAP GREEN CITY,
AT- KOTHWAN,PATNA

DEVELOPER :-
KASHYAP GREEN HOMES PVT. LTD.

SH. TITTLE :-
1ST TO 8TH FLOOR PLAN
AREA DETAILS AS/RERA

DRN:-	DATE :-	NORTH :-
RE-TAILORED	25.09.2018	

CONS:-
A. R & ASSOCIATES
ARCHITECT ENGINEER & ALLIED CONSULTANT
K A I L A S H N I W A S H
B H I K H N A P A H A R I
P A T N A - 8 0 0 0 0 4
PH - 0612 - 2883338
E-Mail : ar_associates@rediffmail.com

USER-4/E:\PROJECT\KASHYAP(ARUN JI),
GREEN CITY,RERA SHEET,BLOCK-E

AREA CALCULATION

S.NO.	FLAT	CARPET AREA	BALC. AREA	OUTER WALL	COMMON AREA	SELEABLE AREA	S.NO.	FLAT	CARPET AREA	BALC. AREA	OUTER WALL	COMMON AREA	SELEABLE AREA
{1}	3 BHK	995.79 SFT	72.13 SFT	60.08 SFT	342 SFT	1470 SFT	{5}	3 BHK	943.44 SFT	85.52 SFT	56.04 SFT	325 SFT	1410 SFT
{2}	3 BHK	996.29 SFT	71.12 SFT	60.59 SFT	342 SFT	1470 SFT	{6}	3 BHK	942.04 SFT	85.52 SFT	57.44 SFT	325 SFT	1410 SFT
{3}	3 BHK	955.86 SFT	75.69 SFT	65.45 SFT	333 SFT	1430 SFT	{7}	3 BHK	968.01 SFT	72.37 SFT	60.62 SFT	339 SFT	1440 SFT
{4}	3 BHK	957.84 SFT	73.69 SFT	64.47 SFT	334 SFT	1430 SFT	{8}	3 BHK	955.26 SFT	78.37 SFT	70.37 SFT	336 SFT	1440 SFT

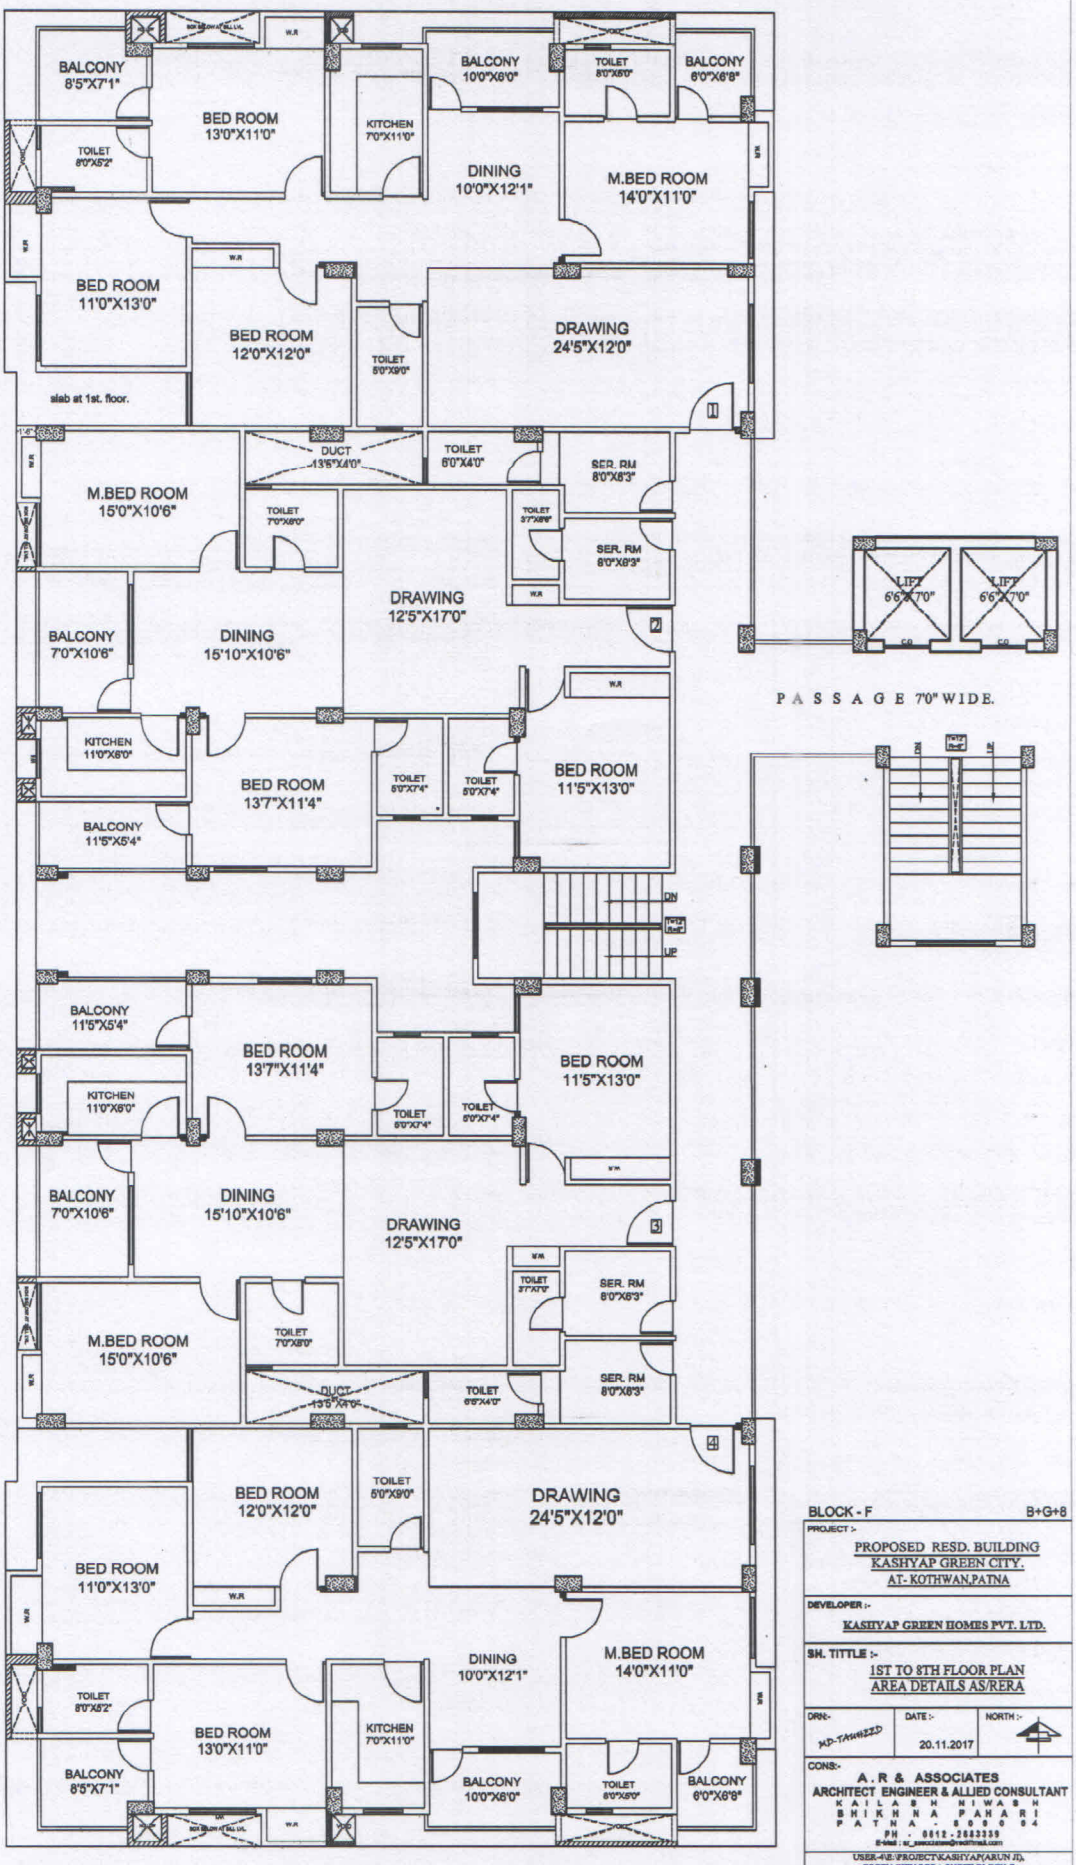

BLOCK - F B+G+8

PROJECT :-
PROPOSED RESD. BUILDING
KASHYAP GREEN CITY,
AT- KOTHWAN,PATNA

DEVELOPER :-
KASHYAP GREEN HOMES PVT. LTD.

SH. TITTLE :-
1ST TO 8TH FLOOR PLAN
AREA DETAILS AS/RERA

DRN:- MD-TAHMEED | DATE :- 20.11.2017 | NORTH :-

CONS:-
A . R & ASSOCIATES
ARCHITECT ENGINEER & ALLIED CONSULTANT
K A I L A S H N I W A S H
B H I K H N A P A H A R I
P A T N A - 8 0 0 0 0 4
PH :- 0612 - 2682225
E-Mail : ar_associates@rediffmail.com

USER-4(E:\PROJECT\KASHYAP(ARUN JI),
GREEN CITY,RERA SHEET,BLOCK-F

AREA CALCULATION

S.NO.	FLAT	CARPET AREA	BALC. AREA	OUTER WALL	COMMON AREA	SELEABLE AREA	S.NO.	FLAT	CARPET AREA	BALC. AREA	OUTER WALL	COMMON AREA	SELEABLE AREA
{1}	3 BHK	1495.50 SFT	131.00 SFT	74.00 SFT	520 SFT	2220 SFT	{3}	3 BHK	1239.57 SFT	111.39 SFT	86.04 SFT	438 SFT	1875 SFT
{2}	3 BHK	1236.61 SFT	118.39 SFT	84.00 SFT	436 SFT	1875 SFT	{4}	3 BHK	1495.50 SFT	106.58 SFT	91.92 SFT	526 SFT	2220 SFT

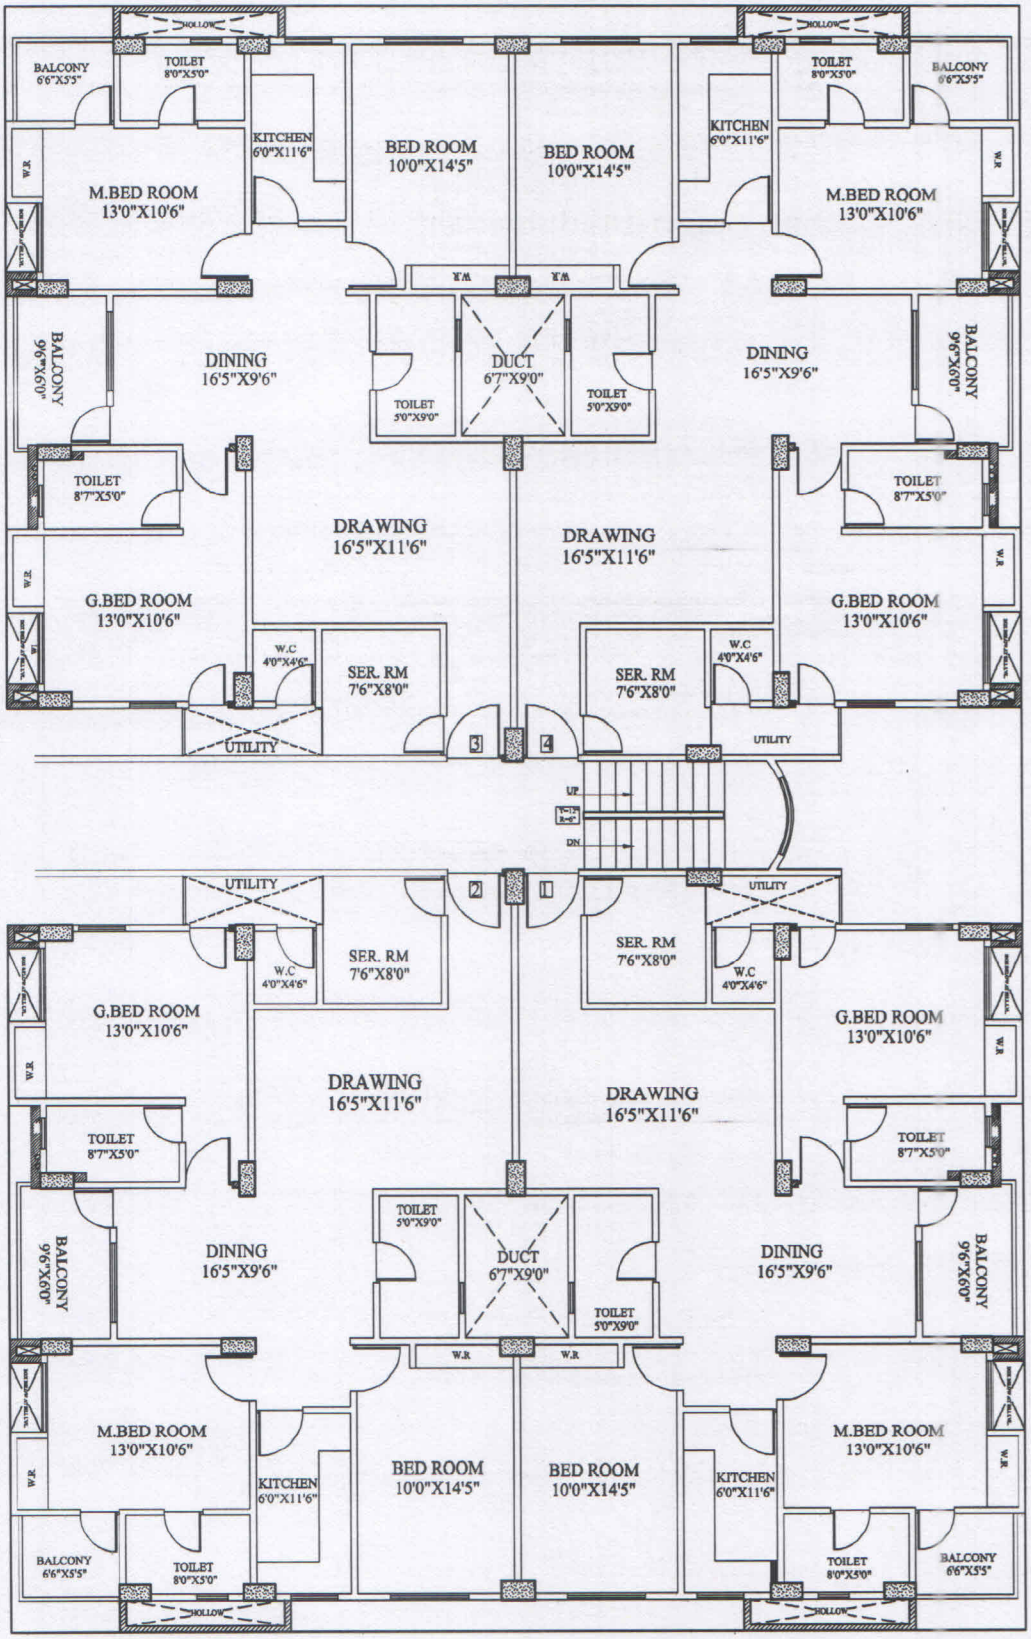

BLOCK - G G+8

PROJECT :-

PROPOSED RESD. BUILDING
KASHYAP GREEN CITY.
AT- KOTHWAN,PATNA

DEVELOPER :-

KASHYAP GREEN HOMES PVT. LTD.

SH. TITTLE :-

1ST TO 8TH FLOOR PLAN
AREA DETAILS AS/RERA

DRN:-	DATE :-	NORTH :-
AD-TAMIZED	24.11.2017	

CONS:-

A . R & ASSOCIATES
ARCHITECT ENGINEER & ALLIED CONSULTANT
K A I L A S H N I W A S H
B H I K H N A P A H A R I
P A T N A - 8 0 0 0 0 4
PH - 0612 - 2683338
E-Mail : ar_associates@rediffmail.com

USER-4\E\PROJECT\KASHYAP(ARUN JI),
GREEN CITY,RERA SHEET,BLOCK-G

AREA CALCULATION

S.NO.	FLAT	CARPET AREA	BALC. AREA	OUTER WALL	COMMON AREA	SELEABLE AREA	S.NO.	FLAT	CARPET AREA	BALC. AREA	OUTER WALL	COMMON AREA	SELEABLE AREA
{1}	3 BHK	1209.27 SFT	100.81 SFT	78.92 SFT	426 SFT	1815 SFT	{3}	3 BHK	1209.27 SFT	100.32 SFT	79.41 SFT	426 SFT	1815 SFT
{2}	3 BHK	1209.27 SFT	100.81 SFT	78.92 SFT	426 SFT	1815 SFT	{4}	3 BHK	1209.27 SFT	100.52 SFT	79.21 SFT	426 SFT	1815 SFT

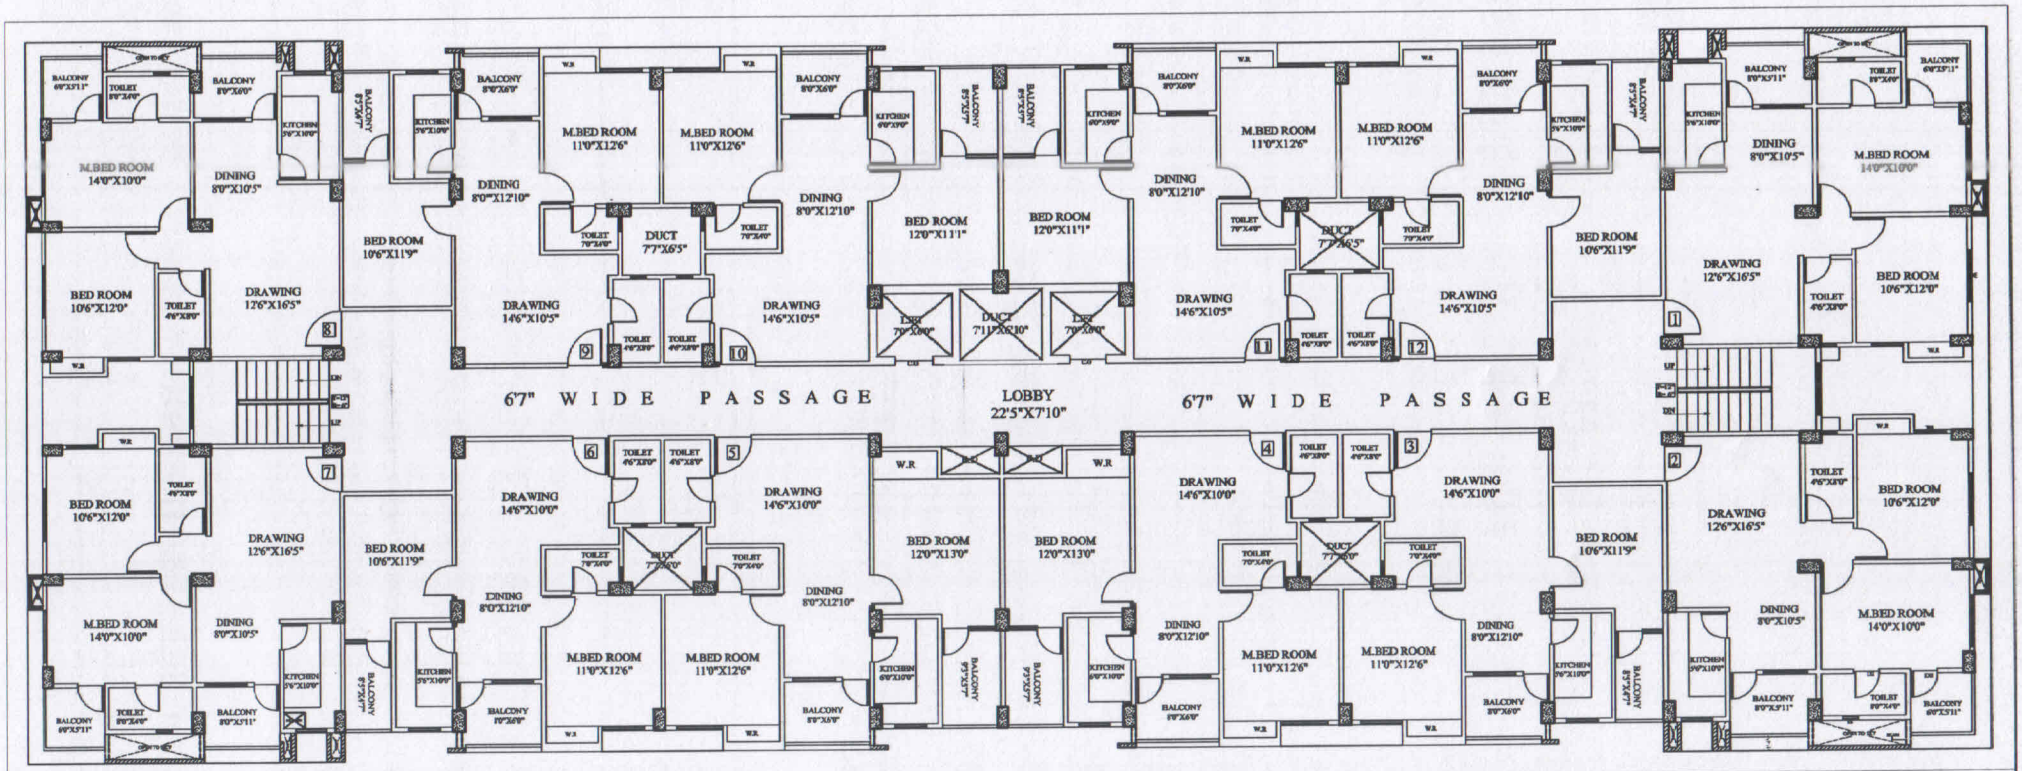

PROJECT :-	B+G+8
PROPOSED RESD. BUILDING KASHYAP GREEN CITY, AT- KOTWAKPATHA BLOCK - H	

DEVELOPER :-	DRG-	DATE :-	NORTH :-
KASHYAP GREEN HOMES PVT. LTD.	MD-TAHSEEN	20.11.2017	
SH. TITLE :- 1ST TO 8TH FLOOR PLAN AREA DETAILS AS/RERA	USER-PC/PROJECT/KASHYAP/ARJUN JEE GREEN CITY,BIHTA-DIHRI/T.P.DWG/8.dft		

CONS:-

A. R. & ASSOCIATES
ARCHITECT ENGINEER & ALLIED CONSULTANT
K A I L A S H S I N G H
S U R E N D R A P A S W A N
P A T N A - 8 0 0 0 2 4
PH. :- 0612-2563333
E-Mail :- ar_associates@rediffmail.com

AREA CALCULATION

S.NO.	FLAT	CARPET AREA	BALC. AREA	OUTER WALL	COMMON AREA	SELEABLE AREA
(1)	2 BHK	702.27 SFT	81.71 SFT	91.08 SFT	250 SFT	1085 SFT
(2)	2 BHK	702.26 SFT	81.71 SFT	91.08 SFT	250 SFT	1085 SFT
(3)	2 BHK	671.48 SFT	85.12 SFT	88.43 SFT	244 SFT	1089 SFT
(4)	2 BHK	723.74 SFT	104.65 SFT	81.81 SFT	200 SFT	1099 SFT
(5)	2 BHK	723.82 SFT	59.85 SFT	42.43 SFT	264 SFT	1089 SFT
(6)	2 BHK	671.48 SFT	85.46 SFT	88.09 SFT	244 SFT	1089 SFT
(7)	2 BHK	702.28 SFT	81.71SFT	91.08 SFT	250 SFT	1085 SFT
(8)	2 BHK	702.27 SFT	81.71 SFT	91.02 SFT	250 SFT	1085 SFT
(9)	2 BHK	677.86 SFT	74.96 SFT	88.16 SFT	246 SFT	1055 SFT
(10)	2 BHK	682.02 SFT	126.99 SFT	77.99 SFT	250 SFT	1140 SFT
(11)	2 BHK	679.81 SFT	126.99 SFT	80.20 SFT	330 SFT	1149 SFT
(12)	2 BHK	679.79 SFT	75.12 SFT	94.12 SFT	246 SFT	1055 SFT