
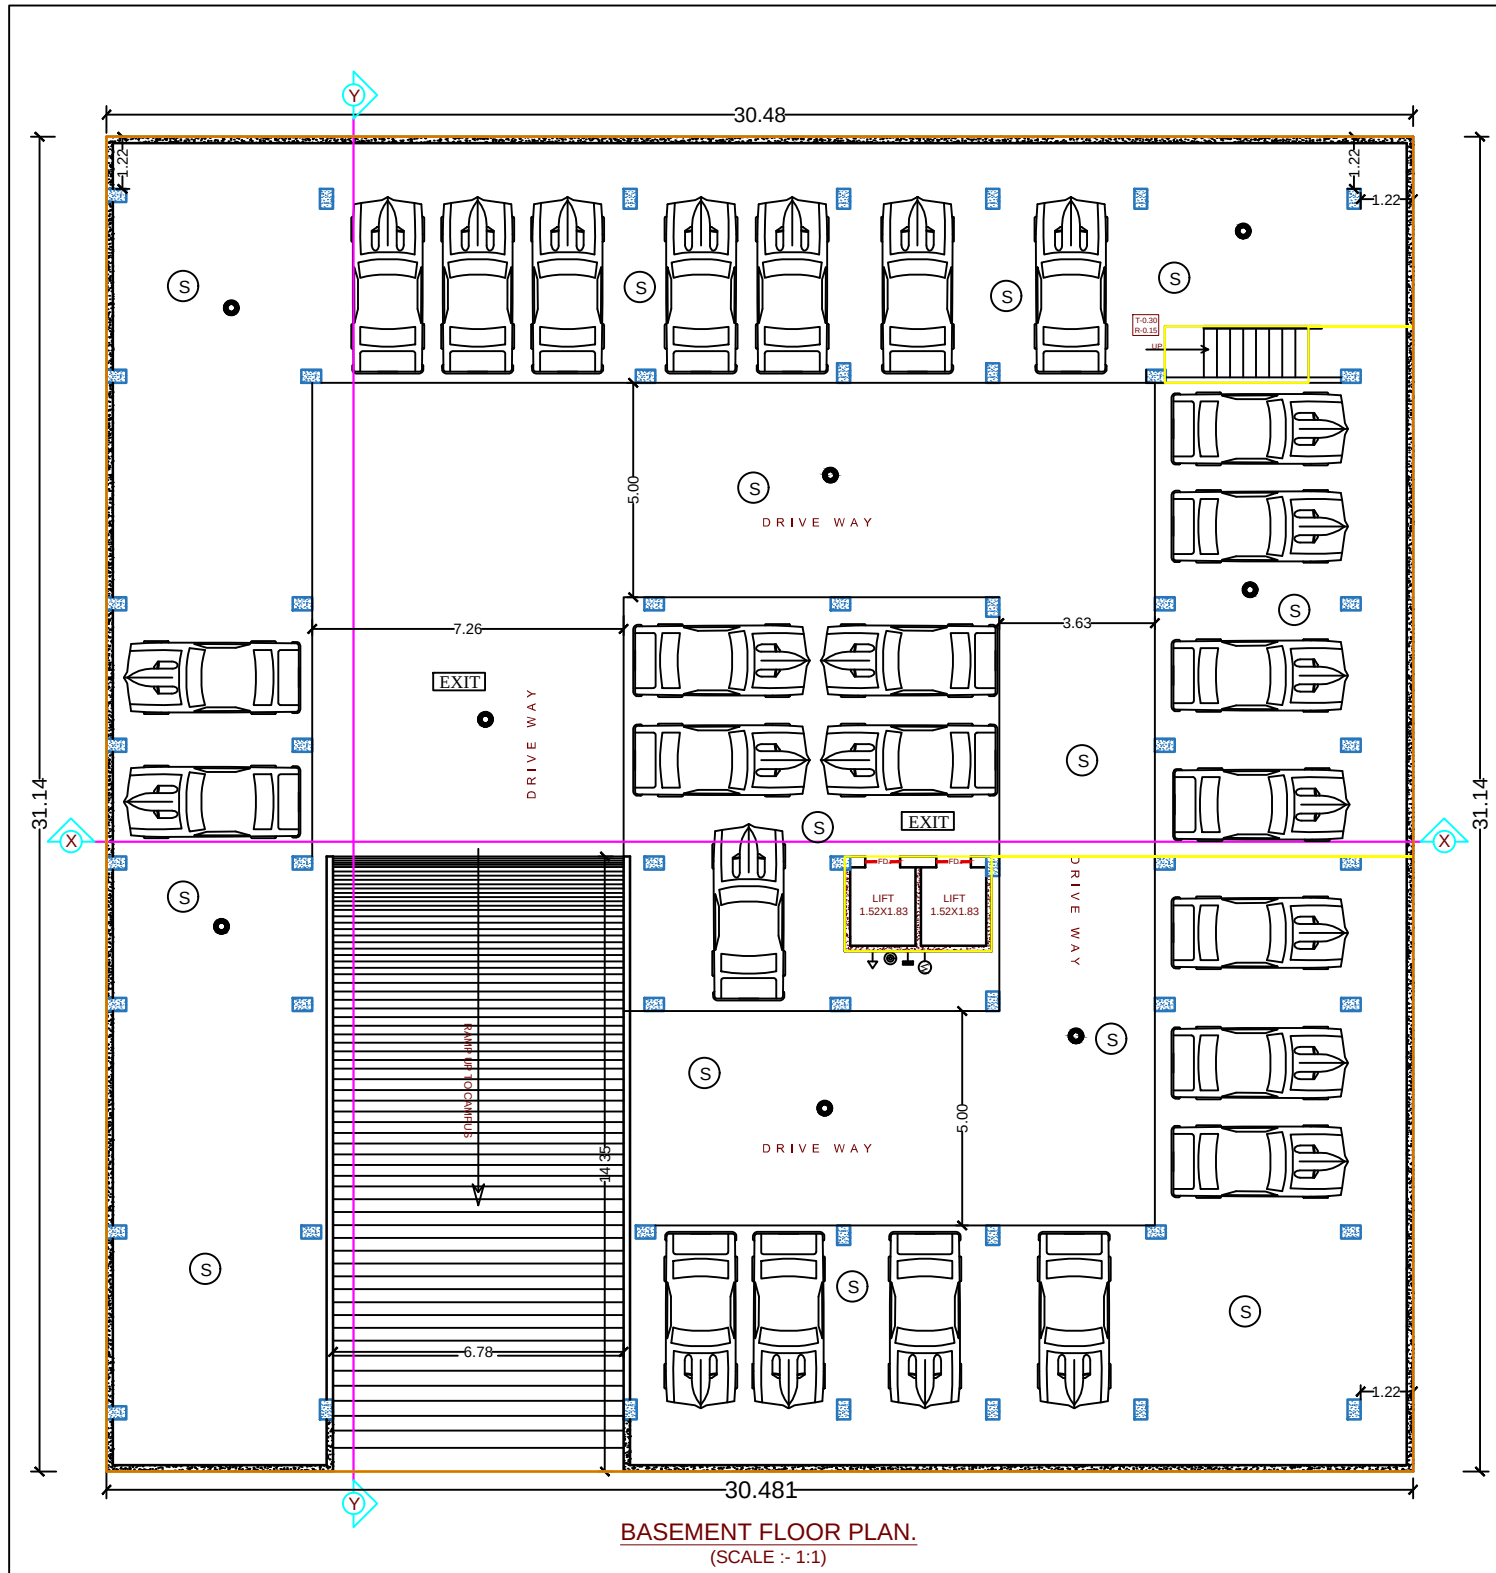
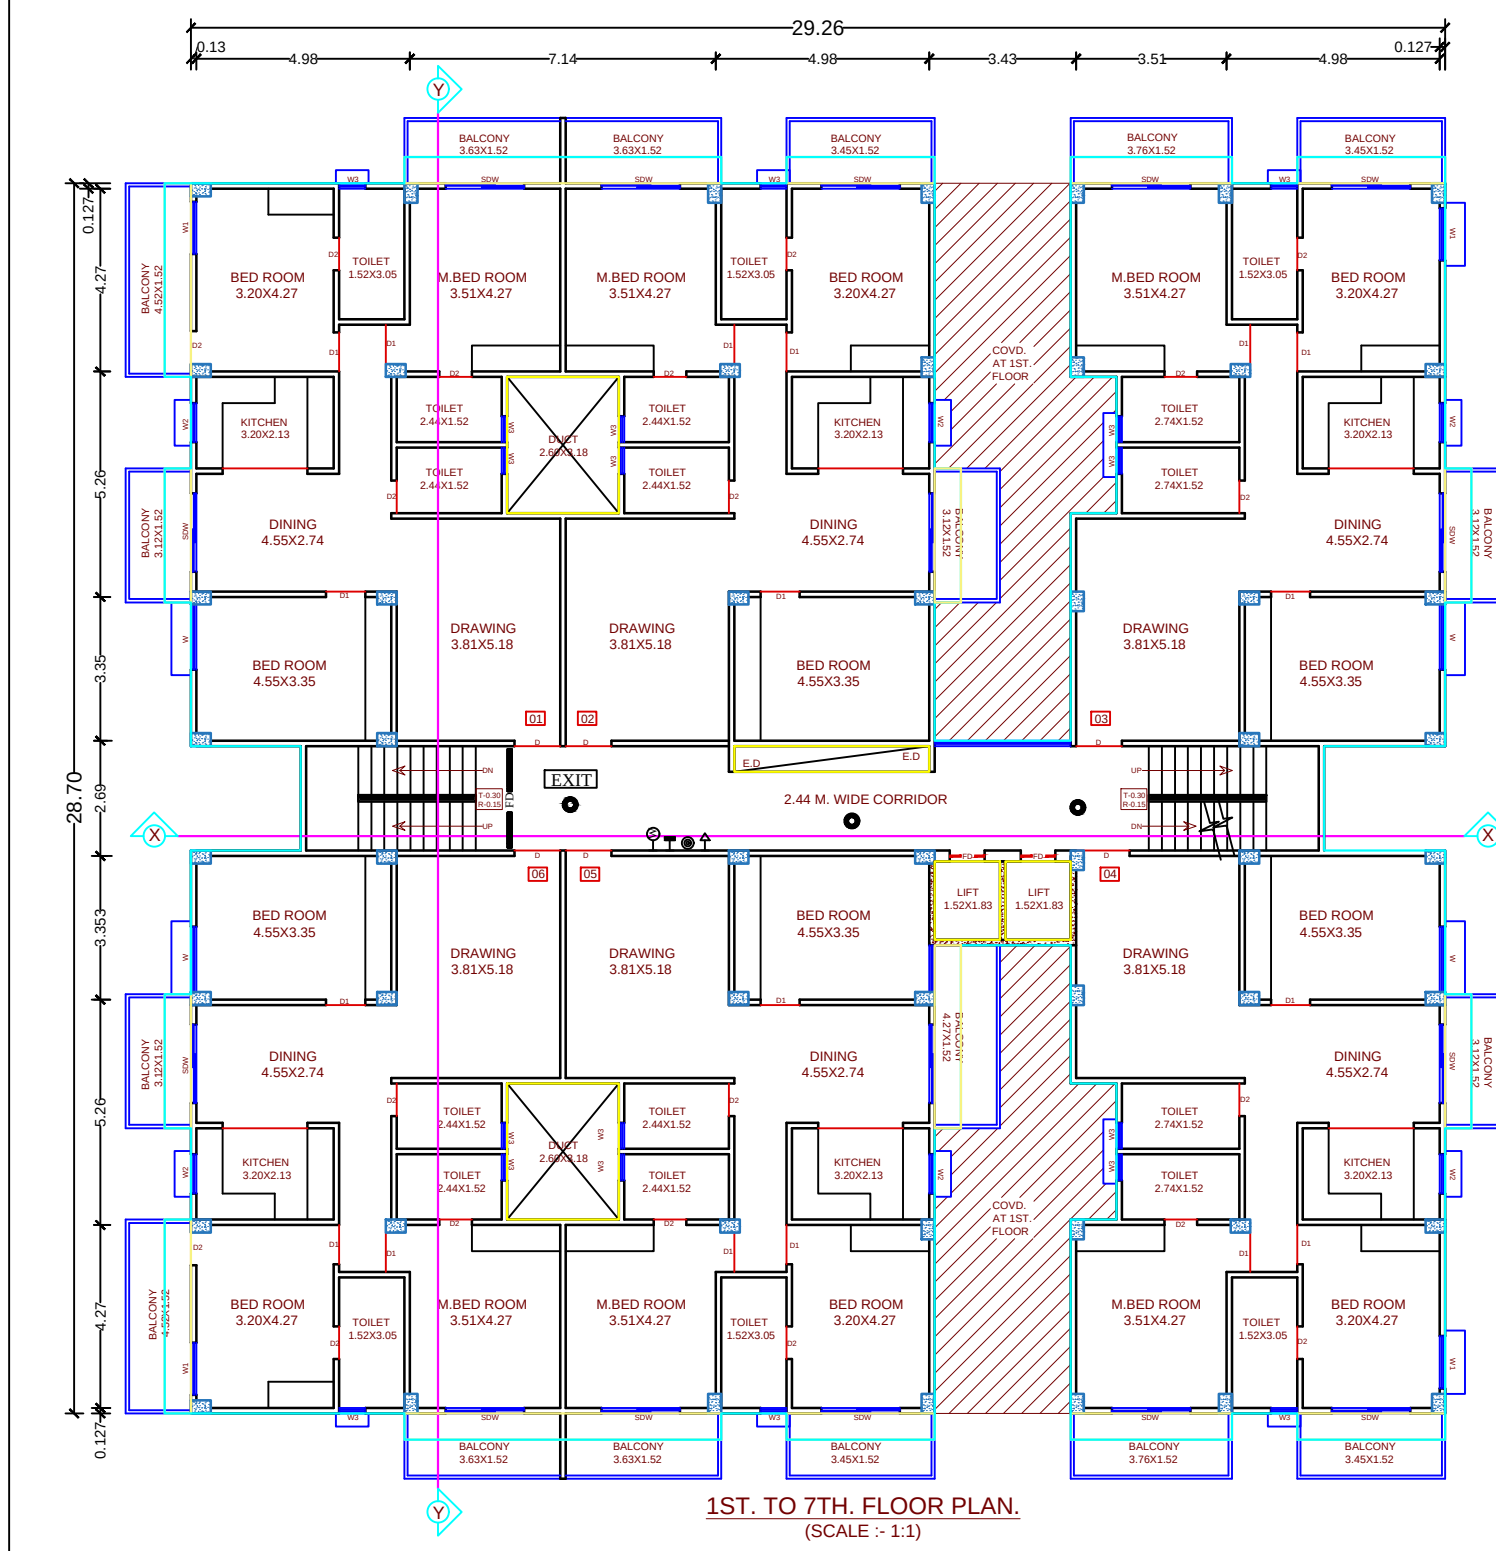
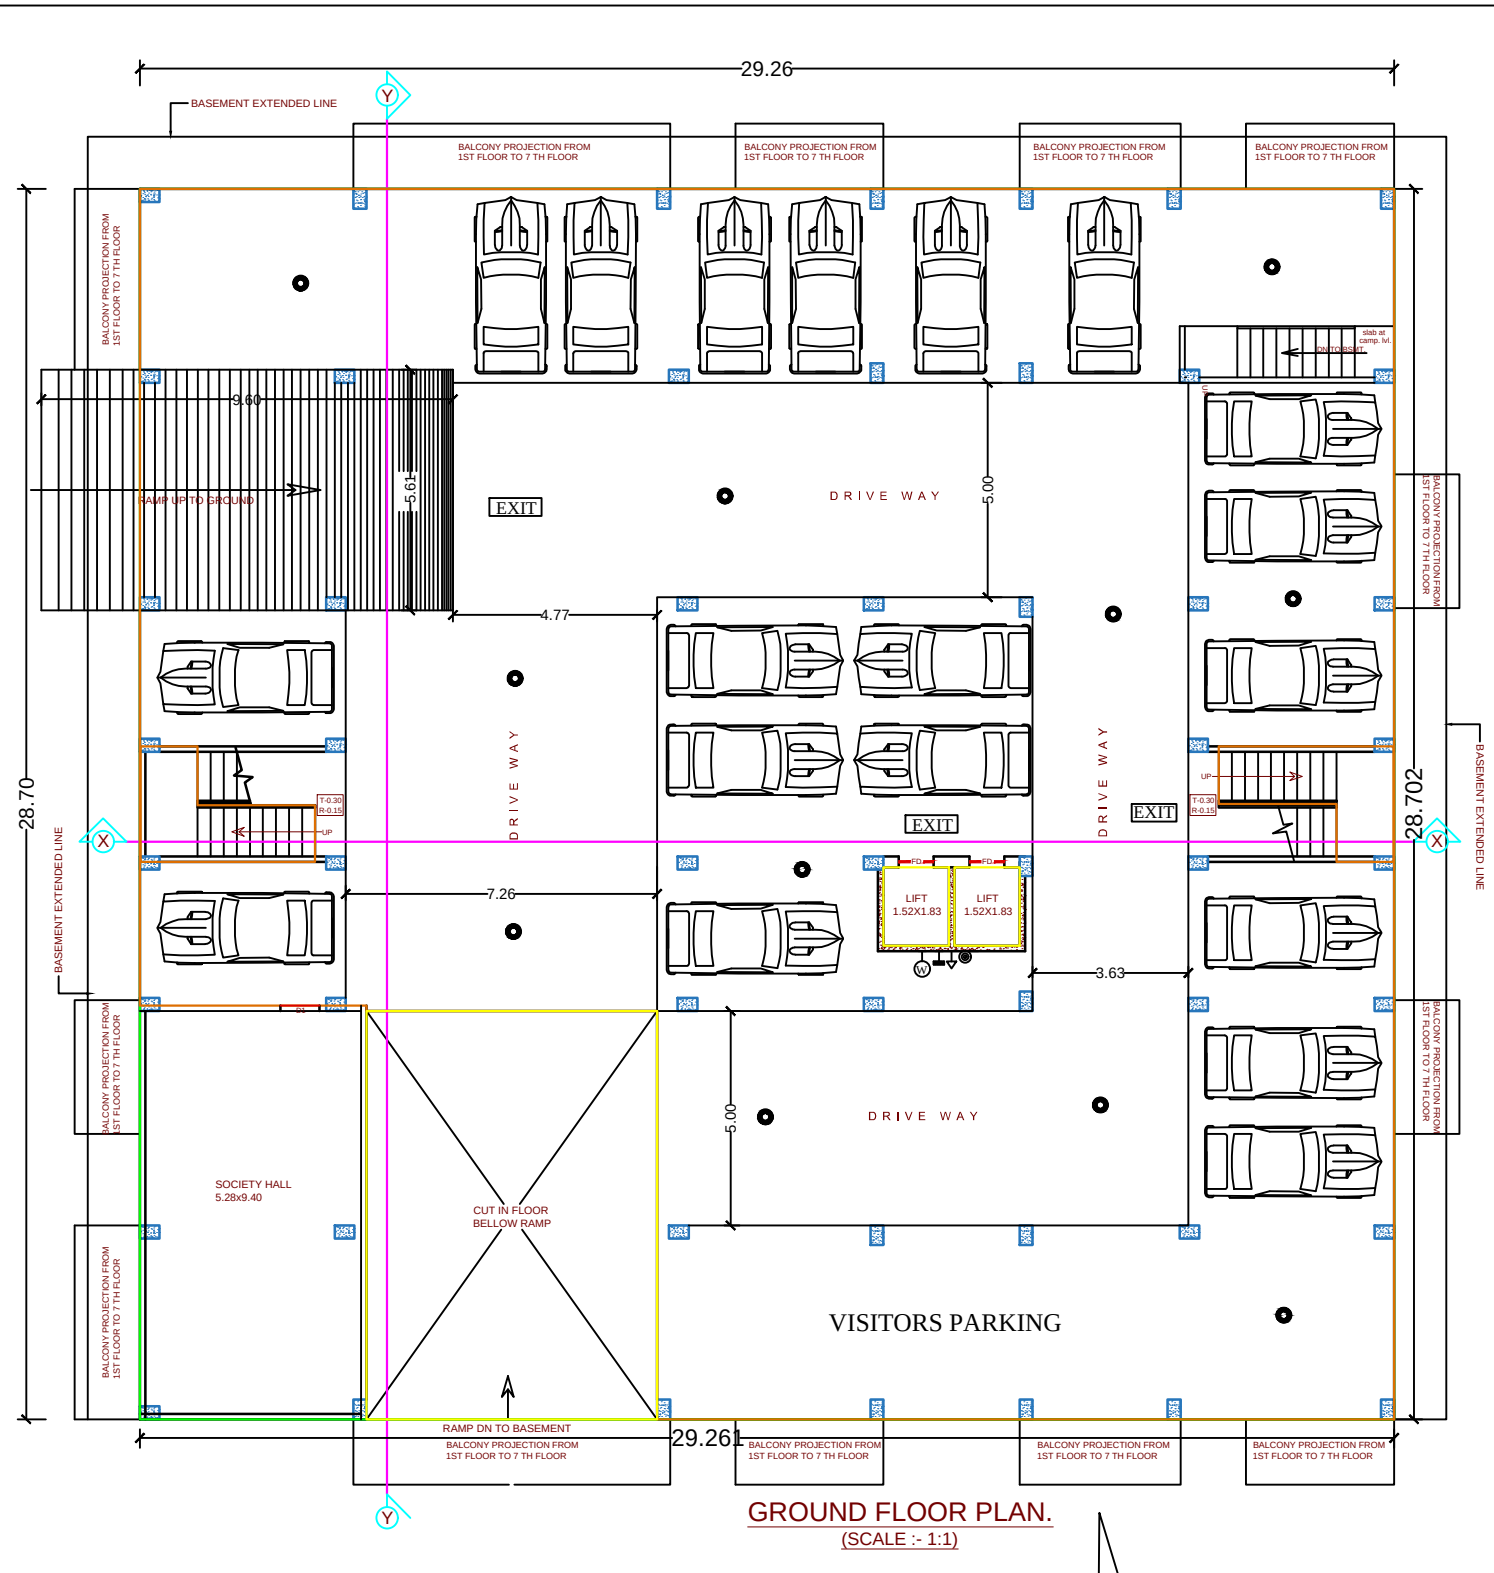


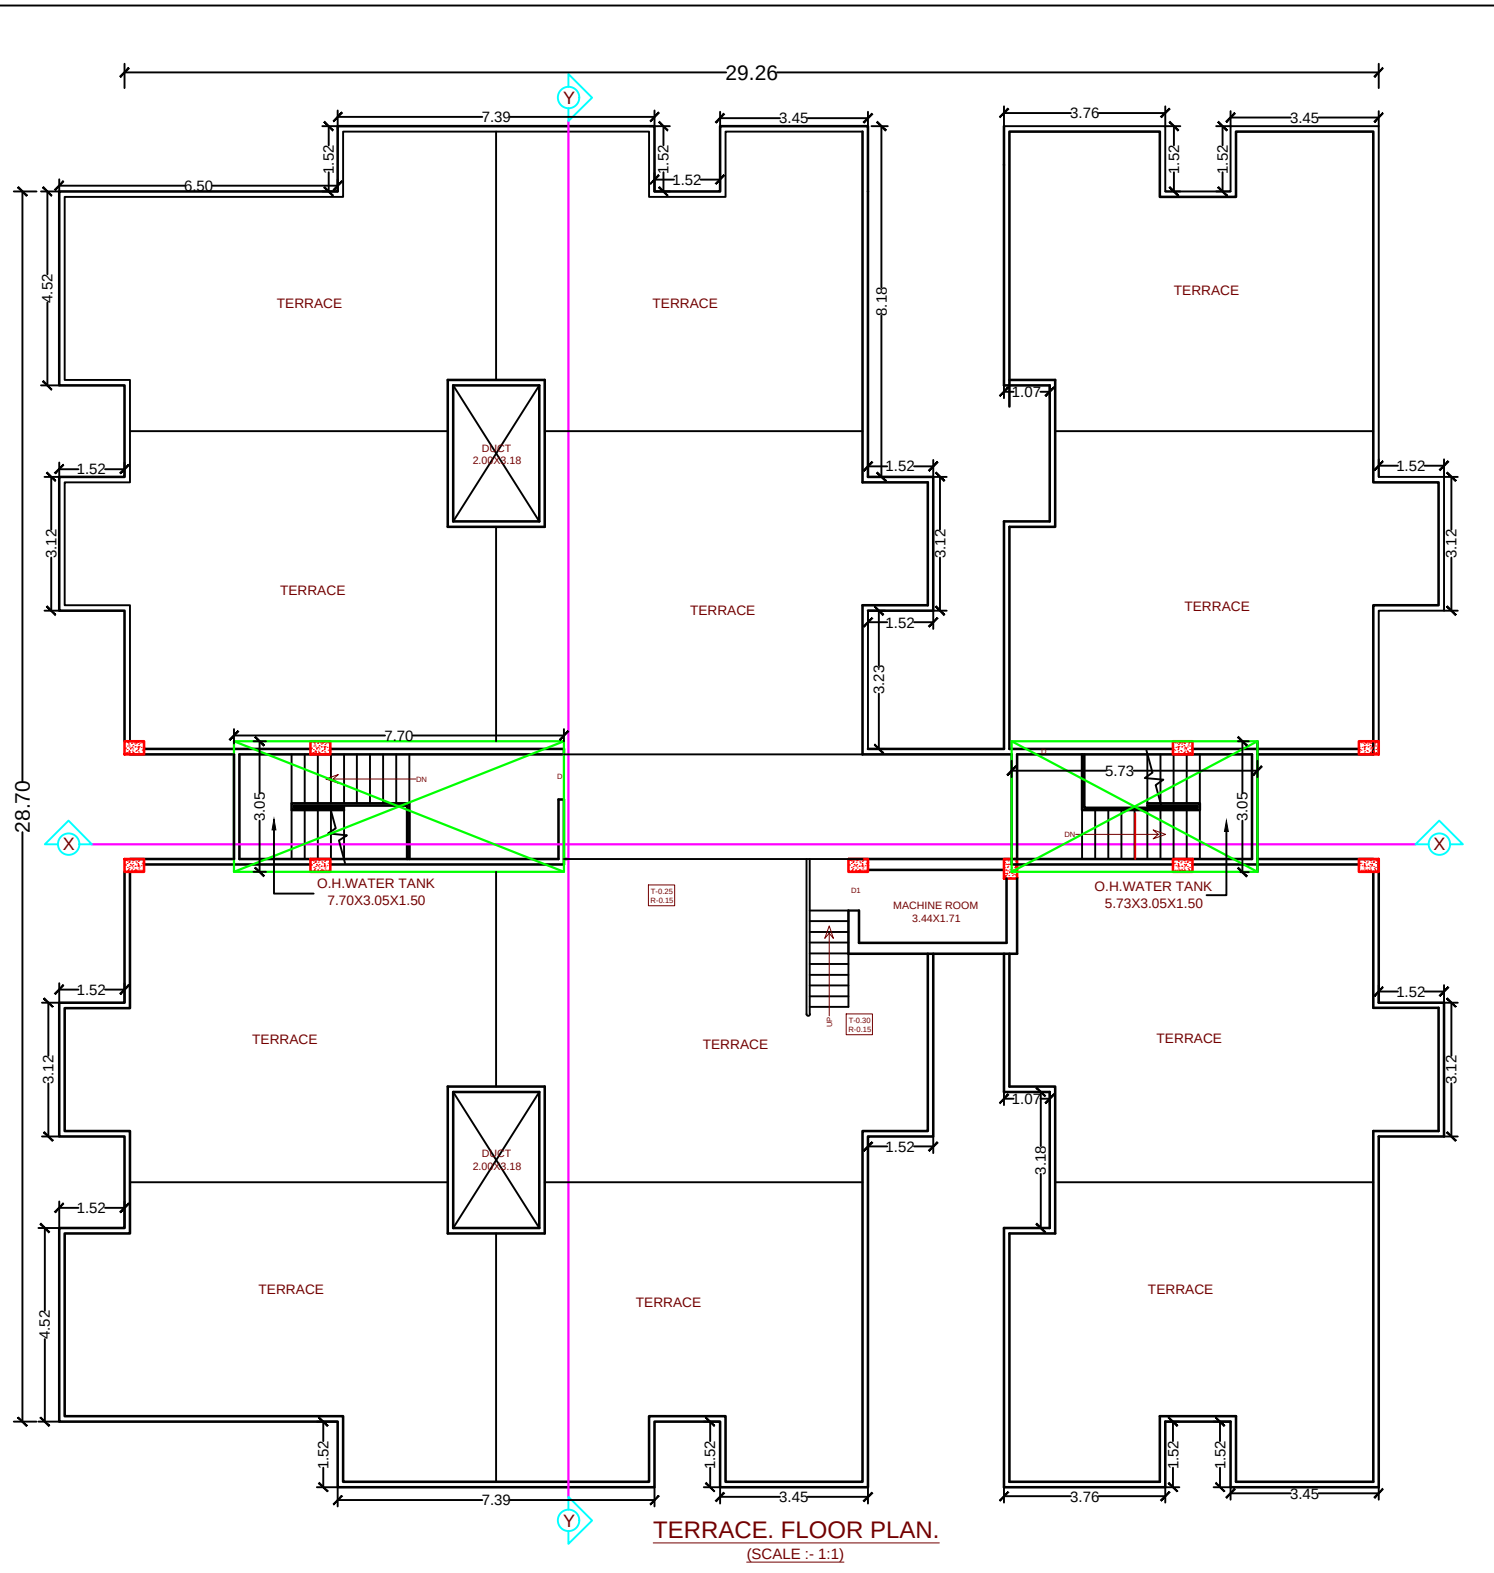


RAIN WATER HARVESTING CALCULATION	
TOTAL TERRACE AREA = 758.94 SQM.	
RECHARGE PIT CAPACITY @ 6 CUM FOR 100 SQM.	
SO, 758.94 SQM. REQUIRED RECHARGE PIT AREA	
= 7.58 X 6 = 45.48CUM	
RECHARGE PIT SIZE PROVIDED	
= 4.00X2.00X3.00 = 24.00 X 2 = 48.00CUM	
GREEN AREA CALCULATION	
TOTAL PLOT AREA = 2163.05Sqmt.	
GREEN AREA REQUIRED @10% OF THE PLOT	
SO, REQUIRED GREEN AREA = 216.30Sqmt.	
TOTAL GREEN AREA PROVIDED	
= 217.60Sqmt.(10.06%)	

AREA CALCULATION	
TOTAL PLOT AREA (AS/DEED)	2267.06 Sqm.
TOTAL PLOT AREA (AS/POSSESSION)	2163.05 Sqm.
BASEMENT FLOOR B/U AREA	12.12Sqmt.
GROUND FLOOR B/U AREA	59.90Sqmt.
FIRST FLOOR B/U AREA	758.94Sqmt.
SECOND FLOOR B/U AREA	758.94Sqmt.
THIRD FLOOR B/U AREA	758.94Sqmt.
FOURTH FLOOR B/U AREA	758.94Sqmt.
FIFTH FLOOR B/U AREA	758.94Sqmt.
SIXTH FLOOR B/U AREA	758.94Sqmt.
SEVENTH FLOOR B/U AREA	758.94Sqmt.
TOTAL B/U AREA	5384.60Sqmt.
F.A.R. =	2.49

PARKING CALCULATION	
TOTAL B/U AREA = 5384.60Sqmt.	
PARKING AREA REQUIRED (AS/TABLE NO-19, S.No-3)@ 25% = 1346.15Sqmt.	
PARKING AREA PROVIDED AT COVERED BASEMENT FLOOR	
= (30.48X31.14) - (BSMT. FLOOR B/U Area)	
= 994.15 - 12.12 = 982.03Sqmt	
PARKING AREA PROVIDED AT COVERED GROUND FLOOR	
= (724.75) - (GR. FLOOR B/U AREA)	
= 724.75 - 59.90 = 664.85Sqmt.	
TOTAL PARKING AREA PROVIDED	
= 982.03 + 664.85 = 1646.88Sqmt.	

- PROJECT DETAILS :-
- PROPOSED RESIDENTIAL BUILDING FOR
- 1). SMT SHAKUNTALA DEVI
 - 2). MR. SAKET
 - 3). MISS. SOUMYA
 - 4). MR. RAHUL KUMAR
 - 5). MR. ANKIT KUMAR
- Both Wards of SRI SANJAY KUMAR SINHA SMT PUSHPA SINHA
- Both S/o- SRI PRABHAT KUMAR SMT BIBHA SINHA

AT HAVING C.S.PLOT NO.-3686 (P),
KHATA NO -2100,
THANA NO - 01,
THANA - DIGHA
MAUZA - DIGHA ,
Dist.- PATNA.
DEVELOPER-
M/S- KASHYAP GREEN HOMES PVT LTD

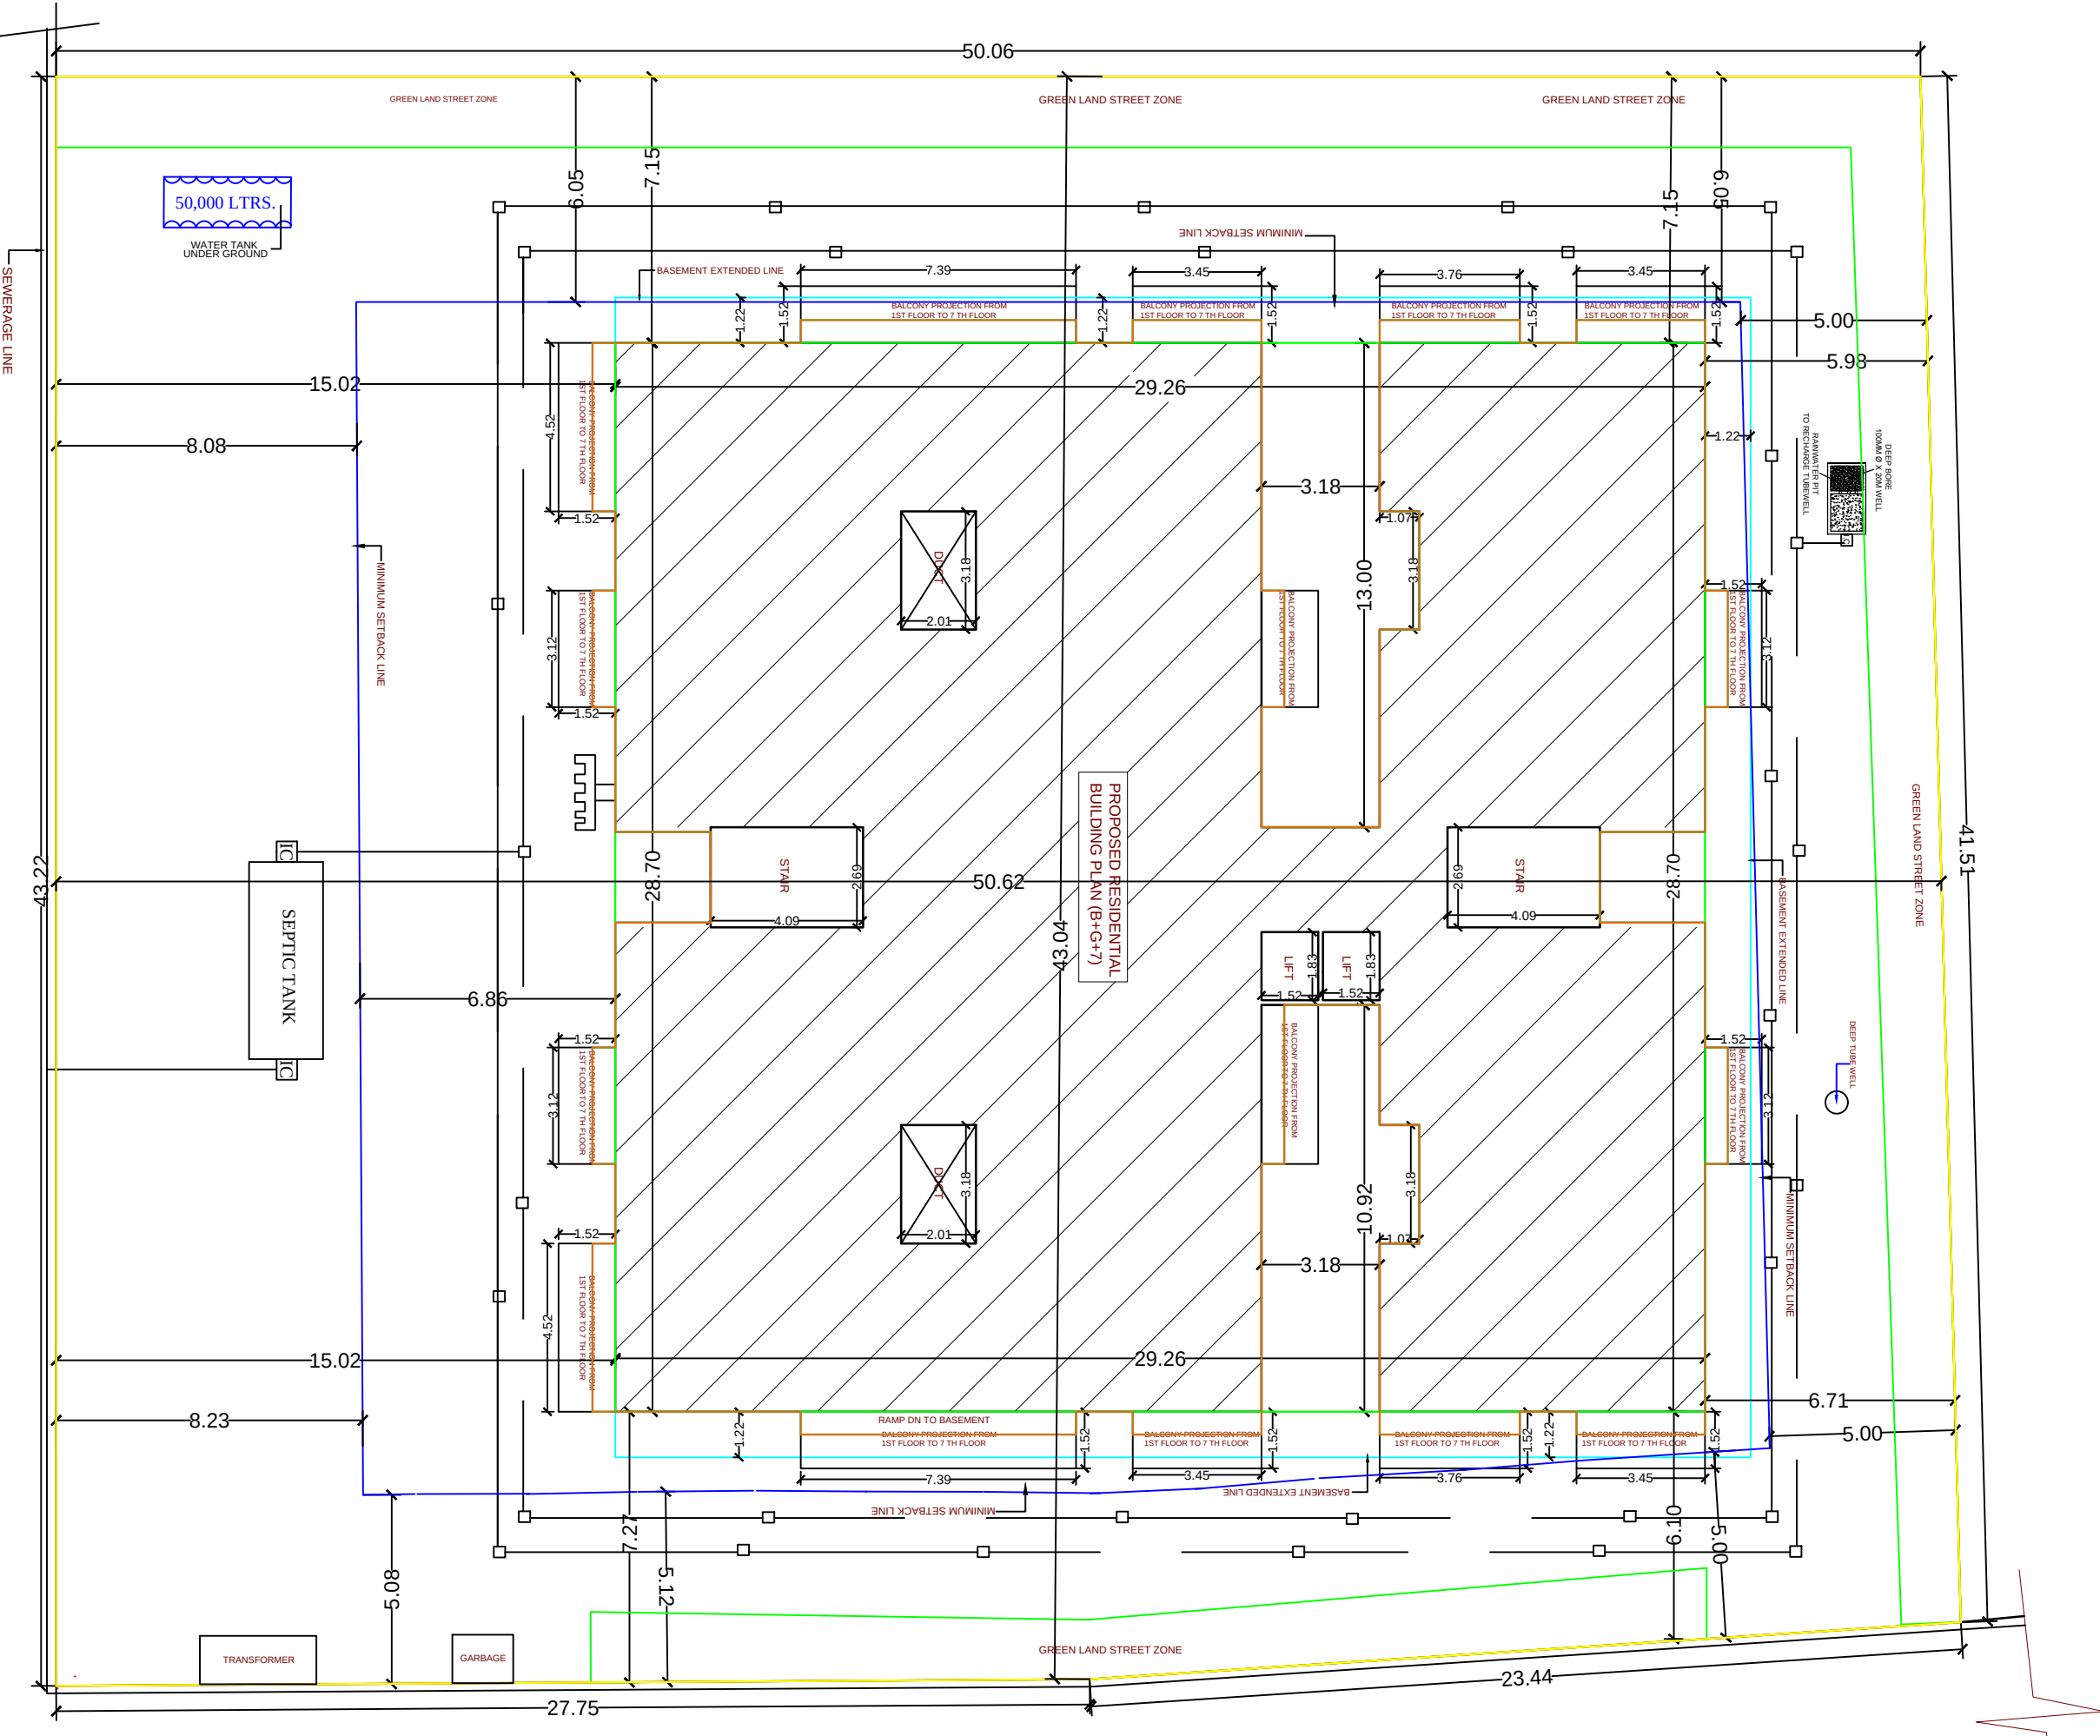

14.00 M WIDE ROAD

6.10 M WIDE ROAD

SITE PLAN
SCALE - 1:1



	Er. Pankaj Kr. Karn (Engineer) EMP No.-ER/10/2018 PATNA MUNICIPAL CORPORATION
	SIGNATURE OF ARCH./ENG.
	Er. Anand Kumar (Structure Engineer) Reg. No.-SE/12/2018 (P.M.C)
	SIGNATURE OF STR.ENG.
SIGNATURE OF OWNER	