




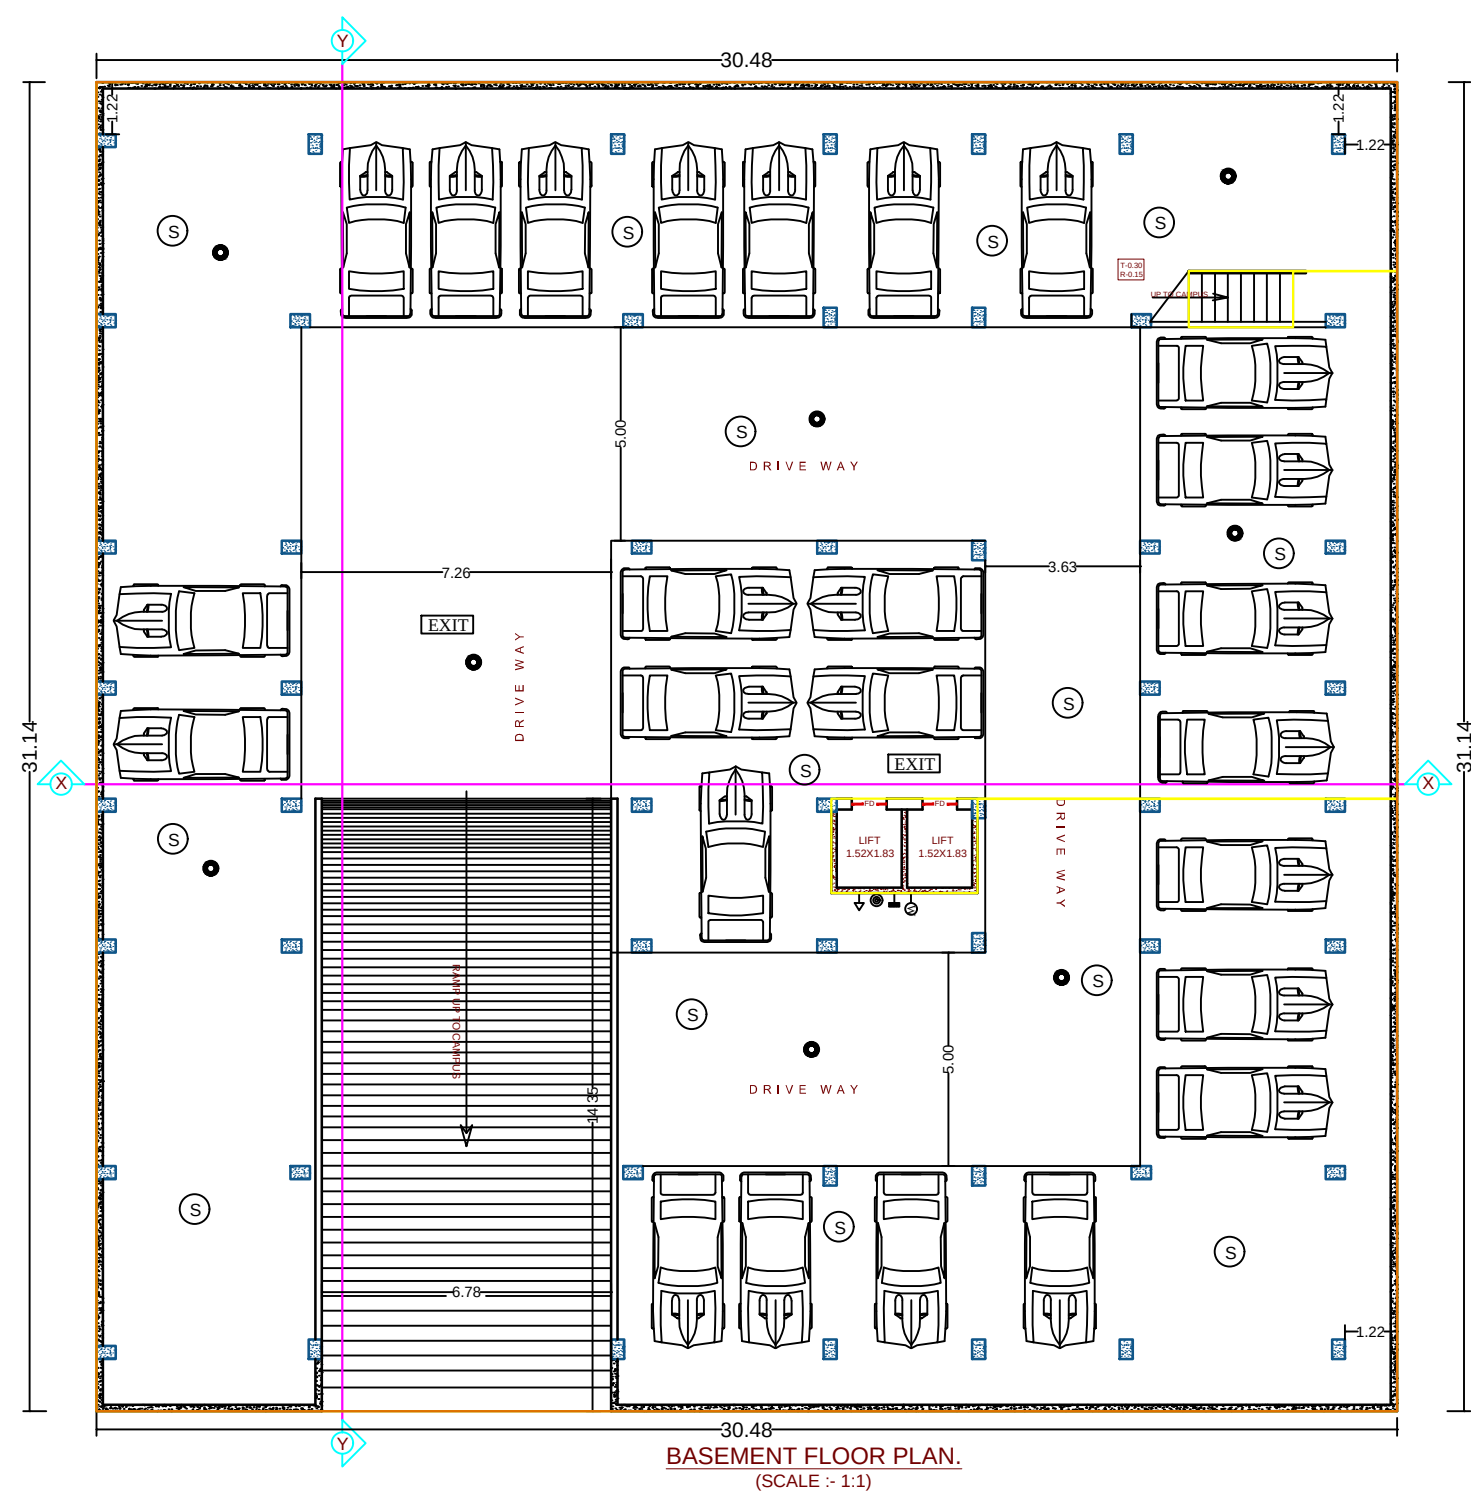


BASEMENT FLOOR PLAN.
(SCALE - 1:1)

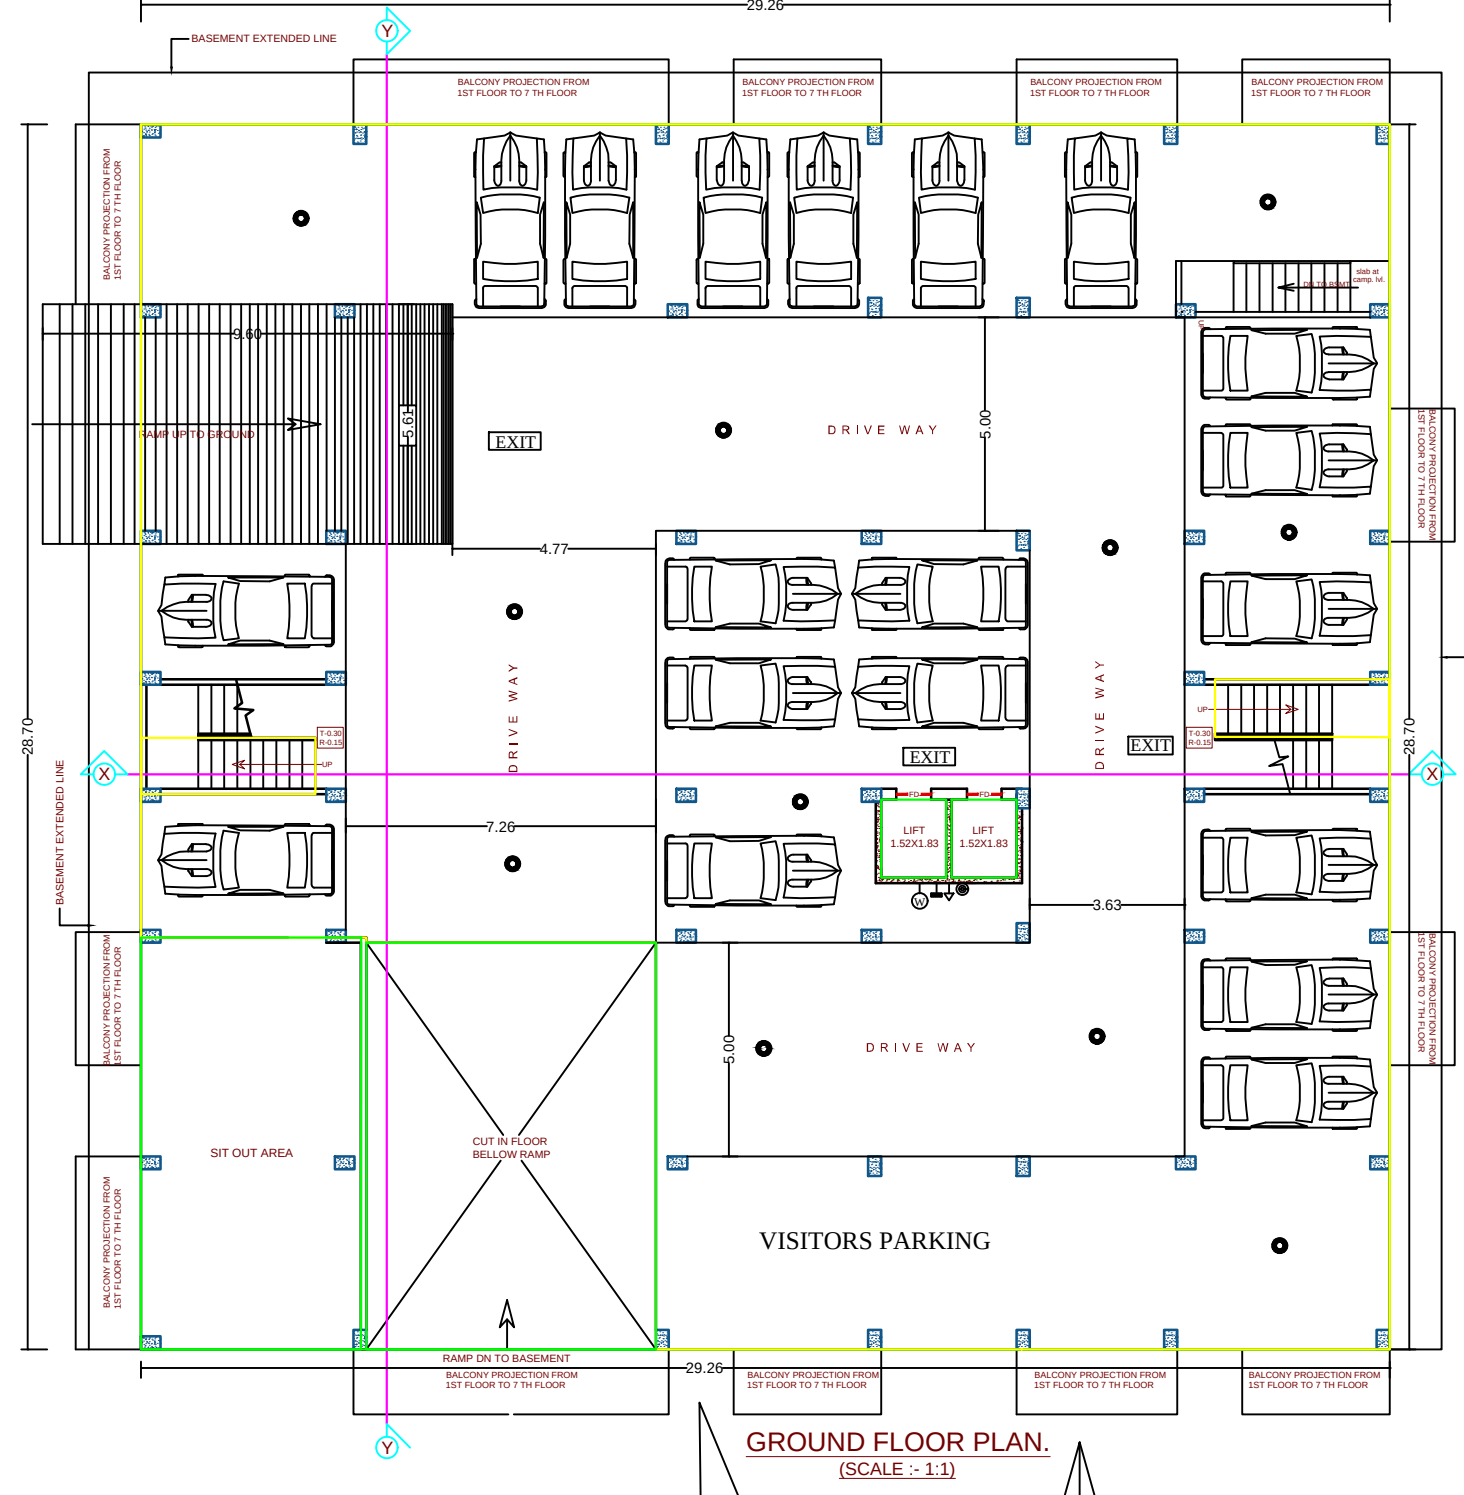


GROUND FLOOR PLAN.
(SCALE - 1:1)

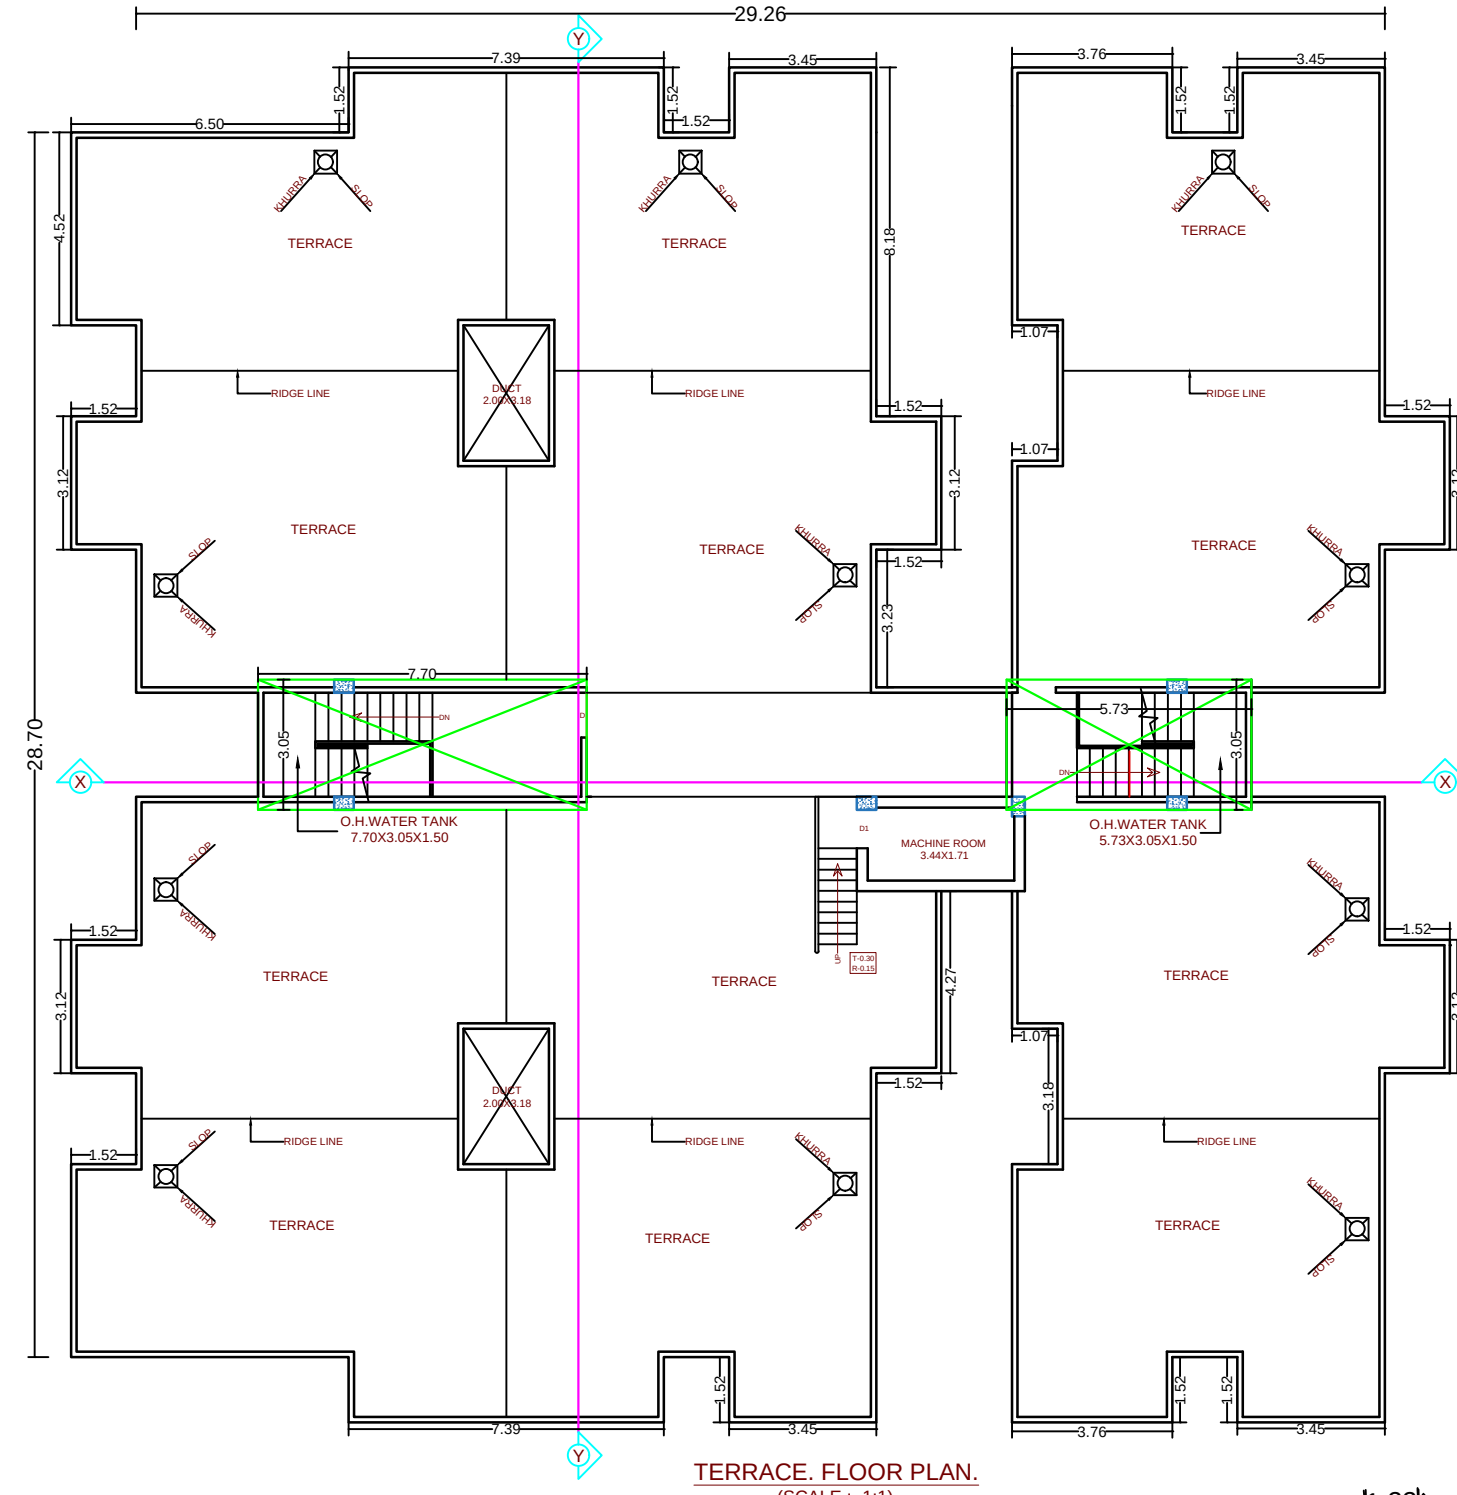

TERRACE FLOOR PLAN.
(SCALE - 1:1)

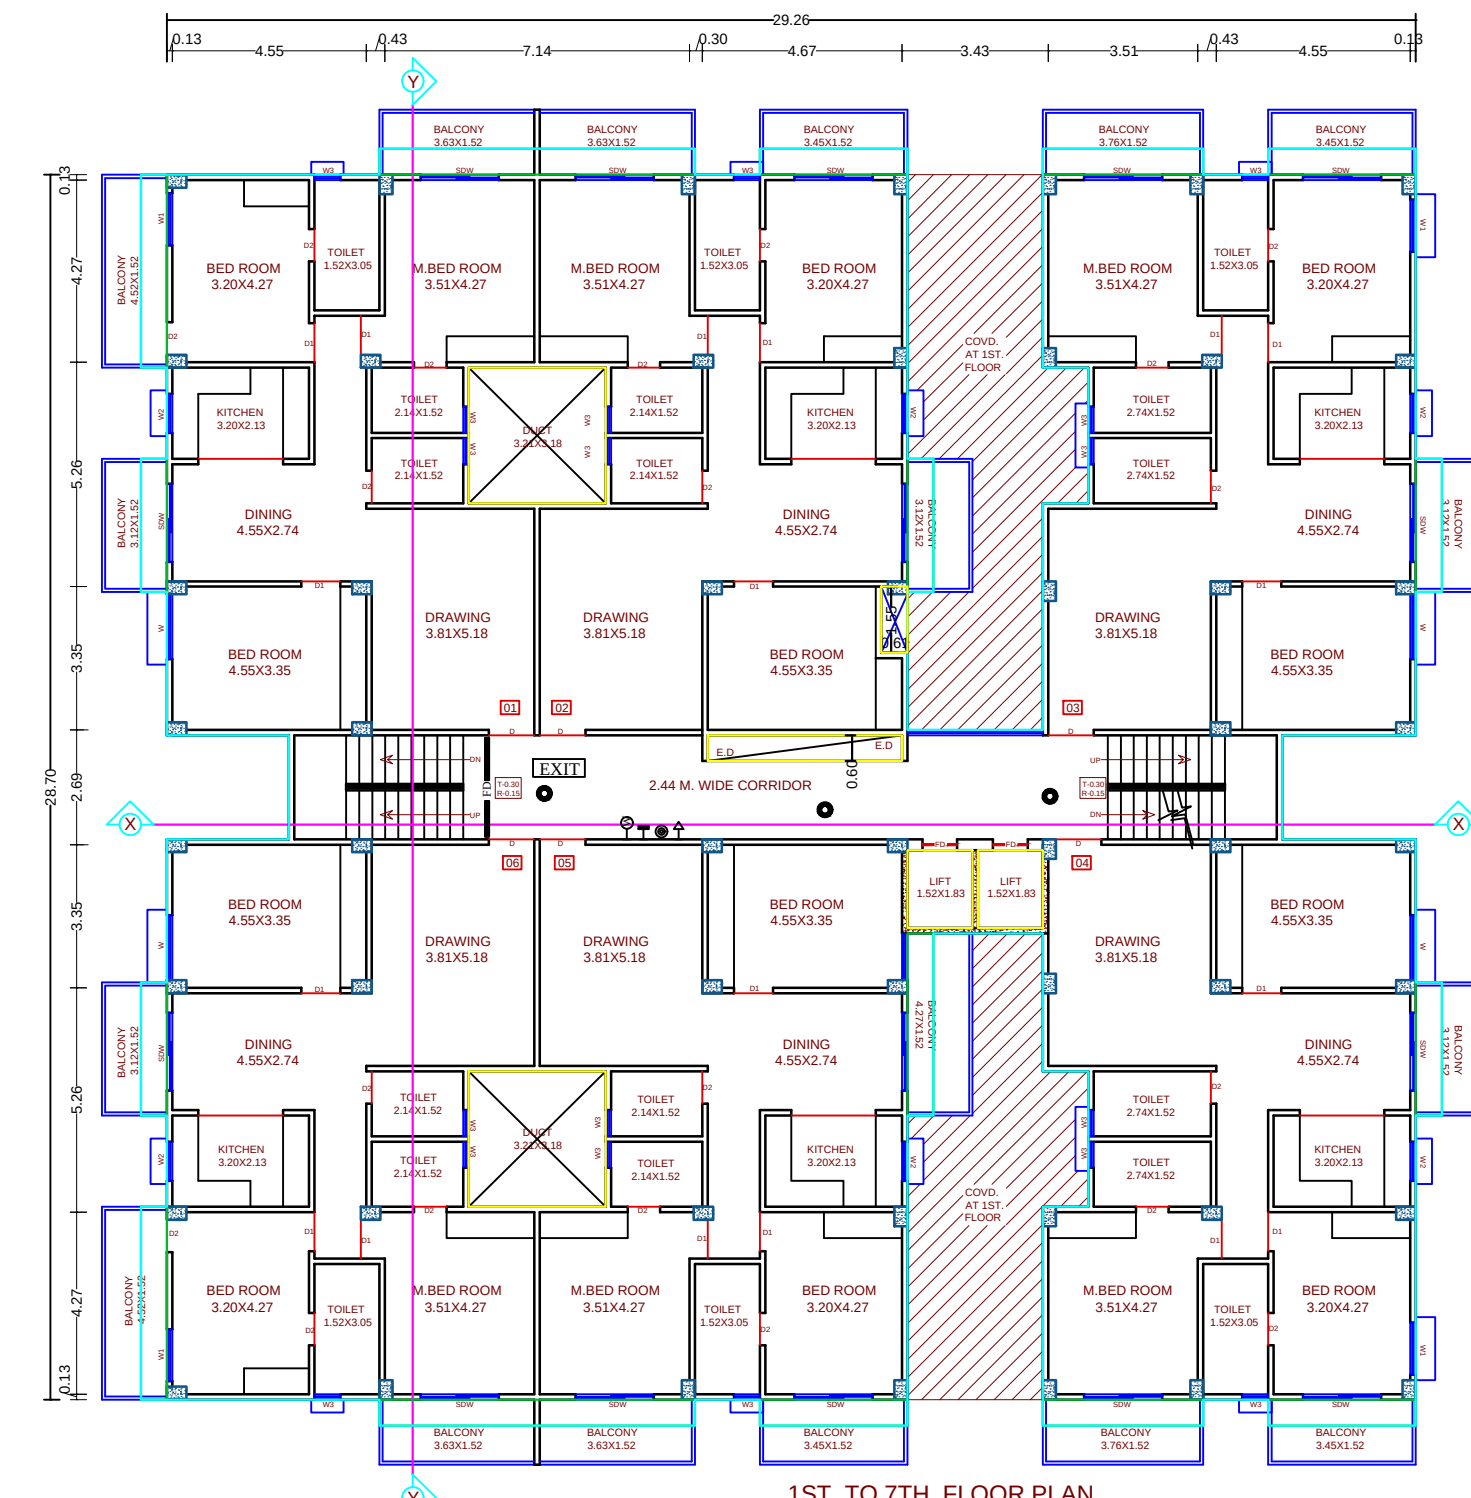

1ST. TO 7TH FLOOR PLAN.
(SCALE - 1:1)

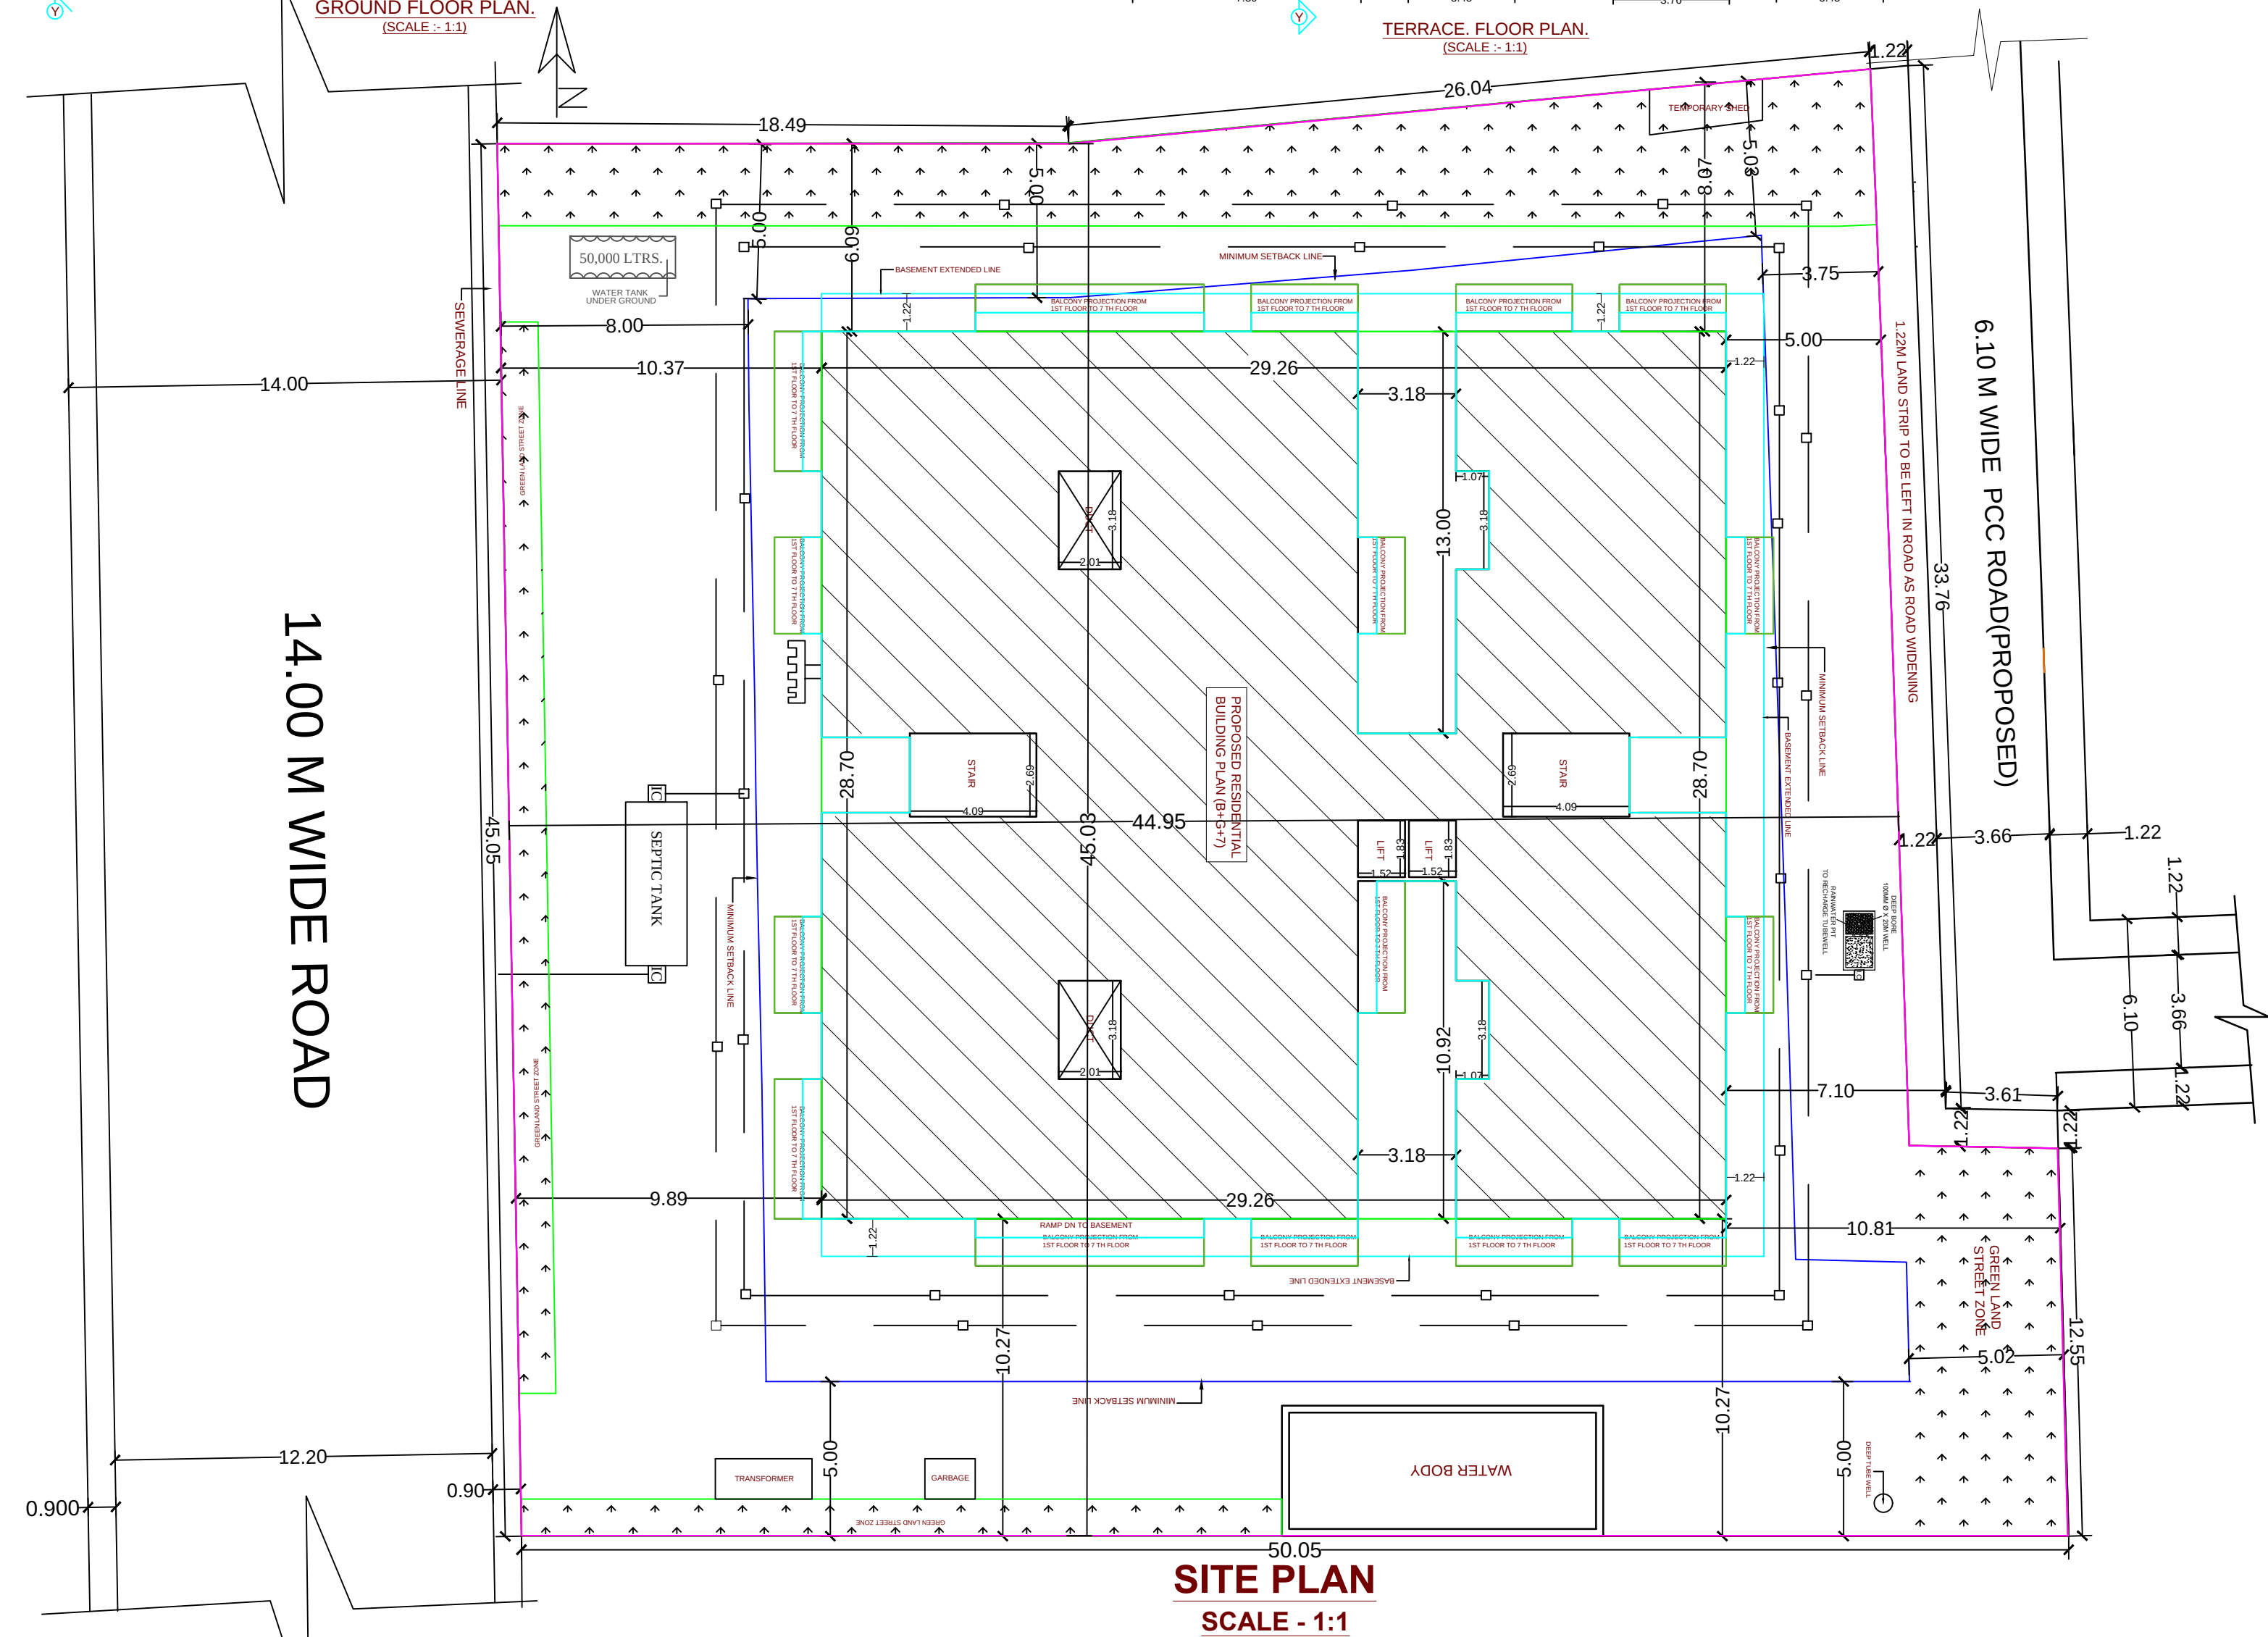

SITE PLAN
SCALE - 1:1

RAIN WATER HARVESTING CALCULATION	
TOTAL TERRACE AREA = 752.71 SQM. RECHARGE PIT CAPACITY @ 6 CUM FOR 100 SQM. SO, 752.71 SQM. REQUIRED RECHARGE PIT AREA = 7.52 X 6 = 45.12CUM RECHARGE PIT SIZE PROVIDED = 4.00X2.00X3.00 = 24.00 X 2 = 48.00CUM	
GREEN AREA CALCULATION	
TOTAL PLOT AREA = 2114.93Sqmt. GREEN AREA REQUIRED @10% OF THE PLOT SO, REQUIRED GREEN AREA = 211.49Sqmt. TOTAL GREEN AREA PROVIDED = 293.21Sqmt.(13.56%)	
AREA CALCULATION	
TOTAL PLOT AREA (AS/DEED)	2267.06 Sqm.
TOTAL PLOT AREA (AS/POSESSION)	2160.51 Sqm.
AREA LEFT FOR ROAD WIDENING	45.58 Sqm.
NET PLOT AREA	2114.91 Sqm.
BASEMENT FLOOR B/U AREA	10.91Sqmt.
GROUND FLOOR B/U AREA	6.50Sqmt.
FIRST FLOOR B/U AREA	752.71Sqmt.
SECOND FLOOR B/U AREA	752.71Sqmt.
THIRD FLOOR B/U AREA	752.71Sqmt.
FOURTH FLOOR B/U AREA	752.71Sqmt.
FIFTH FLOOR B/U AREA	752.71Sqmt.
SIXTH FLOOR B/U AREA	752.71Sqmt.
SEVENTH FLOOR B/U AREA	752.71Sqmt.
TOTAL B/U AREA	5286.38Sqmt.
F.A.R. =	2.499

PARKING CALCULATION	
TOTAL B/U AREA = 5286.38 Sqm. PARKING AREA REQUIRED (AS/TABLE NO-19, S.No-3) @ 25% = 1321.59Sqmt. PARKING AREA PROVIDED AT COVERED BASEMENT FLOOR = (30.48X31.14) - (BSMT. FLOOR B/U Area) = 949.15 - 10.91 = 938.24Sqmt PARKING AREA PROVIDED AT COVERED GROUND FLOOR = (719.89) - (Gr. Flr. B/U Area) = 719.89 - 6.50 = 713.39Sqmt. TOTAL PARKING AREA PROVIDED = 938.24 + 713.39 = 1651.63 Sqm.	

PROJECT DETAILS :-
PROPOSED RESIDENTIAL BUILDING FOR
1). MR. SAKET } Both S/o-
2). MISS. SOUMYA } SRI SANJAY KUMAR SINHA
3). MR. RAHUL KUMAR } Both S/o-
4). MR. ANKIT KUMAR } SRI PRABHAT KUMAR
AT HAVING C.S.PLOT NO.-3686 (P),
KHATA NO -2100,
THANA NO - 01,
THANA - DIGHA ,
Dist- PATNA,
MAUZA - DIGHA ,
DEVELOPER-
M/S- KASHYAP GREEN HOMES PVT LTD.

	EMP No.-ER/10/2018 PATNA MUNICIPAL CORPORATION
SIGNATURE OF ARCH./ENG.	
	SHALENDRA KUMAR Structural Engineer Emp No. No. 888615 Patna Municipal Corporation
SIGNATURE OF OWNER	SIGNATURE OF STR.ENG.

