


SCALE 1"=24'




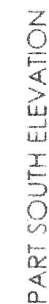


B. SERVICE PLAN

SCALE 1"=24"

C. STRUCTURAL DETAILS

D. LOCATION PLAN

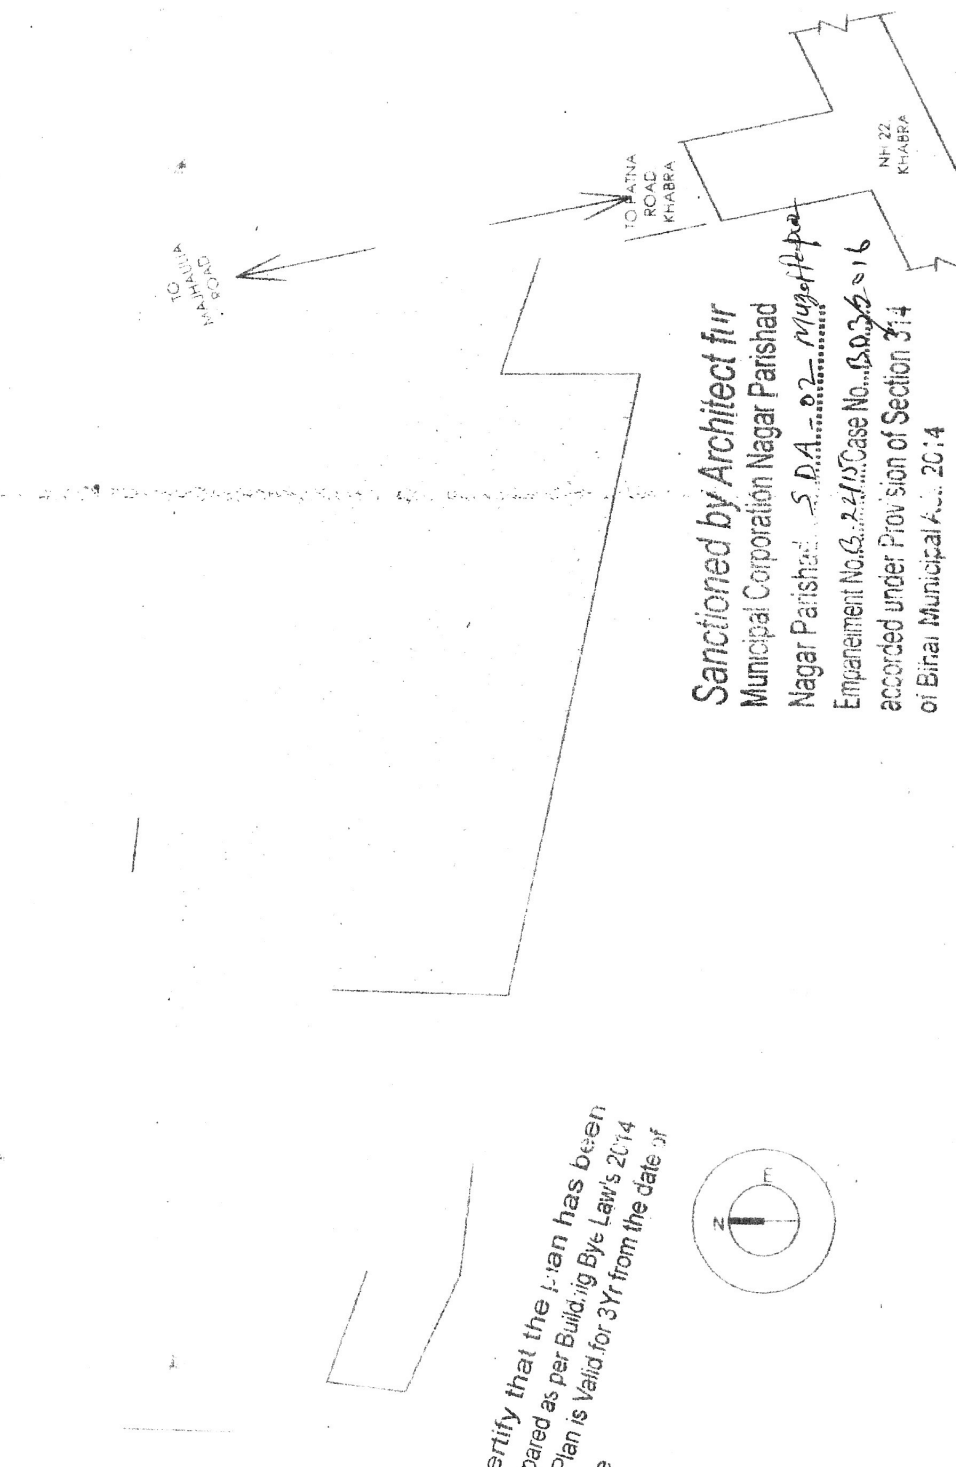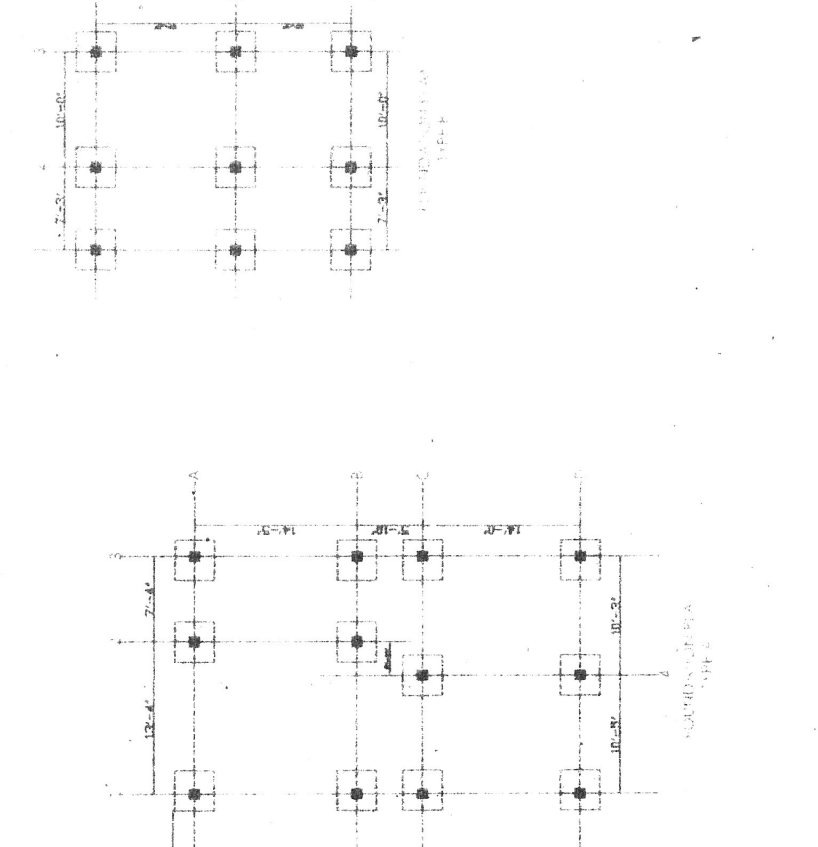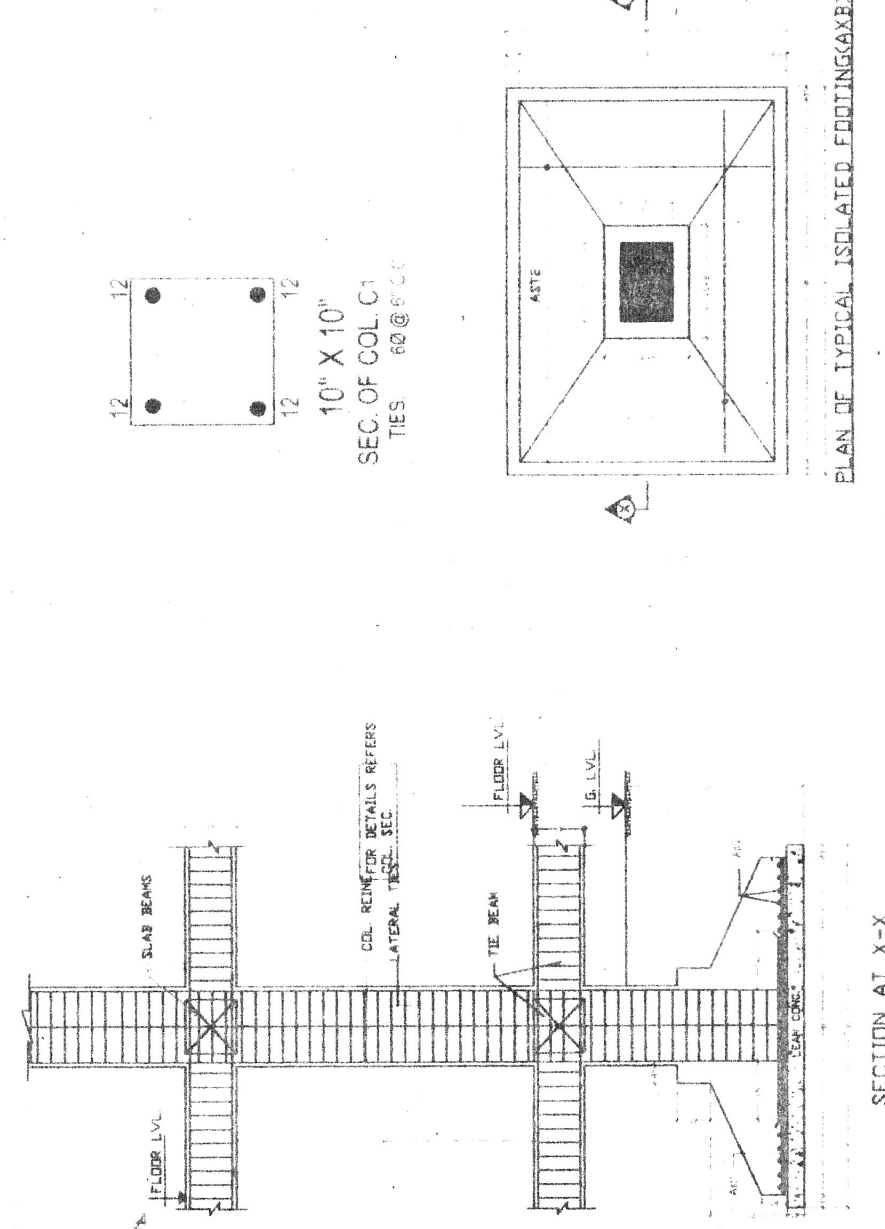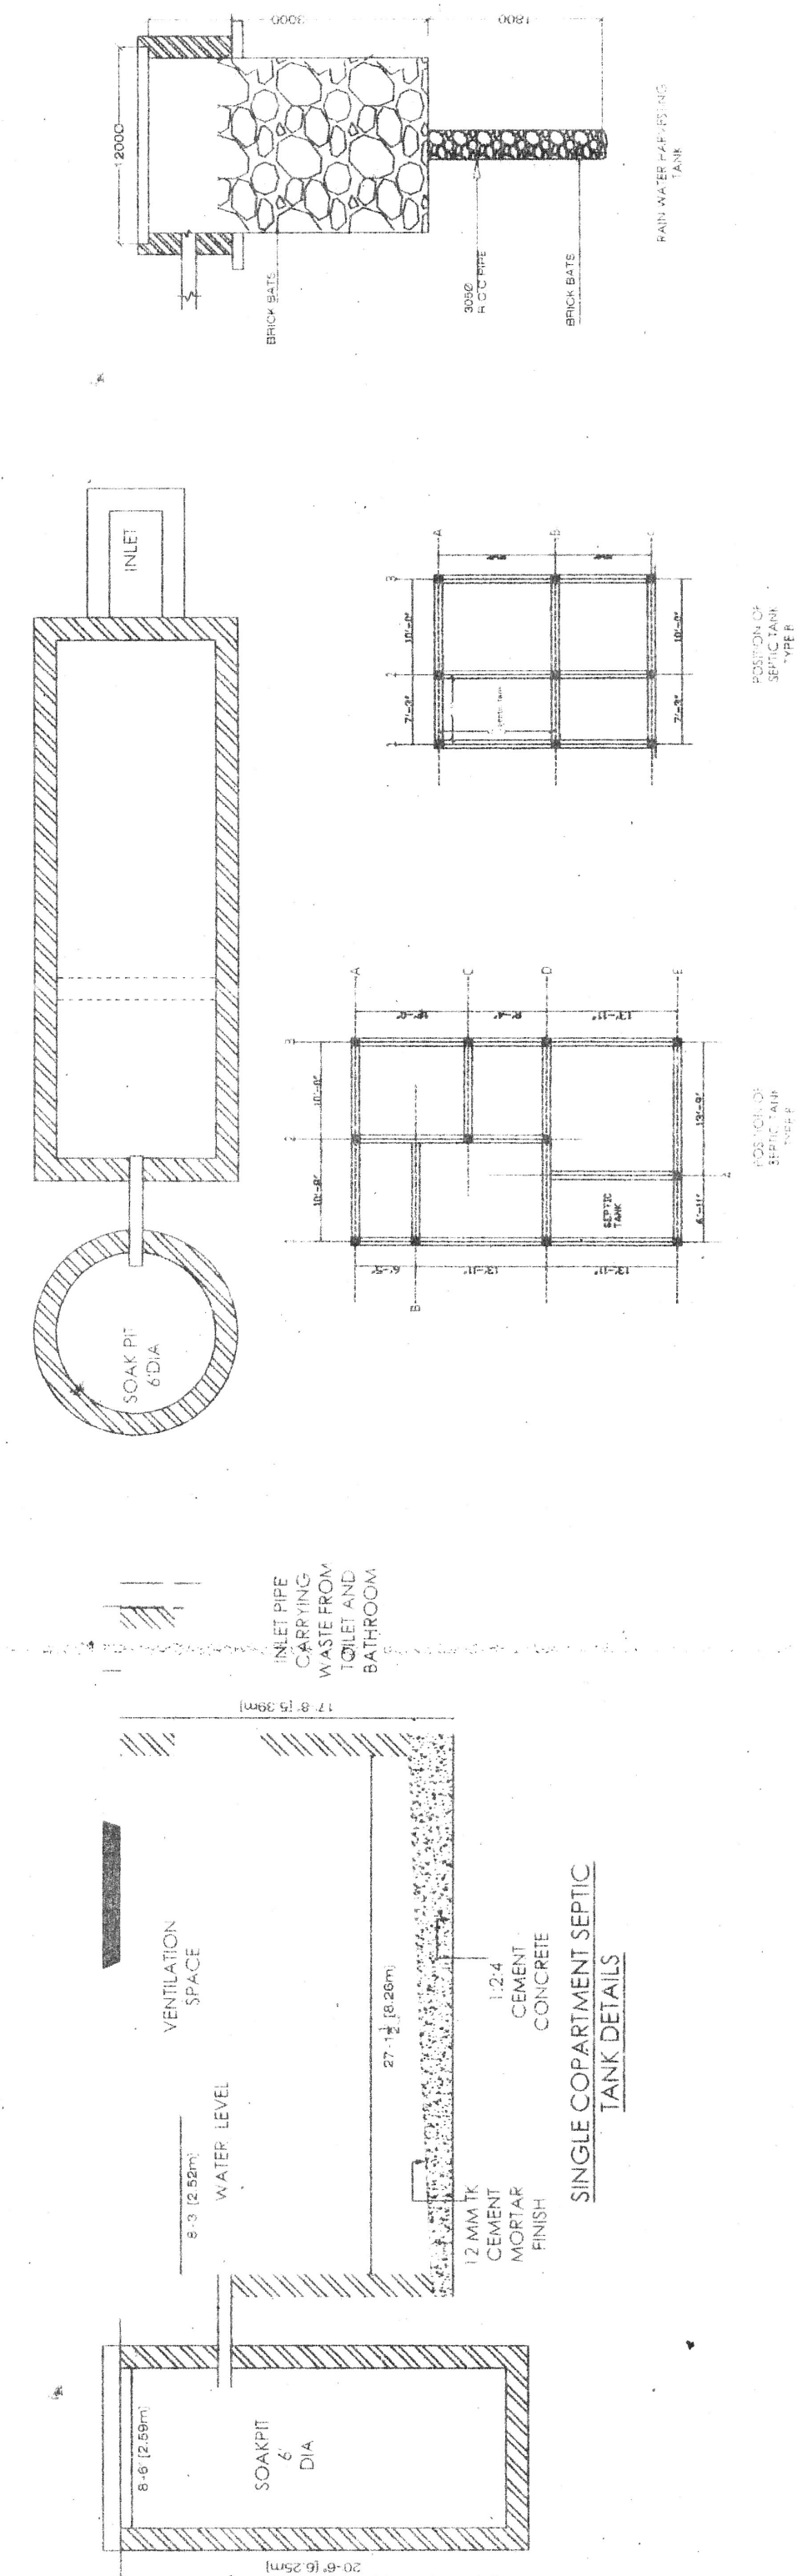

S.NO.	NAME	WIDTH	HEIGHT	SILL	TYPE
1	D1	4'-0"	7'-0"	0'-0"	DOOR
2	D2	3'-0"	7'-0"	0'-0"	
3	G3	2'-6"	7'-0"	0'-0"	
4	W1	5'-0"	4'-0"	3'-0"	WINDOW
5	W2	4'-0"	4'-0"	3'-0"	
6	V1	2'-0"	8'-0"		EXHAUSTOR

[illegible]