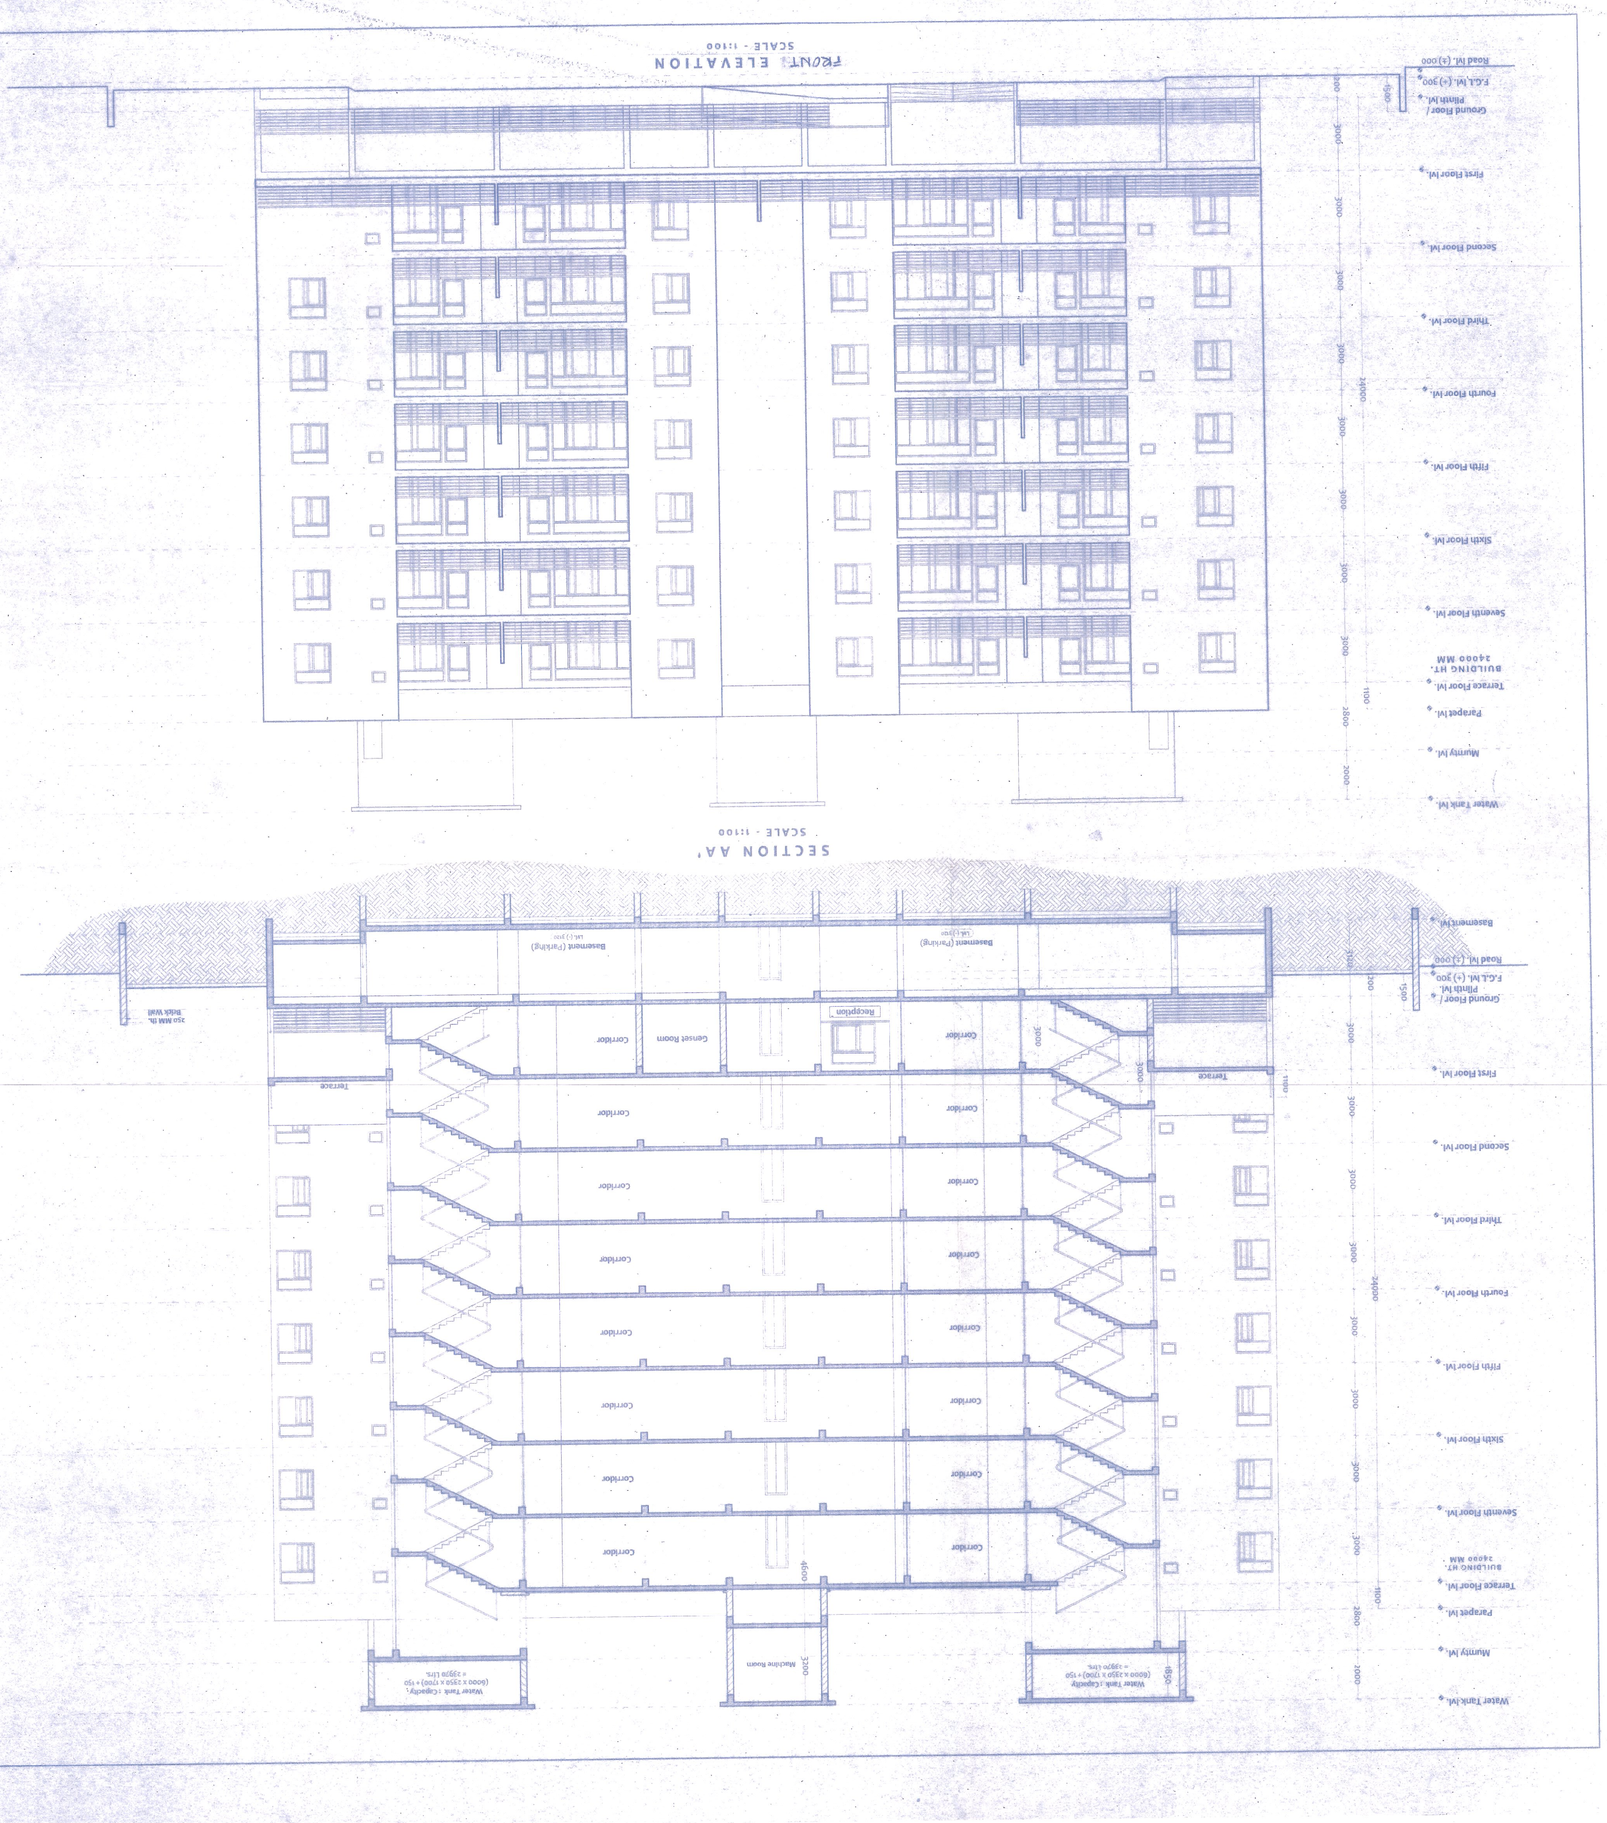


PROJECT NAME	OMM SAMRIDDHI
DEVELOPER ADDRESS	OMM REALTY & INFRASTRUCTURE PVT.LTD. SRI SHATRUJAY KUMAR SINGH (M.D.) S/O SRI RAM SHARAN SINGH REGISTERED OFFICE ADDRESS - E/138 P.C COLONY, KANKARBAGH ,PATNA- 800020
PLOT DETAIL	PROPOSED RESIDENTAL BUILDING AT MAUZA- DANAPUR SAHADAPUR, SITUATED AT:- AREA SAMAJ MANDIR ROAD,RAILEY ROAD THANA NO :- 31, DANAPUR. TAUZI NO :- BIHAR GOVERNMENT SURVEY PLOT:-1525 (P) KHATA NO :-71 WARD:20
BOUNDARY	NORTH - PART PLOT NO. 1525 - SRI BASANT KUMAR,SRI LALIT KUMAR & SRI SAMAY KUMAR ETC. SOUTH- SURVEY NALA / ROAD EAST- PART PLOT NO 1525 SRI P.K SINHA ETC. WEST- SRI PRITHVI NATH SINHA ETC.
SHEET NO. / SCALE	04/04 1:100
SIGNATURE OF ENGINEER	SHAILENDRA KUMAR Structural Engineer Enrolment No. SE/08/15 Patna Municipal Corporation
SIGNATURE OF DEVELOPER / BUILDER	Building Plan No.....66/16-17 Dated.....09/5/16

Major Parshnil Lamayar Nizamat

Shatrujay Kumar Singh

Shailendra Kumar

* FOR BUILDING HEIGHT UPTO 24 M

68