फारम-VIII - क

कार्यालय नगर परिषद दानापुर निजामत

भवन की योजना के अनुमोदन

उपविधि संख्या- 8(4)

आप के आवेदन संख्या- 51 तिथि- 25.09.2019 के संदर्भ में

एस0 के0 बिल्डर एवं कोलोनाईजर प्रा0 लि0, प्रबंध निदेशक-श्री पवन कुमार, पिता-स्व0 सुशील राय, जमीन मालिक-श्री विजय कुमार देव, पिता-स्व0 लाल मोहन देव एवं अन्य, पता-सुरेन्द्र कम्पलेक्स, द्वितीय तल, सगुना मोड़, दानापुर कैन्ट, पटना।

(क) आवासीय भवन के निर्माण

(ख) व्यवसायिक भवन के निर्माण

(ग) भवन के पुनःनिर्माण

(घ) विद्यमान भवन में परिर्वतन या परिवर्धन

(ड़) भवन के उपयोग में परिवर्तन

हेतु दानापुर नगर परिषद/नगर निगम/नगर परिषद/नगर पंचायत/महानगर क्षेत्र/बिहार शहरी आयोजना तथा विकास अधिनियम, 2012 के अधिन स्कीम के 51.. प्लौट नं0- 1017, 1020 एवं 1018, खाता नं0- 788 एवं 829, तौजी नं0-, थाना नं0- 21, मौजा- दानापुर शहजादपुर, पता-थाना- दानापुर, जिला- पटना के बाबत निम्नलिखितशर्तो/निर्वधनों के अध्याधीन एतद् द्वारा भवन योजना जिसका प्लान केस नं0-....54.../20-21 है, जिसका निर्माण क्षेत्रफल Block A-7336.26 m2, Block B- 6114.32 m2, Block C- 4739.32 m2, Total B/u Area Block A+B+C=18189.92 m2 & Block EWS/LIG - 2732.52 m2 एवं B+G+5 की स्वीकृति दी जाती है:-

(क) भूमि/भवन का उपयोग अनन्य रूप से आवासीय प्रयोजन के लिए किया जाएगा और इस प्राधिकार के पूर्व अनुमोदन के विना उपयोगों को किसी अन्य उपयोग के लिए परिवर्तित नहीं किया जाएगा।

(ख) विकास पूर्ण रूप से आवश्यक अनुमति के पृष्टांकन के साथ संलग्न योजनाओं के अनुसार किया जाएगा।

(ग) अनुमोदित योजना में दर्शाया गया 5088.08 वर्ग मीटर का पार्किंग का स्थान खुला रखा जाएगा और इसके किसी भाग पर निर्माण नहीं किया जाएगा।

(घ) प्रस्तावित निर्माण वाली भूमि औसत 9.144 मी0 चौड़ाई के अनुमोदित पहूंच मार्ग के माध्यम से सुगम्य होगी।

(ड़) प्रश्नगत भूमि आवेदक के विधिपूर्ण स्वामित्व एवं शांतिपूर्ण कब्जा में अवश्य हो।

(च) सड़क को मानक चौड़ाई तक और चौड़ी करने के लिए आवेदक, विभिन्न विकास योजना/आयोजन प्राधिकारों/ या विहार शहरी आयोजन तथा विकास अधिनियम, 2012 के अधीन अधिसूचित किसी योजना स्कीम के अर्धीन आच्छादित सुसंगत आयोजना प्राधिकार क्षेत्रों के अधिनस्थ नगर परिषद दानापुर आयोजना क्षेत्र में 0.0 वर्ग मीटर चौड़ी भूमि की पट्टी उक्त उपहार के रूप में देगा।

(छ) अनुमति (अनुज्ञा) जारी किए जाने की तारीख से तीन वर्षो की अवधि के लिए विधिमान्य होगी।

(ज) इस उपबंध के अधीन दी गई अनुमति को उस भूखंड, जिसके लिए योजना अनुमोदित की गई हो, के अधिकार, हक, हित बाबत साक्ष्य नहीं मानी जाएगी।

(झ) योजना के अनुमोदन के पश्चात् भू-अभिलेख के कारण या अधिकार/हक/हित की बाबत कोई विवाद होने पर विवाद की अवधि के दौरान योजना का अनुमोदन स्वतः रद्द समझी जायेगी।

(ञ) बिहार भू-सम्पदा (विनियमन और विकास) नियमावली (RERA), 2017 की शर्तों के अधीन राज्य में गठित भू-सम्पदा विनियमन प्राधिकरण से इस परियोजना का निबंधन कराना अनिवार्य होगा।

(ट) भू-स्वामित्व एवं नक्शा से संबंधित समस्त दस्तावेजों / कागजात के सत्यापन की जिम्मेवारी आवेदक की है। भविष्य में इसमें किसी प्रकार की त्रृटि / हेर-फेर / कपटपूर्ण रचना पाये जाने पर नक्शा अस्वीकृत किये जाने के साथ-आवेदक के विरूद्ध विधि सम्मत कार्रवाई की जायेगी।

(ठ) भवन का निर्माण स्वीकृत नक्शे के अनुरूप ही किये जायें, भविष्य में किसी भी प्रकार के अनियमितता / विचलन पाये जाने की स्थिति में सम्पूर्ण जवाबदेही आवेदक की होगी एवं विधि सम्मत कार्रवाई के पात्र होंगे।

(ड) Environmental Protection Act. के तहत बहुमंजिले भवन के निर्माण के दौरान ढ़क कर निर्माण किया जाना अनिवार्य होगा।

(ढ) ठोस अपशिष्ट प्रबंधन नियम (Solid Waste Management Rules),2016 का अनुपालन किया जाय।

(ण) **अफोर्डेबल हाउसिंग एण्ड स्लम रिहैबिलिटेशन एवं रिडेवलपमेन्ट हाउसिंग पॉलिसी, 2017** के अन्तर्गत शेल्टर फण्ड की राशि जमा करने के उपरान्त ही भवन का निर्माण करना होगा।

(त) **रैन वाटर हार्वेस्टिंग सिस्टम** का अनिवार्यरूप से भवन में अनुपालन करना होगा।

(थ) अन्य शर्त

बिहार नगर पालिका अधिनियम 2007 एवं बिहार भवन उपविधि 2014 के संगत प्रावधानों का अक्षरसः अनुपालन करते हुये भवन निर्माण किया जायेगा।

06/02/21 06/02/2021

प्रभारी लिपिक प्रधान लिपिक कर्नीय अभियंता सहायक अभियंता नगर कार्यपालक पदाधिकारी
नगर परिषद दानापुर निजामत

ज्ञापांकः- ....54...../दिनांकः- ..27/02/2021

प्रतिलिपिः- एस0 के0 बिल्डर एवं कोलोनाईजर प्रा0 लि0, प्रबंध निदेशक-श्री पवन कुमार, पिता-स्व0 सुशील राय, जमीन मालिक-श्री विजय कुमार देव, पिता-स्व0 लाल मोहन देव एवं अन्य, पता-सुरेन्द्र कम्पलेक्स, द्वितीय तल, सगुना मोड़, दानापुर कैन्ट, पटना को सूचनार्थ प्रेषित।

नगर कार्यपालक पदाधिकारी
नगर परिषद दानापुर निजामत

प्राप्त कर्ता संदीप
01/03/21



SHEDULE OF DOORS & WINDOWS:

TYPE	WIDTH	SILL HEIGHT	LINTEL HEIGHT	DESCRIPTION
D	1000	0.0	2100	PANEL DOOR
D1	900	0.0	2100	DO
D2	800	0.0	2100	DO
W1	1200	900	2100	FULLY GLAZED
W2	900	900	2100	DO
W3	600	1500	2100	DO

FIRE LEGEND

1. HYDRAND OUT LET VALVE WET
2. HOSE REEL
3. UNDER GROUND WATER TANK WITH 2x50000 LTR CAPACITY
4. OVER HEAD WATER TANK WITH 25000 LTR (EACH BLOCK) CAPACITY
5. SEAMESE CONNECTION
6. ELECTRICALLY INSULATED METAL STRIP OF 25 X 4.5 MM
7. EXTINGUISHER
8. AUTOMATIC INDICATER
9. AREA COVERED BY SMOKE DETECTER
10. FIRE ALARM CALL POINT
11. AUDIBLE WARNING DEVICE
12. LONG SPANER OUT LET
13. MICROPHONE POSITION
14. FIRE RESISTAVICE DOOR
15. AREA COVERED BY SPRINKLERS

SPECIFICATION:

PROPOSED RESIDENTIAL BUILDING FOR
(1) SRI S.K BUILDER & COLONIZER P.LTD
PLOT DETAIL --
MOUZA- DANAPUR , SAHJADPUR
P.S - DANAPUR
THANA NO - 21
KHESRA PLOT NO - 1017,1020 & 1018
KHATA - 788 & 829
TAUZI -
DISTRICT - PATNA,

SCALE	NORTH	DRAWING NO
1:100 1:200		UNI

S.K. Builders & Colonizers Pvt. Ltd. Managing Director

ER SHAILESH RANJAN, MIE B.SC. (Engg.) Civil EMP.No. 150378/JUNPON/2018-19 NPDN, DANAPUR

SIG. OF SUPERINTENDENT ENGINEER

Er. Satyendra Pd. Singh B.Sc. Engg. (Civil) Regd. No. [illegible] Patna

SIG. OF OWNER


SIG. OF ENGINEER/ARCHITECT


54/2021


Nagar Panchayat Danapur Nalanda


J.E.
Nagar Panchayat Danapur Nalanda




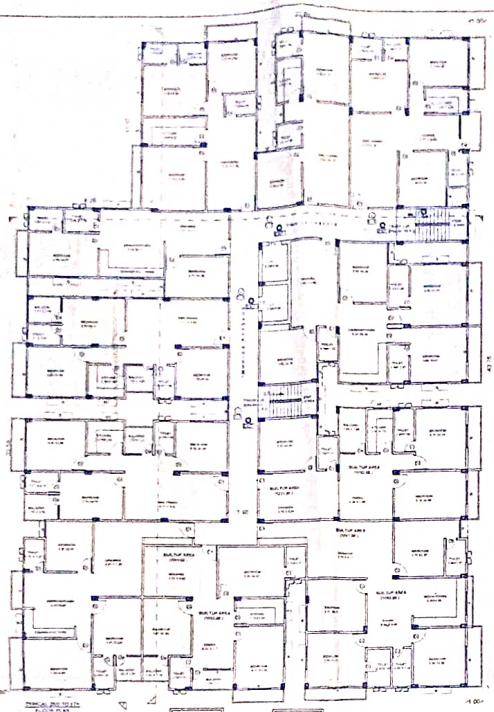


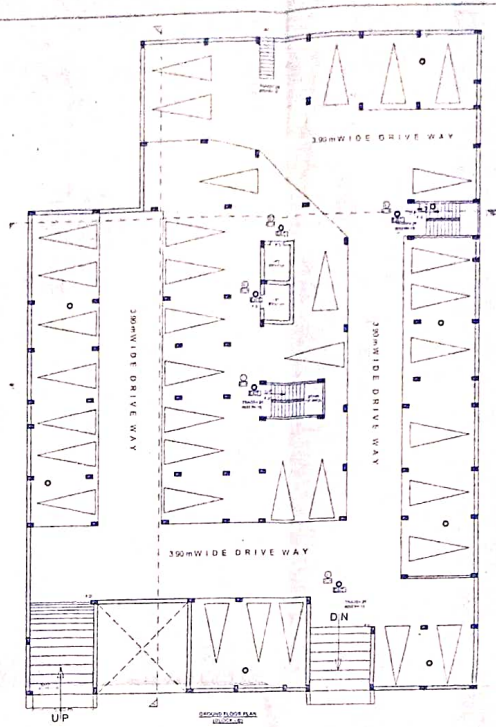

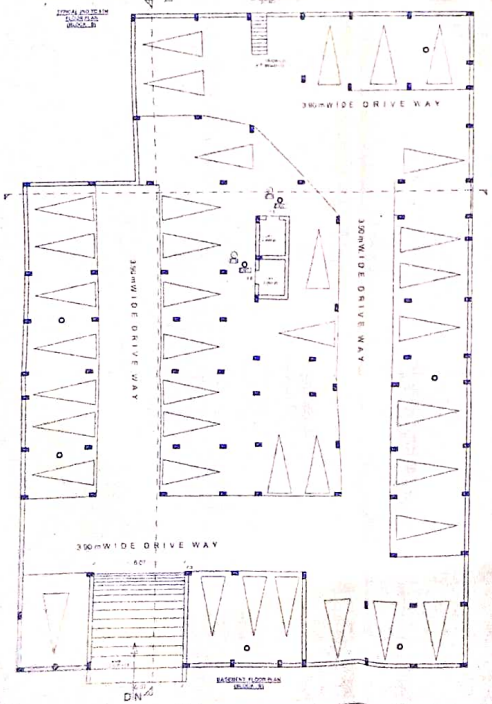

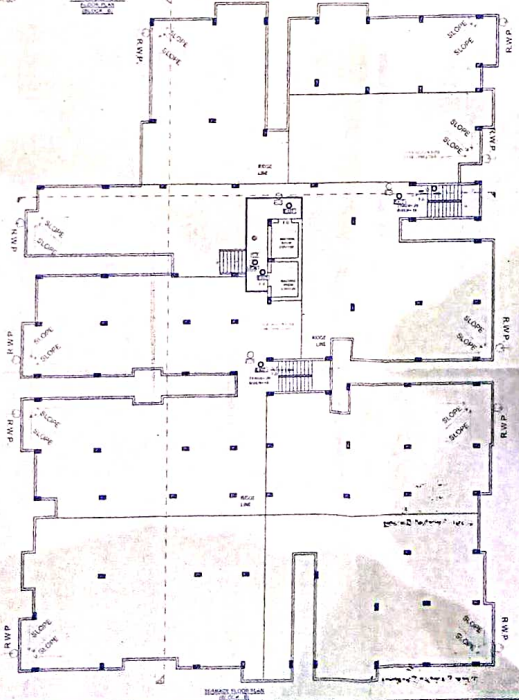

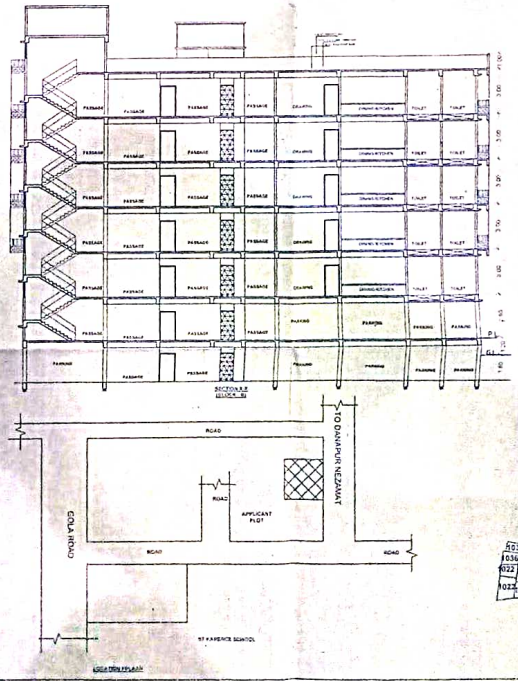

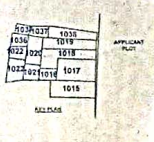

SHEDULE OF DOORS & WINDOWS:

DOOR	WIDTH	SIZE OF DOOR	UPVC HEIGHT	DESCRIPTION
D1	1000	2.1	2100	PANEL DOOR
D2	900	2.1	2100	DO
D3	2000	2.1	2100	DO
W1	1200	1.2	1200	FULLY GLAZED
W2	900	1.2	1200	DO
W3	600	1.2	1200	DO

PROPOSED RESIDENTIAL BUILDING FOR
(1) SRI S.K BUILDER & COLONIZER P.LTD
PLOT DETAIL --
MOUZA- .DANAPUR , SAHJADPUR
P.S - DANAPUR
THANA NO - 21
KHESRA PLOT NO - 1017,1020 & 1018
KHATA - 788 & 829
TAUZI -
DISTRICT - PATNA,

SCALE	1:100 1:200	NORTH	DRAWING NO. 1 SET

ER SHAILESH RANJAN, M.E
B.SC. (Engg.) Civil
EMP No. 16/SHR(U)/NPDN/2018-19
NPDN, DANAPUR

SIG. OF STRUCTURAL ENGINEER

S.K. Builder's & Colonizer Pvt. Ltd.
Managing Director

Satyendra Pd. Singh
Er. Satyendra Pd. Singh
B.Sc. Engg. (Civil)
Reg. No-05/ER/2015-16/NPDN
Nagar Parishad Danapur, Nizamat

SIG. OF OWNER


SIG. OF ENGINEER/ARCHITECT

06/02/2021
A. E.
Nagar Parishad Danapur Nizamat

Building Plan No. 54/20-21

06/02/21
J. E.
Nagar Parishad Danapur Nizamat

...Completion Certificate/Occupancy Certificate ... अनिवार्य होगा।

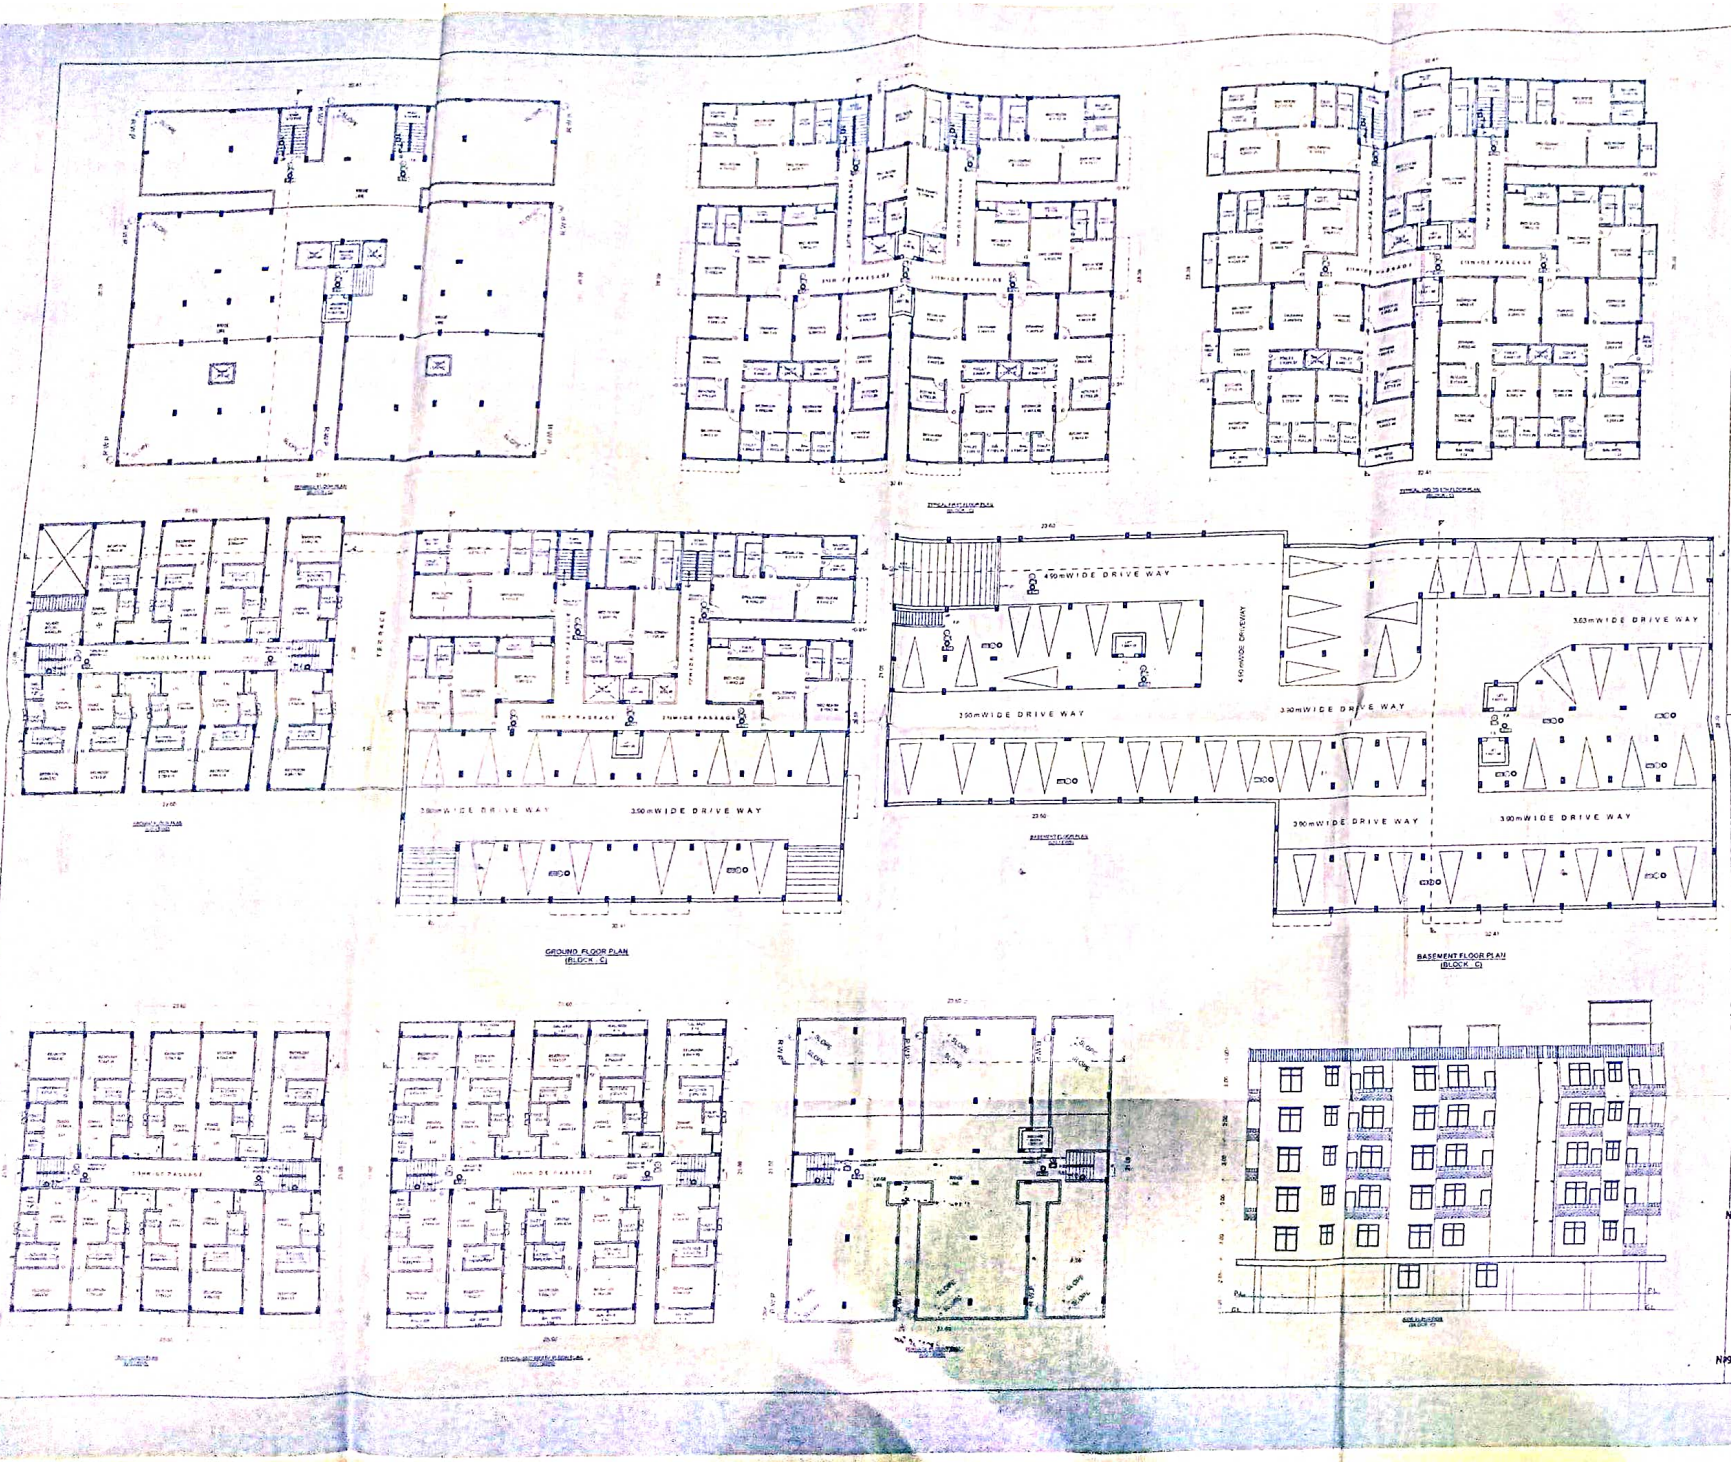

SHEDULE OF DOORS & WINDOWS:

TYPE	WIDTH	SILL HEIGHT	LINTEL HEIGHT	DESCRIPTION
D	1000	0.0	2100	PANEL DOOR
D1	900	0.0	2100	DO
D2	800	0.0	2100	DO
W	1200	900	2400	FULLY GLAZED
W1	1800	900	2400	DO
W2	1600	900	2400	DO
W3	1600	1500	2400	DO

PROPOSED RESIDENTIAL BUILDING FOR
(1) SRI S.K BUILDER & COLONIZER P.LTD
PLOT DETAIL --
MOUZA- .DANAPUR , SAHJADPUR
P.S - DANAPUR
THANA NO - 21
KHESRA PLOT NO - 1017,1020 & 1018
KHATA - 788 & 829
TAUZI -
DISTRICT - PATNA,

SCALE	1:100 1:200	NORTH	DRAWING NO. 1/51

S.K. Builders & Coloniser Pvt. Ltd.
Managing Director

ER SHAILESH RANJAN, M.E.
B.SC Engg.| Civil
EMP No. 16Sm...NPDN/2018-19
NPDN, DANAPUR

SIG. OF STRUCTURE ENGINEER

Er. Satyendra Pd. Singh
B.Sc. Engg. (Civil)
Reg No- CIVIL/01512/2016
Nagar Parishad Danapur Nizamat

SIG. OF OWNER

06/02/2021
A. E.
Nagar Parishad Danapur Nizamat

SIG. OF ENGINEER (NAGAR PARISHAD)


06/02/21
J. E.
Nagar Parishad Danapur Nizamat

Building Plan No 54/20-21

निर्माण कार्य के [illegible] के अधीन [illegible] सरकारी या निजी भवन के उपयोग का परिवर्तन नहीं करेगा तथा न ही भवन का [illegible] करेगा। यदि वह ऐसा करता है तो बिहार [illegible] एक्ट/रूल्स 2014 के अनुसार उसके विरुद्ध उचित [illegible] होगा। भवन भू-उपयोग प्रमाण पत्र में [illegible] भवन के आवासीय [illegible] ही किया जायेगा।

भवन के आवासीय [illegible] के लिए भवन का उपयोग न किया जाए। भवन में [illegible] नहीं करेगा। भवन मालिक स्वयं उपयोग करेगा तथा [illegible] खाली किये गये भवनों में अन्य व्यक्ति [illegible] भवन मालिक की जानकारी [illegible] होगी। भवन के आवासीय [illegible] Occupancy Certificate/Occupancy Certificate [illegible] अधिकार होगा।

नगर [illegible]

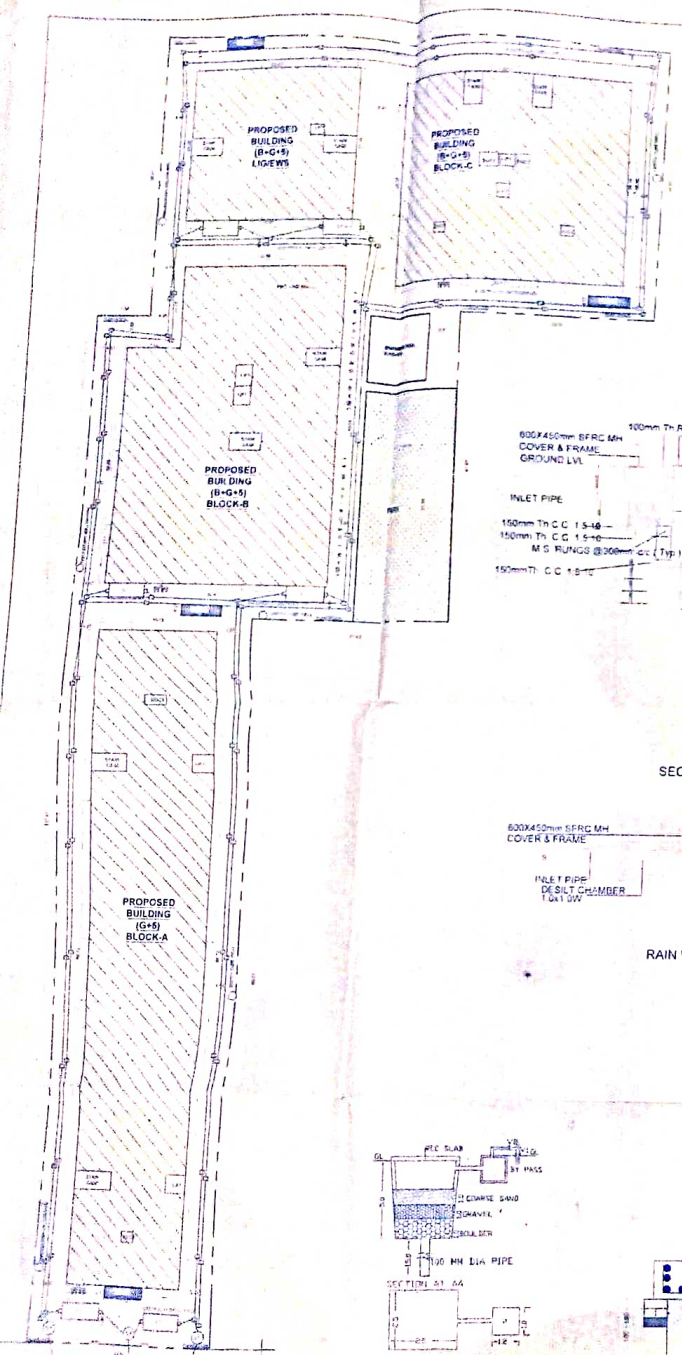

SEPTIC TANK CALCULATION(BLOCK)-A+B+C

TOTAL NO. OF PERSON = 1350 NOS
REQUIRED=1350 X 112 CUM / PERSON =1350 X.112=151.20 CUM
PROVIDED SEPTIC TANK OF SIZE
5.00X3.00X1.8= 27.00 CUM
5.00X3.00X1.8= 27.00 CUM
5.00X3.00X1.8= 27.00 CUM
5.00X3.00X1.8= 27.00 CUM
5.00X3.00X1.8= 27.00 CUM
5.00X3.00X1.8= 27.00 CUM
TOTAL =162.00 CUM.

PARKING AREA CALCULATION

TOTAL(BLOCK-A+BLOCK-B+BLOCK-C)BUILTUP AREA = 18189.90 SQ.Mt
TOTAL REQUIRED PARKING AREA @ 25% OF 18189.90 SQ.Mt = 4547.47 SQ.Mt
TOTAL PARKING AREA PROVIDED :-
(1) BLOCK A = 819.90 SQ.Mt (IN GROUND FLOOR)
(2) BLOCK B = 1191.73 SQ.Mt. (IN BASEMENT)
(3) BLOCK B = 1188.15 SQ.Mt. (IN GROUND)
(4) BLOCK C = 373.87 SQ.Mt. (IN GROUND)
(5) BLOCK C& LIG /EWS BASEMENT PARKING AREA= = 1514.43 SQM
(SCOOTER PARKING -IN GROUND FLOOR)
TOTAL = 819.90+1191.73+1188.15+373.87+1514.43 = 5088.08 SQM PROVIDED
(SCOOTER PARKING -IN BASEMENT FOR LIG/EWS FLOOR)

PLANTATION AREA CALCULATION

TOTAL PLOT AREA =7336.31 SQ.Mt
TOTAL REQUIRED PLANTATION AREA @10% OF 7336.31 SQ.Mt =733.63 SQ.Mt
TOTAL LANDSCAPING AREA PROVIDED---740 SQ.Mt

WATER HARVESTING CALCULATION (BLOCK-A+BLOCK-B+BLOCK-C)

TERRACE AREA = 4147.37 SQ.Mt
REQUIRED W.H CAPACITY 6 CUM FOR 100 SQ.Mt TERRACE AREA
TOTAL TERRACE = 4147.3 SQ.Mt
REQUIRED WATER HARVESTING 4147.3 X 6 /100 = 248.84 CUM
PROVIDES WATER HARVESTING SIZE
2.5X2.5X5.00=31.25 CUM.X23 NOS=718.75 CUM.
TOTAL PROVIDED=718.75 CUM.

BLOCK
EWS & LIG BUILT UP AREA

BASEMENT FLOOR B/UP AREA ..... 10.31 SQM
GROUND FLOOR B/UP AREA ..... 426.86 SQM
1ST FLOOR BUILTUP AREA ..... 444.77 SQ.Mt
2ND FLOOR BUILTUP AREA ..... 464.12 SQ.Mt
3RD FLOOR BUILTUP AREA ..... 464.12 SQ.Mt
4TH FLOOR BUILTUP AREA ..... 464.12 SQ.Mt
5TH FLOOR BUILTUP AREA ..... 464.12 SQ.Mt
TOTAL BUILTUP AREA ..... 2732.52 SQ.Mt
AS PER BY LAWS REQUIRED EWS & LIG @ 7.5% (EACH) OF BUILT UP AREA
REQUIRED EWS & LIG AREA= 18189.90 X0.15 = 2728.48 SQ.M
PROVIDED IN BLOCK C
EWS & LIG BUILT UP AREA =2732.52 SQMT

WATER TANK CALCULATION(BLOCK)-A

TOTAL NO. OF FLAT = 60 NOS
NO. OF PERSON @5 PERRSON/FLAT =5 X 60 = 300 PERSONS
TAKING 20% EXTRA = (300 X 20)/ 100 = 60 PERSONS
TOTAL NO. OF PERSONS = 300 + 60 = 360 WATER NEEDED @ 135LTR/ PERSON =135X360 = 48600 LTRS
LTRS 48600 = 48.60 CUM.
PROVIDED WATER TANK SIZE
8.20X2.13X1.50 = 26.35 CUM
8.20X2.13X1.50 = 26.35 CUM
TOTAL PROVIDED=52.71 CUM

WATER TANK CALCULATION(BLOCK)-B

TOTAL NO. OF FLAT = 55 NOS
NO. OF PERSON @5 PERRSON/FLAT =5 X 55 = 275 PERSONS
TAKING 20% EXTRA = (275 X 20)/ 100 = 55 PERSONS
TOTAL NO. OF PERSONS = 275 + 55 = 330 WATER NEEDED @ 135LTR/ PERSON =135X330 = 44550 LTRS
LTRS 44550 = 44.55 CUM.
PROVIDED WATER TANK SIZE
7.29X2.13X1.50 = 23.29 CUM.
7.29X2.13X1.50 = 23.29 CUM.
TOTAL PROVIDED=46.58 CUM.

WATER TANK CALCULATION(BLOCK)-C

TOTAL NO. OF FLAT = 50 NOS
NO. OF PERSON @5 PERRSON/FLAT =5 X 50 = 250 PERSONS
TAKING 20% EXTRA = (250 X 20)/ 100 = 50 PERSONS
TOTAL NO. OF PERSONS = 250 + 50 = 300 WATER NEEDED @ 135LTR/ PERSON =135X300 = 40500 LTRS
LTRS 40500 = 40.50 CUM
PROVIDED WATER TANK SIZE
7.29X2.13X1.50 = 23.29 CUM.
7.29X2.13X1.50 = 23.29 CUM.
TOTAL PROVIDED=46.58 CUM.

WATER TANK CALCULATION (LIG+EWS)

TOTAL NO. OF FLAT =60 NOS
NO. OF PERSON @ 5 PERRSON/FLAT =5 X 60 = 300 PERSONS
TAKING 20% EXTRA = (300 X 20)/ 100 = 60 PERSONS
TOTAL NO. OF PERSONS = 300 + 60 = 360 WATER NEEDED @ 135LTR/ PERSON =135X360 = 48600 LTRS
LTRS 48600 = 48.60 CUM.
PROVIDED WATER TANK SIZE
9.20X2.13X1.50 = 29.39 CUM
9.20X2.13X1.50 = 29.39 CUM
9.20X2.13X1.50 = 29.39 CUM.
TOTAL PROVIDED=88.18 CUM.

AREA CALCULATION

TOTAL PLOT AREA AS PER DEED ——— 7391.84 SQ.Mt
TOTAL PLOT AREA AS PER SITE ——— 7336.31 SQ.Mt

BLOCK-A

GROUND FLOOR BUILTUP AREA ——— 583.09 SQ.Mt
1ST FLOOR BUILTUP AREA ——— 1313.15 SQ.Mt
2ND FLOOR BUILTUP AREA ——— 1313.15 SQ.Mt
3RD FLOOR BUILTUP AREA ——— 1313.15 SQ.Mt
4TH FLOOR BUILTUP AREA ——— 1313.15 SQ.Mt
5TH FLOOR BUILTUP AREA ——— 1313.15 SQ.Mt
TOTAL BUILTUP AREA ——— 7148.84 SQ.Mt
PER FLOOR BAL. AREA (2ND TO 5TH) = 93.71 X4 = 374.84 SQ.Mt
TOTAL BUILTUP AREA INCLUDING50% BAL.= 7336.26 SQ.Mt

BLOCK-B

BASEMENT FLOOR BUILTUP AREA ——— 54.76 SQ.Mt
GROUND FLOOR BUILTUP AREA ——— 58.34 SQ.Mt
1ST FLOOR BUILTUP AREA ——— 1171.26 SQ.Mt
2ND FLOOR BUILTUP AREA ——— 1171.26 SQ.Mt
3RD FLOOR BUILTUP AREA ——— 1171.26 SQ.Mt
4TH FLOOR BUILTUP AREA ——— 1171.26 SQ.Mt
5TH FLOOR BUILTUP AREA ——— 1171.26 SQ.Mt
TOTAL BUILTUP AREA ——— 5969.40 SQ.Mt
PER FLOOR BAL. AREA (2ND TO 5TH) = 36.23 X4 = 144.92 SQ.Mt
TOTAL BUILTUP AREA INCLUDING BAL.= 6114.32 SQ.Mt

BLOCK-C

BASEMENT FLOOR BUILTUP AREA ——— 9.97 SQ.Mt
GROUND FLOOR BUILTUP AREA ——— 463.10 SQ.Mt
1ST FLOOR BUILTUP AREA ——— 836.97 SQ.Mt
2ND FLOOR BUILTUP AREA ——— 857.32 SQ.Mt
3RD FLOOR BUILTUP AREA ——— 857.32 SQ.Mt
4TH FLOOR BUILTUP AREA ——— 857.32 SQ.Mt
5TH FLOOR BUILTUP AREA ——— 857.32 SQ.Mt
TOTAL BUILTUP AREA ——— 4739.32 SQ.Mt

(BLOCK-A)+ (BLOCK-B)+ (BLOCK-C)

7336.26 SQ.Mt + 6114.32 SQ.Mt + 4739.32 SQ.Mt
TOTAL BUILTUP AREA =18189.90 SQ.Mt

F.A.R = 18189.90 SQ.Mt / 7336.31 SQ.Mt =2.48

F.A.R = 2.48

PROPOSED RESIDENTIAL BUILDING FOR
(1) SRI S.K BUILDER & COLONIZER P.LTD
PLOT DETAIL --
MOUZA- .DANAPUR , SAHJADPUR
P.S - DANAPUR
THANA NO - 21
KHESRA PLOT NO - 1017,1020 & 1018
KHATA - 788 & 829
TAUZI -
DISTRICT - PATNA,

SCALE	1:100 / 1:200	NORTH	DRAWING NO. 1/ST

ER SHAILESH RANJAN, M.I.E
B.SC Engg.(Civil)
ENPN/2016-17
ENP No :-
NPDN, DANAPUR
SIG. OF STRUCTURE ENGINEER


S.K. Builders & Colonizer Pvt. Ltd.
Managing Director
SIG. OF OWNER

Er. Satyendra Prasad
B.SC. Engg. (Civil)
Reg. No -03/2/R1/2015-16/NPDN
Nagar Parisad Danapur, Nizamat
SIG. OF ENGINEER ARCHITECT

Nagar Parishad Danapur Nizamat

Building Plan No. 54/20-21


SECTION-R R

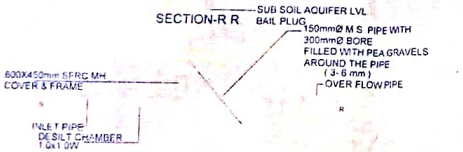


PLAN

RAIN WATER HARVESTING PIT DETAIL


DET. OF RECHARGEBLE BORE WELL

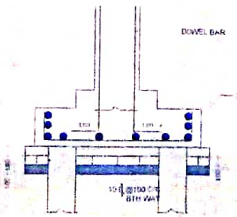


SECTION AT M - M

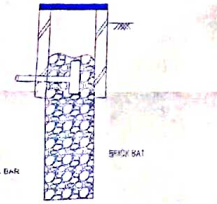


SECTION AT Z- Z

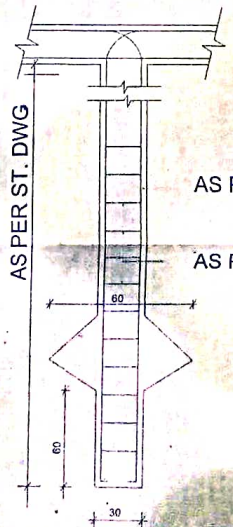

DET. OF PILE FOUNDATION

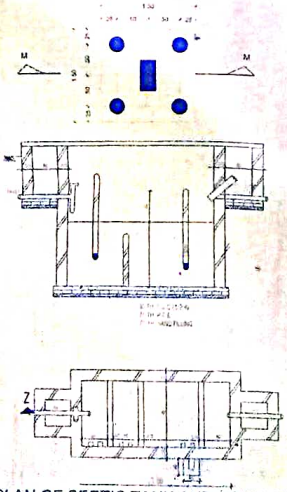

PLAN OF SEPTIC TANK AND SOAK PIT

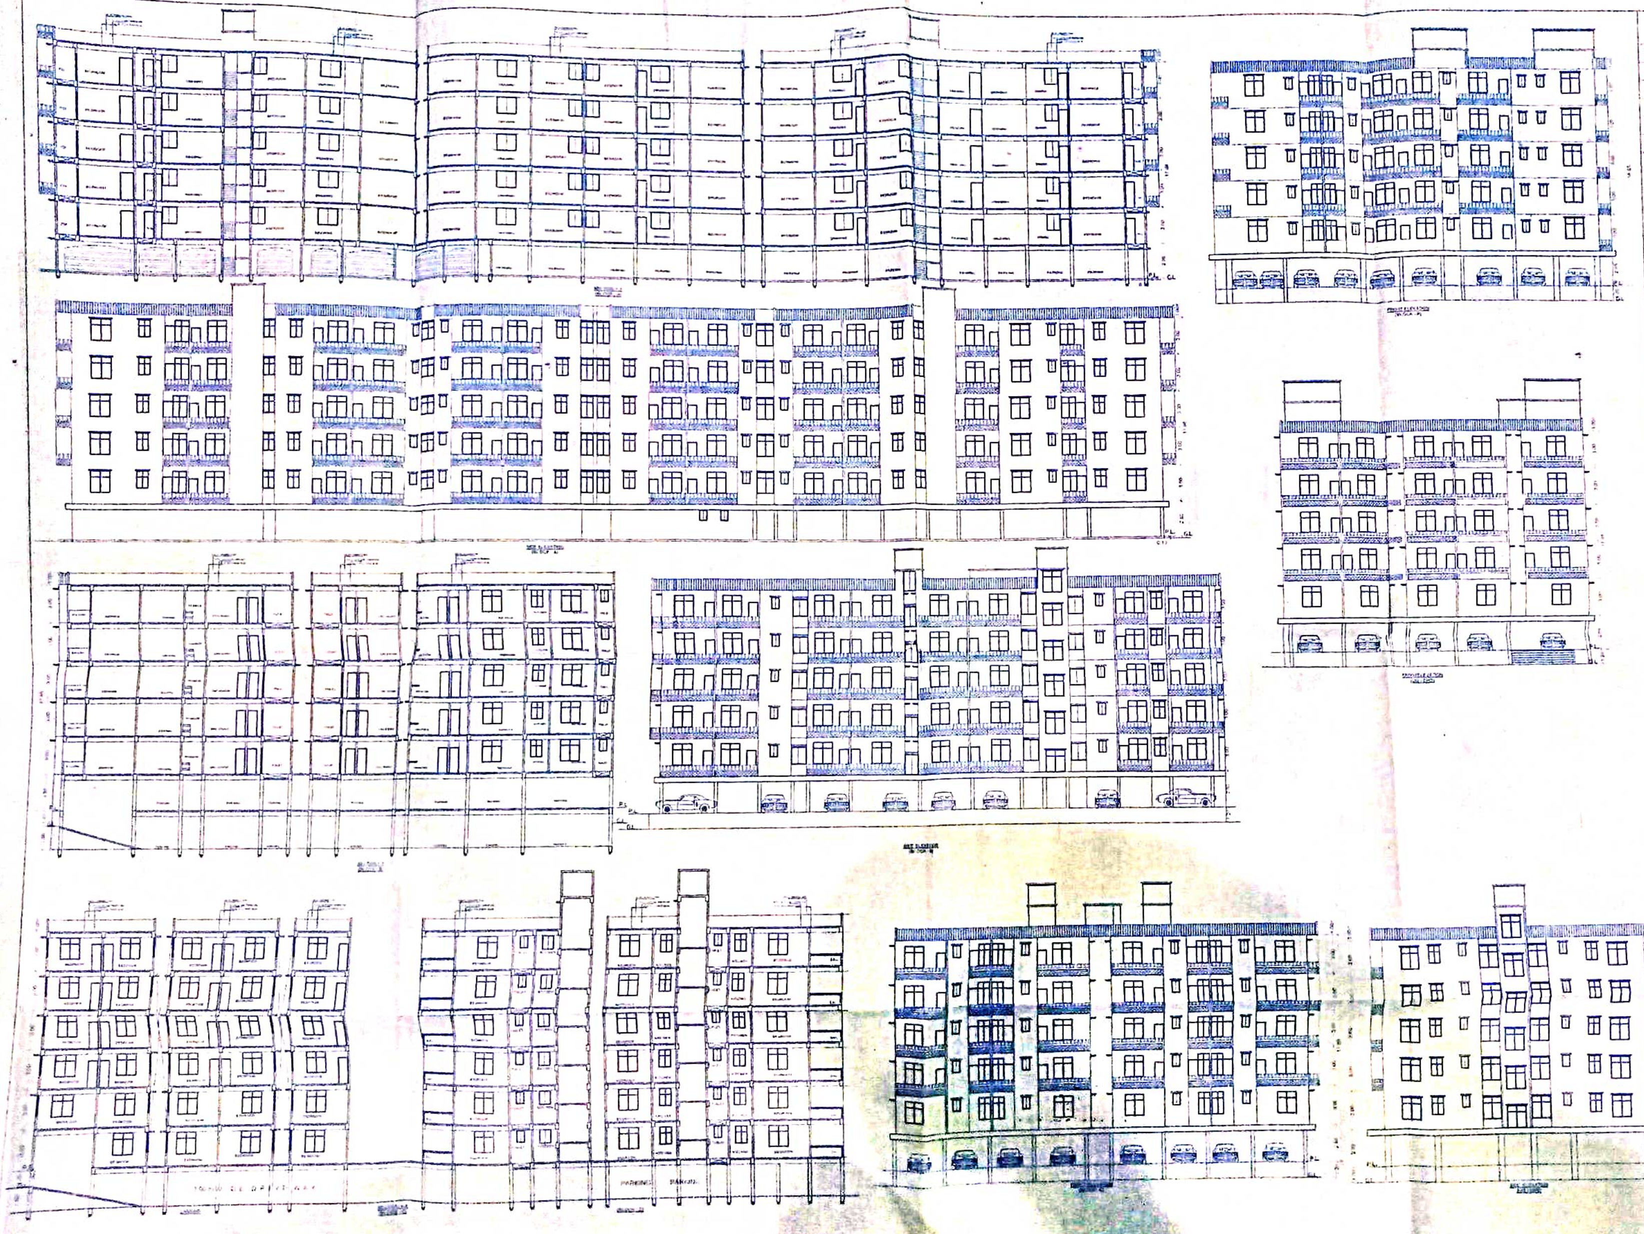

SHEDULE OF DOORS & WINDOWS:

TYPE	WIDTH	SILL HEIGHT	LINTEL HEIGHT	DESCRIPTION
D	1000	0.0	2100	PANEL DOOR
D1	900	0.0	2100	DO
D2	[illegible]	0.0	2100	DO
W1	1200	900	2100	[illegible] GLAZED
W2	[illegible]	900	2100	DO
W3	600	1500	2100	DO

PROPOSED RESIDENTIAL BUILDING FOR
(1) SRI S.K BUILDER & COLONIZER P.LTD
PLOT DETAIL --
MOUZA- .DANAPUR , SAHJADPUR
P.S - DANAPUR
THANA NO - 21
KHESRA PLOT NO - 1017,1020 & 1018
KHATA - 788 & 829
TAUZI -
DISTRICT - PATNA,

SCALE	1:100 1:200	NORTH	DRAWING NO. [illegible]

S.K. Builder's & Coloniser Pvt. Ltd.
Managing Director
SIG. OF OWNER

ER. SHAILESH RANJAN, M.T.
B.SC (Engg.) Civil
EMP No. 16/STR/(U)/NPDN/2018-19
NPDN, DANAPUR
SIG. OF STRUCTURE ENGINEER

Er. Satyendra Pd. Singh
B.Sc. Engg. (Civil)
Reg. No. [illegible]
Nagar Parishad Danapur, Nizamat
SIG. OF ENGINEER ARCHITECT

06/07/2021
A. E.
Nagar Parishad Danapur Nizamat

06/07/21
J. E.
Nagar Parishad Danapur Nizamat

Building Plan No. 54/20-21
[illegible] Completion Certificate/Occupancy Certificate [illegible] अनिवार्य होगा।

नगर कार्यपालक पदाधिकारी
नगर परिषद, दानापुर निजामत