
A

Front West

45' 4"

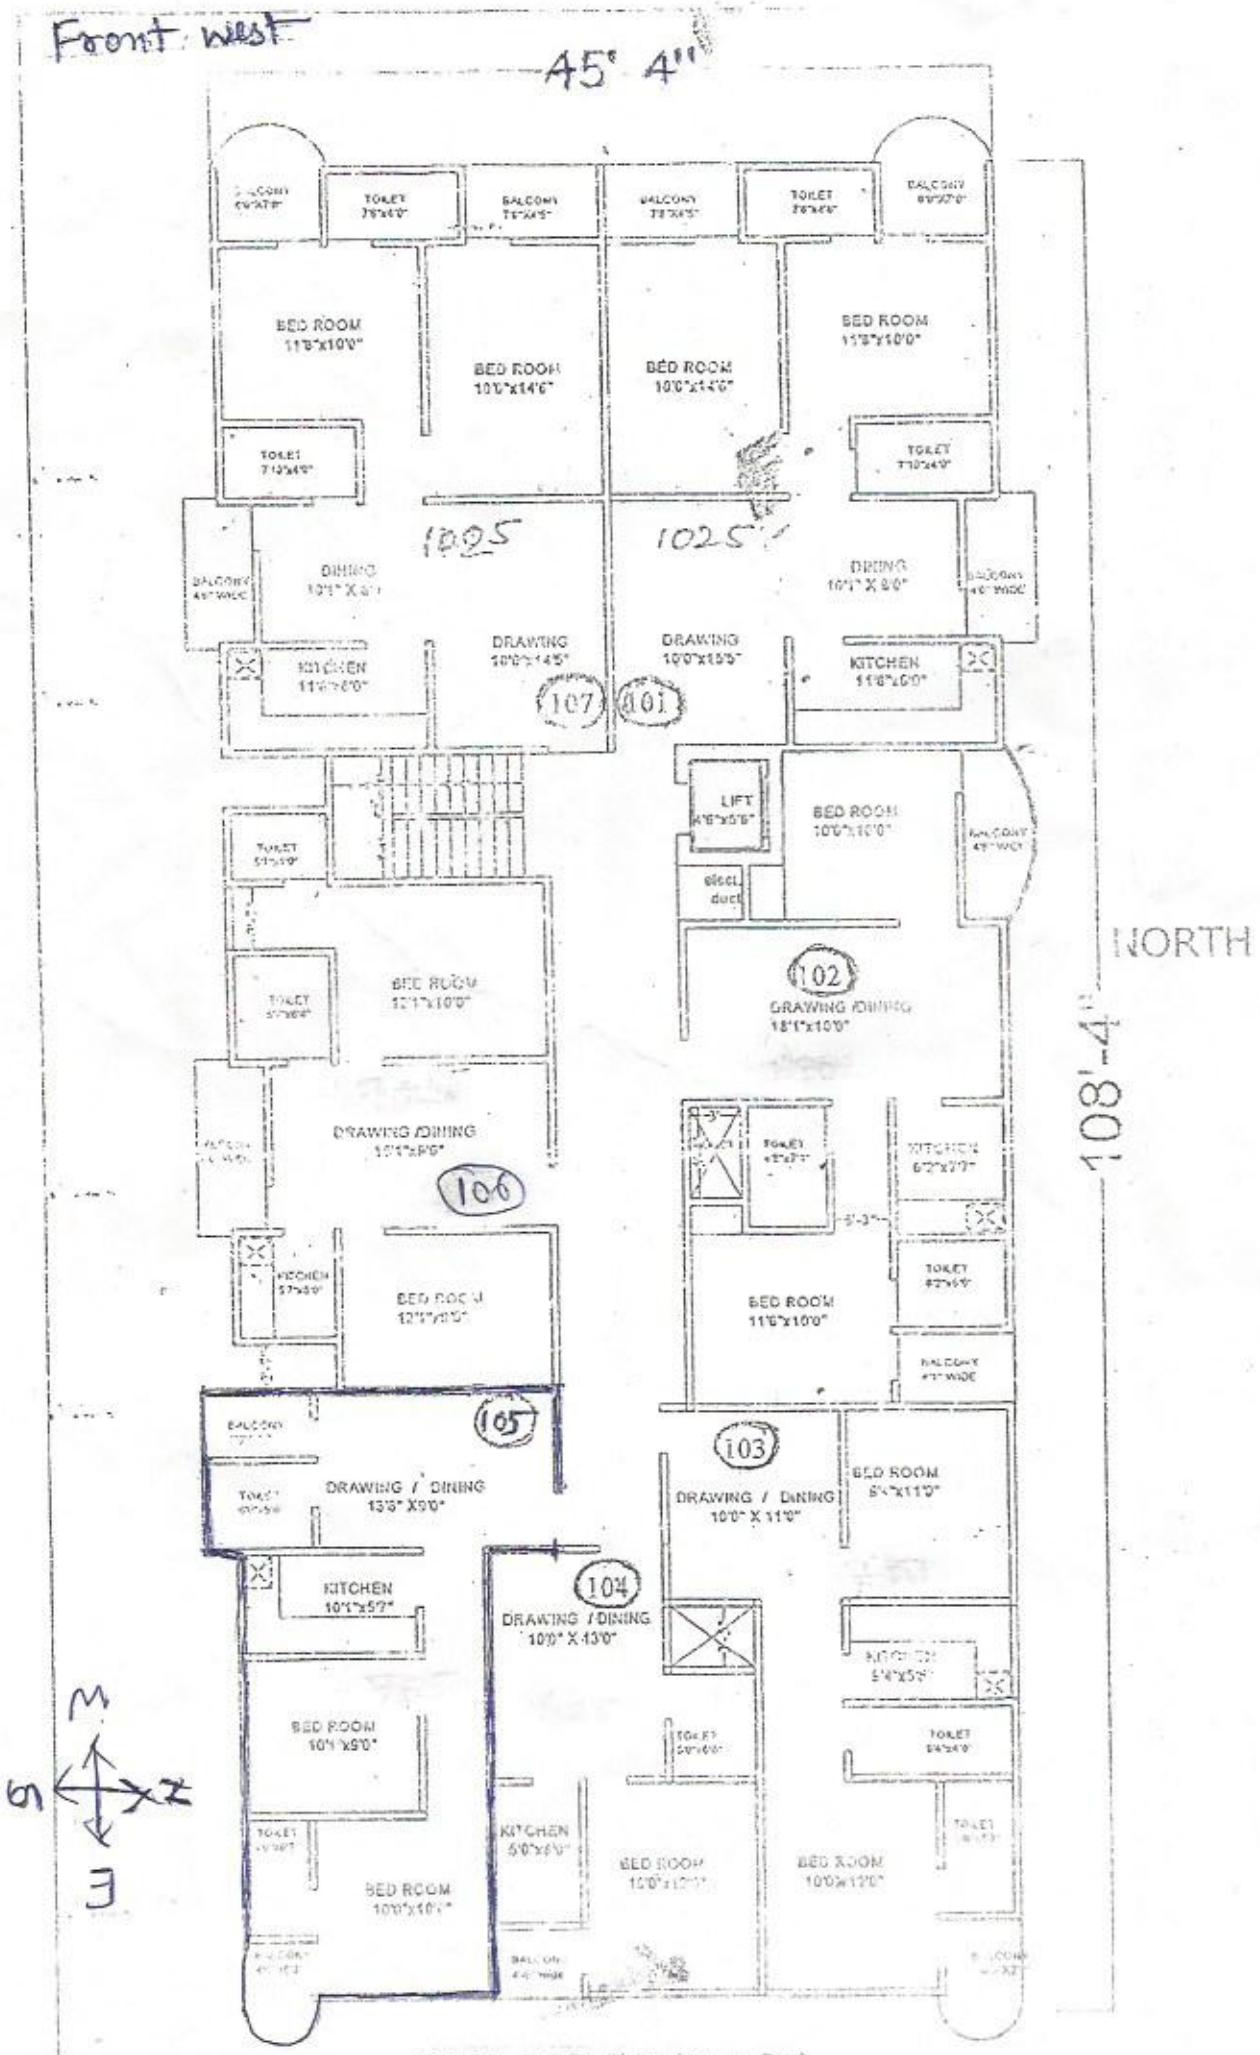

TYPICAL FLOOR PLAN (1st to 5th)
FLOOR