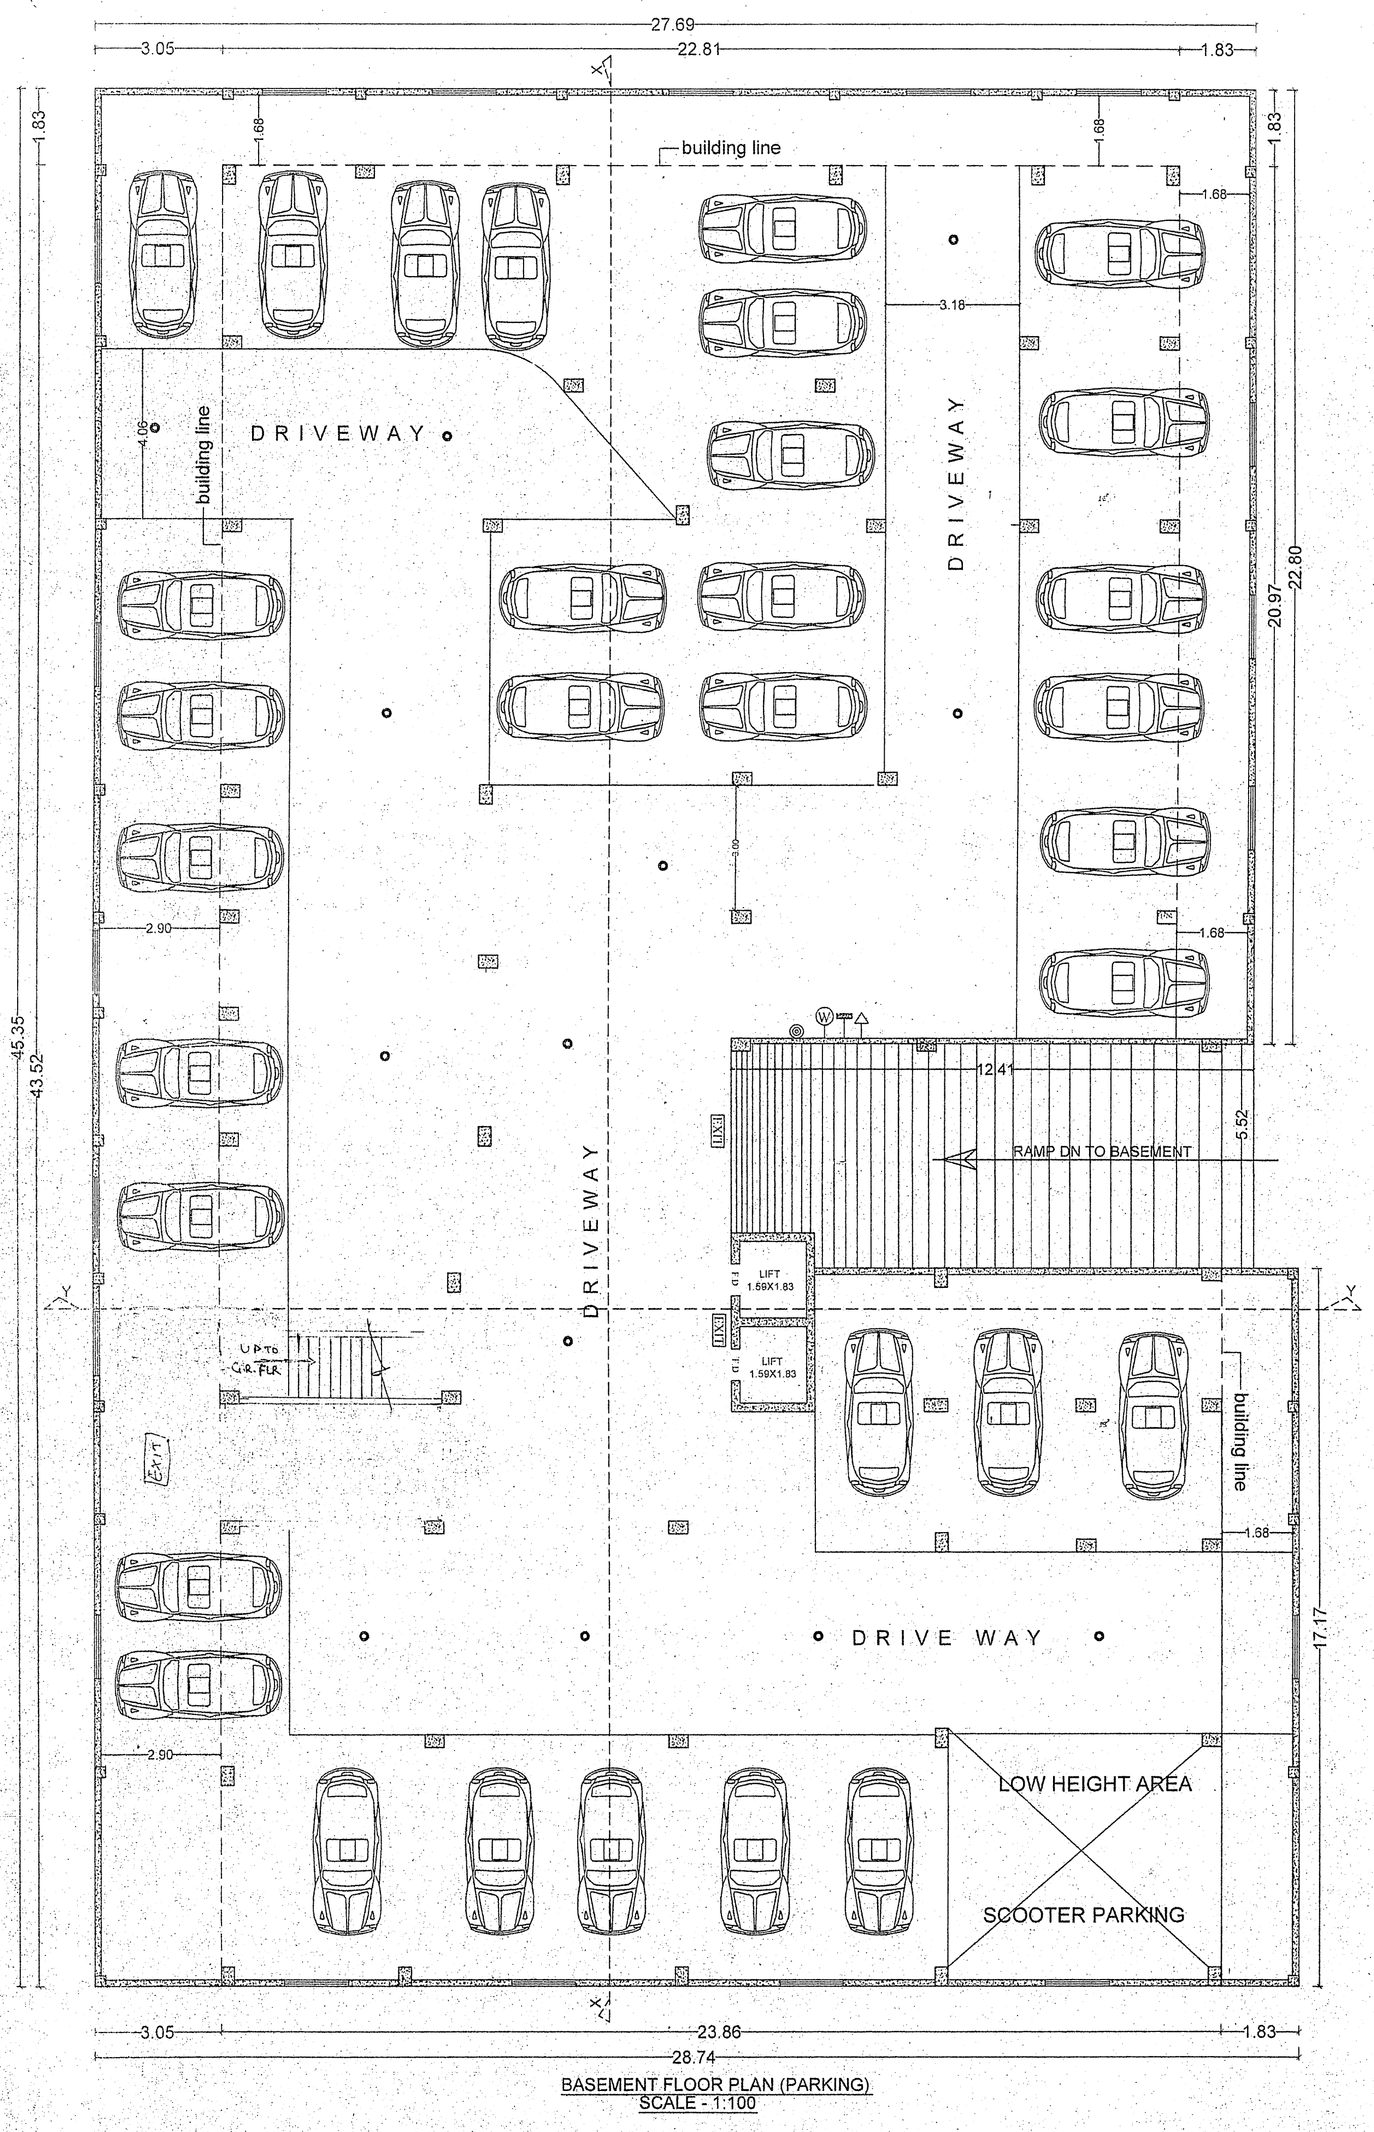
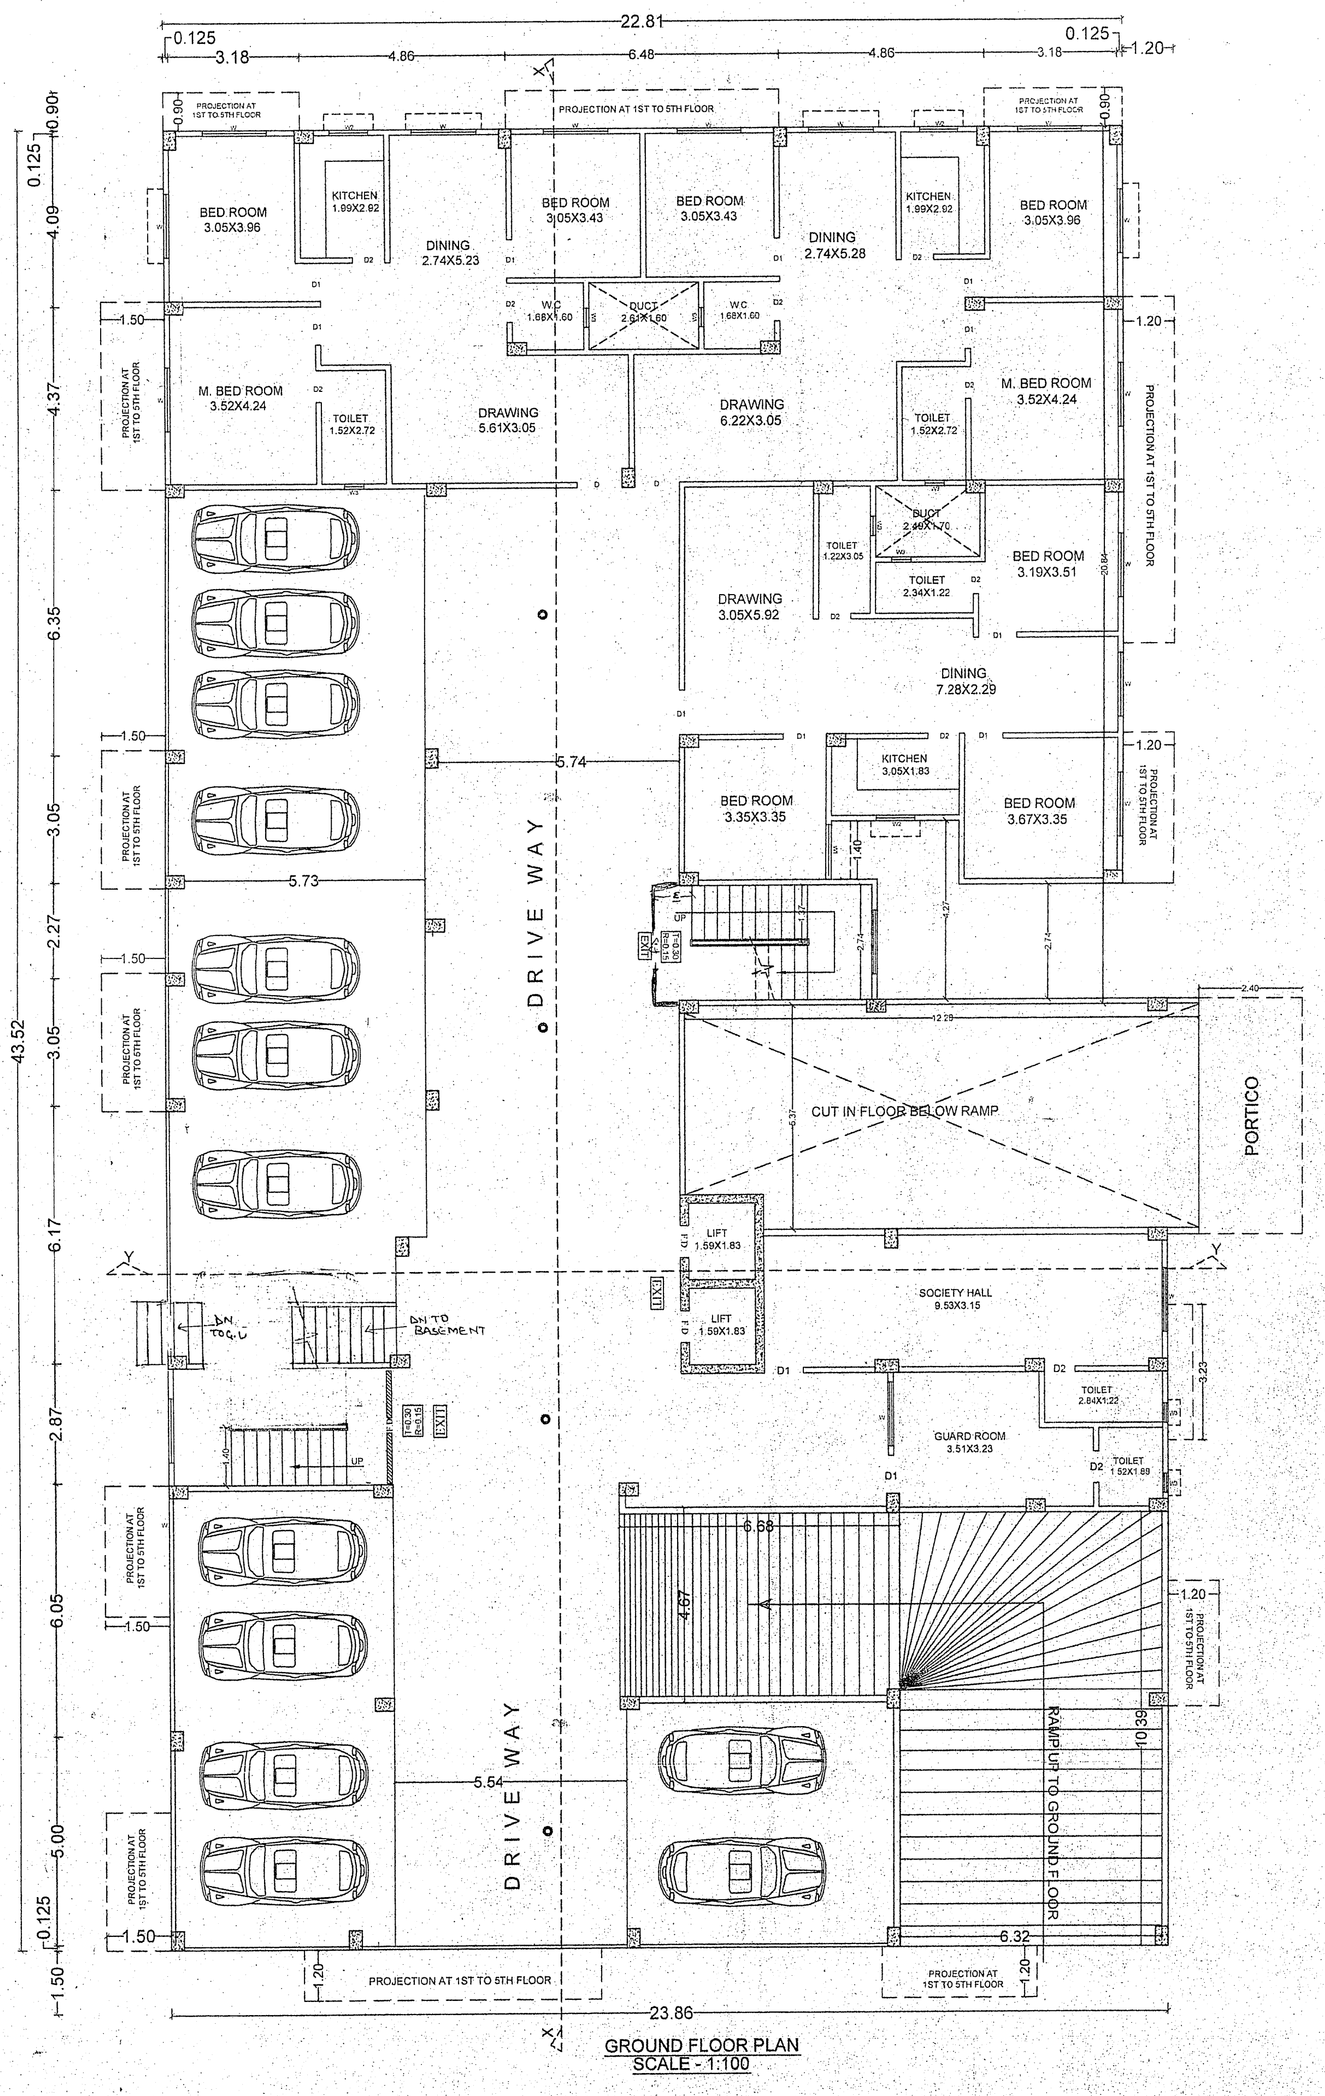
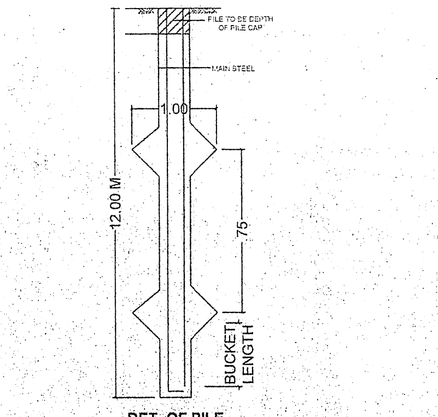


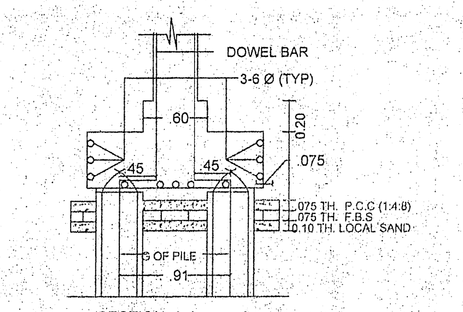

BASEMENT FLOOR PLAN (PARKING)
SCALE - 1:100



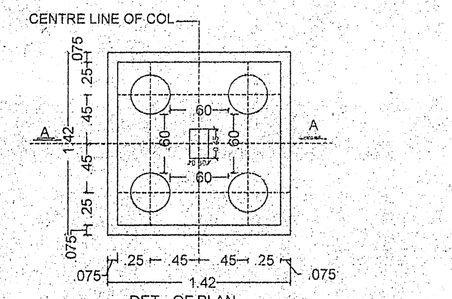

GROUND FLOOR PLAN
SCALE - 1:100



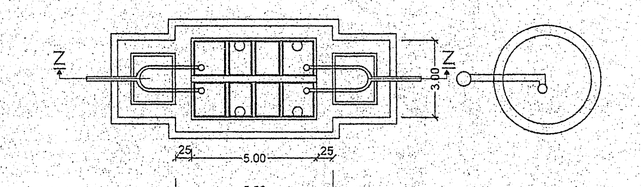

DET. OF PILE FOUNDATION



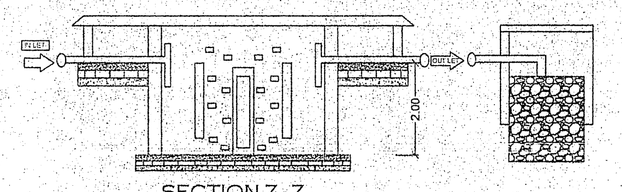

SECTION A-A




DET . OF PLAN




PLAN OF SEPTIC TANK & SOAK PIT




SECTION Z - Z

KEY PLAN

| | | |
|---|---|---|
| 1. | UNDER GROUND WATER TANK OF 20000 LTRS. CAP. | OHSR |
| 2. | FIRE RESISTANCE DOOR | FD |
| 3. | FIRE HYDRANT SYSTEM | FH |
| 4. | HOSE REEL | |
| 5. | MANUAL CALL ALARM POINT | |
| 6. | FIRE EXTINGUISHER CO2 TYPE | |
| 7. | ILLUMINATED EXIT DIRECTIONAL SIGN | EXIT |
| 8. | SEAMESE CONNECTION | |
| 9. | EMERGENCY LIGHTING SYSTEM | |
| 10. | FIRE SPRINKLER | S |
| 11. | SMOKE DETECTOR | A S A |

## WATER TANK CALCULATION.

TOTAL NOS. OF FLAT = 48
ASSUME 5 PERSONS /FLAT REQ. 48X5 = 240
TOTAL NOS OF PERSON = 240
ADD 20 % EXTRA = 288 PERSON
ASSUME 135 LTR.WATER CONSUMPTION/PER./DAY
= 288X135 + 10,000( FOR FIRE FIGHTING)
= 43880 lit. = 43.88M$^3$
SIZE OF WATER TANK PROVIDED
(1) 5.74X3.00X1.50 = 25.83M$^3$
(2) 5.75X3.05X1.50 = 26.30M$^3$
TOTAL SIZE OF WATER TANK PROVIDED
= 25.83 + 26.30 = 52.13 M$^3$

PROPOSED RESIDENTIAL COMPLEX FOR SRI SHARMANAND SINGH S/o LATE GANGA MAHTO AT HAVING SURVEY PLOT NO - 74, TAUZI No- 5852, KHATA NO- 41, THANA No- 17, MAUZA- SIKANDERPUR, BEHIND ST. KAREN'S SCHOOL, DANAPUR, PATNA.

DEVELOPER - RUDRA CONSTRUCTION

For Rudra Constructions
Partner
For Rudra Constructions
Partner
SIGNATURE OF OWNER

AMIT RANJAN-B. Arch.
Registered Architect
BMP No.-01/ARCH/2015/NPDN
ER.PRATIK KR. KAREN
STRUCTURAL ENGINEER
Reg.-No-01/STR.E/2015/NPDN
NAGAR PARISHAD DANAPUR NIZAMAT
SIGNATURE OF STR. ENG.

Building Plan No.....
निम्नलिखित शर्तों के साथ भवन मानचित्र की स्वीकृति दी जाती है।
सरकारी या किसी दूसरे के जमीन का अतिक्रमण नहीं करना होगा, तथा पथ एवं ... के लिए विहार भवन उपविधि 2014 के अनुसार ... छोड़ना होगा। भवन भू-आच्छादन ... तथा अग्नि शमन हेतु अपने भवन से सरकारी मार्ग ... तक जाने हेतु अपने खर्च से सड़क निर्माण ... करना होगा। बरसाती पानी की निकासी हेतु अपने भवन में पर्याप्त व्यवस्था करना होगा। भवन भू-आच्छादन दिये गये रहने की स्थिति में भवन मानचित्र स्वतः रद्द माना जायेगा एवं ऊपर खड़े होने वाले सभी ... माना जायेगा। भवन मानचित्र की स्वीकृति ... तक के लिए मान्य होगी। भवन से रहने के पूर्व ... प्राप्त करना होगा। तकनीकी मदद ... से आधार
13/9/16
A. E.
Nagar Parishad Danapur Nizamat, Patna.
नगर कार्यपालक पदाधिकारी
नगर परिषद, दानापुर निजामत
13/9/16
13/9/16
Nagar Parishad Danapur Nizamat