

Table with 2 columns: Item No., Description. Includes fire legend items like 1. UNDER GROUND WATER TANK, 2. FIRE RESISTANCE DOOR, 3. FIRE HYDRANT SYSTEM, etc.





TOTAL BIU AREA = 3908.77 Sqm.
PARKING AREA REQUIRED (AS/STABLE NO. 19, S. No-3)
@ 25% = 3908.77 X 25% = 977.19 Sqm.
PARKING AREA PROVIDED AT COMBINED BASEMENT
= (15.23 X 148) = (Base ment Flr BIU Area)
= 1034.13 - (574.13) = 1016.59 M²
PARKING AREA PROVIDED AT COVERED G/F LFR
(BLOCK-A)
= [(15.23 X 29.57) - (BIU AREA+Ramp Area)]
= 450.35 - [(19.79+9.96+4.08+2)+6.53+6.17]
= 450.35 - (19.79+8.127+40.29) = 409.00 Sqm
PARKING AREA PROVIDED AT COVERED G/F LFR
(BLOCK-B)
= [(15.23 X 29.57) - (BIU AREA)]
= 450.35 - 334.64 = 115.71 Sqm.
SO, TOTAL PARKING AREA PROVIDED
= 409.00 + 115.71 = 524.71 Sqm.

PROJECT:-
PROPOSED RESIDENCIAL BUILDING FOR
1) SRI BAIYANATH PRASHAD S/O LATE
2) SRI LAKSHMI NARAYAN PRASHAD JHAMELA
3) SRI LAKSHMI KUMAR
4) SRI RAJESH KUMAR BALDAN
THANA No-12, KHATA No- 90,
PLOT No - 422 (P), THANA - AGAMKUAN,
MAUZA - KUMHRAR, DIST. - PATNA
DEVELOPER - RUDRA CONSTRUCTION.

For Approval Construction
Signature of Owner
Signature of Architect
Signature of Str. Eng.

PATNA MUNICIPAL CORPORATION
P.L. KUMAR / P.R. / B.T. / G.P. / A.P. / 2016
Sanction of Plan recorded under section 314,
315, 316 & 317 of the Bihar Municipal Act 2007
By the Municipal Commissioner, Patna on
Date 03/04/2017
SANCTIONED PLAN APPROVED

सहायक निरीक्षक
शहरी योजना संचालक
पटना नगर निगम

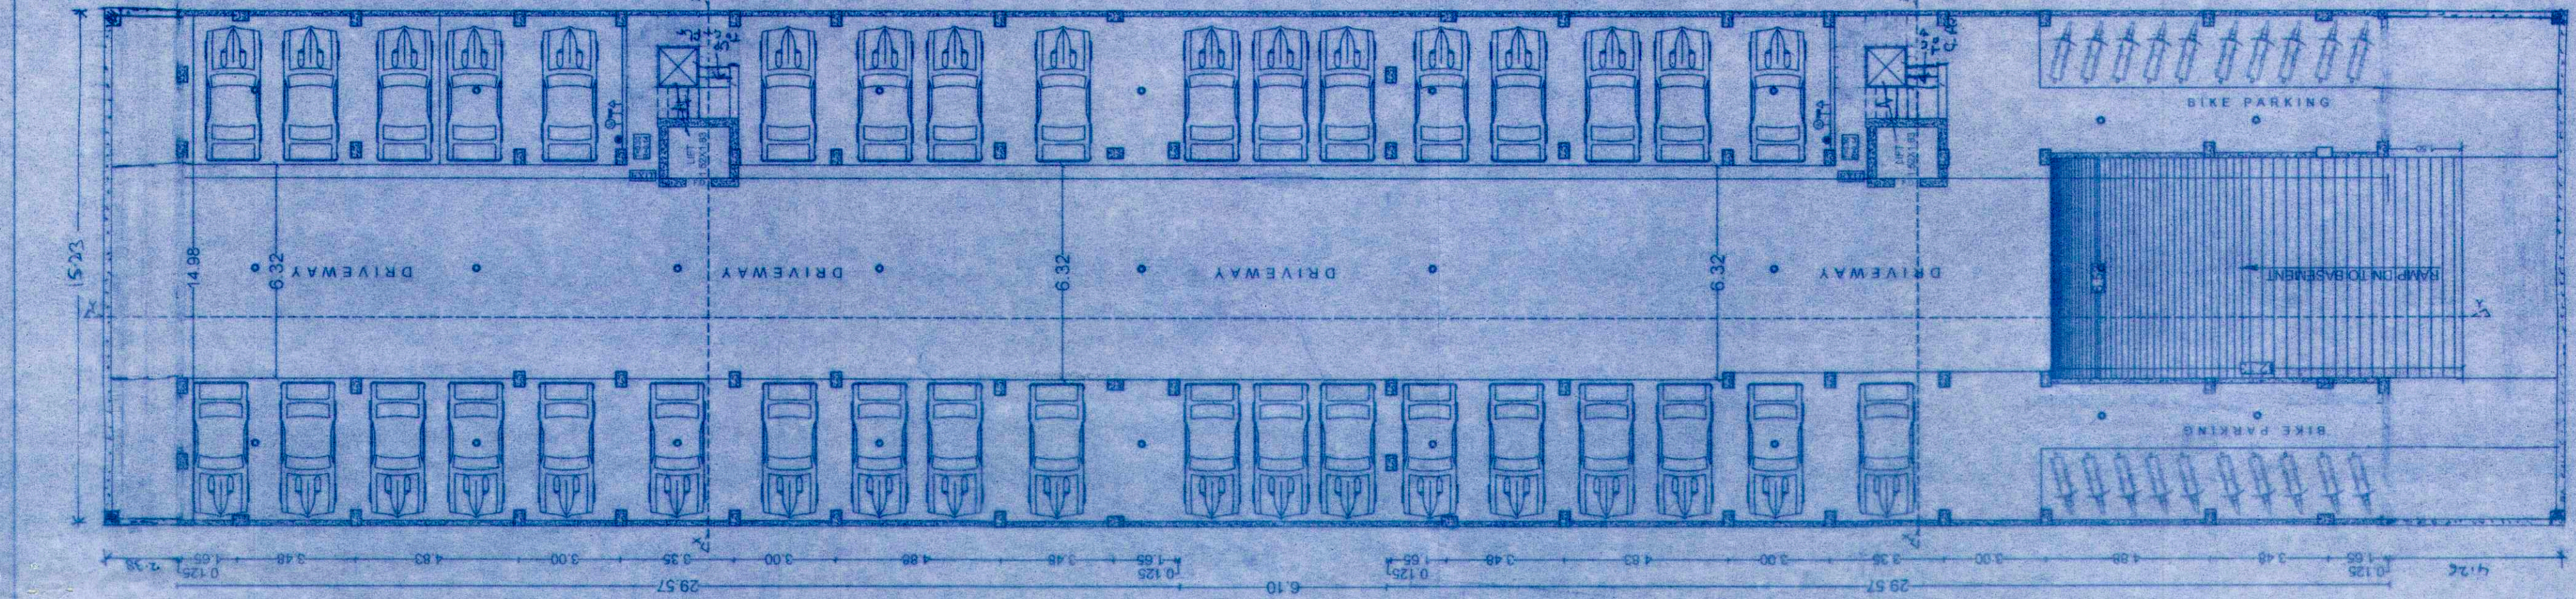
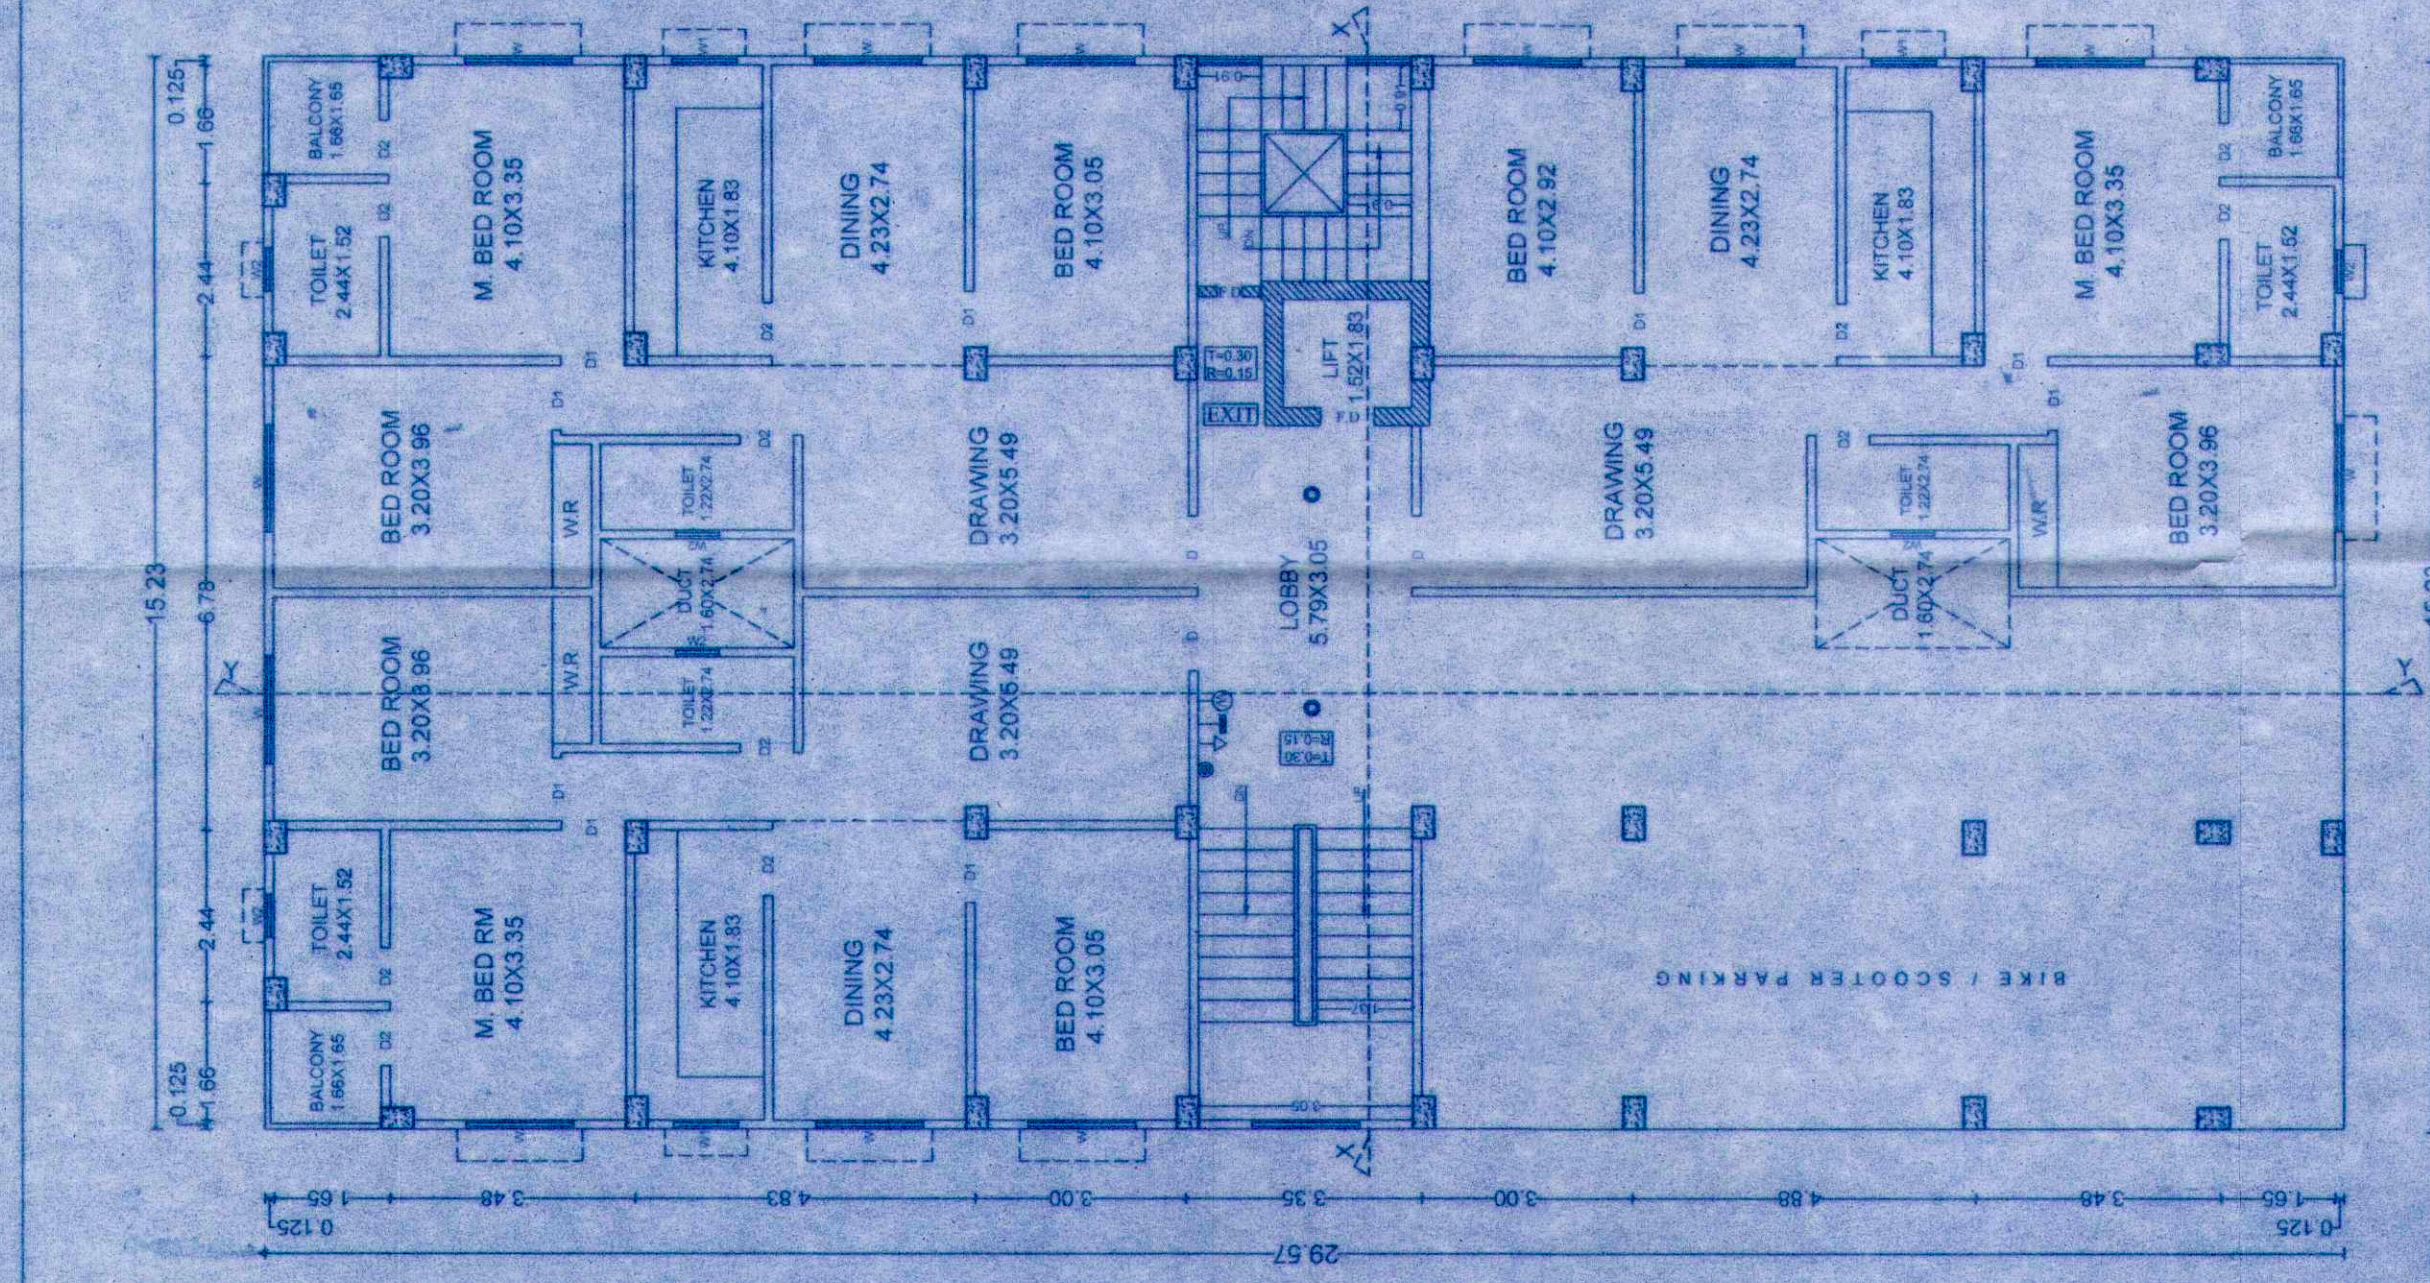
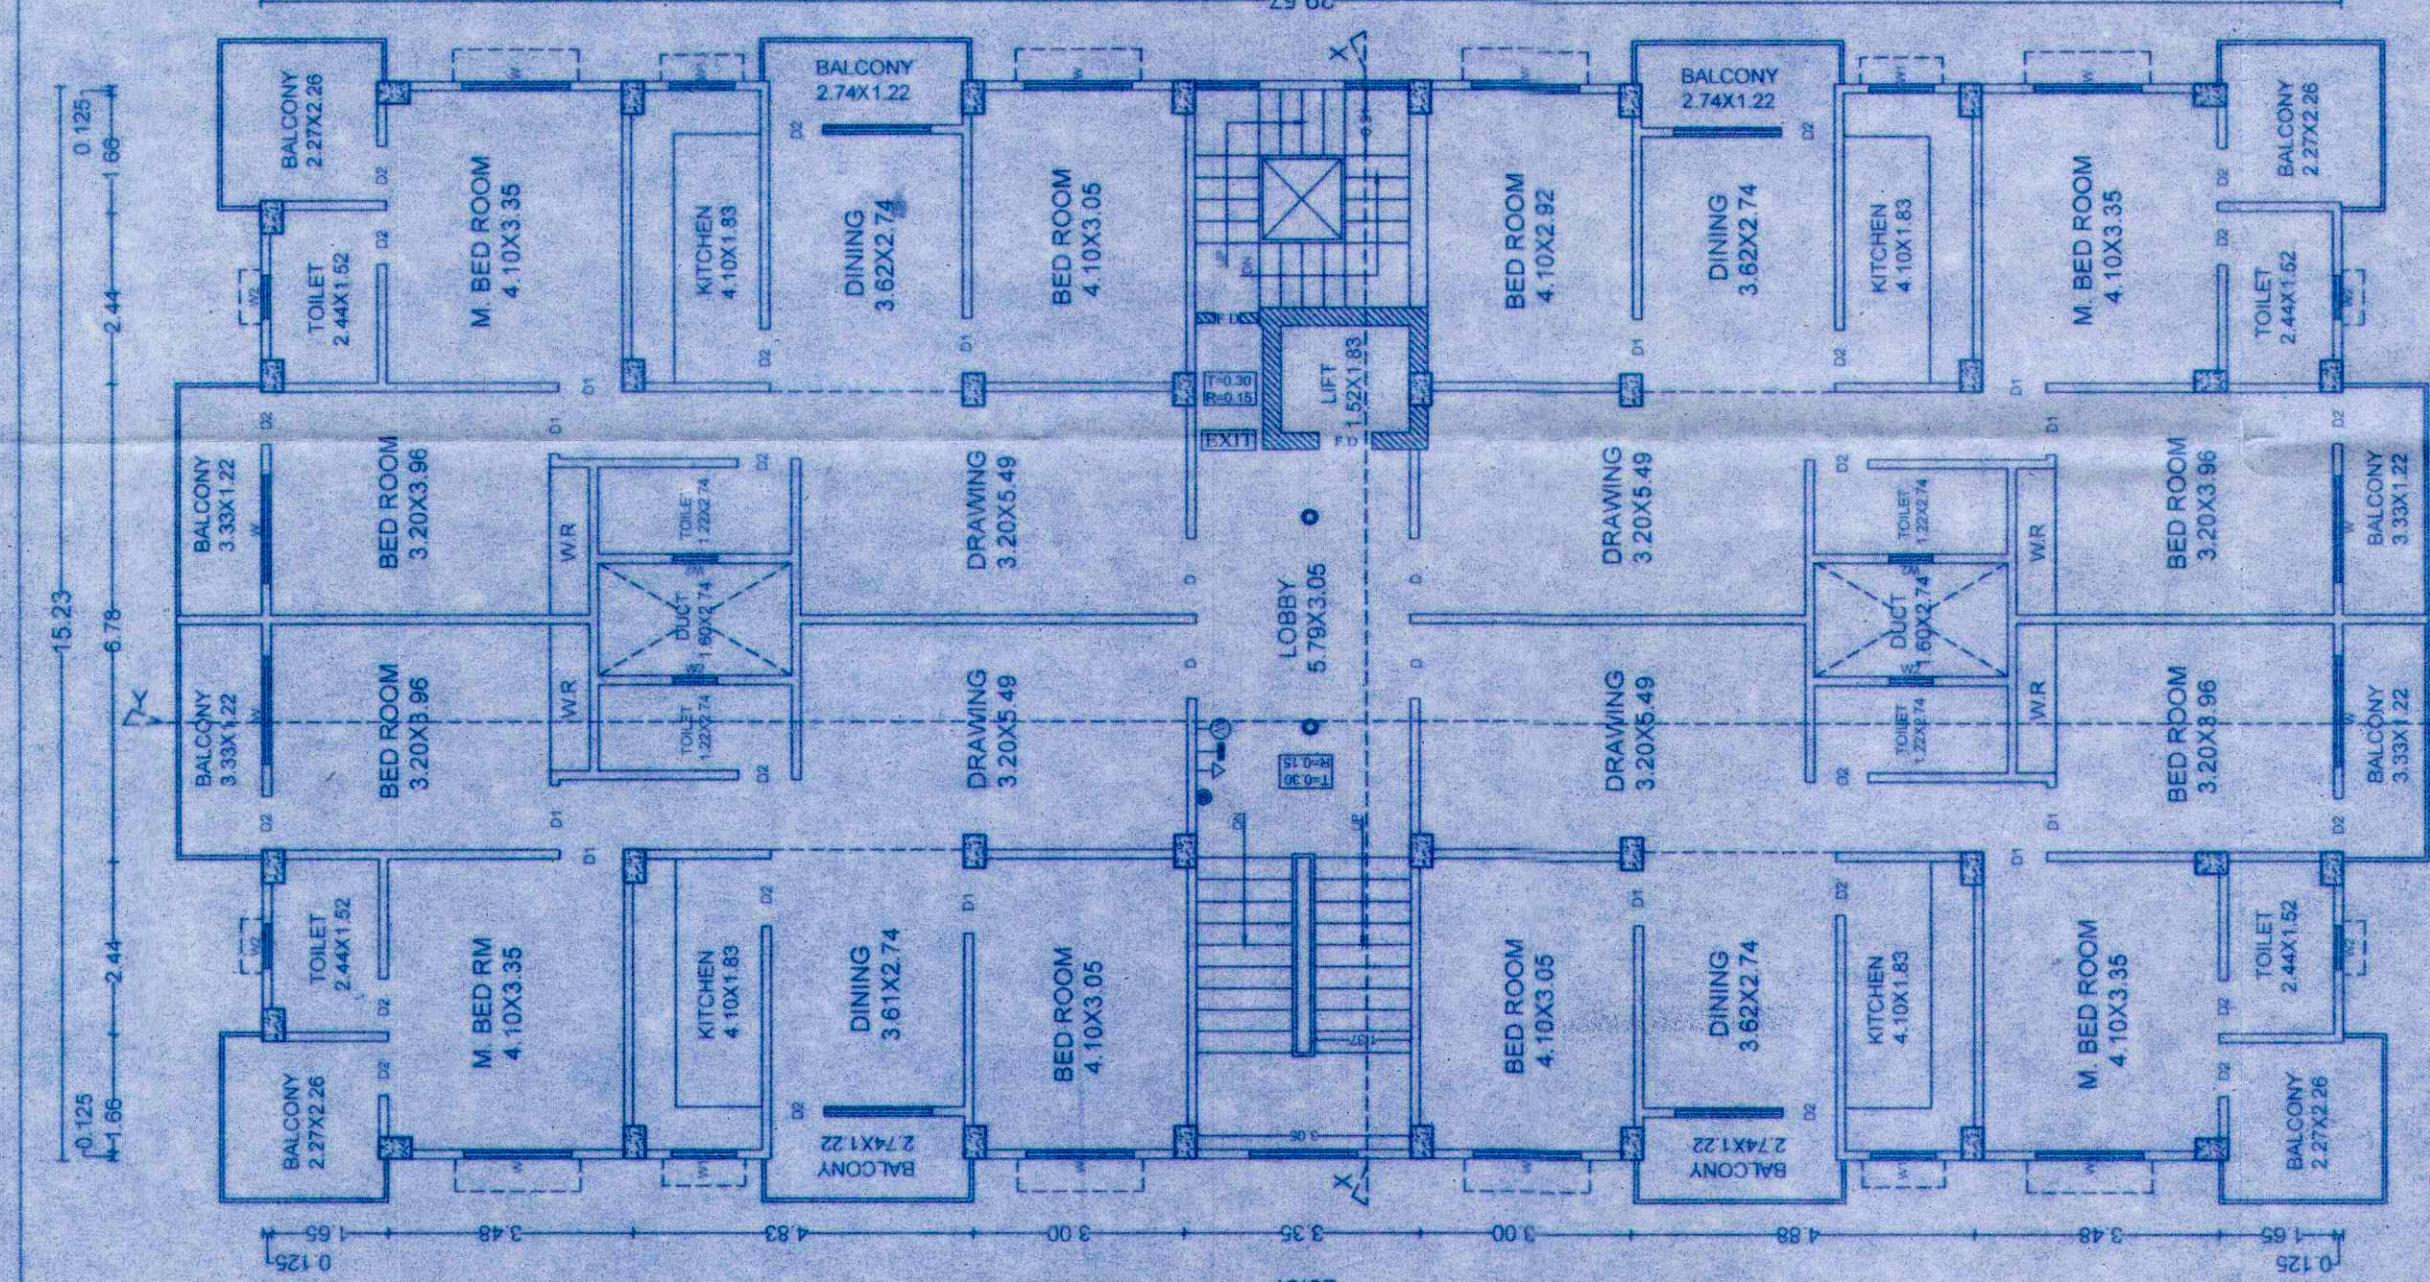
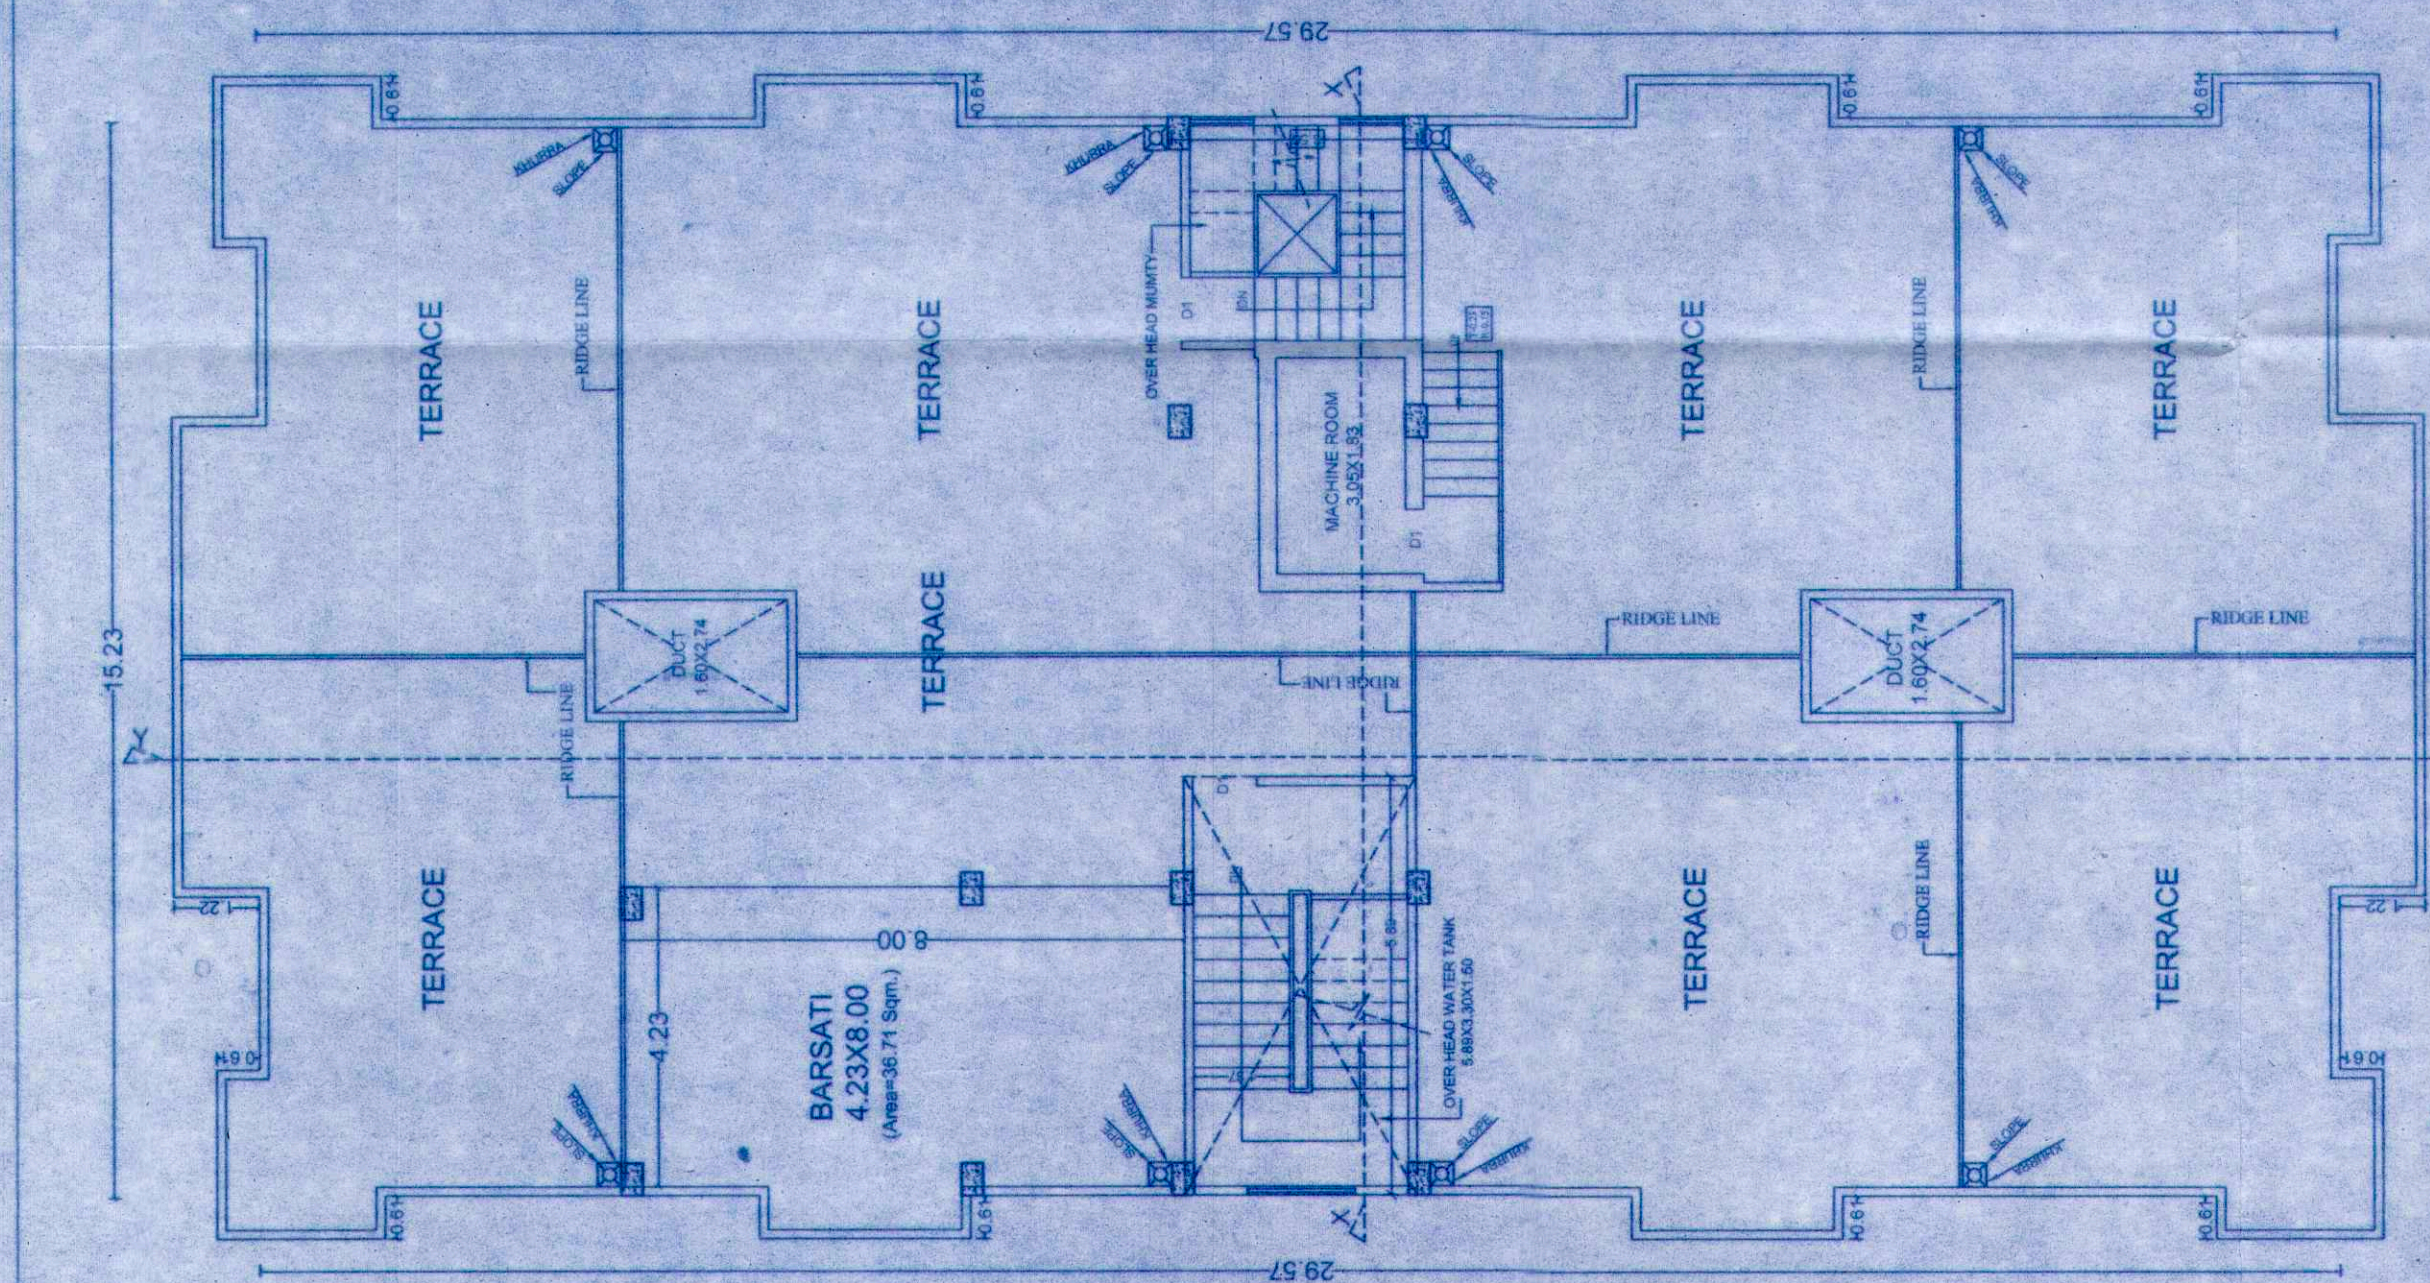


GROUND FLOOR PLAN
(BLOCK-B)
SCALE - 1:100

1ST TO 4TH FLOOR PLAN
(BLOCK-B)
SCALE - 1:100

GROUND FLOOR PLAN
(BLOCK-A)
SCALE - 1:100

BASMENT FLOOR PLAN
SCALE - 1:100

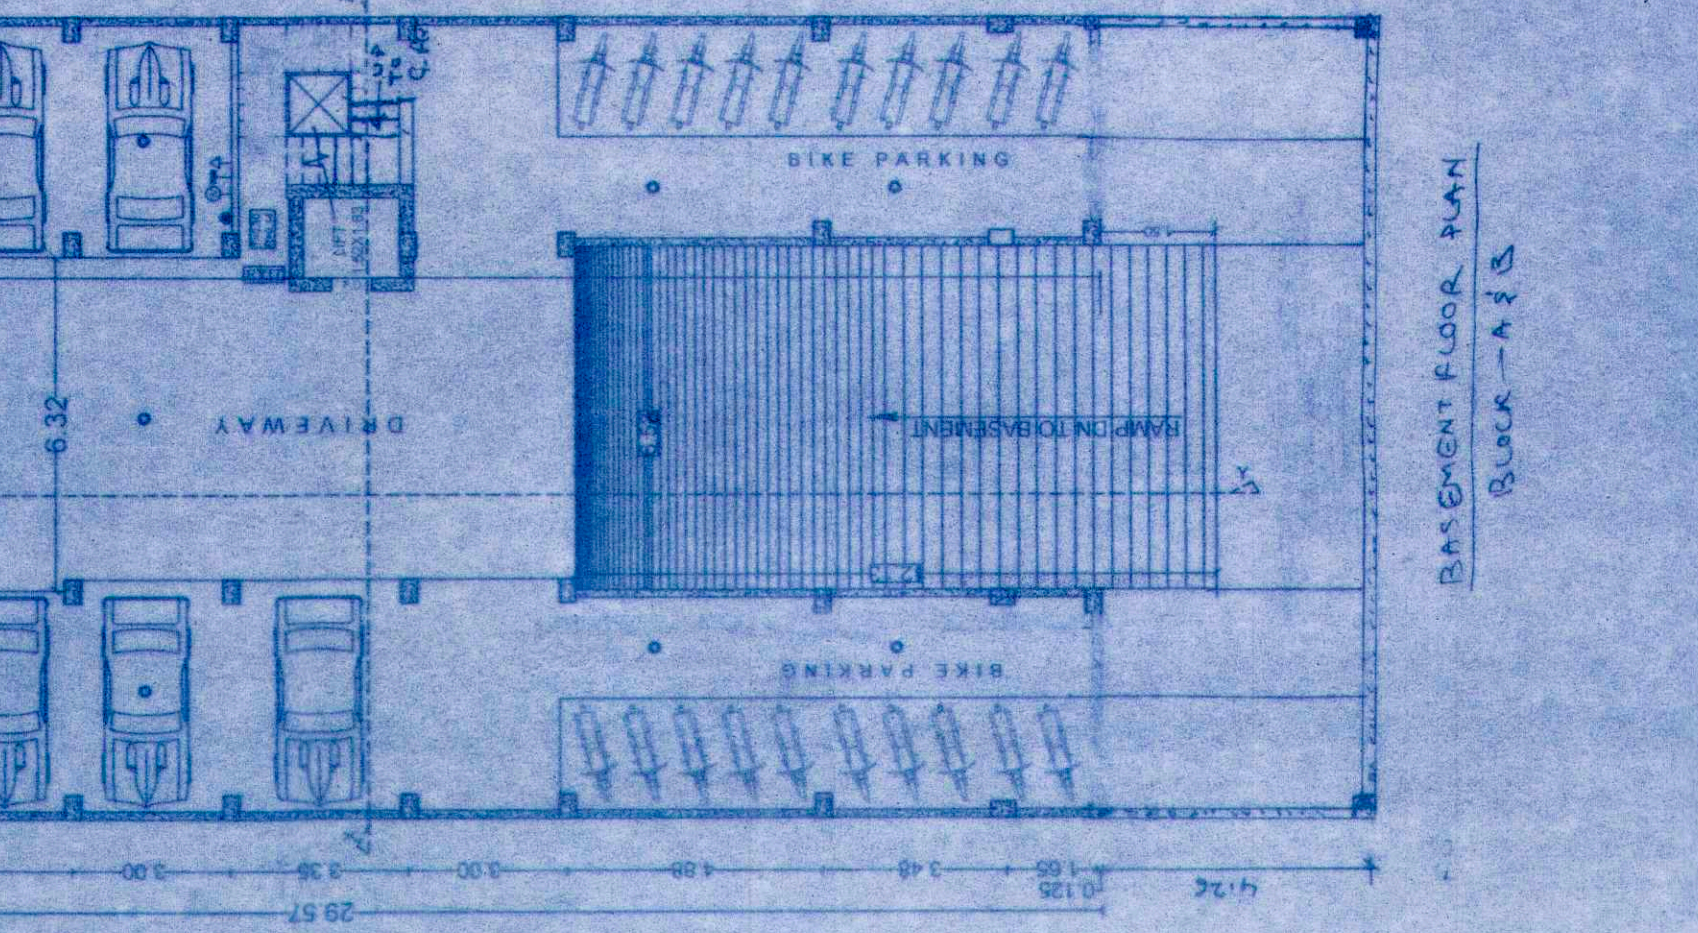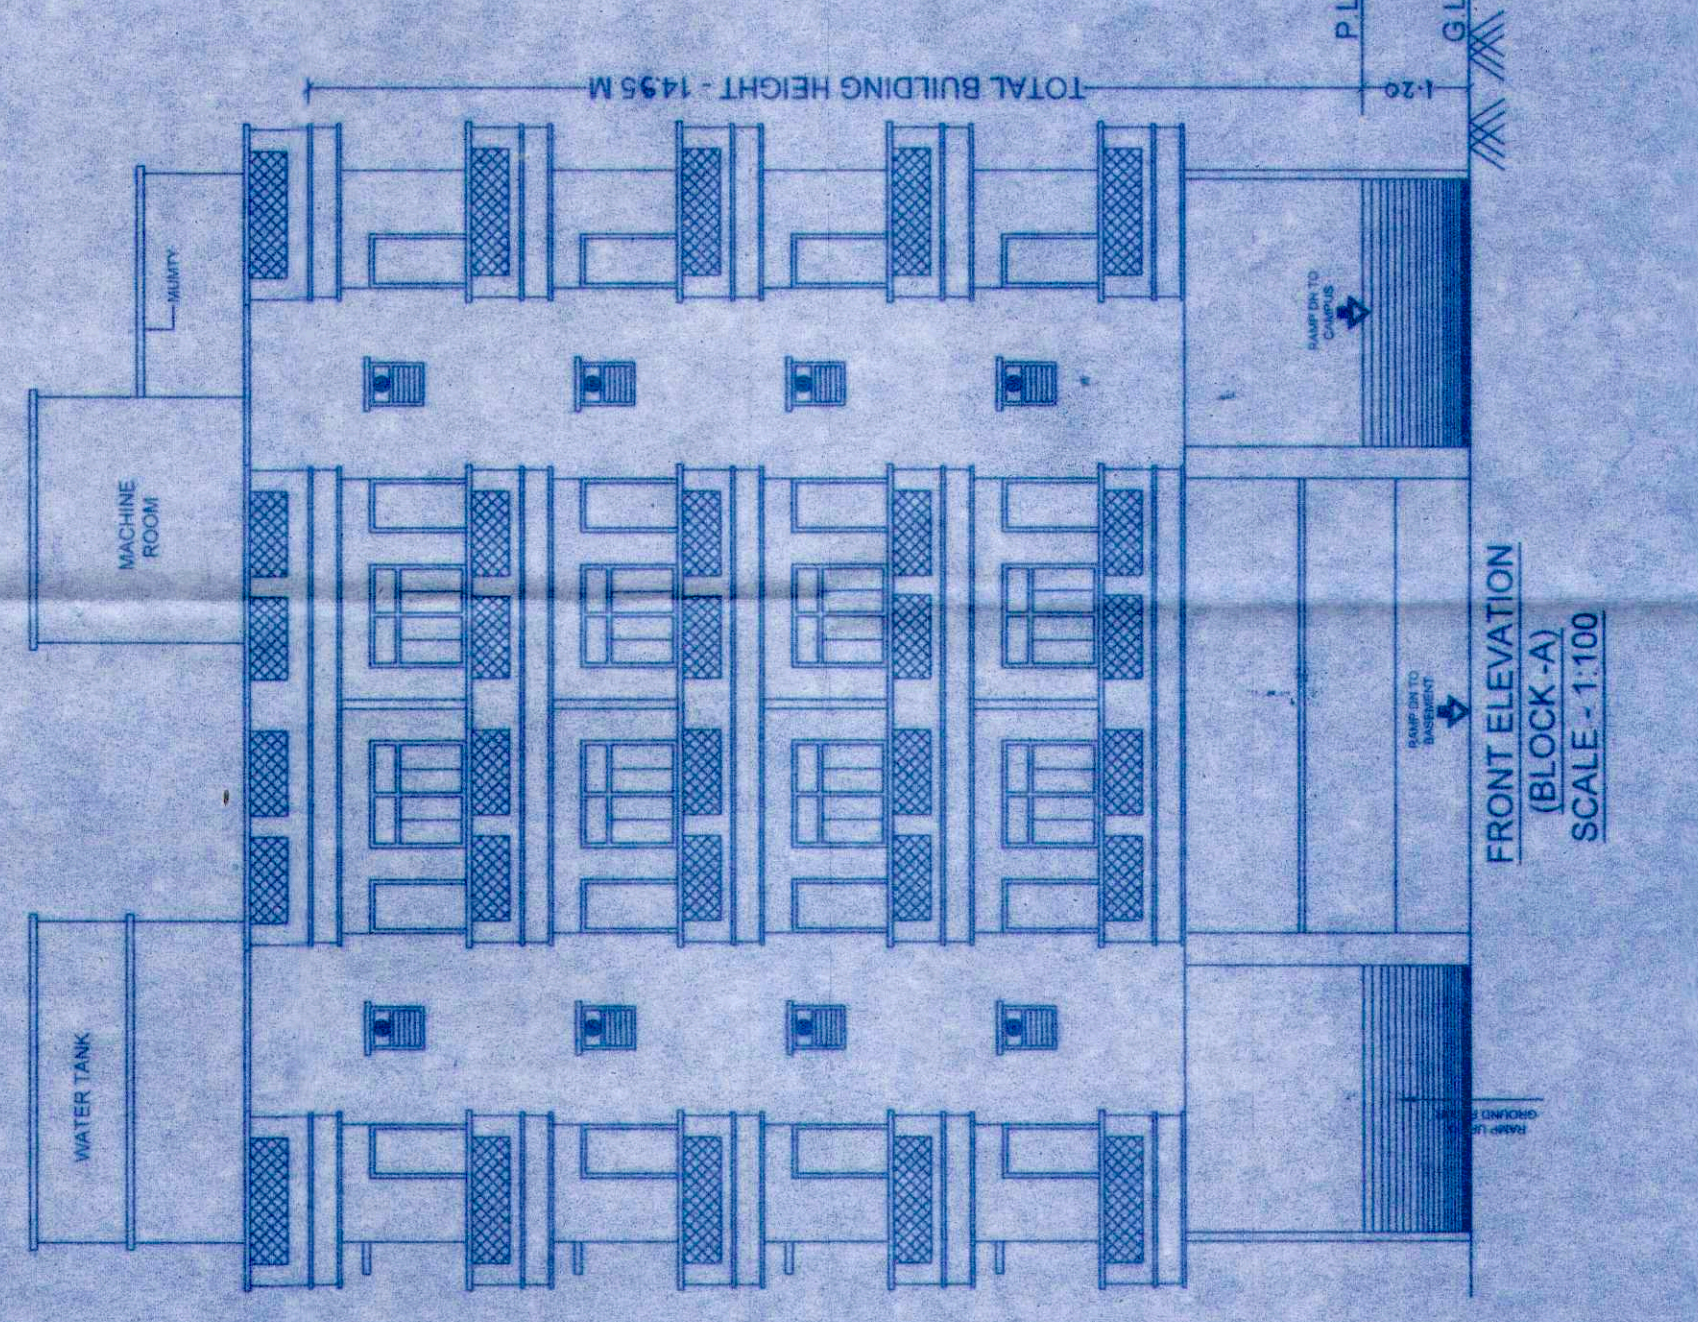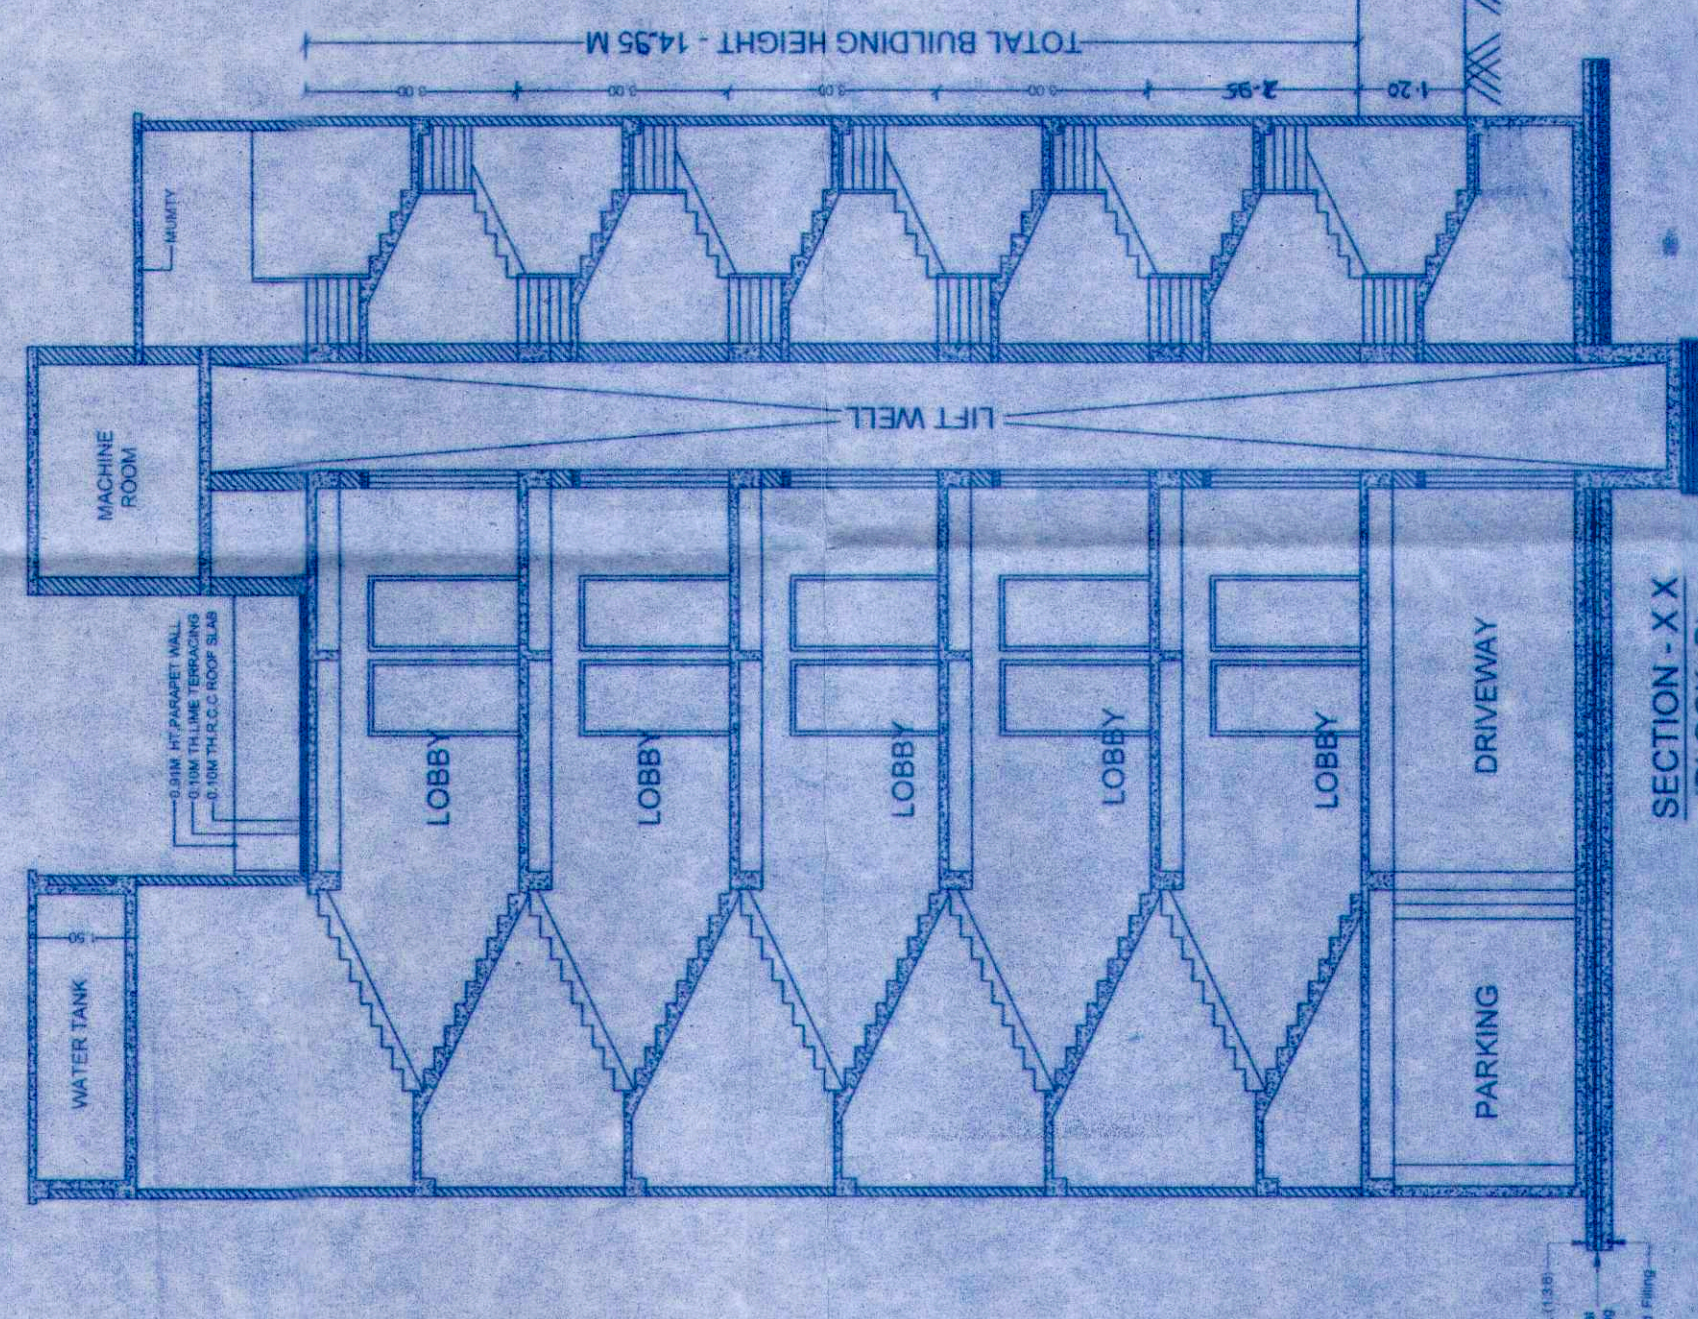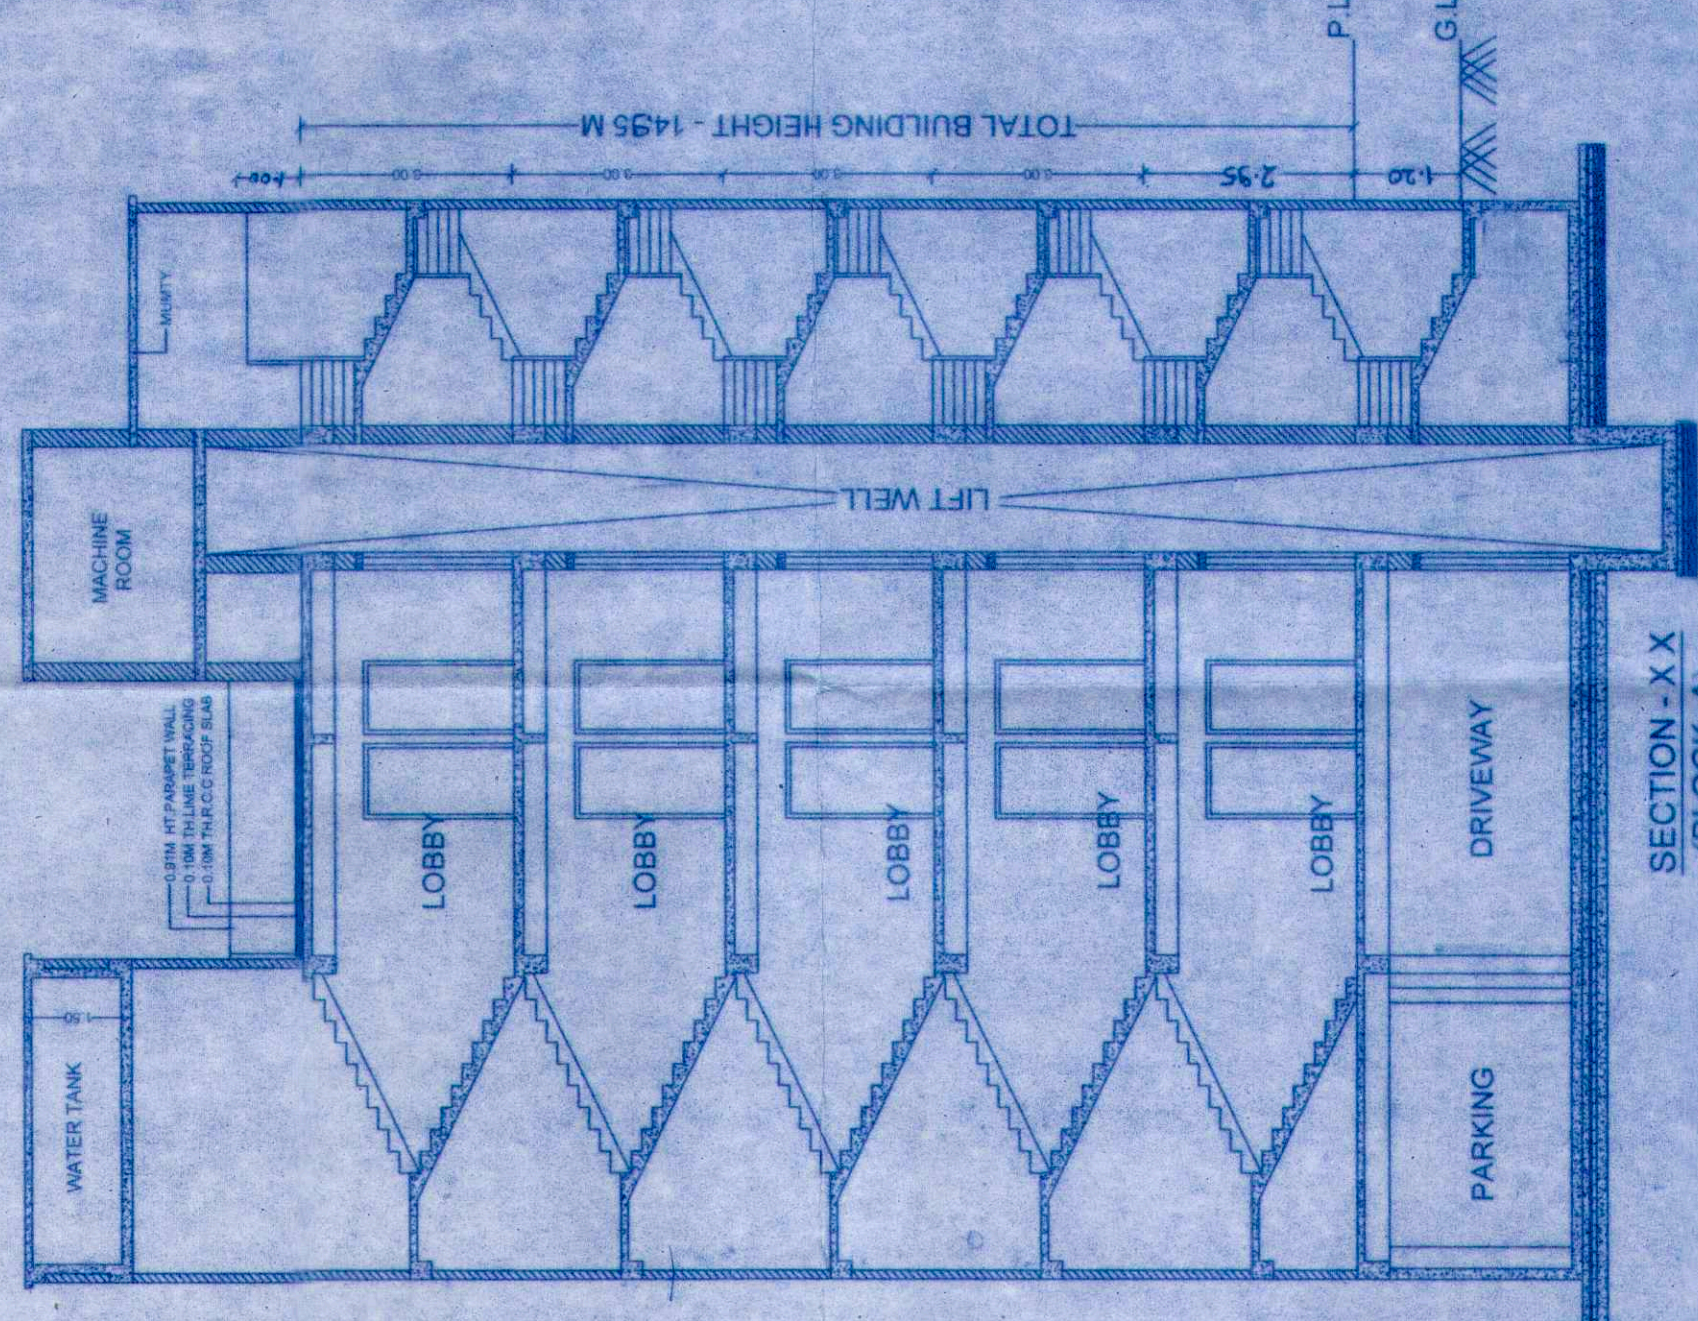

FRONT ELEVATION
(BLOCK-B)
SCALE - 1:100

SECTION - X-X
(BLOCK-A)
SCALE - 1:100

SECTION - X-X
(BLOCK-B)
SCALE - 1:100

FRONT ELEVATION
(BLOCK-A)
SCALE - 1:100

FRONT ELEVATION
(BLOCK-B)
SCALE - 1:100