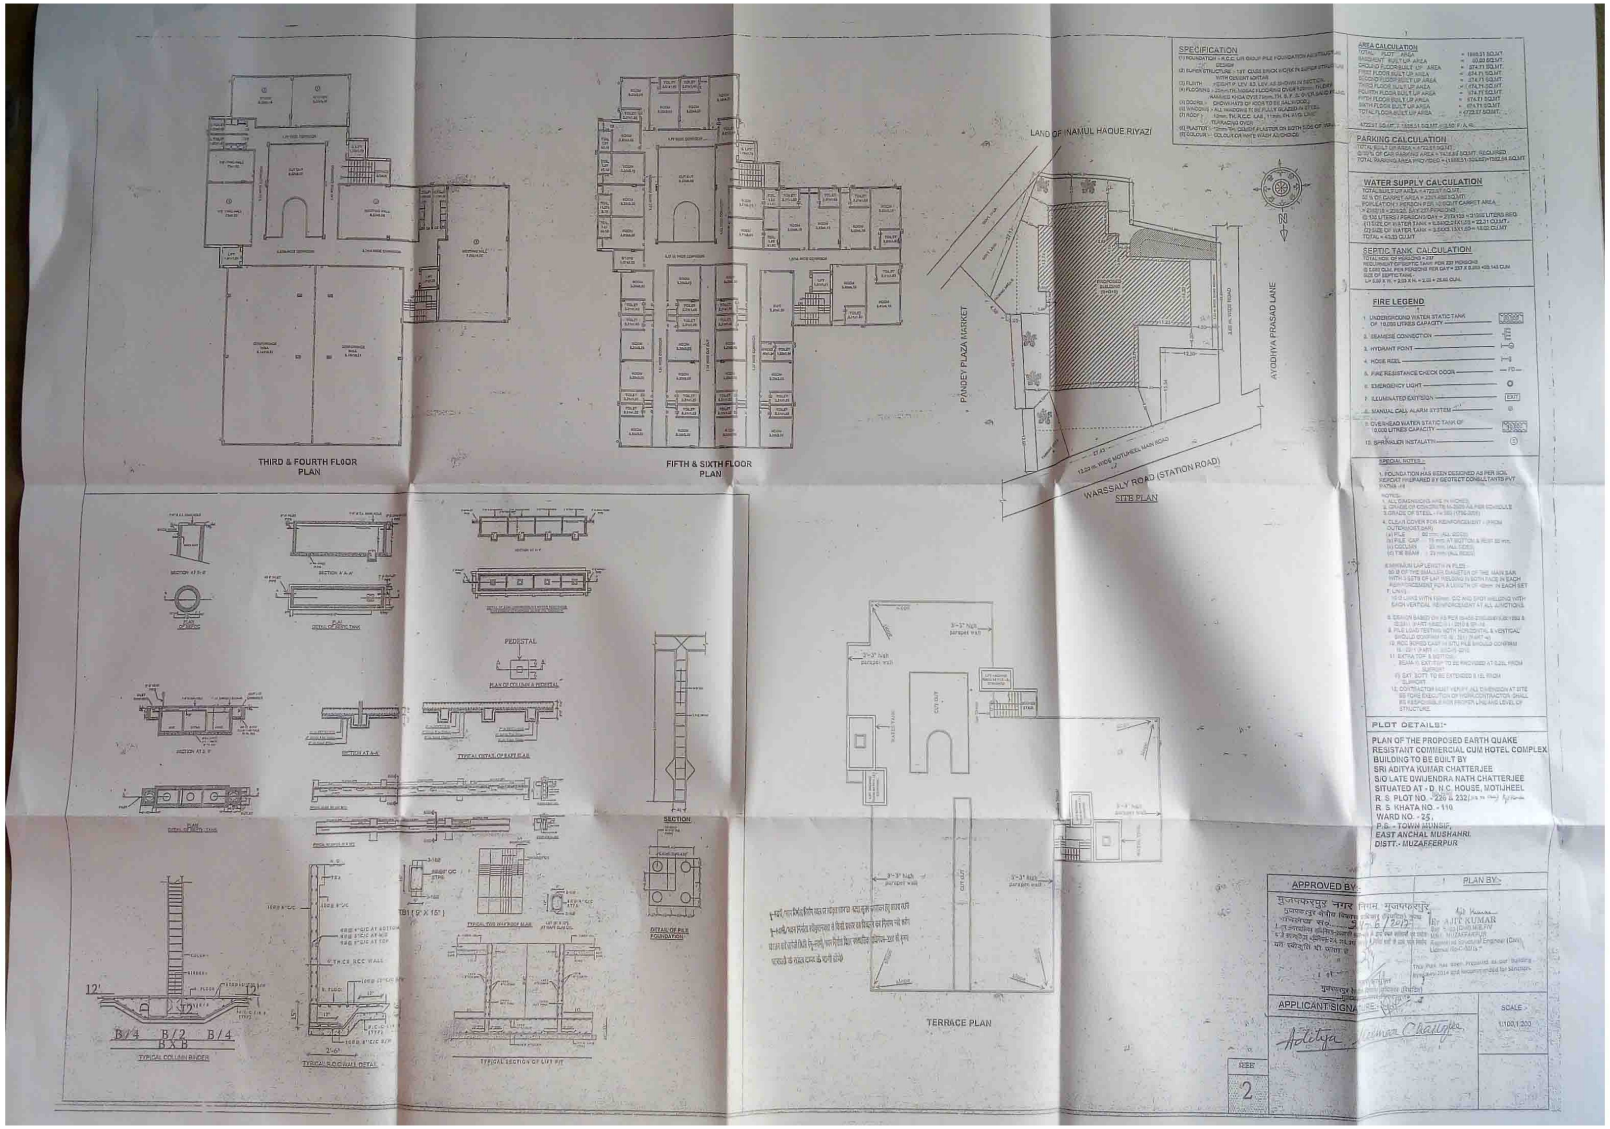
THIRD & FOURTH FLOOR PLAN
FIFTH & SIXTH FLOOR PLAN
LAND OF NAMUL HAQUE RIYAZI
PANDEY PLAZA MARKET
AYODHYA PRASAD LANE
WARSSALY ROAD (STATION ROAD)
SITE PLAN
PEDESTAL
SECTION
TERRACE PLAN
TYPICAL COLUMN BINDER
TYPICAL S.O.C. HALL DETAIL
TYPICAL SECTION OF LIFT PIT
SPECIFICATION
AREA CALCULATION
PARKING CALCULATION
WATER SUPPLY CALCULATION
SEPTIC TANK CALCULATION
FIRE LEGEND
SPECIAL NOTES :-
PLOT DETAILS:-
PLAN OF THE PROPOSED EARTH QUAKE RESISTANT COMMERCIAL CUM HOTEL COMPLEX BUILDING TO BE BUILT BY
SRI ADITYA KUMAR CHATTERJEE
S/O LATE DWIJENDRA NATH CHATTERJEE
SITUATED AT - D. N. C. HOUSE, MOTIJHEEL
R. S. PLOT NO. - 226 & 232
R. S. KHATA NO. - 110
WARD NO. - 25,
P.S. - TOWN MUNSIF,
EAST ANCHAL MUSHAHRI.
DISTT.- MUZAFFERPUR
APPROVED BY:-
PLAN BY:-
APPLICANT SIGNATURE
SCALE :-
1:100,1:200
SHEET
2

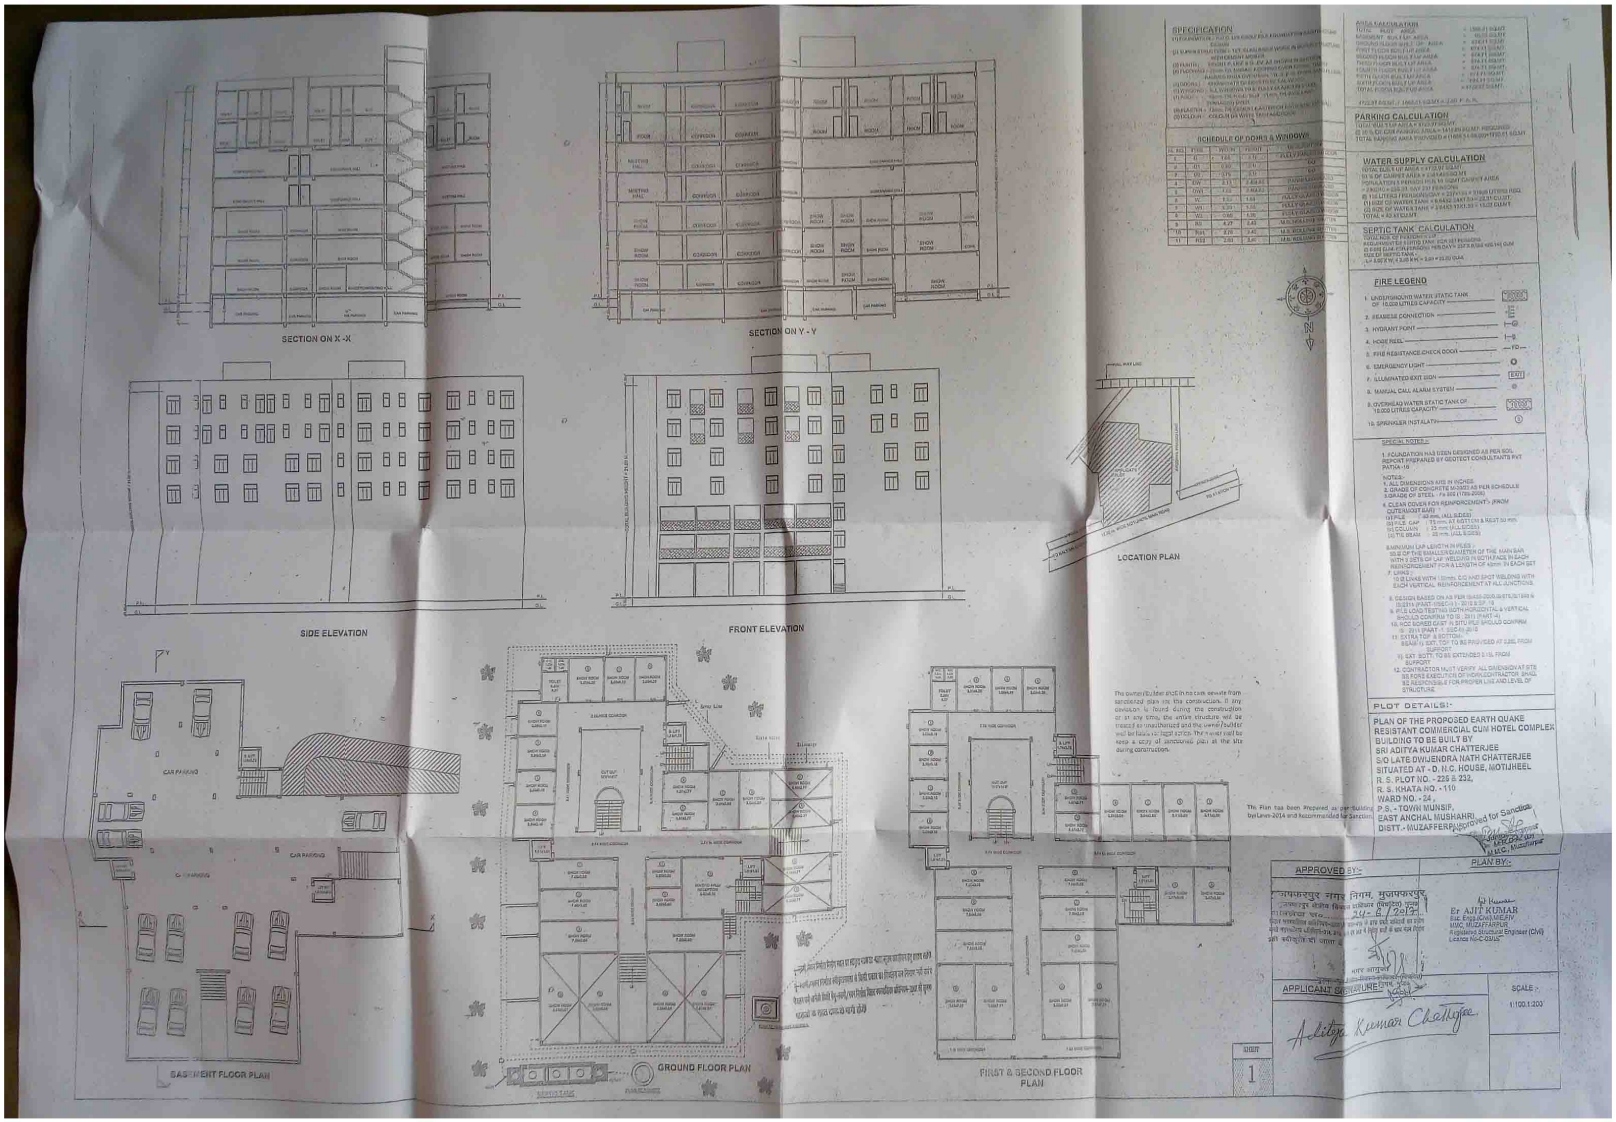
SECTION ON X-X
SECTION ON Y-Y
SIDE ELEVATION
FRONT ELEVATION
LOCATION PLAN
SPECIFICATION
SCHEDULE OF DOORS & WINDOWS
AREA CALCULATION
PARKING CALCULATION
WATER SUPPLY CALCULATION
SEPTIC TANK CALCULATION
FIRE LEGEND
SPECIAL NOTES:-
PLOT DETAILS:-
PLAN OF THE PROPOSED EARTH QUAKE RESISTANT COMMERCIAL CUM HOTEL COMPLEX BUILDING TO BE BUILT BY
SRI ADITYA KUMAR CHATTERJEE
S/O LATE DWIJENDRA NATH CHATTERJEE
SITUATED AT - D. N.C. HOUSE, MOTIJHEEL
R. S. PLOT NO. - 225 & 232,
R. S. KHATA NO. - 110
WARD NO. - 24,
P.S. - TOWN MUNSIF,
EAST ANCHAL MUSHAHRI
DISTT. - MUZAFFERPUR
Approved for Sanction
M.M.C. Muzaffarpur
The owner/builder shall in no case deviate from sanctioned plan for the construction. If any deviation is found during the construction or at any time, the entire structure will be treated as unauthorised and the owner/builder will be liable to legal action. The owner shall be keep a copy of sanctioned plan at the site during construction.
The Plan has been Prepared as per Building by Laws-2014 and Recommended for Sanction.
APPROVED BY:-
PLAN BY:-
Er AJIT KUMAR
Asst. Engg.(Civil) MEEN
MMC, MUZAFFARPUR
Registered Structural Engineer (Civil)
Licence No-C-03/15
APPLICANT SIGNATURE
Aditya Kumar Chatterjee
SCALE :-
1:100,1:200
SHEET
1
BASEMENT FLOOR PLAN
GROUND FLOOR PLAN
FIRST & SECOND FLOOR PLAN