

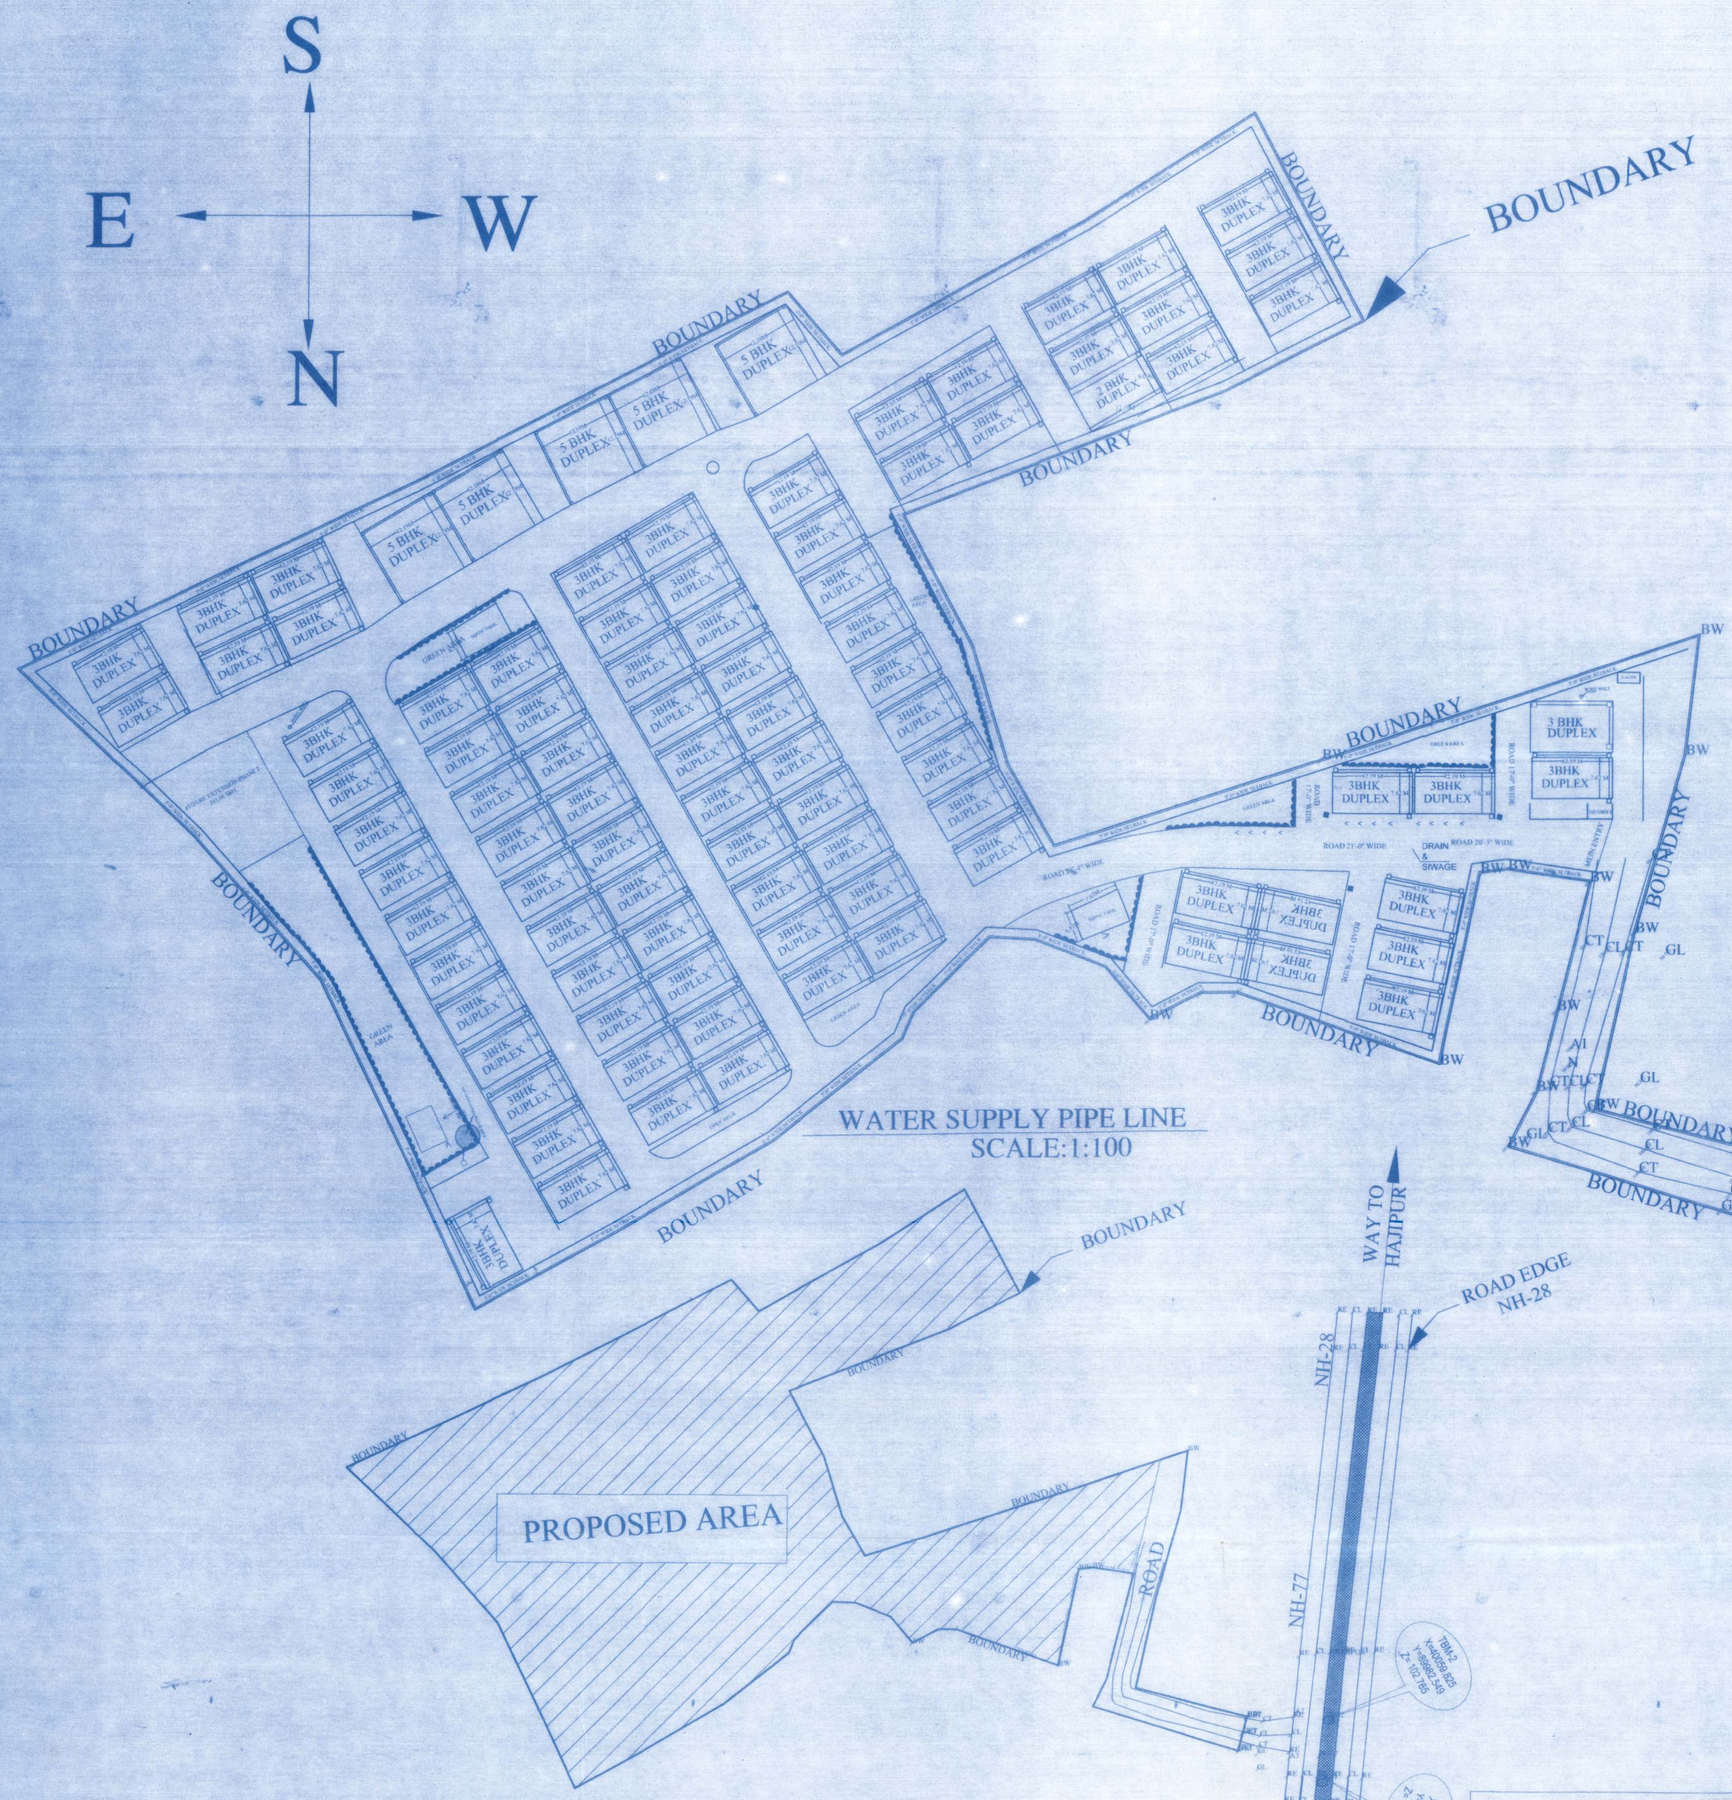


LOCATION MAPS

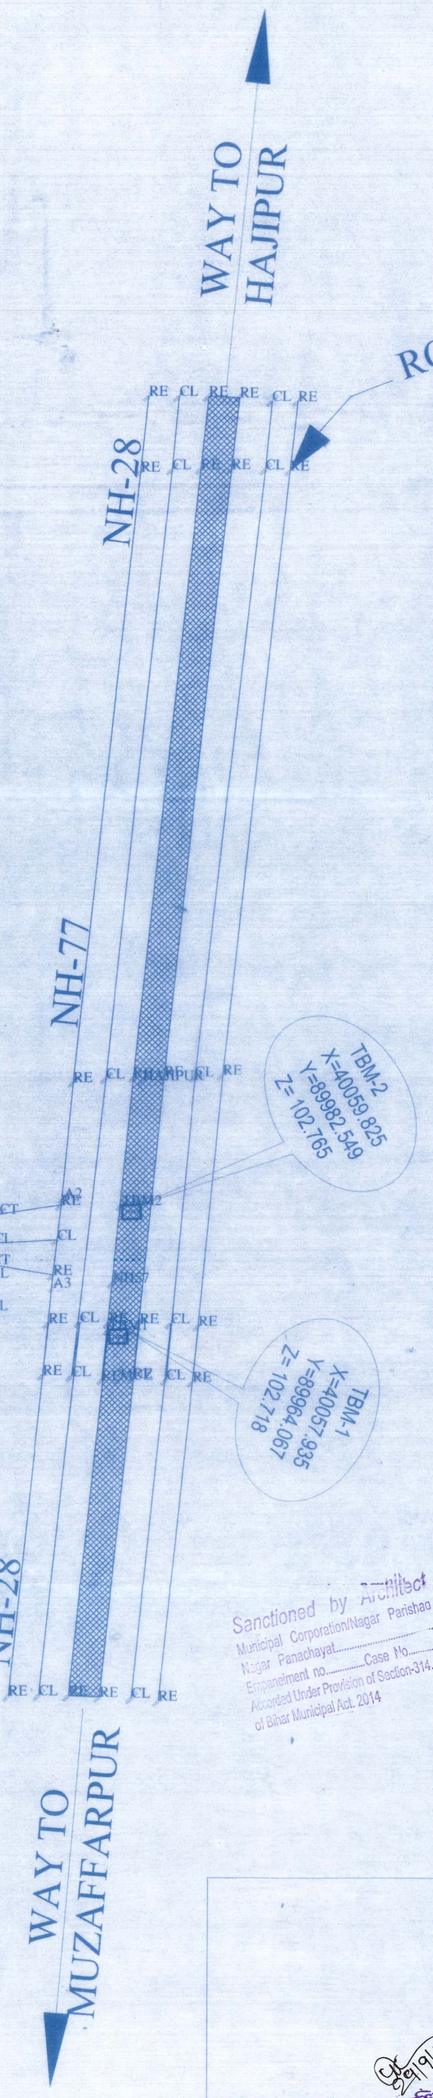

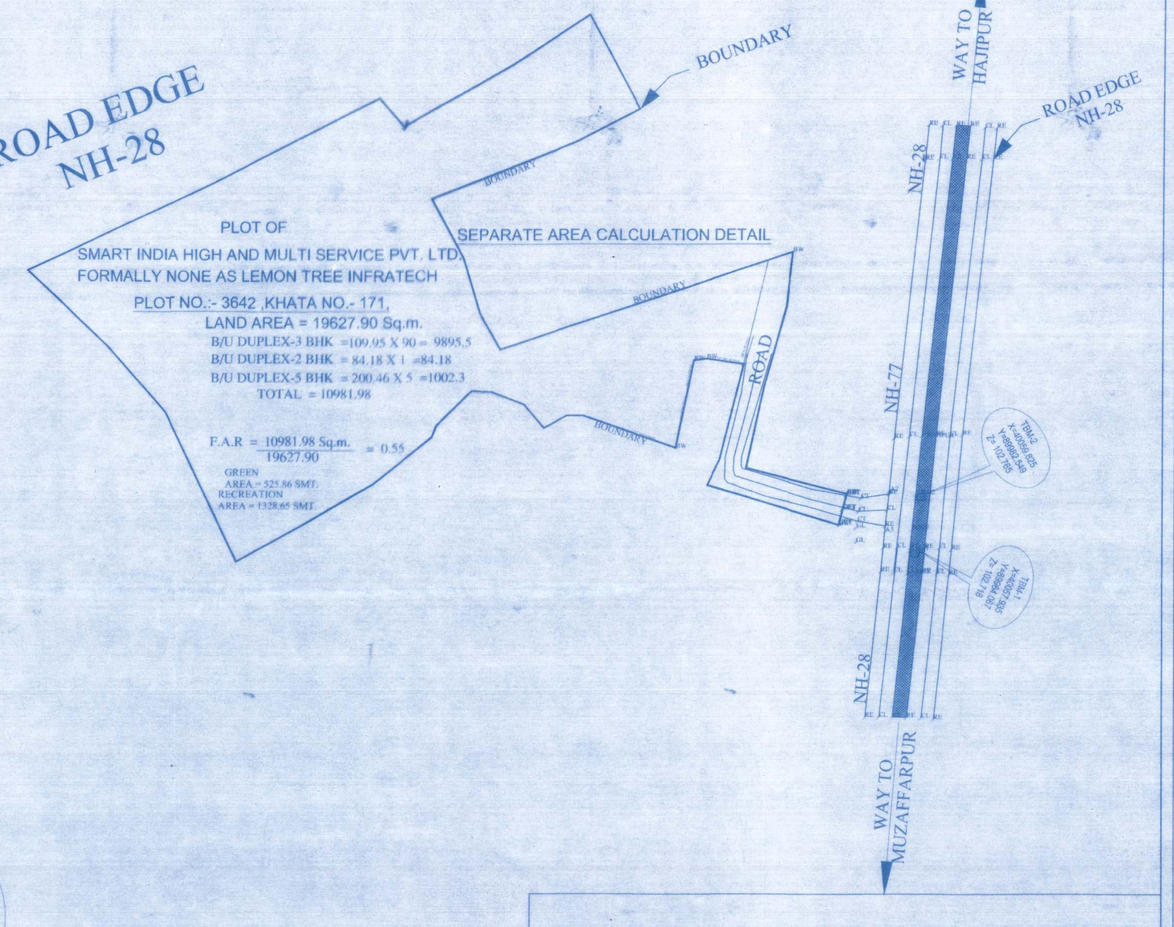

PROPOSED RESIDENTIAL BUILDING FOR
1. SMART INDIA HIGH AND MULTI SERVICE PVT. LTD.
(FORMALLY KNOWN AS LEMON TREE INFRATECH.)

PLOT NO.:- 3021 & 3020 ,KHATA NO.- 713,
PLOT NO.:- 2997 ,KHATA NO.- 598,
PLOT NO.:- 3011&3012 ,KHATA NO.- 713,
PLOT NO.:- 3022&3023&3026 ,KHATA NO.- 337 & 97 & 328,
PLOT NO.:- 762 & 565 & 143 ,KHATA NO.- 2999 & 3000/4561 & 3003 & 3002,
PLOT NO.:- 3031 & 3032& ,KHATA NO.- 328 & 337

THANA :-KUDHANI,
MOUZA-CHANDRAHATI ,MUZAFFARPUR BIHAR

Certify that the Plan has been Prepared as per Bihar Building Bey-Law's 2014 This Plan is valid for 3yr From the Date of issue

The Owner/Builder shall in no case deviate from the sanctioned plan for the construction of any description in this construction. If any deviation is made, the same will be demolished at any time and as the owner/builder will be liable to fine. The Owner will keep a copy of sanctioned plan at site site during out Execution.

PARKING DETAILS

BUNGLOW	NO OF PARKING	TOTAL
2 BHK	1	1
3 BHK	90	90
5 BHK	2	10
	TOTAL = 101	

Sanctioned by Architect
Municipal Corporation/Nagar Panchayat
Nagar Panachayat_____ Case No._____
Encroachment no._____
Accorded Under Provision of Section-314
of Bihar Municipal Act, 2014

AKRAHA POOL

BANQUET HALL

MAHINDRA SHOWROOM

अंचलाधिकारी
मुजफ्फरपुर

SIGNATURE OF PASSING AUTHORITY


SIGNATURE OF OWNERS

Smart India Intrahigh and Multi Services Pvt. Ltd.
Director


SIGNATURE OF BUILDER

AR. SUMIT KUMAR
ARCHITECT
M.M.C.Lic. No.-B-04/2017
DORC ARCHITECTS
CLUB ROAD, KALYANI
MUZAFFARPUR-842001

SIGNATURE OF ARCHITECT

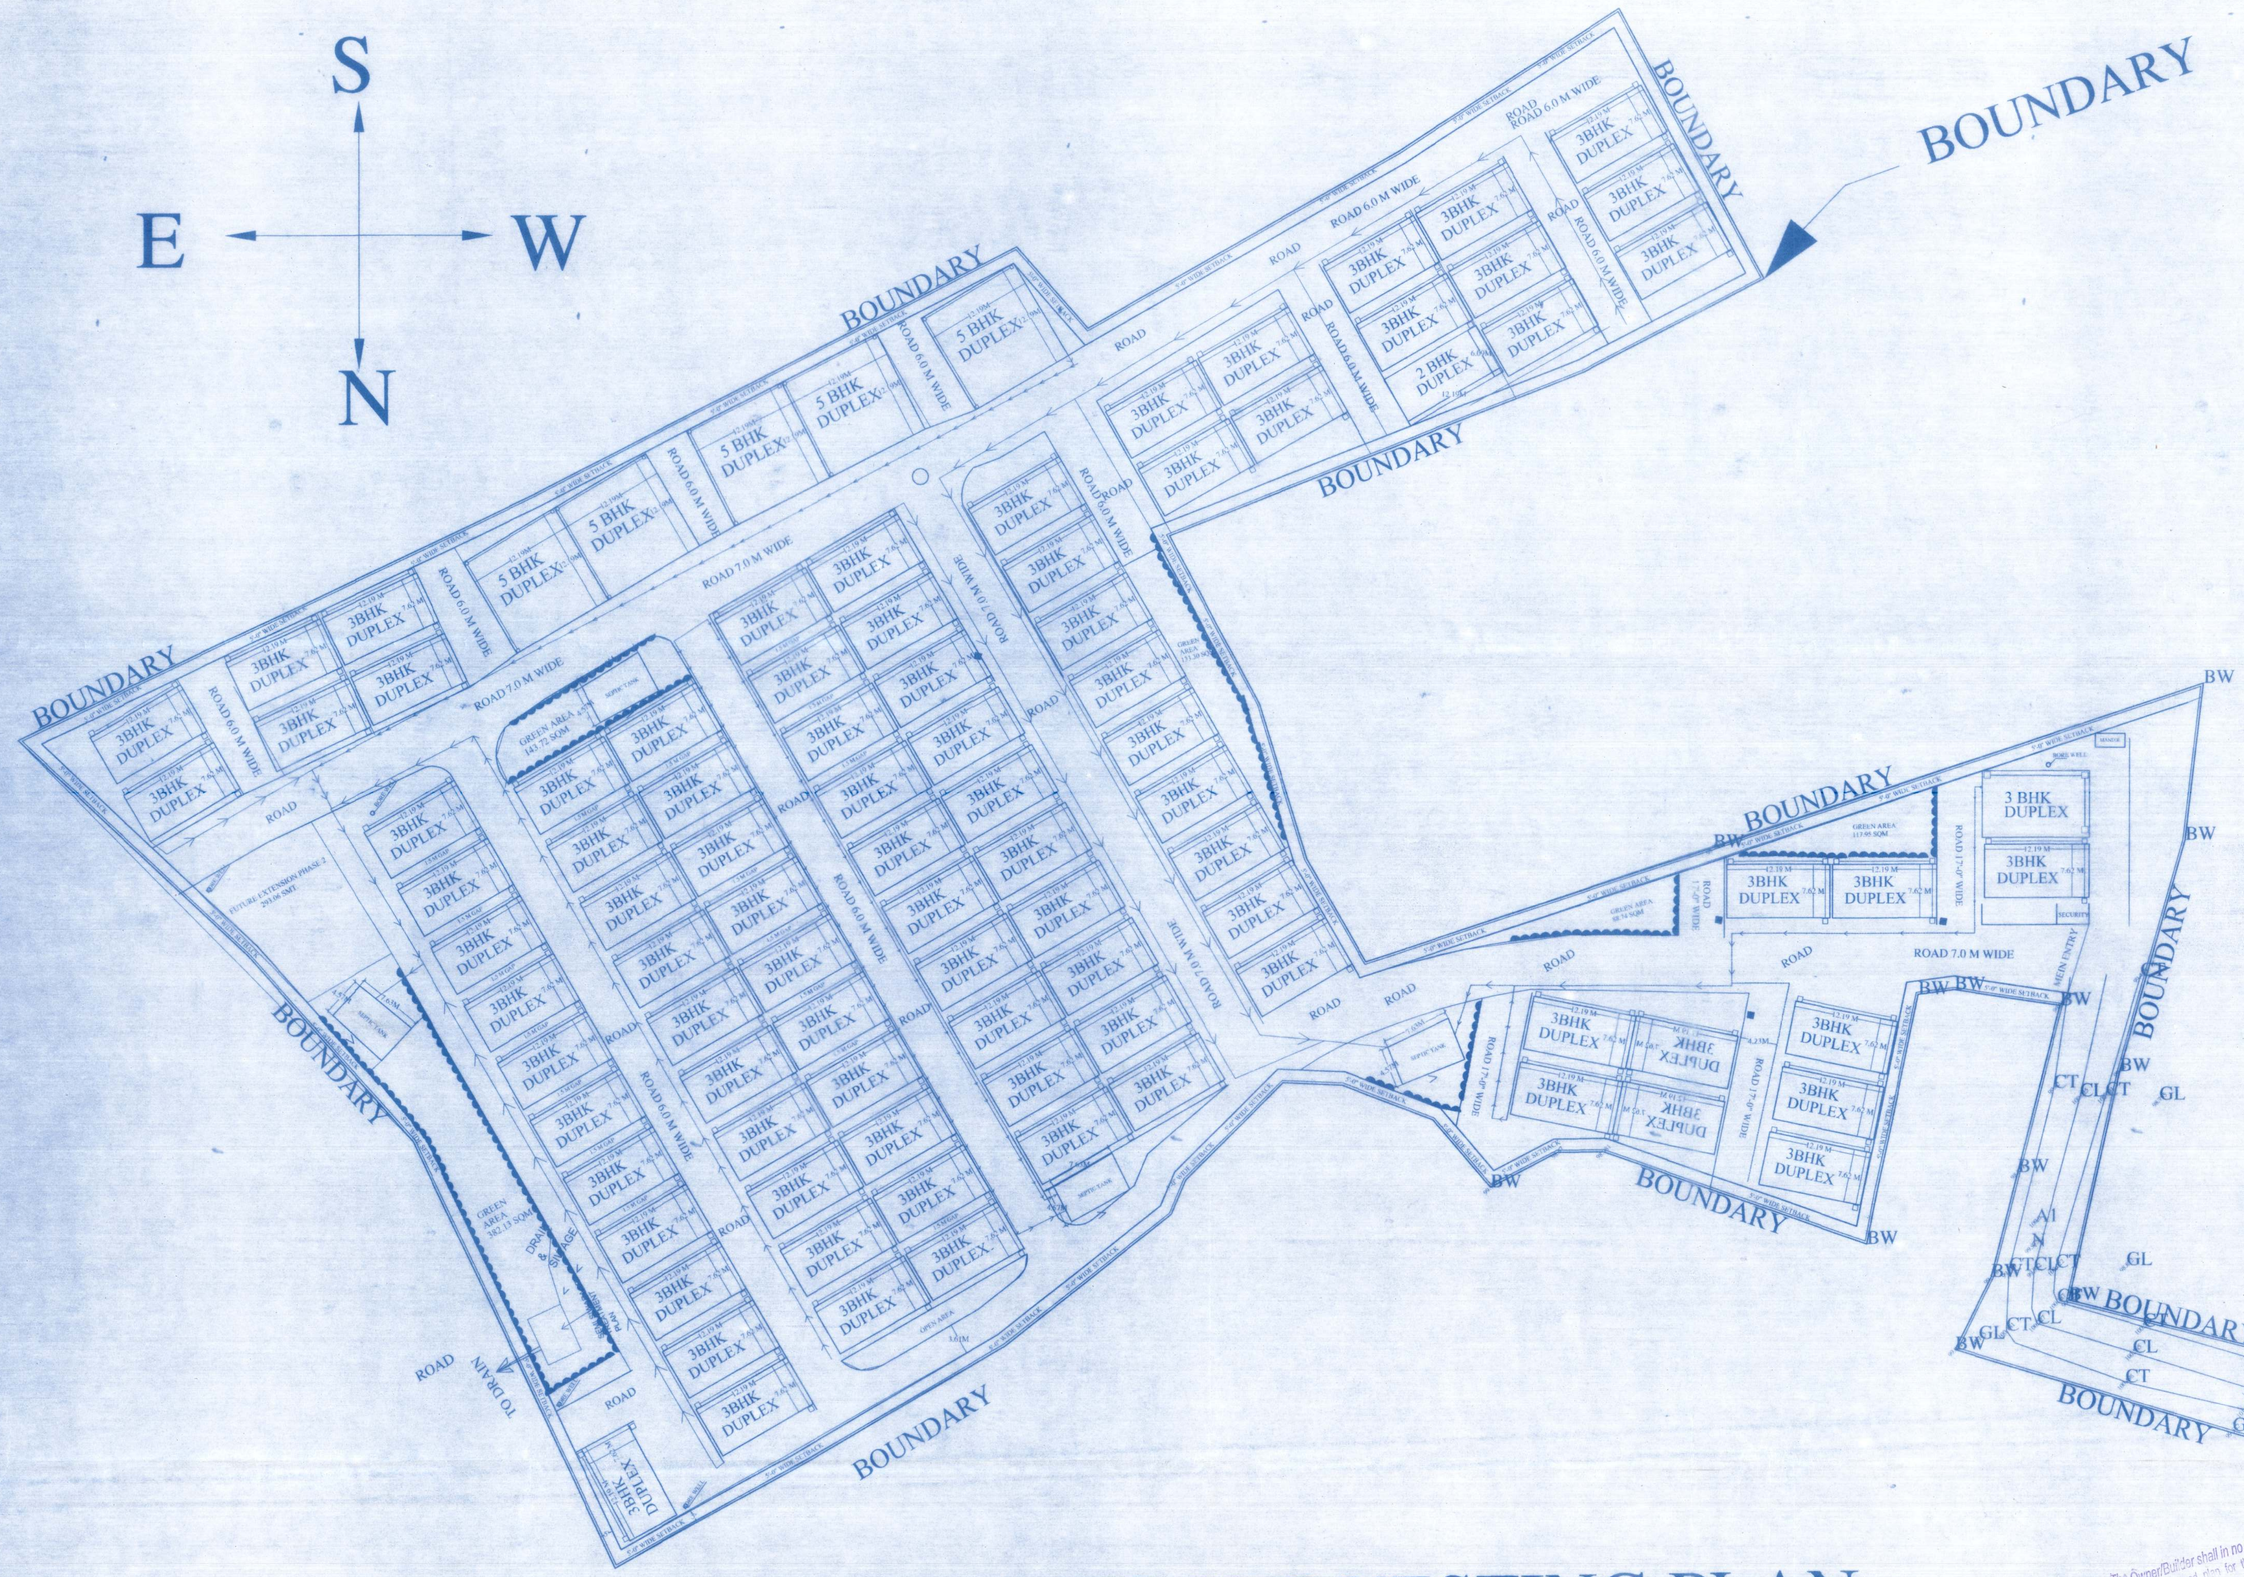

RAIN WATER HERVESTING PLAN
SCALE:1:100

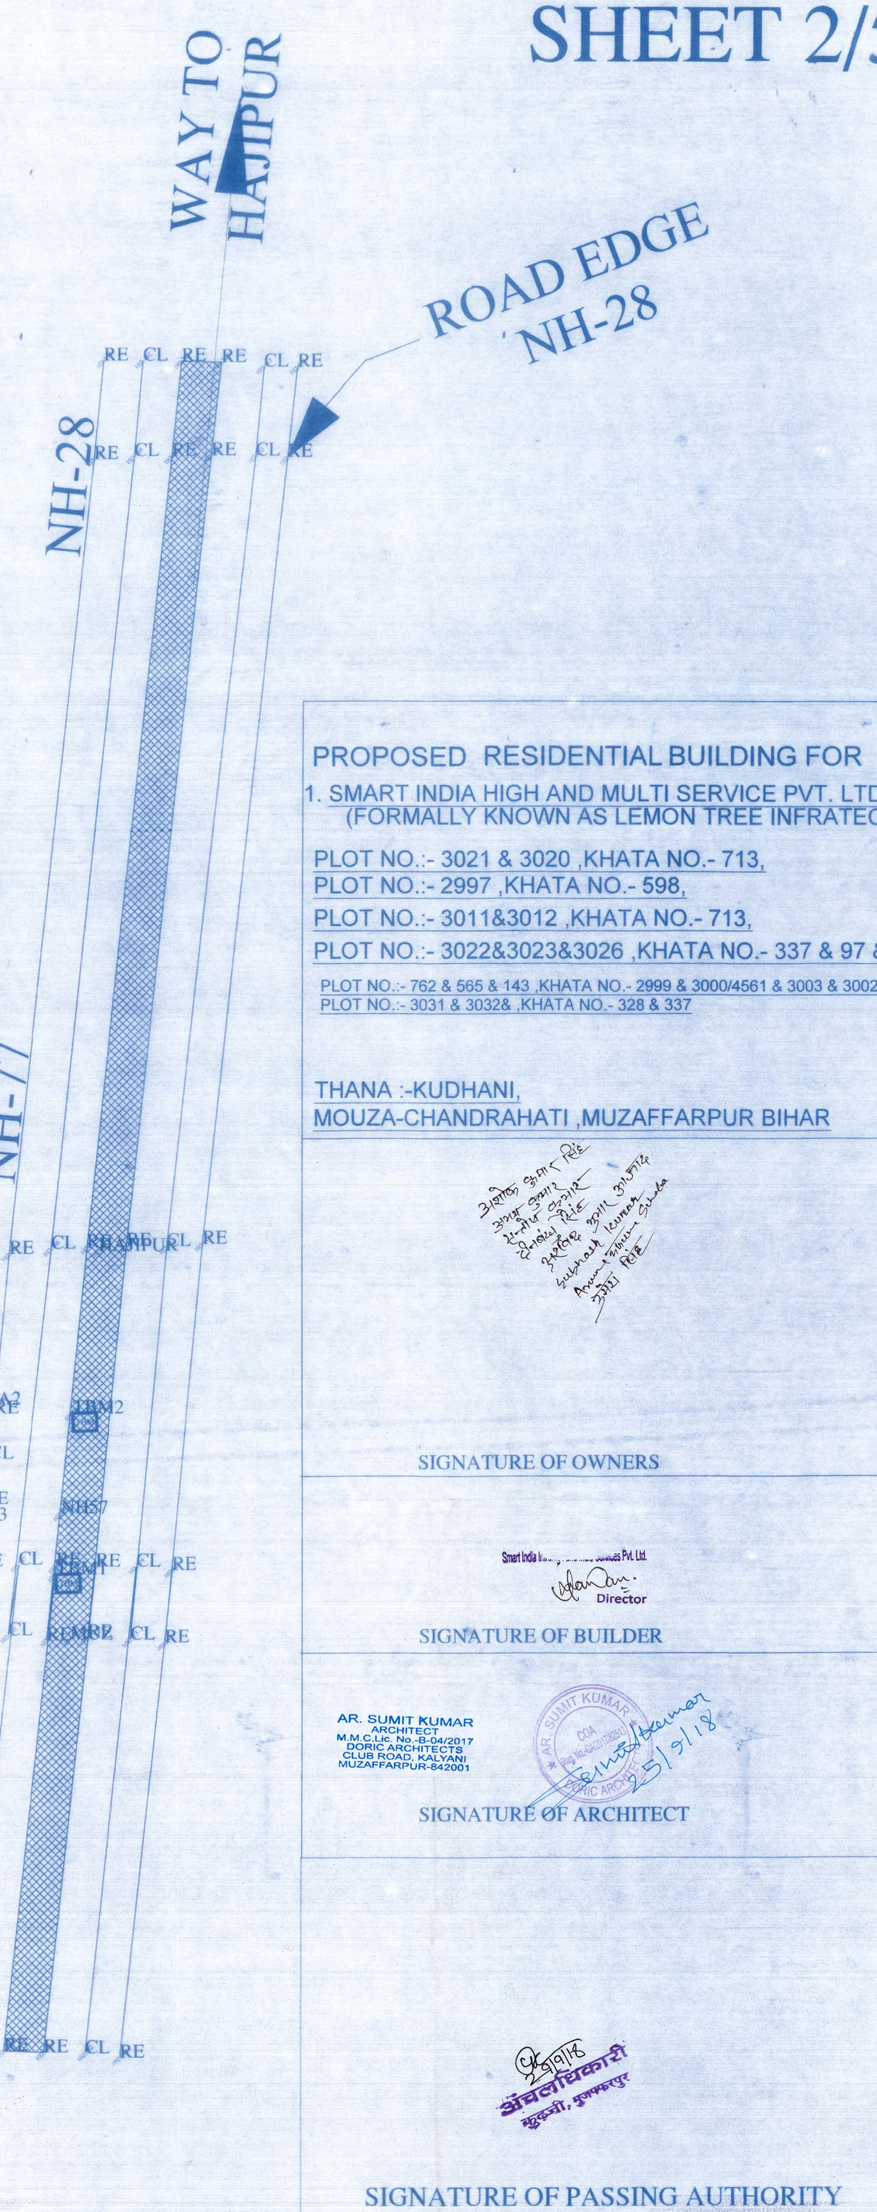

PROPOSED RESIDENTIAL BUILDING FOR

1. SMART INDIA HIGH AND MULTI SERVICE PVT. LTD.
(FORMALLY KNOWN AS LEMON TREE INFRATECH.)

PLOT NO.:- 3021 & 3020 ,KHATA NO.- 713,
PLOT NO.:- 2997 ,KHATA NO.- 598,
PLOT NO.:- 3011&3012 ,KHATA NO.- 713,
PLOT NO.:- 3022&3023&3026 ,KHATA NO.- 337 & 97 & 328,
PLOT NO.:- 762 & 565 & 143 ,KHATA NO.- 2999 & 3000/4561 & 3003 & 3002,
PLOT NO.:- 3031 & 3032& ,KHATA NO.- 328 & 337

THANA :-KUDHANI,
MOUZA-CHANDRAHATI ,MUZAFFARPUR BIHAR

SIGNATURE OF OWNERS

Smart India ... Pvt. Ltd.
Director

SIGNATURE OF BUILDER

AR. SUMIT KUMAR
ARCHITECT
M.M.C.I.IC. No.-B-04/2017
DORC ARCHITECTS
CLUB ROAD, KALYANI
MUZAFFARPUR-842001

31/5/18

SIGNATURE OF ARCHITECT

Certify that the Plan has been Prepared as per Bihar Building Bey-Law's 2014 This Plan is valid for 3yr From the Date of issue

Sanctioned by Architect
Municipal Corporation/Nagar Parishad
Nagar Panchayat Case No.
consent no.
Issued Under Provision of Section 3(4)
of Bihar Municipal Act, 2014

The Owner/Builder shall in no case deviate from the sanctioned plan for the construction & any deviation from the sanctioned plan shall be treated as an un-authorised construction and shall be liable to be demolished by the owner with all the cost & risk. A copy of sanctioned plan of the site during construction.

अंचलाधिकारी
कुढनी, मुजफ्फरपुर

SIGNATURE OF PASSING AUTHORITY