
PRODUCED BY AN AUTODESK EDUCATIONAL PRODUCT

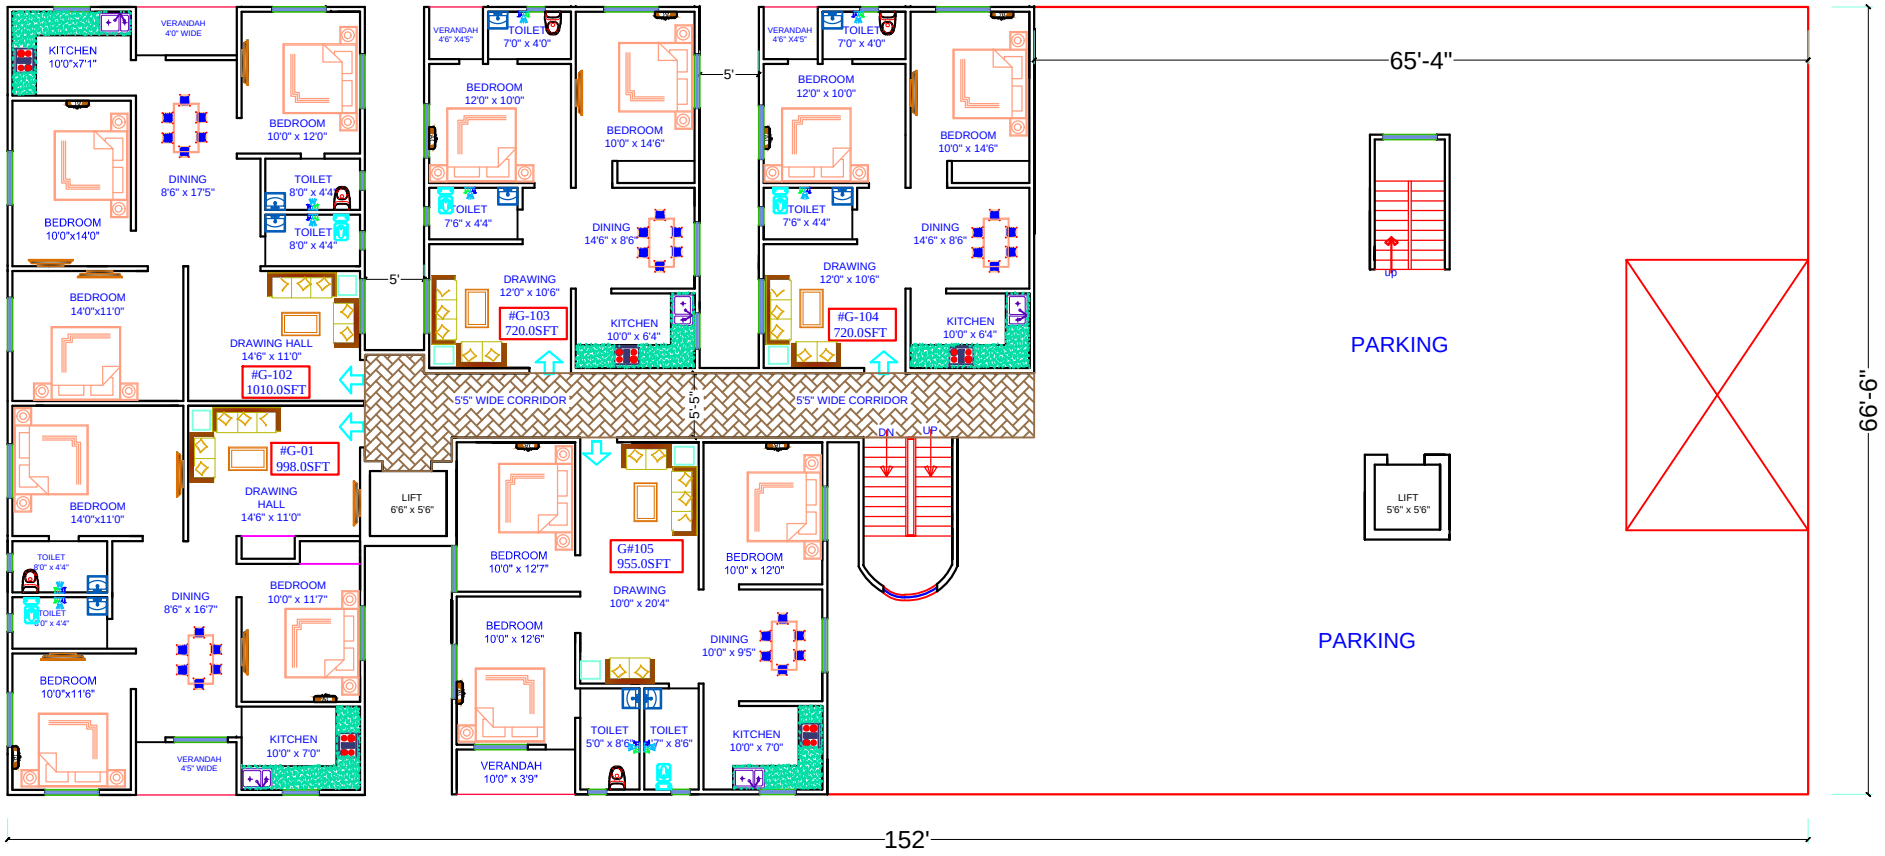

GROUND FLOOR BOOKING PLAN

AREA STATEMENT

FLAT NO.	BUILT UP AREA (SFT)	SUPER B/U AREA (SFT)
G-01	998.00	1297.4
G-02	1010.00	1313.0
G-03	720.00	936.0
G-04	720.00	936.0
G-05	955.00	1242.0

PROJECT
RAM PRASAD ENCLAVE

DEVELOPER:-

SHEET TITLE:-
TYPICAL FLOOR BOOKING PLAN

NORTH

DATE:-
17-02-2021

M. K & ASSOCIATES
ARCHITECTS , ENGINEERS
INTERIOR & LANDSCAPE
D E S I G N E R
202-B,GHAROUNDA COMPLEX,
JAGDEO PATH MORE,
BAILEY ROAD , PATNA- 800014
MOB.-9431063329, 7091868467

PRODUCED BY AN AUTODESK EDUCATIONAL PRODUCT

PRODUCED BY AN AUTODESK EDUCATIONAL PRODUCT