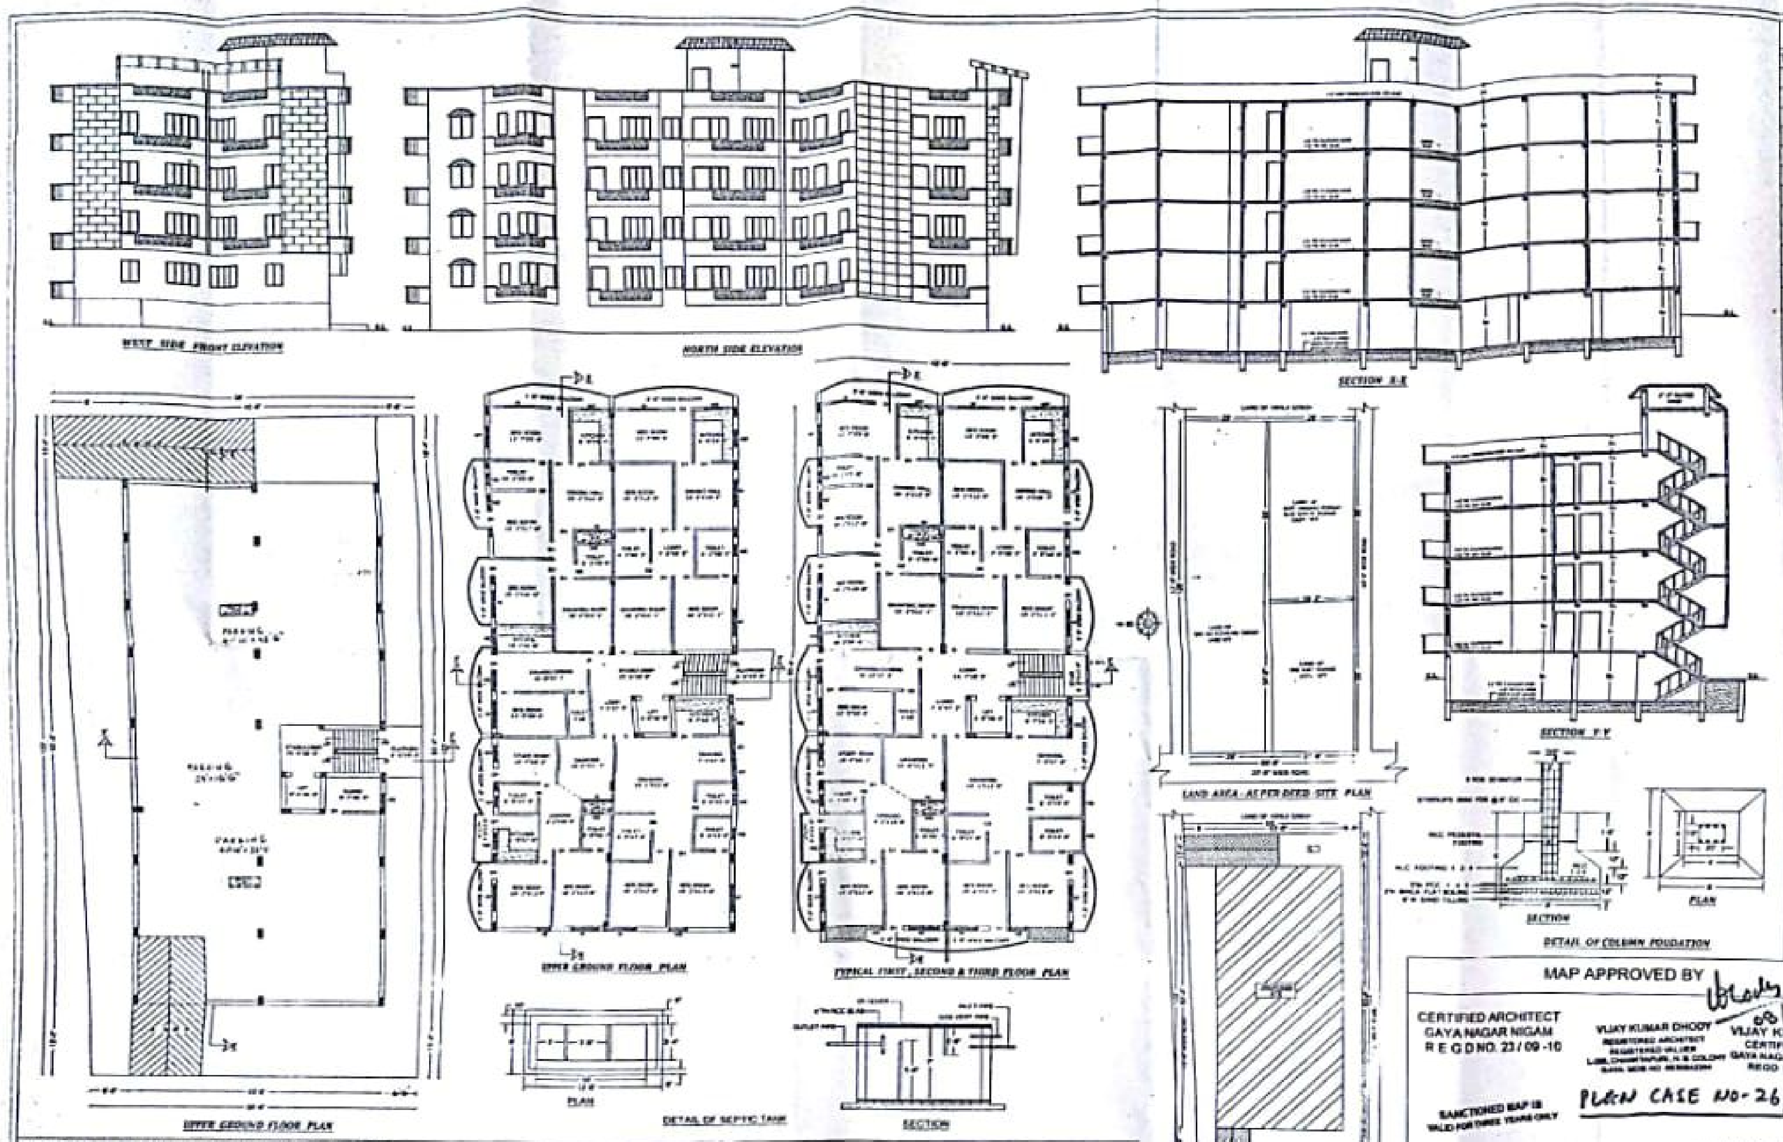

SCHEDULE OF DOORS & WINDOWS

TYPE	SIZE	LGF	UGF	FF	SF	THF	REMARKS
D	3'-6"X7'-0"	00	06	06	06	06	FULLY PANELLED
D1	3'-0"X7'-0"	09	24	21	21	21	
D2	2'-6"X7'-0"	09	12	12	12	12	
W	5'-0"X4'-0"	00	12	12	12	12	FULLY GLAZED
W1	4'-0"X4'-0"	01	03	01	01	01	
W2	3'-0"X4'-0"	00	12	09	09	09	
W3	2'-0"X4'-0"	00	07	07	07	07	
C.G	6'-0"X7'-0"	01	00	00	00	00	COLLAPSIBLE GATE
S.W	3'-0"X3'-0"	00	01	01	01	01	STAIR - STEEL WINDOW
S.W1	3'-0"X3'-0"		01	01	01	01	STAIR - STEEL WINDOW

SPECIFICATION

1. FOUNDATION-R. C.C. COLUMN FOUNDATION IN 1:2:3 AS PER DETAIL
2. S STURCTURE -IST CLASS BRICK WORK IN CM 1:6 IN PLINTH CM 1:6 IN S STURCTURE
3. RCC LINTEL BAND ROOF SLAB IN 1:2:3
4. PLASTERING -1 1/2" TH CM WALL IN 1:6 & 1:4 TH CEMENT PLASTER ON CEILING 1:4
5. FLOORING - 1 1/2" TH IPS FLOOR OR MARBLE FLOOR OVER 4 1/2" DRY RAMED KHOA OVER BRICK FLAT SOLING
6. 4 1/2" TH AIR LIME CONCERETE 4 1/2" RCC SLAB
7. FLOORING AND DADO- MOSAIC OR TILES
8. TOILETS PVC PIPE FITTING WITH PARRY WARE SANITRY FITTING
9. FINISHING LIME WASH DISTEMPER ON INTERNAL SURFACE SNOWCEM OVER EXTERNAL SYNTHETIC ENAMEL PAINT OVER WOOD AND STEEL WORK

LAND AREA - (50'-6"+58'-6") ½ X (120+120) ½ = 6905 SFT

BUILT UP AREA - LOWER GR. FLOOR - 43'-6"X93'-4" =4050 SFT
UPPER GR. FLOOR - 43'-6"X93'-4" =4050 SFT
FIRST FLOOR - 43'-6"X93'-4" =4050 SFT
SECOND FLOOR - 43'-6"X93'-4" =4050 SFT
THIRD FLOOR - 43'-6"X93'-4" =4050 SFT
TOTAL AREA = 20250 SFT
OR = 1881 SQM

PREPARED BY

A. H. RAZI
(DIP. IN CIVIL ENGG.)

DHODY & DHODY
ARCHITECT ENGINEER & PLANNER
L - 258, CHANAKYA PURI COLNY
GAYA

VIJAY KUMAR DHODY
B ARCH A. I. I. A
C A 81/8713
G R. D. A - 5/81
GAYA NAGAR NIGAM - 23/09-10

RAJ KUMAR
Registered Engineer
Gaya Nagar Nigam, Gaya
Reg No- [illegible]

Raj
SIGNATURE OF ENGINEER

MAP APPROVED BY

VDhody
08/11/2014

CERTIFIED ARCHITECT
GAYA NAGAR NIGAM
R E G D NO. 23 / 09 -10

VIJAY KUMAR DHODY
REGISTERED ARCHITECT
REGISTERED VALUER
L-258, CHANAKYAPURI, A.G. COLONY
GAYA, MOB NO- [illegible]

VIJAY KUMAR DHODY
CERTIFIED ARCHITECT
GAYA NAGAR NIGAM, GAYA
REGD. NO. 23/09-10

PLAN CASE NO- 26/2014-15

SANCTIONED MAP IS
VALID FOR THREE YEARS ONLY

Certified Architect (Name) Vijay Kumar Dhody
C.O.A. Reg. No. - CA/81/8713
N.N Empanelment No. - 23/09-10
Plan case No. 26/2014-15 approved 08/11/2014
Sanction of Plan Executed under provisions of section [illegible] of Bihar Municipal Act 2007.

The owner / Builder shall in no case deviate from the sanctioned plan for the construction in any direction if found during the construction or at any time. The entire structure will be treated as unauthorised and the owner will keep a copy of sanctioned plan at the site during construction. Sanctioned plan is valid for three years only.

NAME OF APPLICANT

Navin Kumar

Madhu Kumari

Trilok Gamini Infrastructure Pvt. Ltd.
Vijay Kumar
Director

Jai Kishor Singh

PROPOSED RESIDENCIAL FLATS - (MADHAV VILLA) FOR
(1) M/S ARROW TECH INFRA BUILD PVT. LTD DIRECTOR - SRI. NAVIN KUMAR S/O SRI. GAYA SINGH ,MANAGING DIRECTOR- SMT. MADHU KUMARI W/O SRI NAVIN KUMAR
(2) M/S TRILOK GAMINI INFRA STRUCTURE PVT LTD - DIRECTOR - SRI AJAY KUMAR S/O LATE BISHAWANATH SINGH &
(3) SRI JAY KISHORE SINGH S/O LATE GORAKH NATH SINGH AT KHATA NO - 204,
C.S. PLOT NO - 1061 ,448 K.KH / 4249, WARD NO - 10 (0), 32 (0), 50 (N), MOHALLA - JANAK PUR - MAUZA - NOURANGA THANA-NO-316, P. S:- MOFASSIL , GAYA.