(7)

Committed For Better Tomorrow

S N INFRACON PVT. LTD.

Your Dream Home Awaits

Sahay Mansion

SPACIOUS 3 BHK DELUXE FLATS

Ram Nagar, AIIMS Road, Phulwari Sharif, Patna

Location Map

Not to scale

Sahay Mansion

Distance from

AIIMS Patna	1.0 km
DAV School	1.0 km
Danapur Rly. Station	2.5 km
Airport	5.5 km

design & print : adzone

SN INFRACON PVT. LTD.

Committed For Better Tomorrow

S N INFRACON PVT. LTD.

Reg. Office : A-29, Lower Ground Floor, Pandav Nagar, Delhi - 110092, Tel. : +91 95609 33339

Corp. Office : Ramnagar, AIIMS Road, Phulwari Sharif, Patna - 801505, Tel. : +91 80518 09361

Email : info@sninfracon.com, ashwani_im@yahoo.co.in

Web : www.sninfracon.com

For Booking, Call : +91 9304439697, +91 9430963739

ARCHITECT

CKC

CHOUDHARY KUMAR CONSULTANTS PVT. LTD.

PATNA

- Internal changes shall be done only with prior permission of architect & project consultant & shall be charged extra.
- All the building plans, layout, specifications etc. are tentative and subject to variation and modification as may be decided by the architect/company, accessories shown in the layout plans in the brochure such as furniture, cabinet, appliances etc. are purely indicative and not a part of sale offering.

SN Infracon Private Limited is a system and quality oriented company operating in the fields of township development, group housing development projects, commercial building projects and infrastructure development. The organization is motivated with fully committed & experienced work groups who have successfully executed a numbers of projects for our prestigious clients & customers.

Our strength is built around strong values and principles, with prime focus on quality, delivery and customer satisfaction. It includes

- Ability to execute projects in a timely manner
- Continuous growth in our bid capacity and pre qualification capability
- Highly qualified management team and experienced employee base

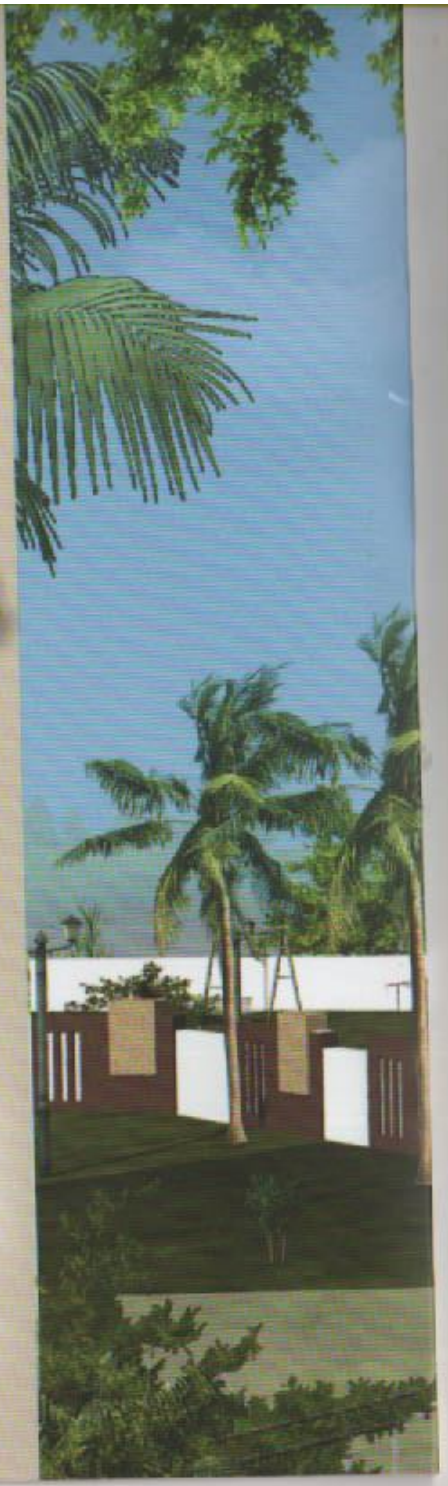

Sahay Mansion

Sahay
Mansion

Flat Layout

3 BHK + 2T 1439 sq ft

Flat # 201, 301, 401

3 Bedrooms | 2 Bathroom

2 Balconies

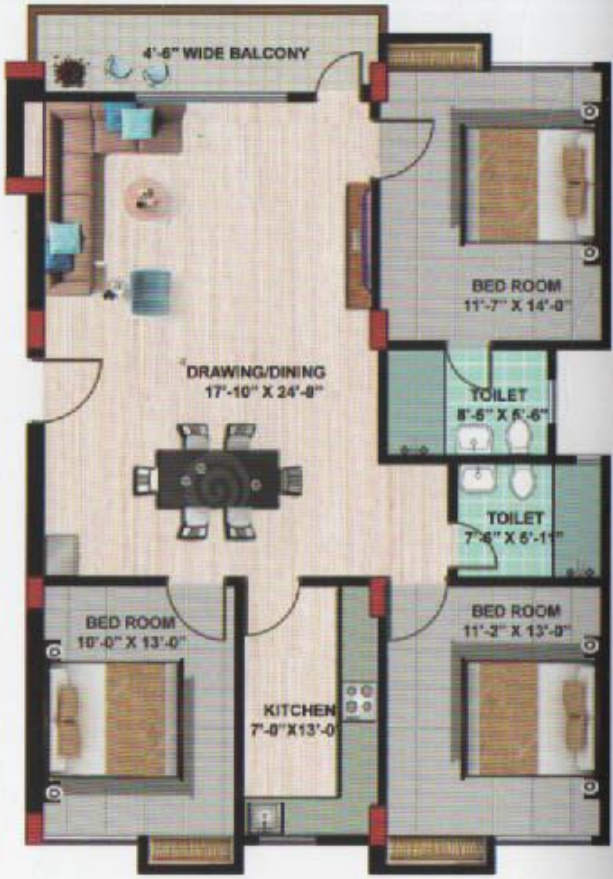

3 BHK + 2T 1590 sq ft

Flat # 202, 203, 302, 303, 402, 403

3 Bedrooms | 2 Bathroom

1 Balconies

Sahay Mansion

Flat Layout

3 BHK + 2T 1338 sq ft

Flat # 101

3 Bedrooms | 2 Bathroom

1 Balconies

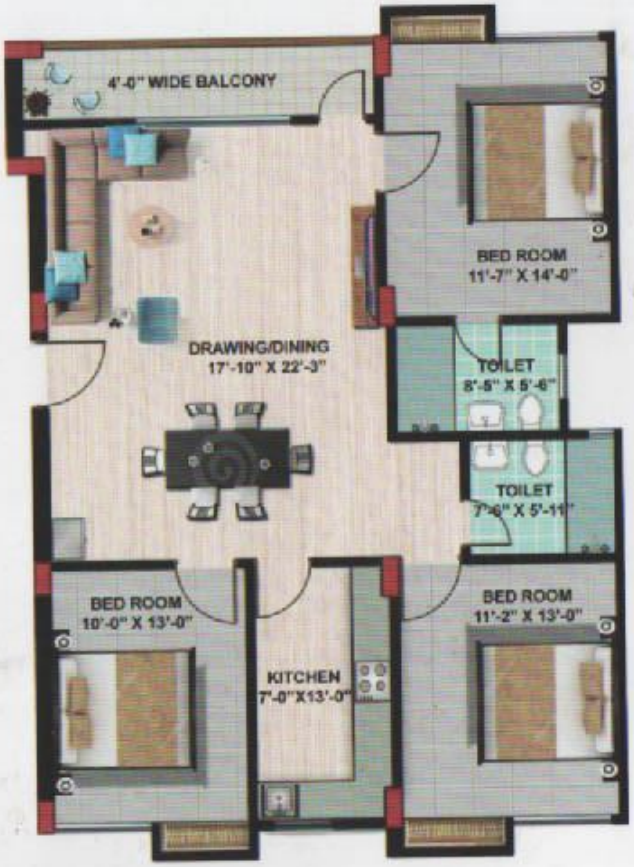

3 BHK + 2T 1525 sq ft

Flat # 102, 103

3 Bedrooms | 2 Bathroom

1 Balconies

3 BHK + 2T 1270 sq ft

Flat # 104, 204, 304, 404

3 Bedrooms | 2 Bathroom

1 Balconies

Typical Floor Plan

1st Floor Plan
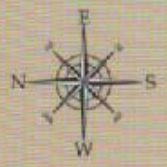
2nd to 4th Floor Plan