
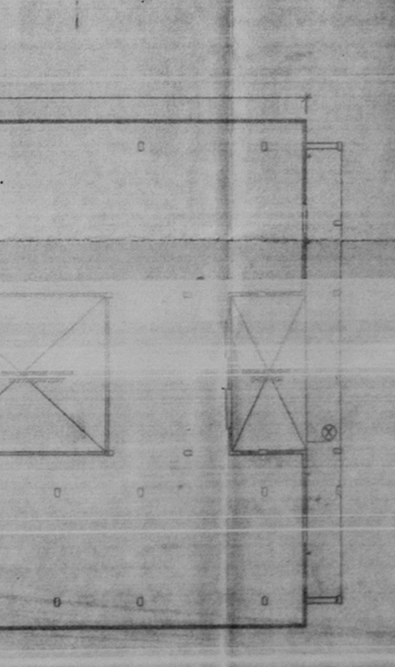
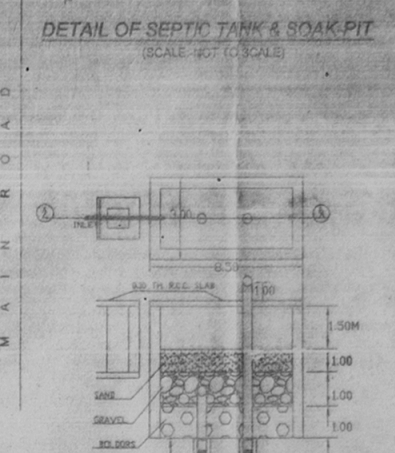
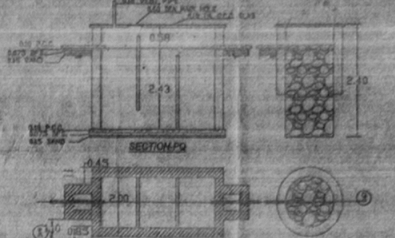
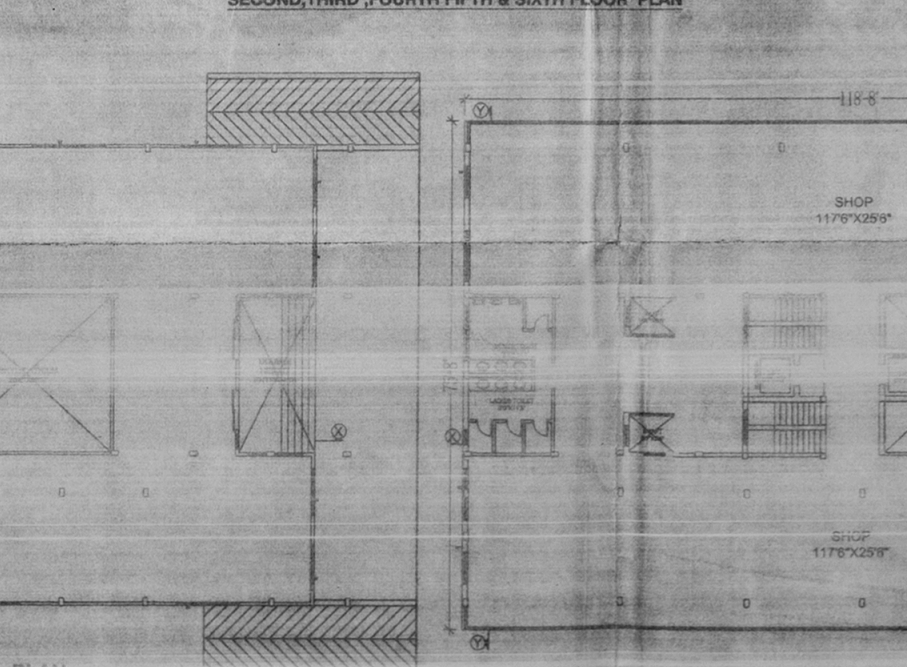
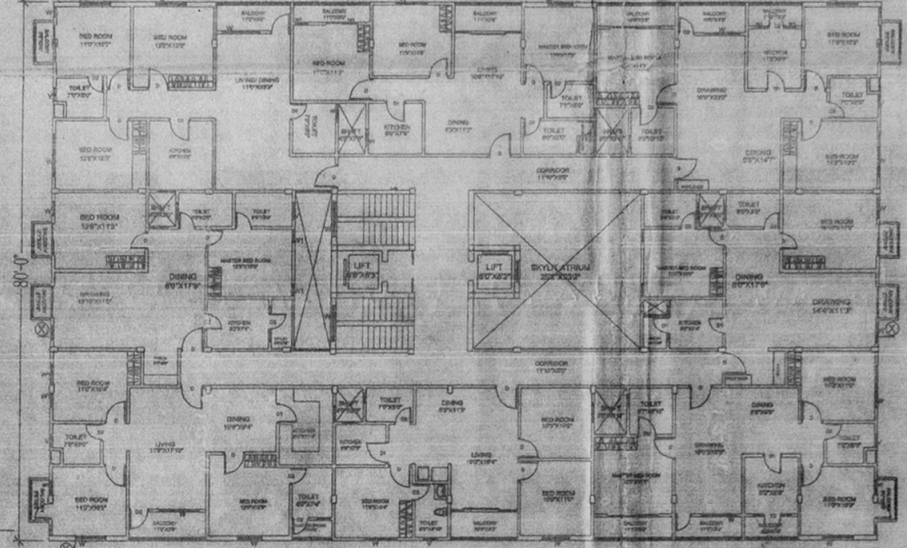
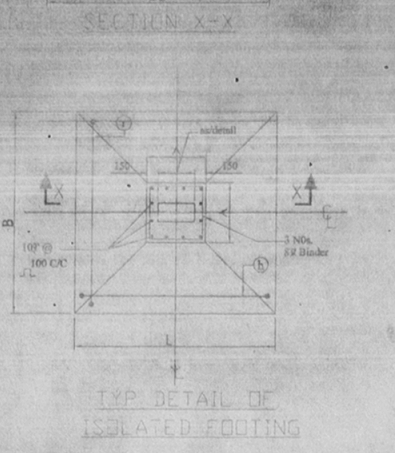
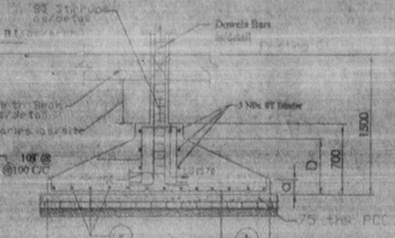
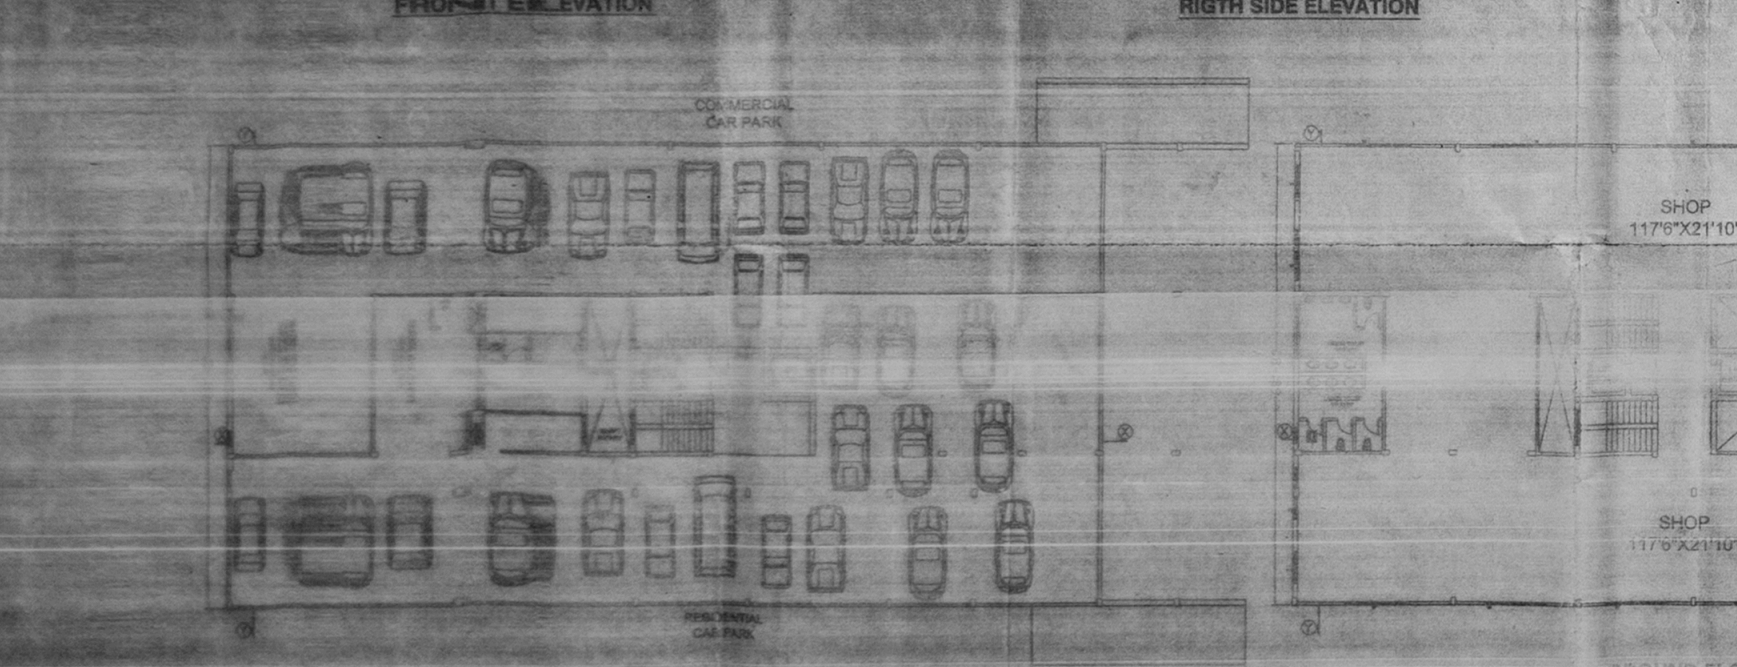
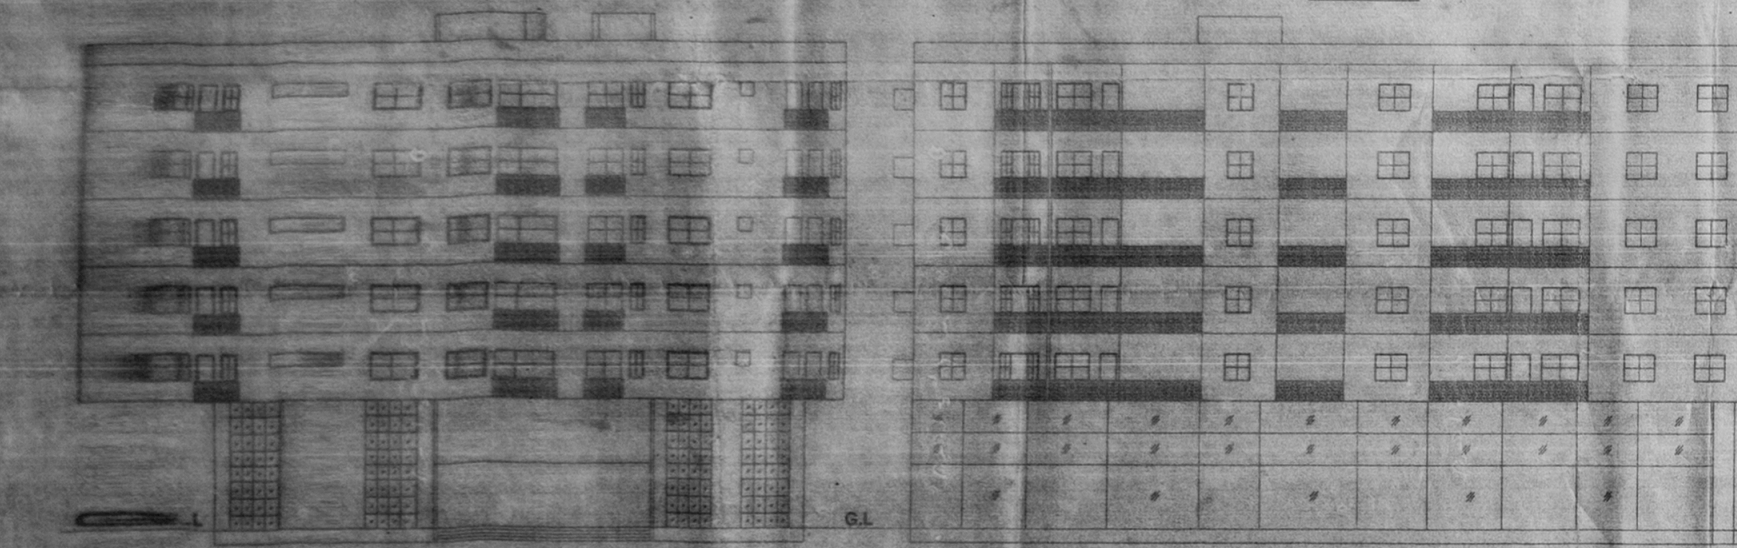


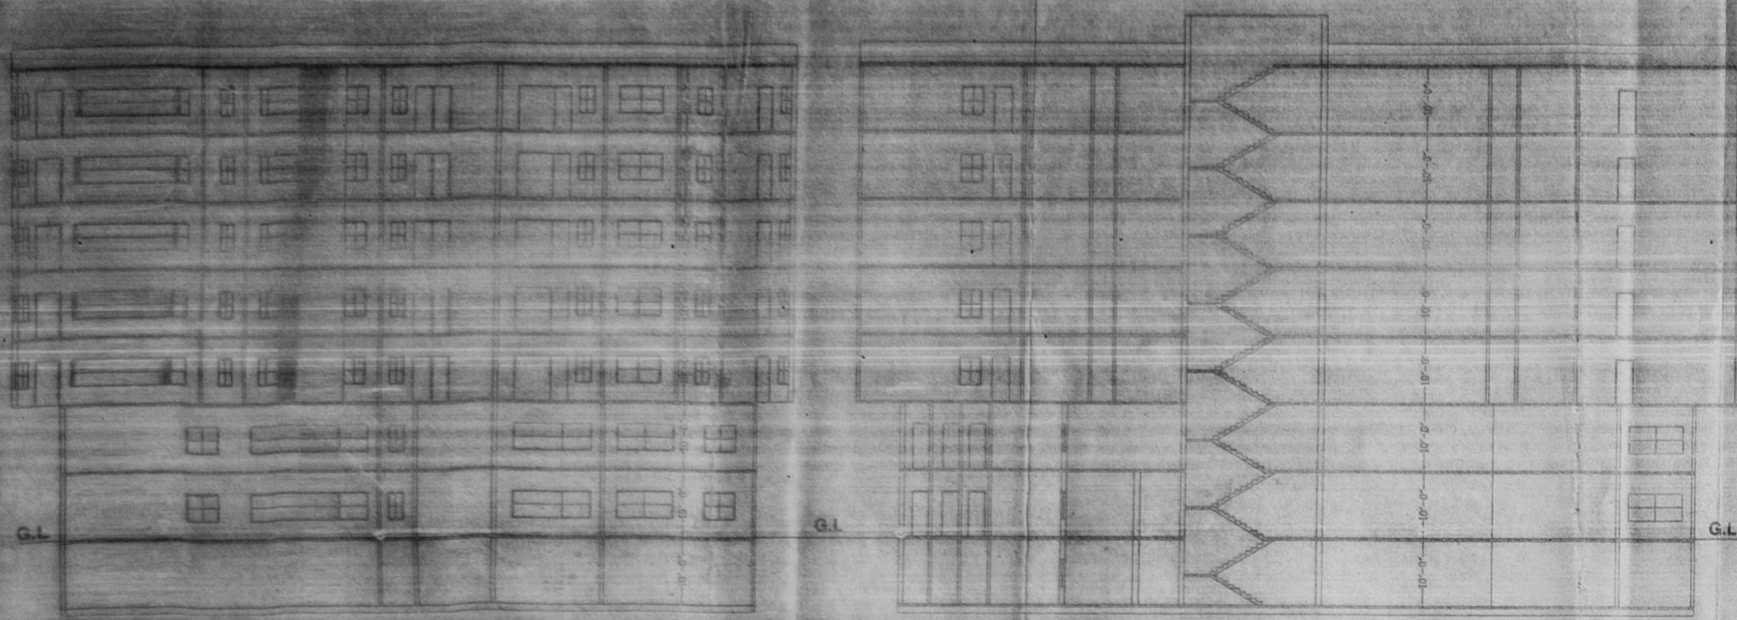

PLOT DETAIL

PROPOSED COMMERCIAL / RESIDENTIAL BUILDING OF DR. RAJESH KUMAR,
S/O:- Late KUNJ BIHARI RAM, Dr. SMT. ANJANA PRAKASH,
W/O:- Dr. RAJESH KUMAR & SRI PERMAND SINGH,
S/O:- Late GANESH PRASAD SINGH,
AT: KANH TALAB, MAUZA-FATHEHPUR, THANA-SABOUR (ZEROMILE)
THANA NO:- 23, HALKA NO:- 1,
JAMABANDI NO:- 2101 AND 1369, RAKWA - 12235 SQFT
खता 155 खेसरा 235 रकबा 0.12 1/2 डी एवं खता नं 155
खेसरा 235 रकबा 0.12 1/2 डी राकीन मश्राक-वक जिला भागलपुर

SPECIFICATION

1. FOUNDATION:- SHOWN IN DETAILS.
2. D.P.C:- 2.5 CM TH. IN CEMENT CONCRETE (1:2:4) WITH DAMP PROOF.
3. SUPER STRUCTURE:- FIRST CLASS BRICK WORK IN CEMENT MORTAR (1:1).
4. LINTEL:- 15 CM R.C.C. LINTEL (1:2:4).
5. FLOORING:- 2.5 CM TH. L.P.S. FLOORING OVER 10 CM CONCRETE OVER 10 CM DRY RAMMED KHOA FINISHED WITH CEMENT PUTTING.
6. ROOF:- 10 CM R.C.C. ROOF SLAB (1:2:4).
7. WOOD:- SAL & TEAK WOOD.

STATEMENT OF AREA

1. TOTAL AREA:- 12235.00 Sqft
2. BUILT UP AREA (BASEMENT):- 7717.19 Sqft
3. BUILT UP AREA (GROUND FLOOR):- 7884.52 Sqft
4. BUILT UP AREA (FIRST FLOOR):- 7884.52 Sqft
5. BUILT UP AREA (SECOND FLOOR):- 8585.19 Sqft
6. BUILT UP AREA (THIRD FLOOR):- 8585.19 Sqft
7. BUILT UP AREA (FOURTH FLOOR):- 8585.19 Sqft
8. BUILT UP AREA (FIFTH FLOOR):- 8585.19 Sqft
9. BUILT UP AREA (SIXTH FLOOR):- 8585.19 Sqft

SCHEDULE OF DOOR & WINDOW

SL. NO.	TYPE	SIZE	LINTEL LEVEL	REMARKS
1.	D	1.10X2.10	LINTEL LEVEL	FULLY PANNELED DOOR.
2.	D ₁	1.10X2.10	2.10	FULLY PANNELED DOOR.
3.	D	0.90X2.10	2.10	FULLY PANNELED DOOR.
4.	W ₂	0.75X2.10	2.10	FULLY PANNELED DOOR.
5.	W ₁	1.50X1.20	2.10	FULLY GLAZED WINDOW.
6.	V	0.90X1.20	2.10	FULLY GLAZED WINDOW.
		0.60X0.30	2.10	FULLY GLAZED VENTILATION.

SCALE:- 1:100, 1:200

FIRE LEGEND

1. UNDER GROUND WATER STATIC TANK OF 10,000 CAPACITY	
2. SEAWATER CONNECTION	
3. HYDRANT	
4. HOSE REEL	
5. FIRE RESISTANCE CHECK DOOR	
6. EMERGENCY LIGHT	
7. ILLUMINATION EXIT SIGN	
8. OVER HEAD WATER TANK	
9. 10,000 LITERS CAPACITY	
10. ANNUAL CALL ALARM SYSTEM	

APPLICANT

DRAWN BY

मौज फतेहपुर पंचायत 23 खेत खेसरा जिला भागलपुर
खता 155 खेसरा 235 रकबा 0.12 1/2 डी एवं खता 155
खेसरा 235 रकबा 0.12 1/2 डी राकीन मश्राक-वक जिला भागलपुर
कुल मश्राक-वक जिला भागलपुर का नाम स. राजेश्वरी
2013 1369 पर रकबा

APPROVED

PASSING AUTHORITY