

Scanned with CamScanner

Scanned with CamScanner

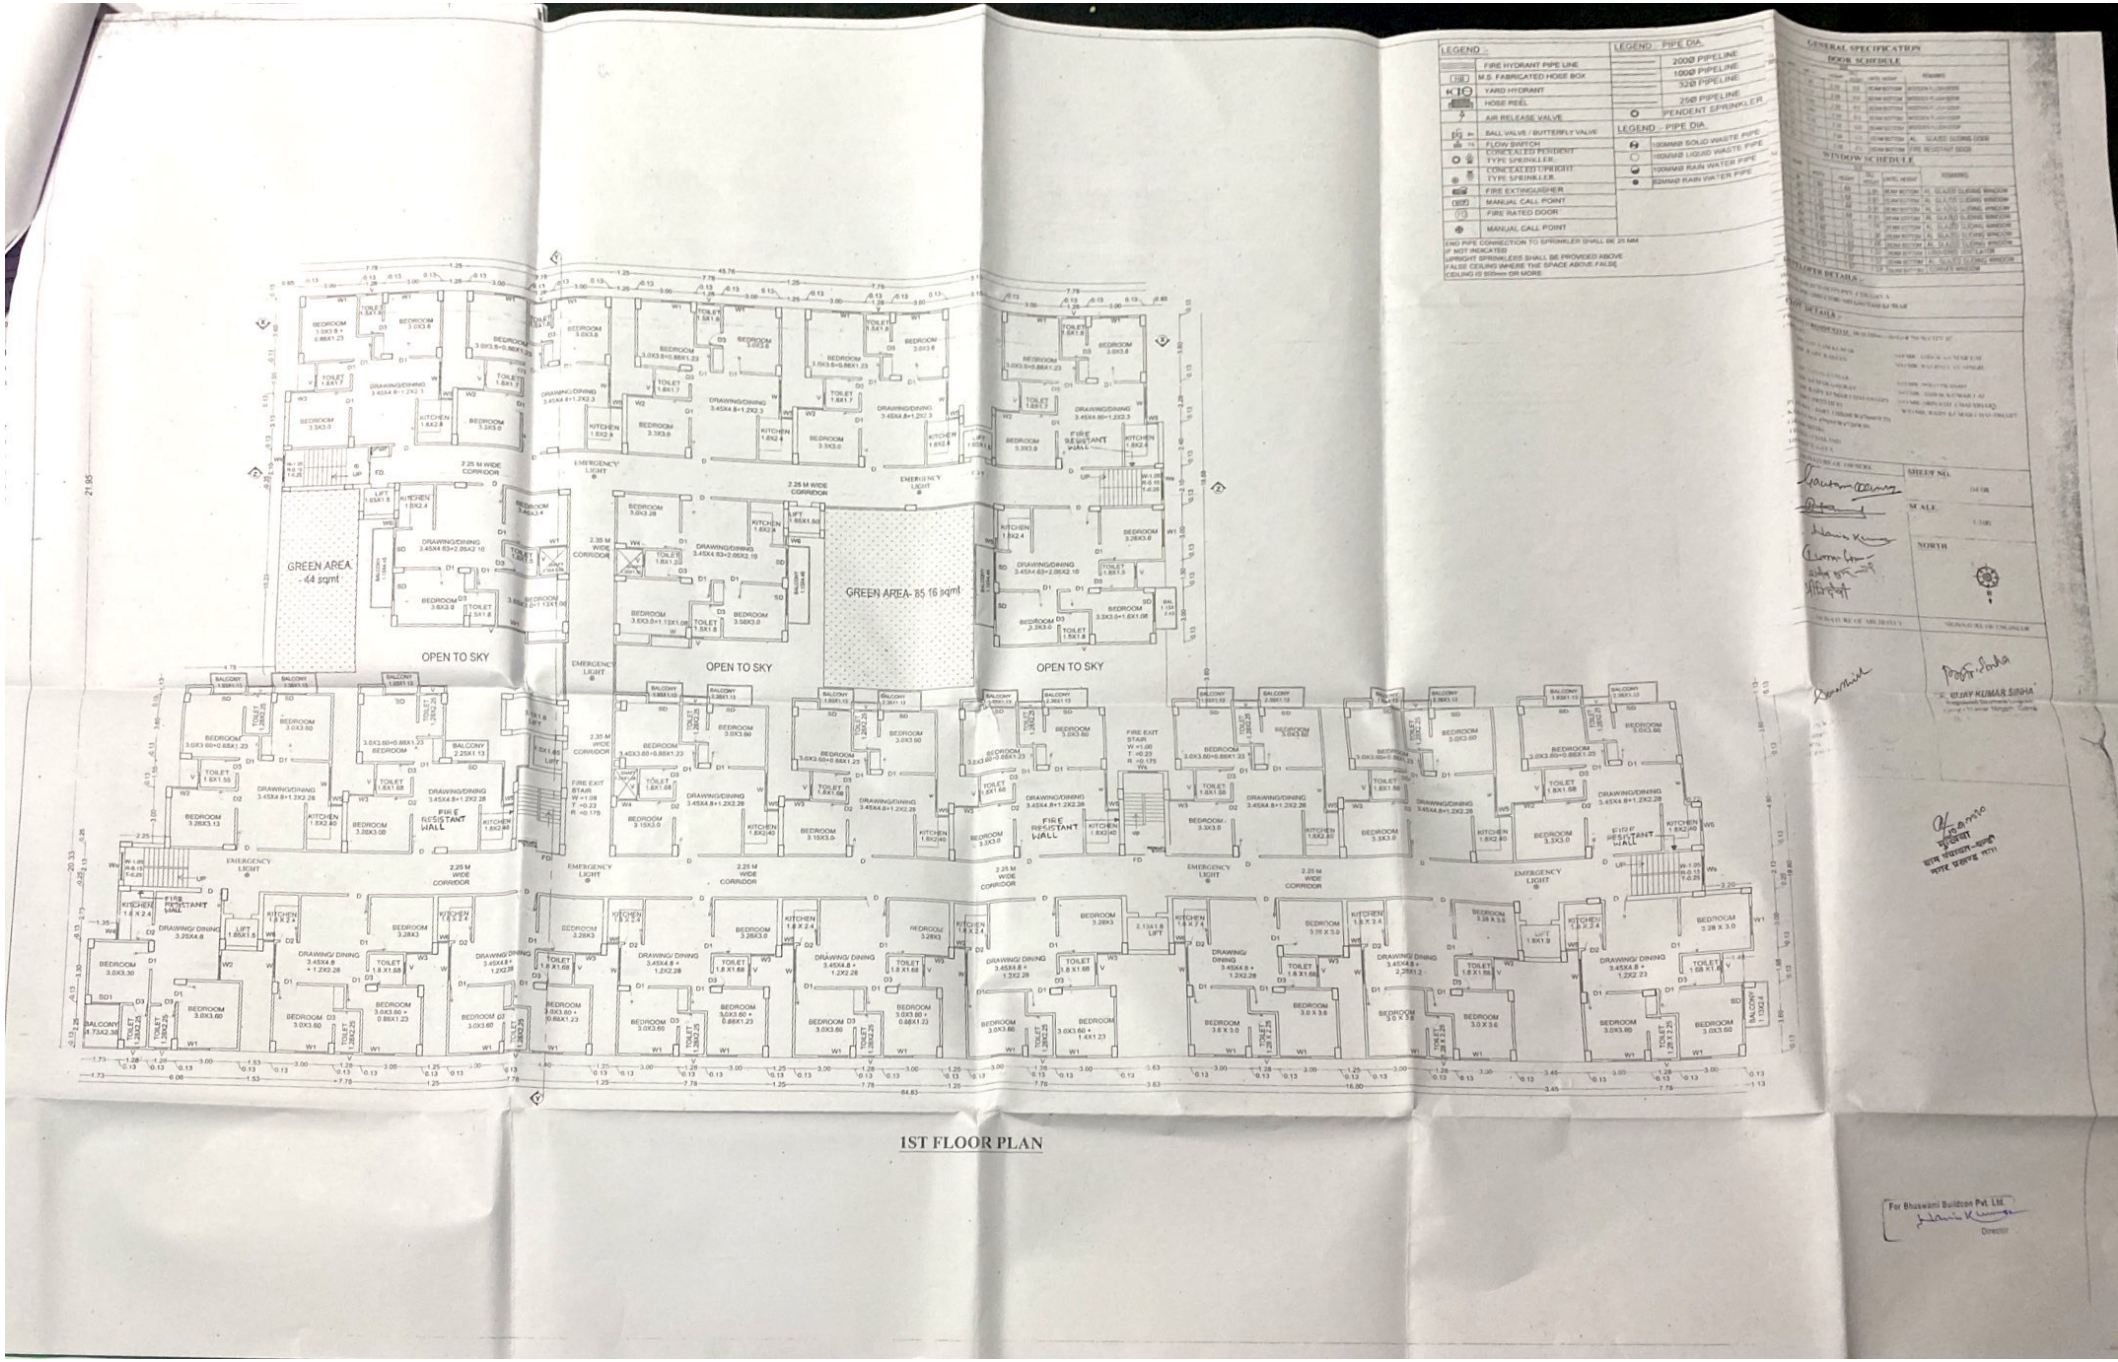


Scanned with CamScanner

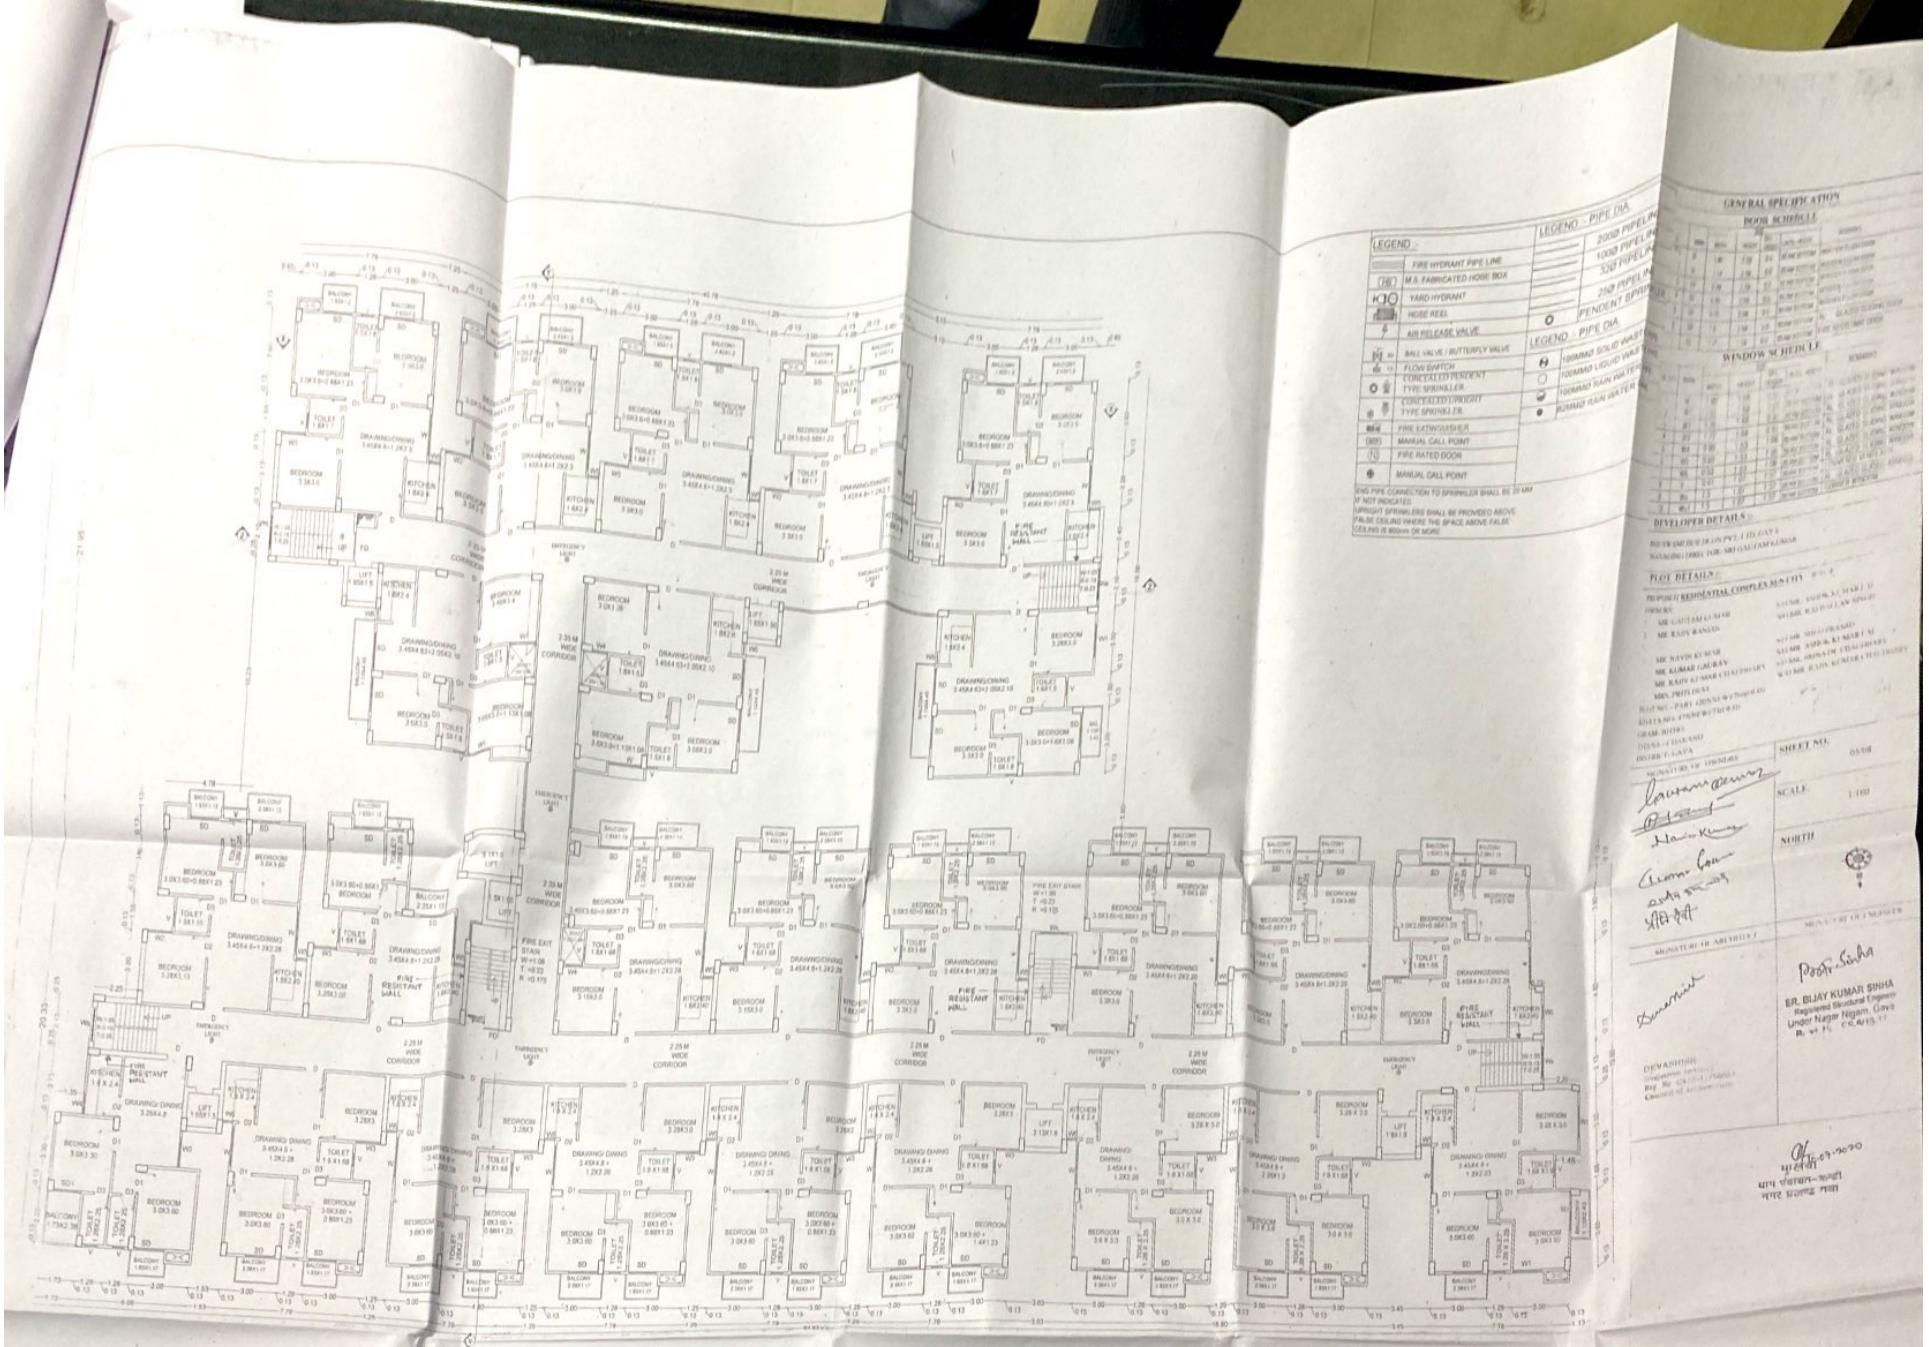

2ND,3RD,4TH, 5TH, 6TH, 7TH,8TH FLOOR PLAN

Scanned with CamScanner

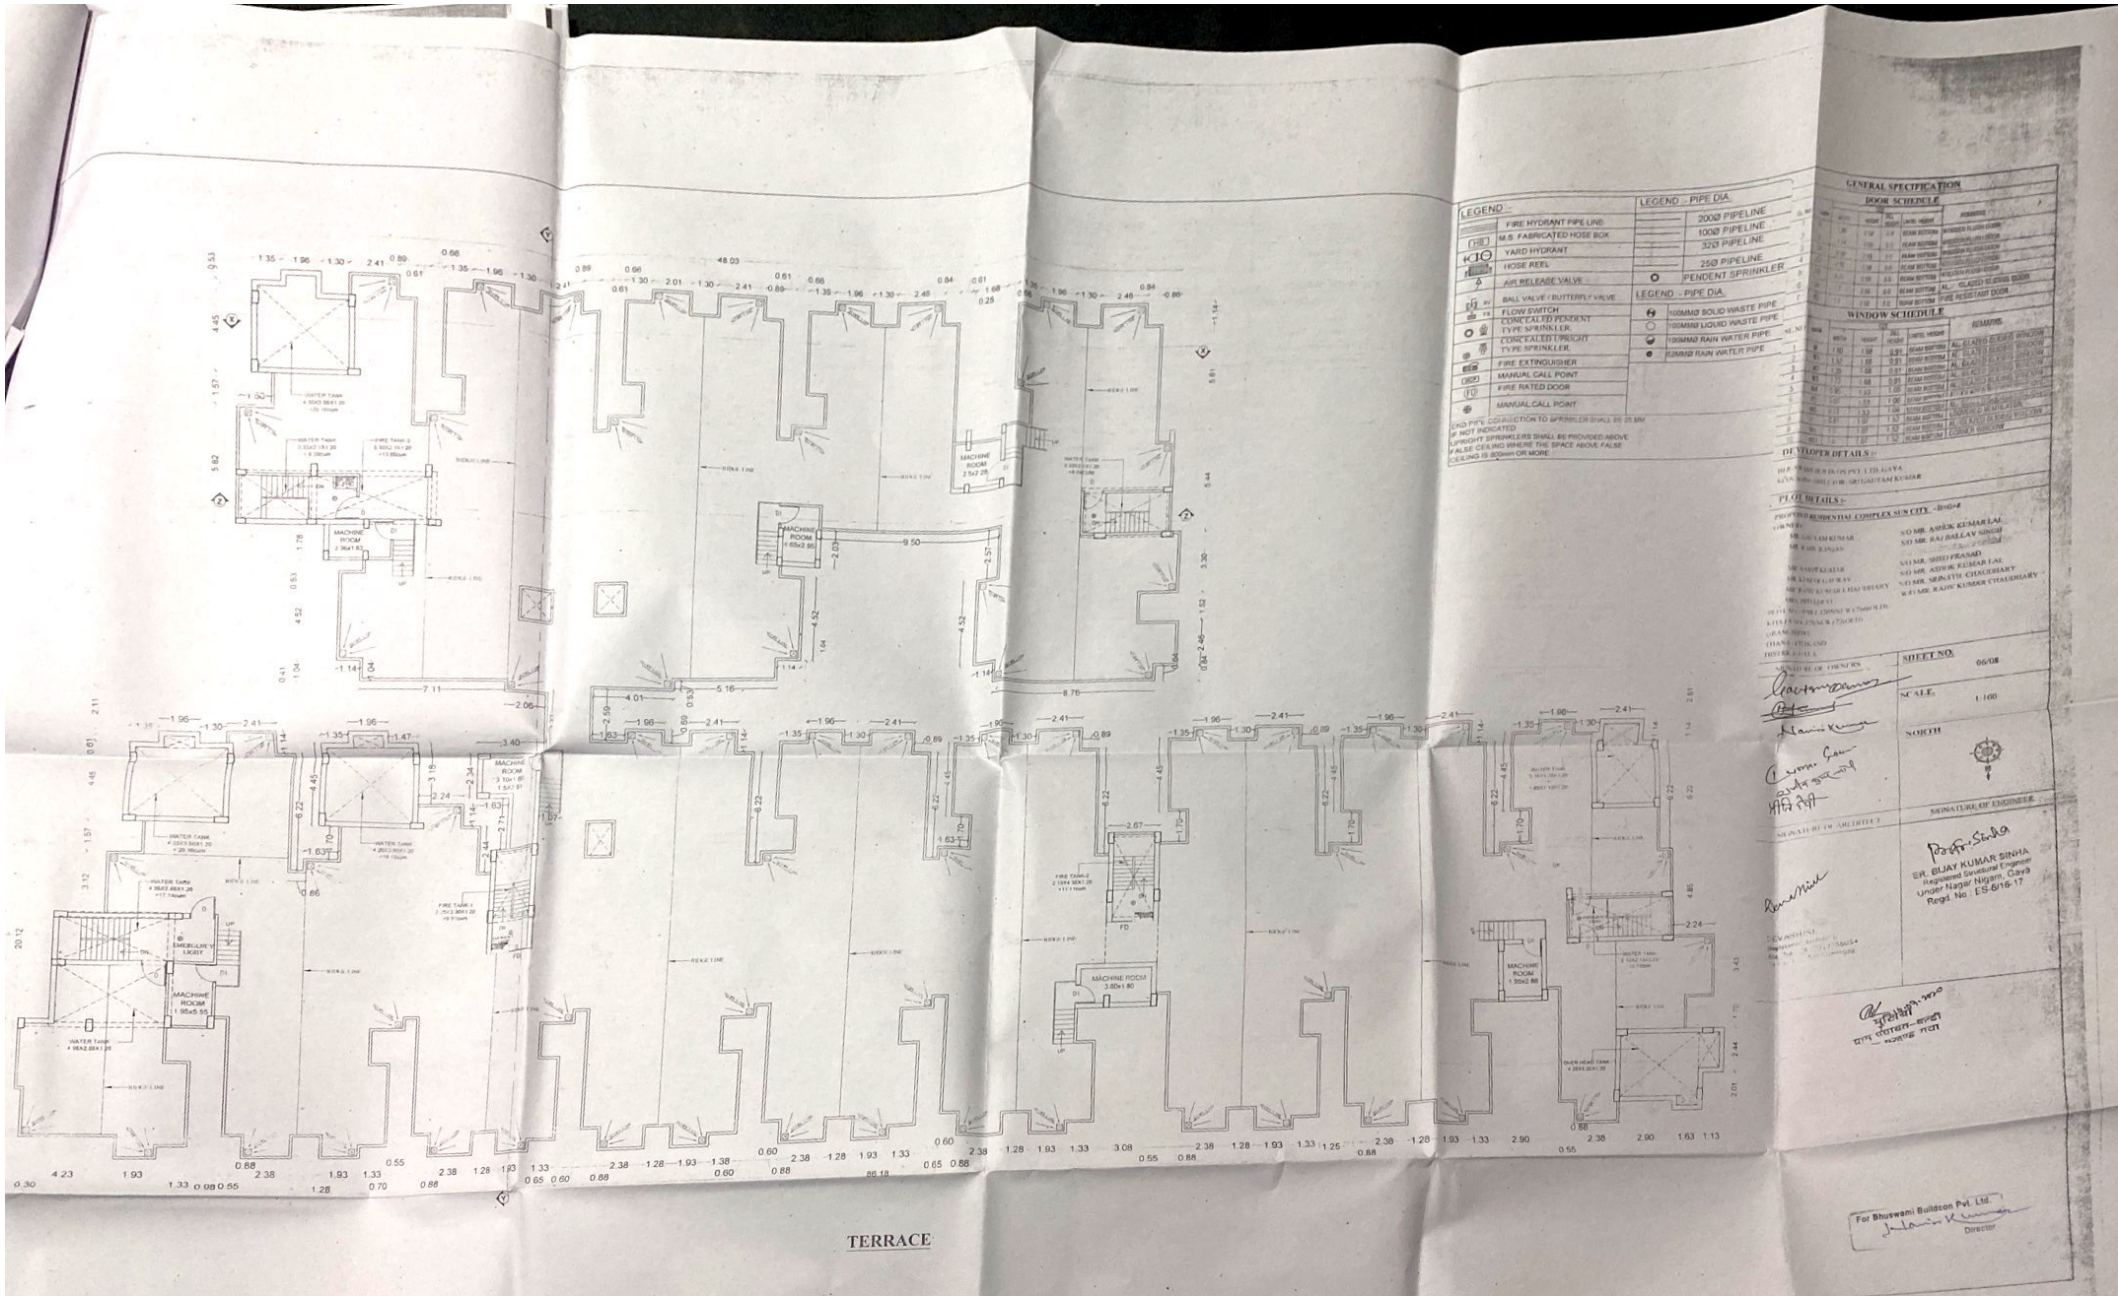

Scanned with CamScanner

WEST SIDE ELEVATION

SECTION THROUGH Y-Y'

GENERAL SPECIFICATION

ROOF SCHEDULE

WINDOW SCHEDULE

DEVELOPER DETAILS:

PLOT DETAILS:

OWNER'S SIGNATURE

SHEET NO

SCALE

NORTH

SIGNATURE OF ARCHITECT

DESIGNER

For Bhavani Buildcon Pvt. Ltd

Director

Scanned with CamScanner

SECTION THROUGH X-X'

SECTION THROUGH Z-Z'

GENERAL SPECIFICATION

DOOR SCHEDULE

WINDOW SCHEDULE

DEVELOPER DETAILS :

PLOT DETAILS :

SHEET NO.

SCALE 1:100

NORTH

For Bhawani Buildcon Pvt. Ltd.

Director

Scanned with CamScanner

SITE PLAN

SCALE - 1:200

LOCATION MAP

APPLICANT PLOT

PATNA GAYA ROAD

TO MANPUR

TO GAYA TOWN

TO RAMSHEELA PAHAR

TO CHAKAND RAILWAY CROSSING

38.5 M WIDE PATNA GAYA ROAD (NH 83)

PLAN OF SEPTIC TANK-2

SECTION-X-X

SECTION AT A-A

PLAN OF SEPTIC TANK-1

SECTION-Y-Y

LEGEND

PIPE DIA

PLOT AREA

GENERAL SPECIFICATION

F.A.R. CALCULATION

WATER USAGE CALCULATION

GREEN AREA CALCULATION

SEPTIC TANK CALCULATION

PARKING AREA CALCULATION

PLOT DETAILS

DEVELOPER DETAILS

SIGNATURE OF OWNERS

DOOR SCHEDULE

WINDOW SCHEDULE

SHEET NO.

SCALE

NORTH

For Bhuvneet Buildcon Pvt. Ltd.

Director

ER. BIJAY KUMAR SINHA

Licensed Surveyor & Valuer

Licence No. 2016/1

Valid Upto 19/06/2027

Scanned with CamScanner