

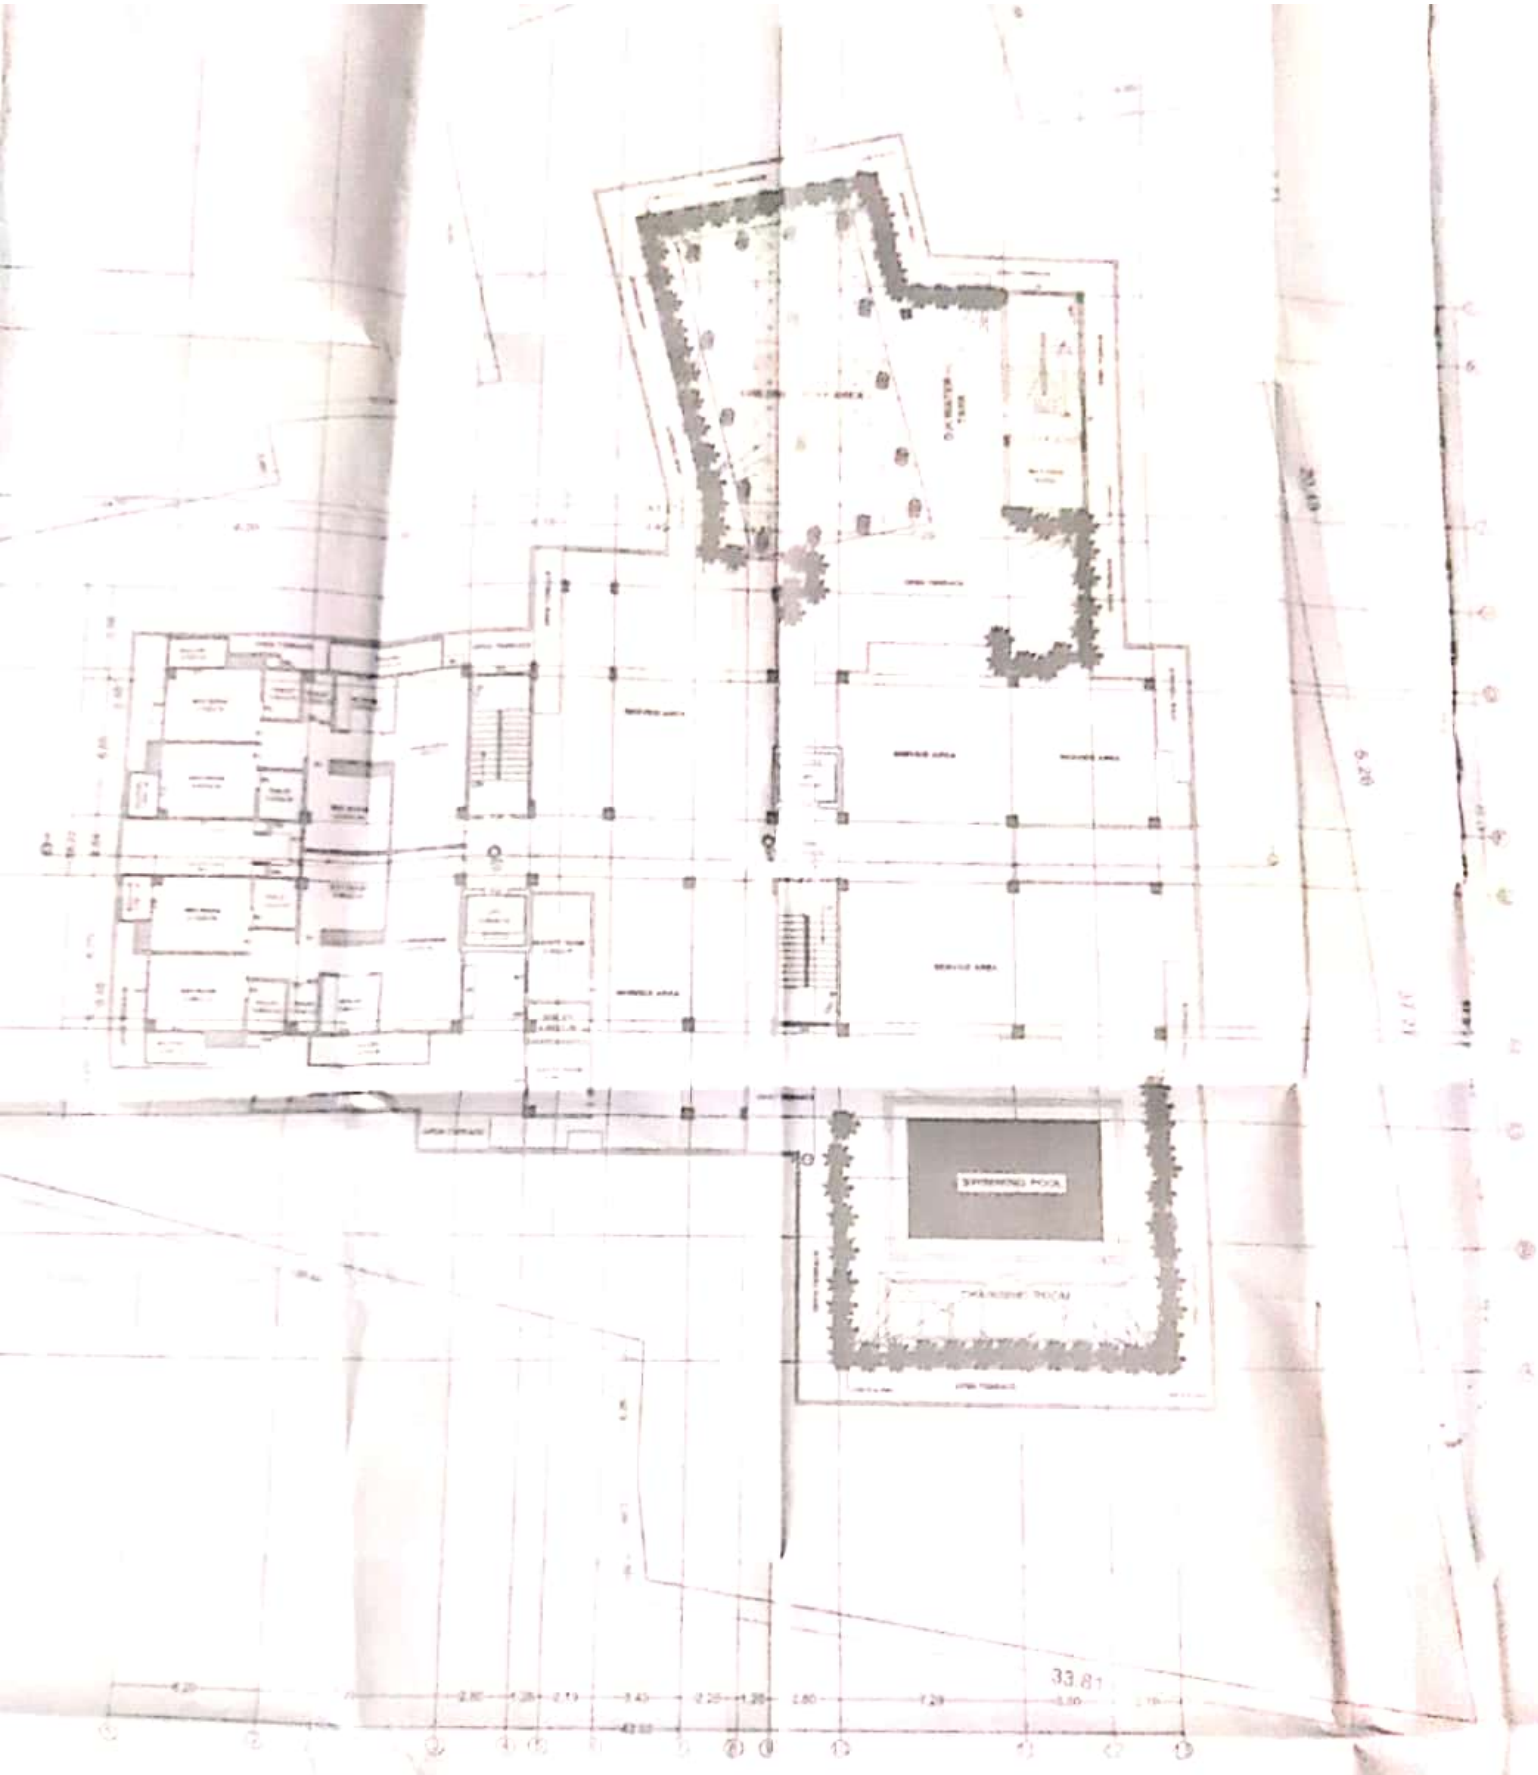


SECOND FLOOR PLAN
(SERVICE FLOOR PLAN)
SCALE:-1:100

Scanned by CamScanner

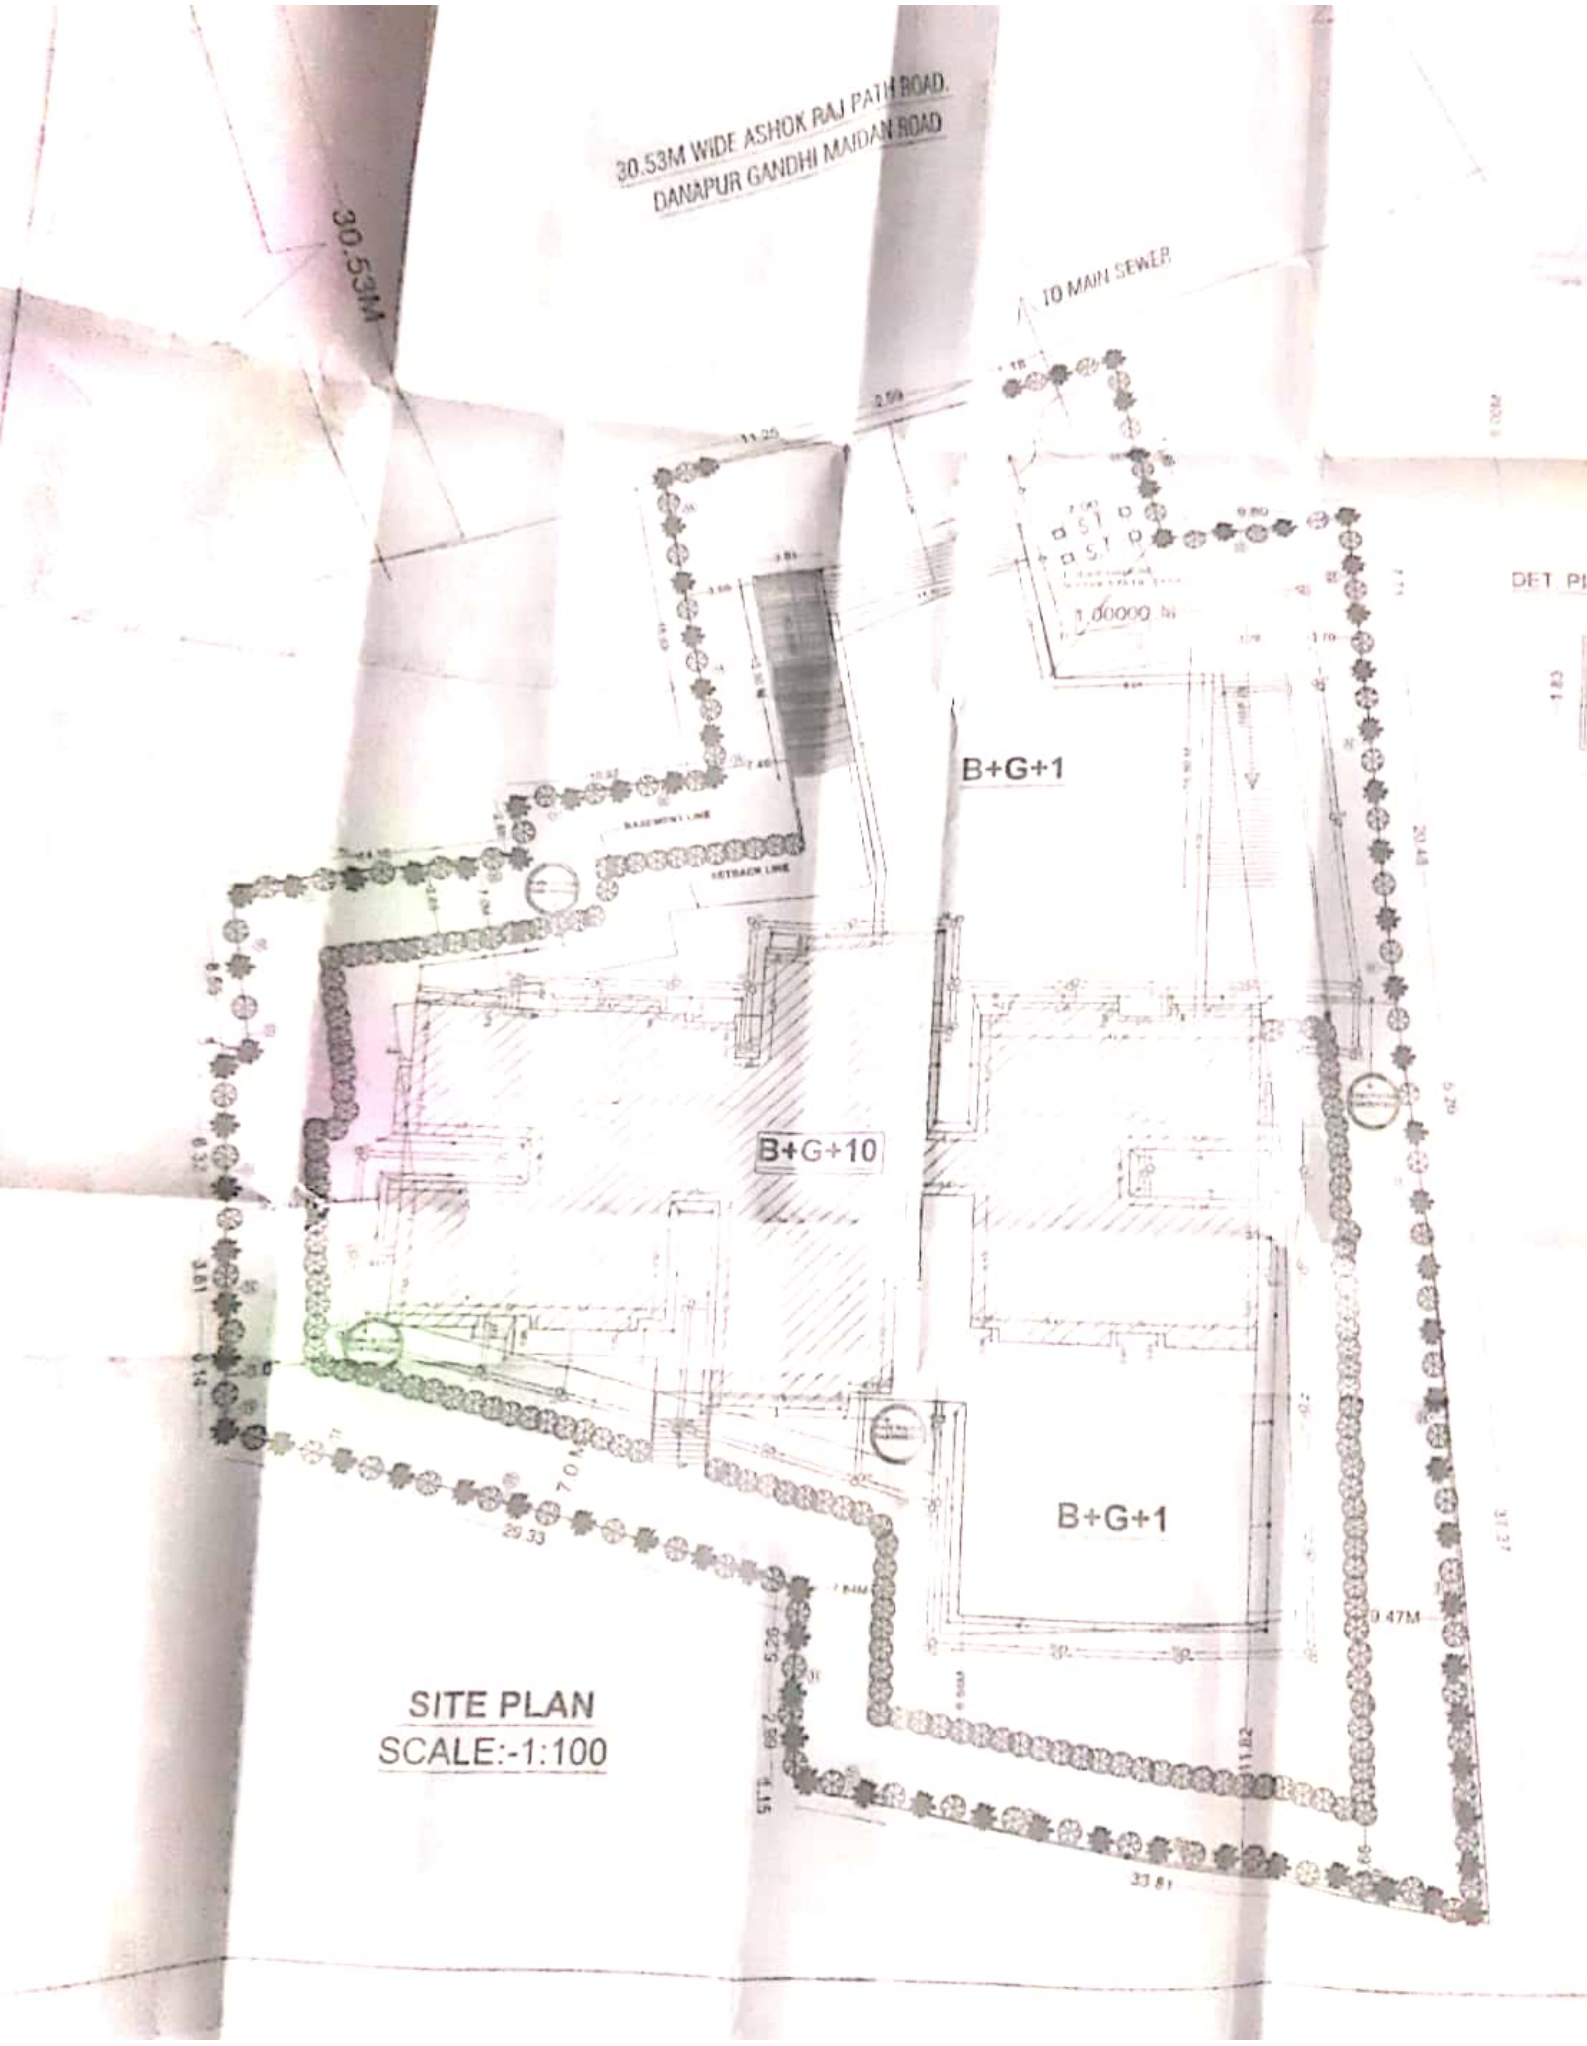

Scanned by CamScanner

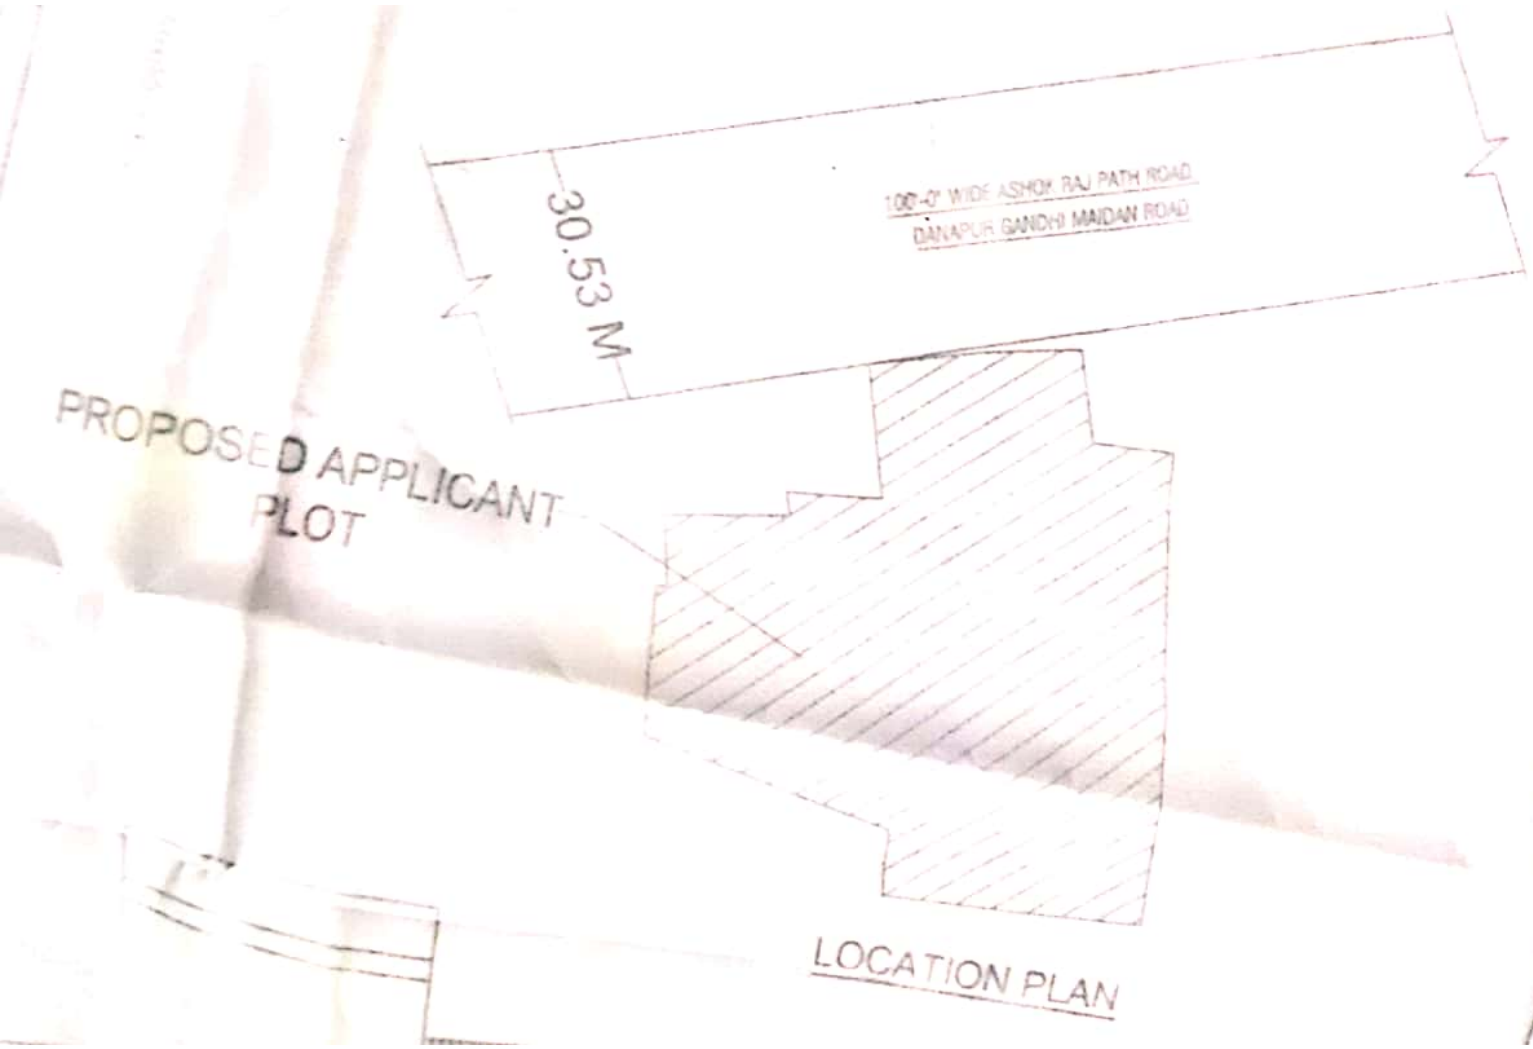

LOCATION PLAN

Scanned by CamScanner