
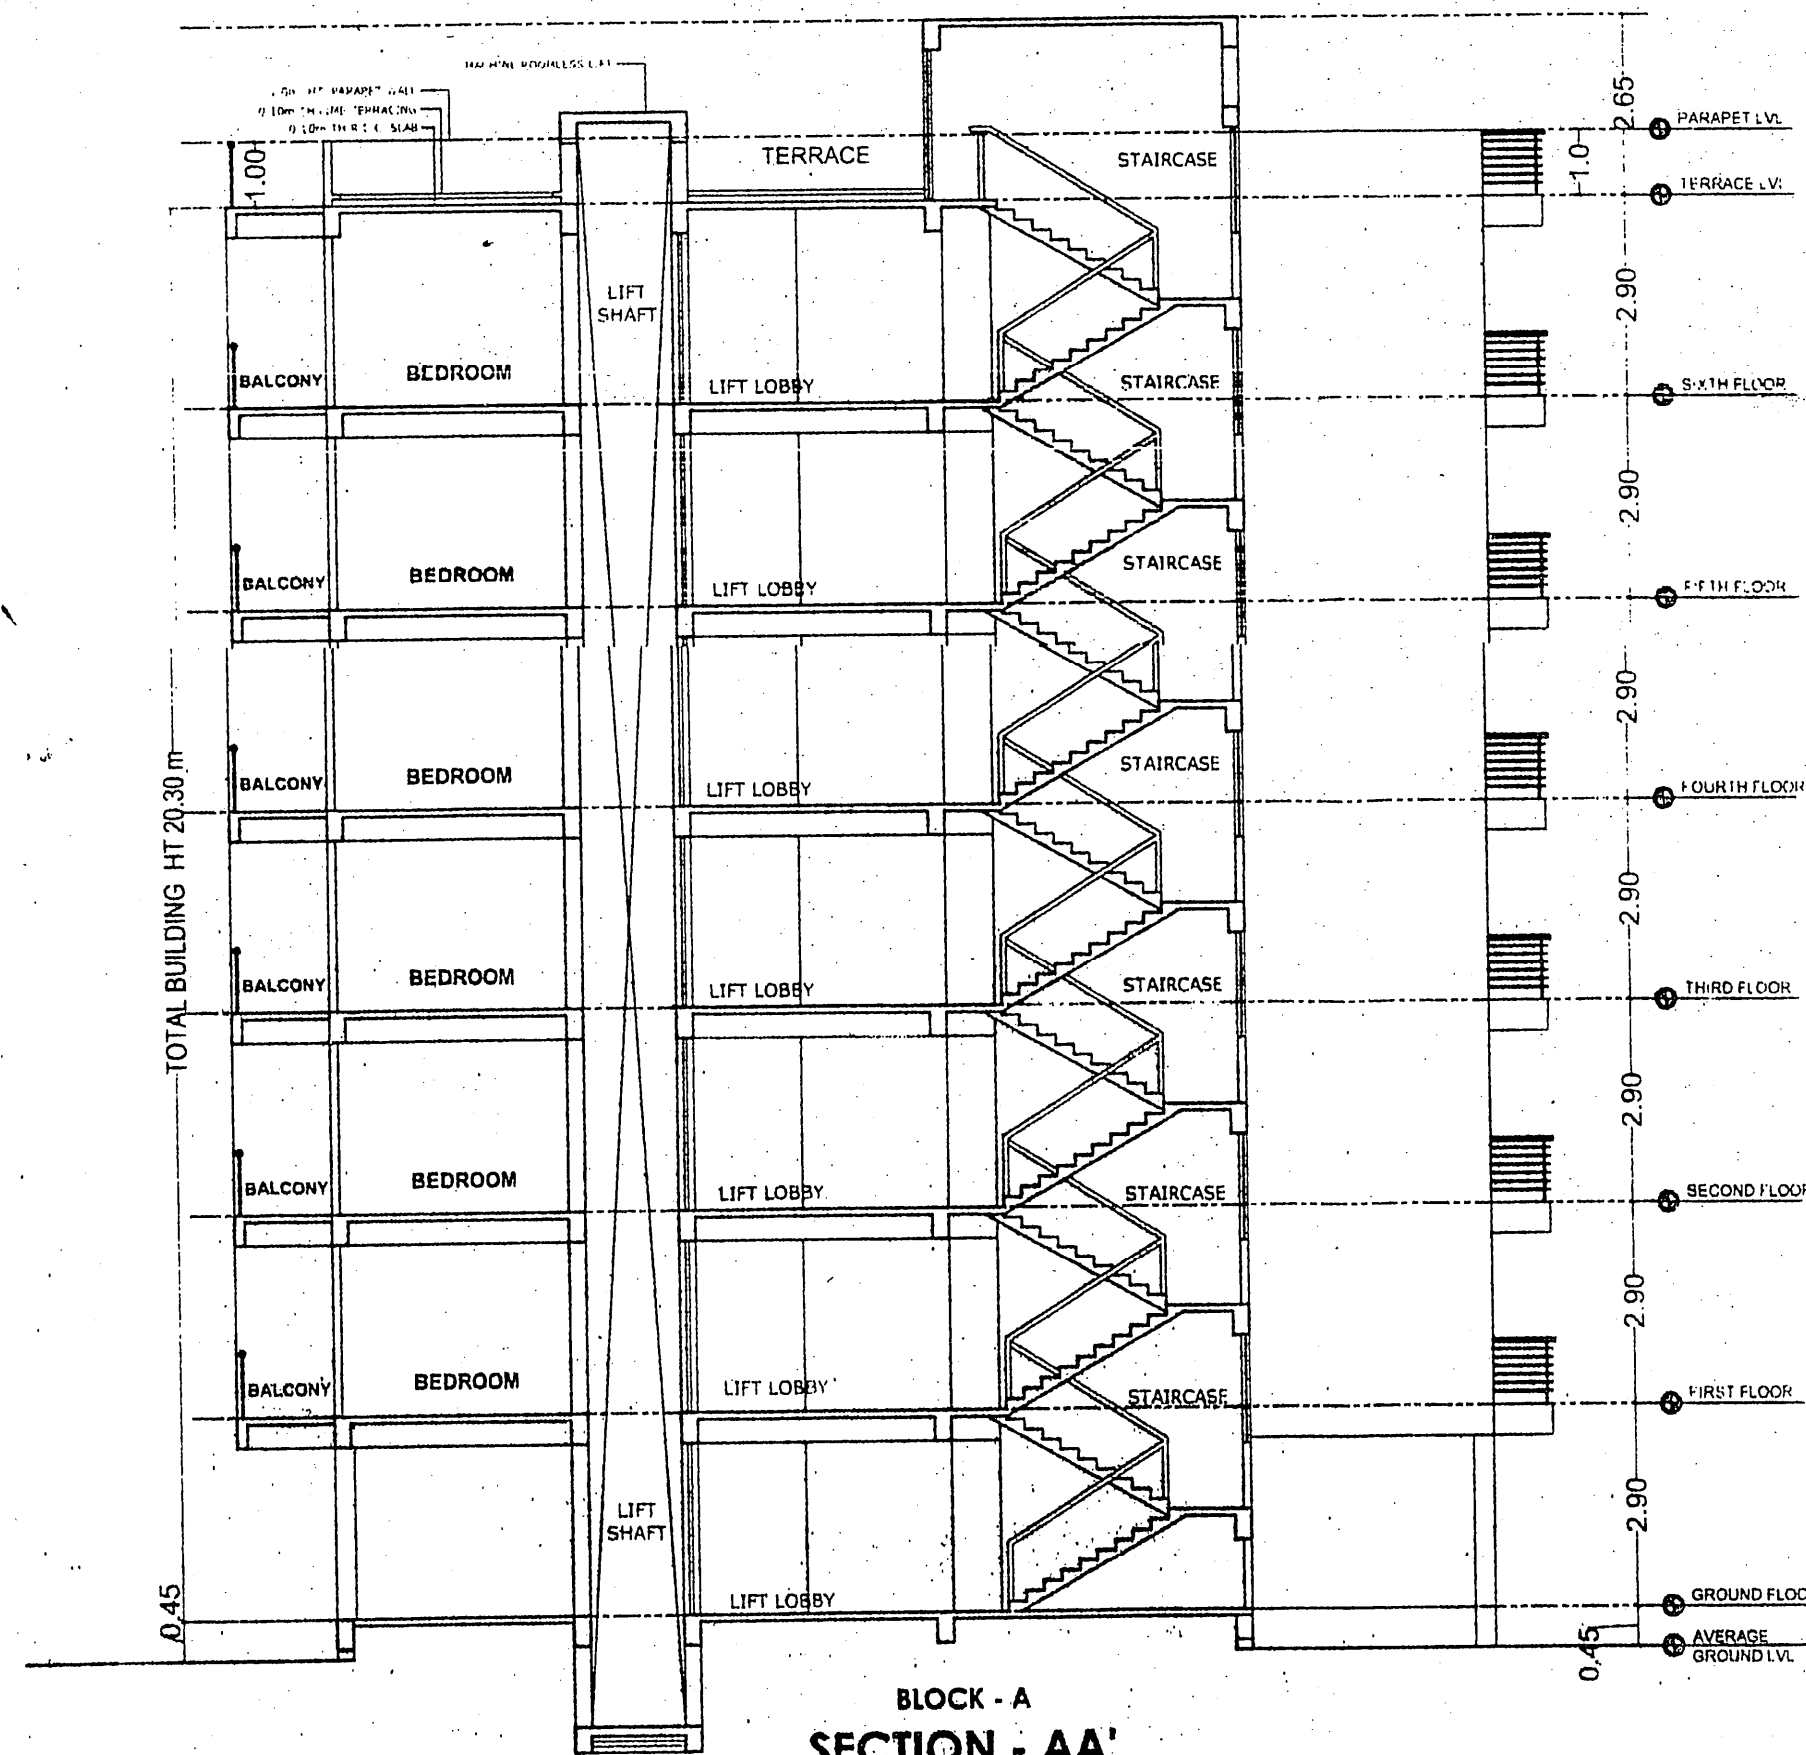


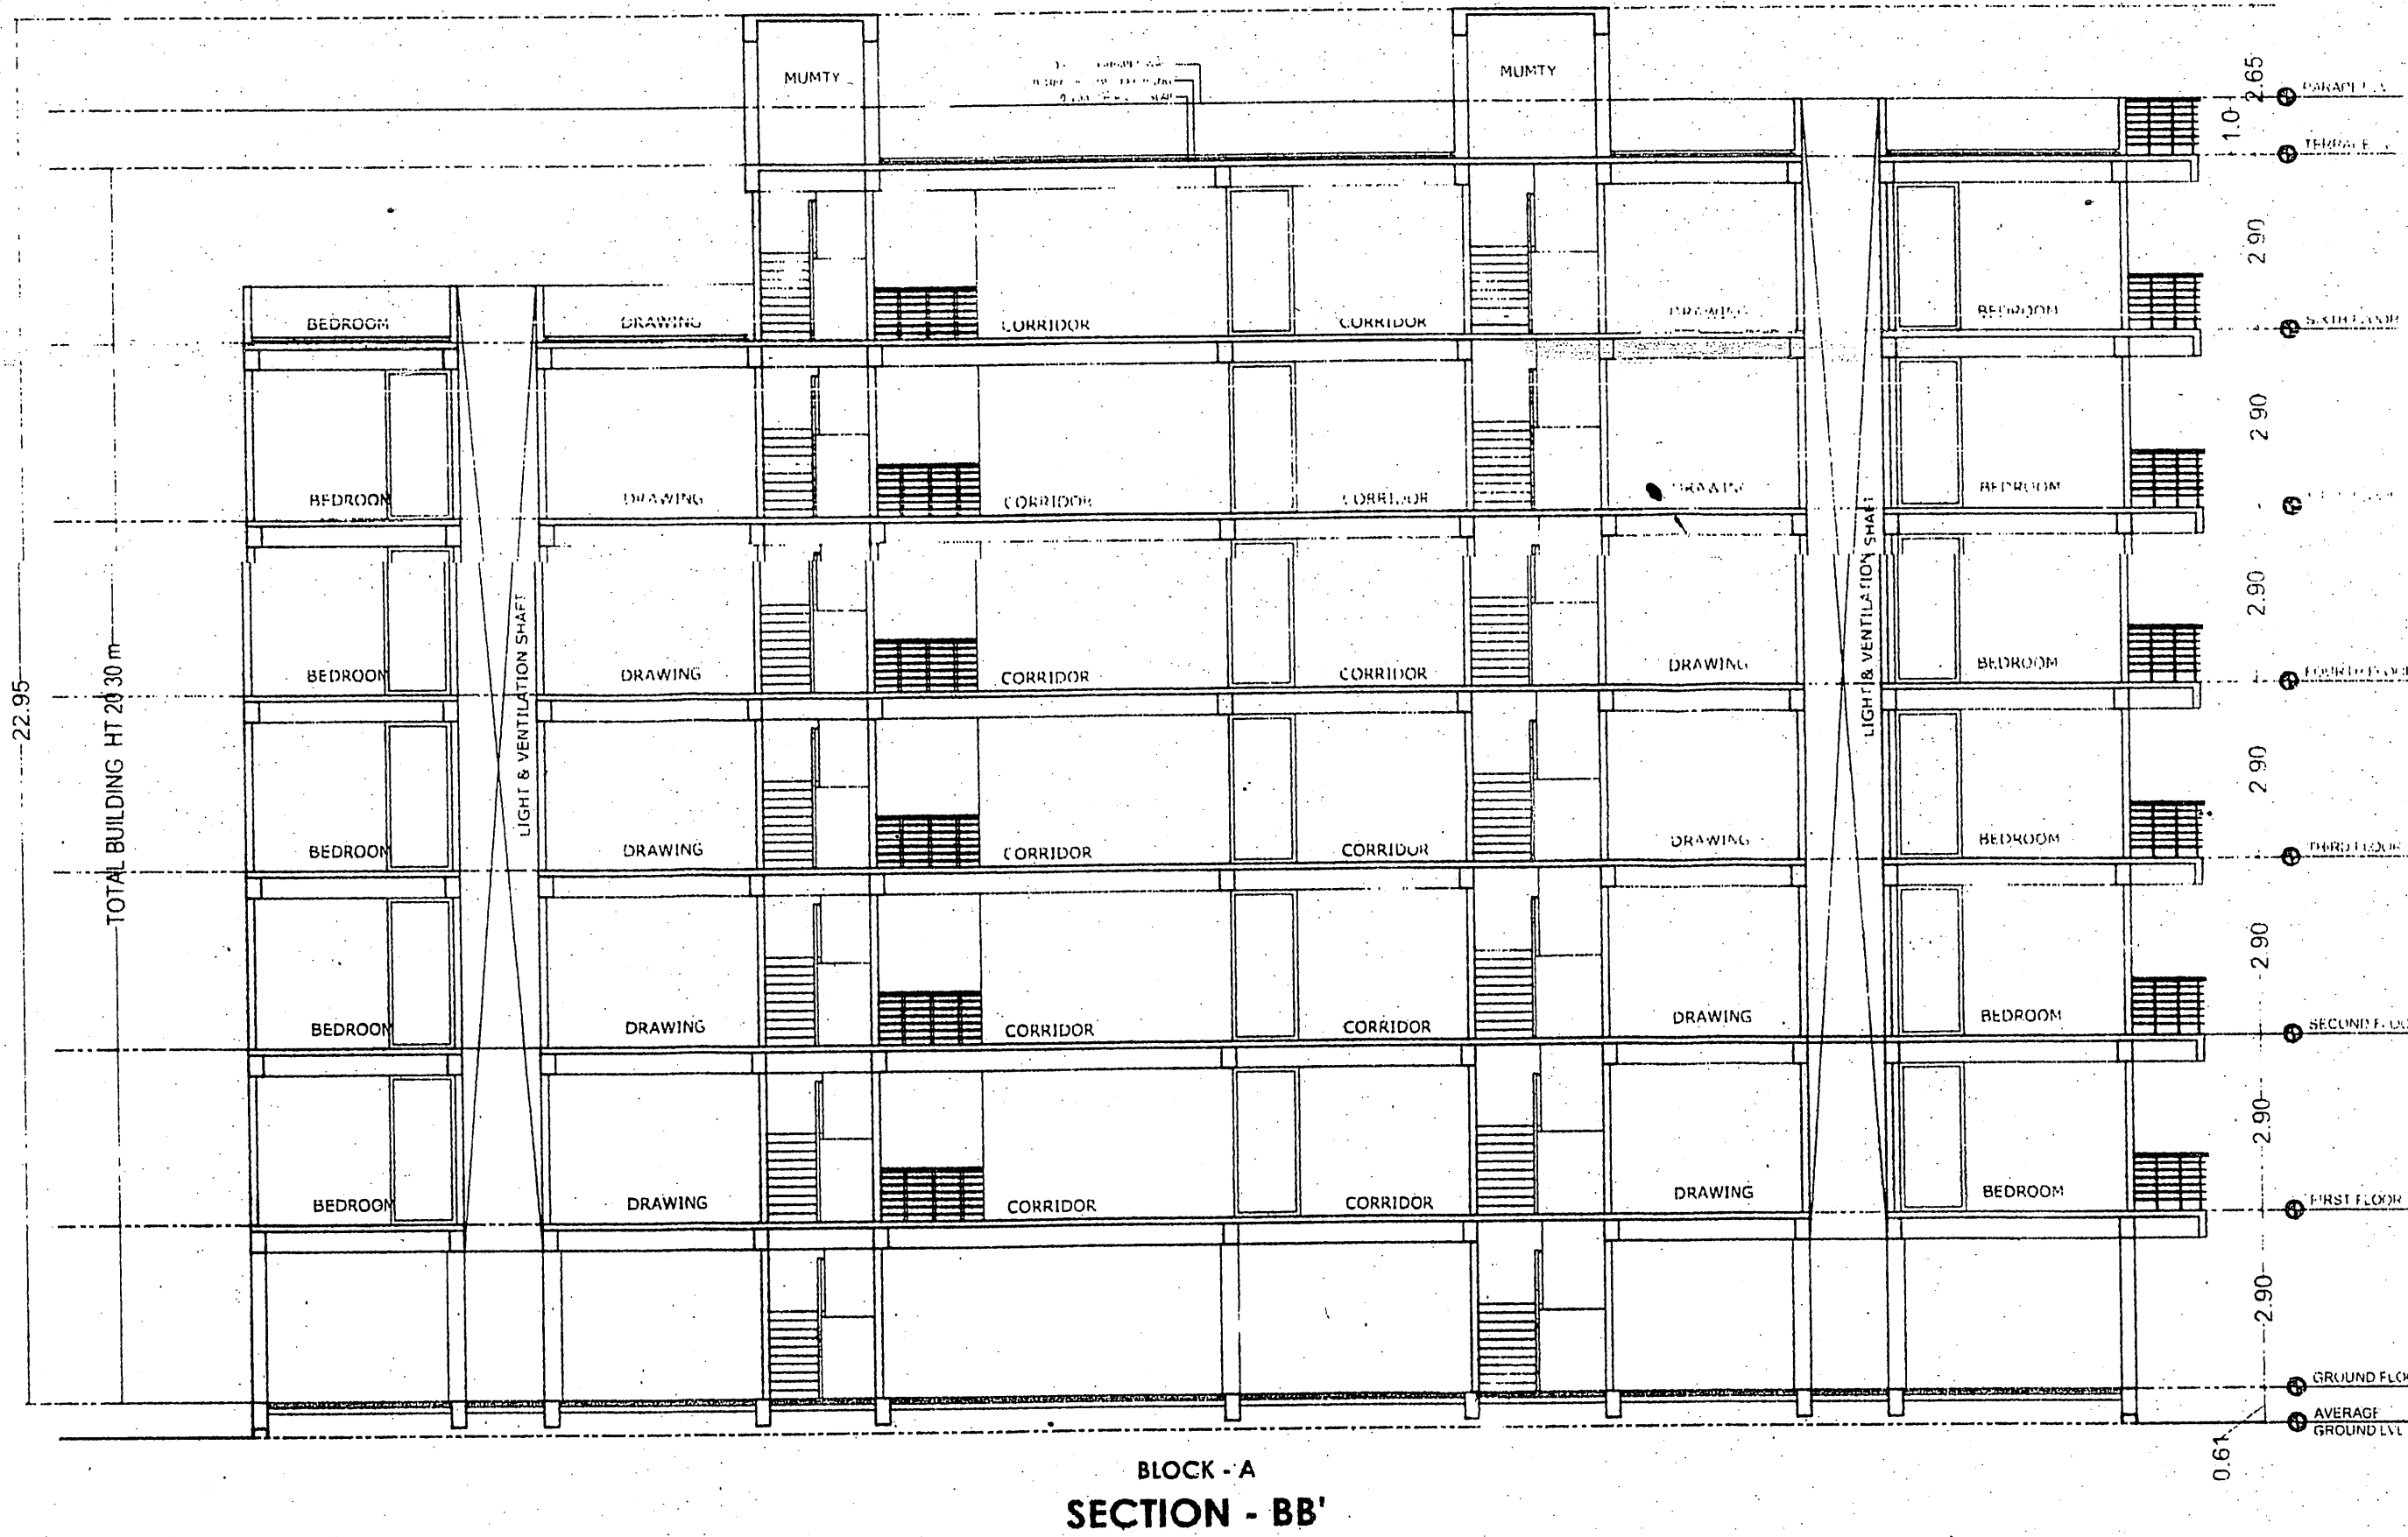

SCHEDULE OF DOORS & WINDOWS					
S.NO	TYPE	WIDTH	CILL	HEIGHT	DESCRIPTION
01	D	1.07	0.0	2.13	SINGLE LEAF DOOR
02	D1	0.99	0.0	2.13	SINGLE LEAF DOOR
03	D2	0.91	0.0	2.13	SINGLE LEAF DOOR
04	D3	0.76	0.0	2.13	SINGLE LEAF DOOR
05	W	1.52	0.76	1.37	FULLY GLAZED WIN.
06	W1	1.37	0.76	1.37	FULLY GLAZED WIN.
07	W2	0.91	0.76	1.37	FULLY GLAZED WIN.
08	W3	0.61	0.76	1.05	FULLY GLAZED WIN.
09	DW1	0.76/2.64	0.0/0.76	2.13/1.37	FULLY GLAZED WIN.
10	DW2	0.76/1.22	0.76/0.00	2.13/1.83	FULLY GLAZED WIN.
11	DW3	0.76/1.17	0.76/0.00	2.13/1.83	FULLY GLAZED WIN.

- SPECIFICATION:-**
- FOUNDATION - R.C.C. UNDER REAMED PILE FOUNDATION 6.0 M DEEP WITH R.C.C. AS STRUCTURAL ENGINEER.
 - SUPER STRUCTURE - 1st CLASS BRICK WORK IN SUPER STRUCTURE WITH CEMENT MORTAR 1:6.
 - PLINTH - HEIGHT P.L. AND G.L. AS SHOWN IN SECTION
 - FLOORING - 0.025M TH. L.P.S. FLOORING OVER 0.125M TH. CONCRETE SLAB. BRICK FLAT SOLING OVER SAND 0.10M TH. TERRACING OVER ROOF SLAB.
 - ROOF - 0.10M TH. AVERAGE LIME TERRACING OVER ROOF SLAB.
 - DOORS - CHOWKHATS OF DOORS TO BE SAL WOOD.
 - WINDOWS - ALL WINDOWS TO BE FULLY GLAZED IN STEEL.
 - PLASTER - 0.12M TH. CEMENT PLASTER ON BOTH SIDE OF BRICK WORK.
 - COLOURING - COLOUR OR WHITE WASH AS CHOICE.

- FIRE LEGEND:-**
- UNDER GROUND WATER STATIC TANK OF 25,000 LITER CAPACITY----- (25,000 LITER)
 - HY DRANT PT.----- (H)
 - HOSE REEL----- (H)
 - FIRE EXTINGUISHER----- (E)
 - EMERGENCY LITE----- (E)
 - SEAMASE CONNECTION----- (S)
 - PHOTOLUM SIGN----- (P)
 - FIRE RESISTUNG CHEK DOOR-- (FD)

PLOT DETAILS :-

LAND OWNERS:-
PROPOSE SHRISHTY ENCLAVE RESIDENTIAL BUILDING OF SRI KAMAL KISHORE SINGH S/O LATE DEV DUTT AND SRI MADAN MOHAN SINGH - S/O LATE RAM VILAS SINGH

DEVELOPER:- M/S SHRISHTY COMTRADE PVT LTD
DIRECTOR:- SRI VIRENDRA KUMAR S/O LATE RAMDAHIN SINGH

PLOT DETAILS:-
MAUZA - MUSTAFAPUR, SURVEY PLOT NO - 883 P.888P.
KHATA NO. - 76/TAUZI NO - 5241, THANA NO 36,
DIST - PATNA. (BIHAR)

SHEET NO.	SCALE	NORTH.
SD-03/04	1 : 100 1 : 200	▲

Handwritten signatures and stamps of the architect and owner.

AMIT KUMAR
ARCHITECT
NO - 03/ARCH/2015/INP
NAGAR PARISHAD, DANAPUR NIZAMAT

Brajesh Kumar Sinha
Structural Engineer
Licence No. 11/STR-E/15/NPSN
NAGAR PARISHAD, DANAPUR NIZAMAT

Building Plan No. 10.2/16.17

निम्नांकित राशियों के साथ सदन मानचित्र की रचना की जाती है। सरकारी या किसी दूसरे के जमीन का अधिकार नहीं करना होगा, तथा पथ एवं सड़क के लिए विचार न करना होगा। 2014 के अनुसार अपनी जमीन धीरे-धीरे खोलेगी। सदन भू-कम्पसे भी बचाना होगा तथा अपने सदन से सरकारी नाला तक जल निगम से हेतु अपने खर्च से नाली निर्माण करना होगा। सरकारी पानी नाली के लिए भूतल पर व्याकरण करना होगा। सदन भू-खण्ड विभाजित रहने की है। सदन मानचित्र स्वतः रदद समझा जाएगा। एच. एच. एच. एच. गेबे बनावट अथवा माना माना जावेगा। सदन मानचित्र की स्वीकृति केवल तीन वर्ष के लिए मान्य होगी। भविष्य में रहने के पूर्व NOC प्राप्त करना होगा। तकनीकी थपटा/अभियंता की अनुमति के आधार पर पारित।

Handwritten signatures and stamps of the owner and architect.

Rajesh Parshad Danapur Nizamati
J.E.

Power
29/6/16
J.E.

Nagar Parishad Danapur Nizamati

