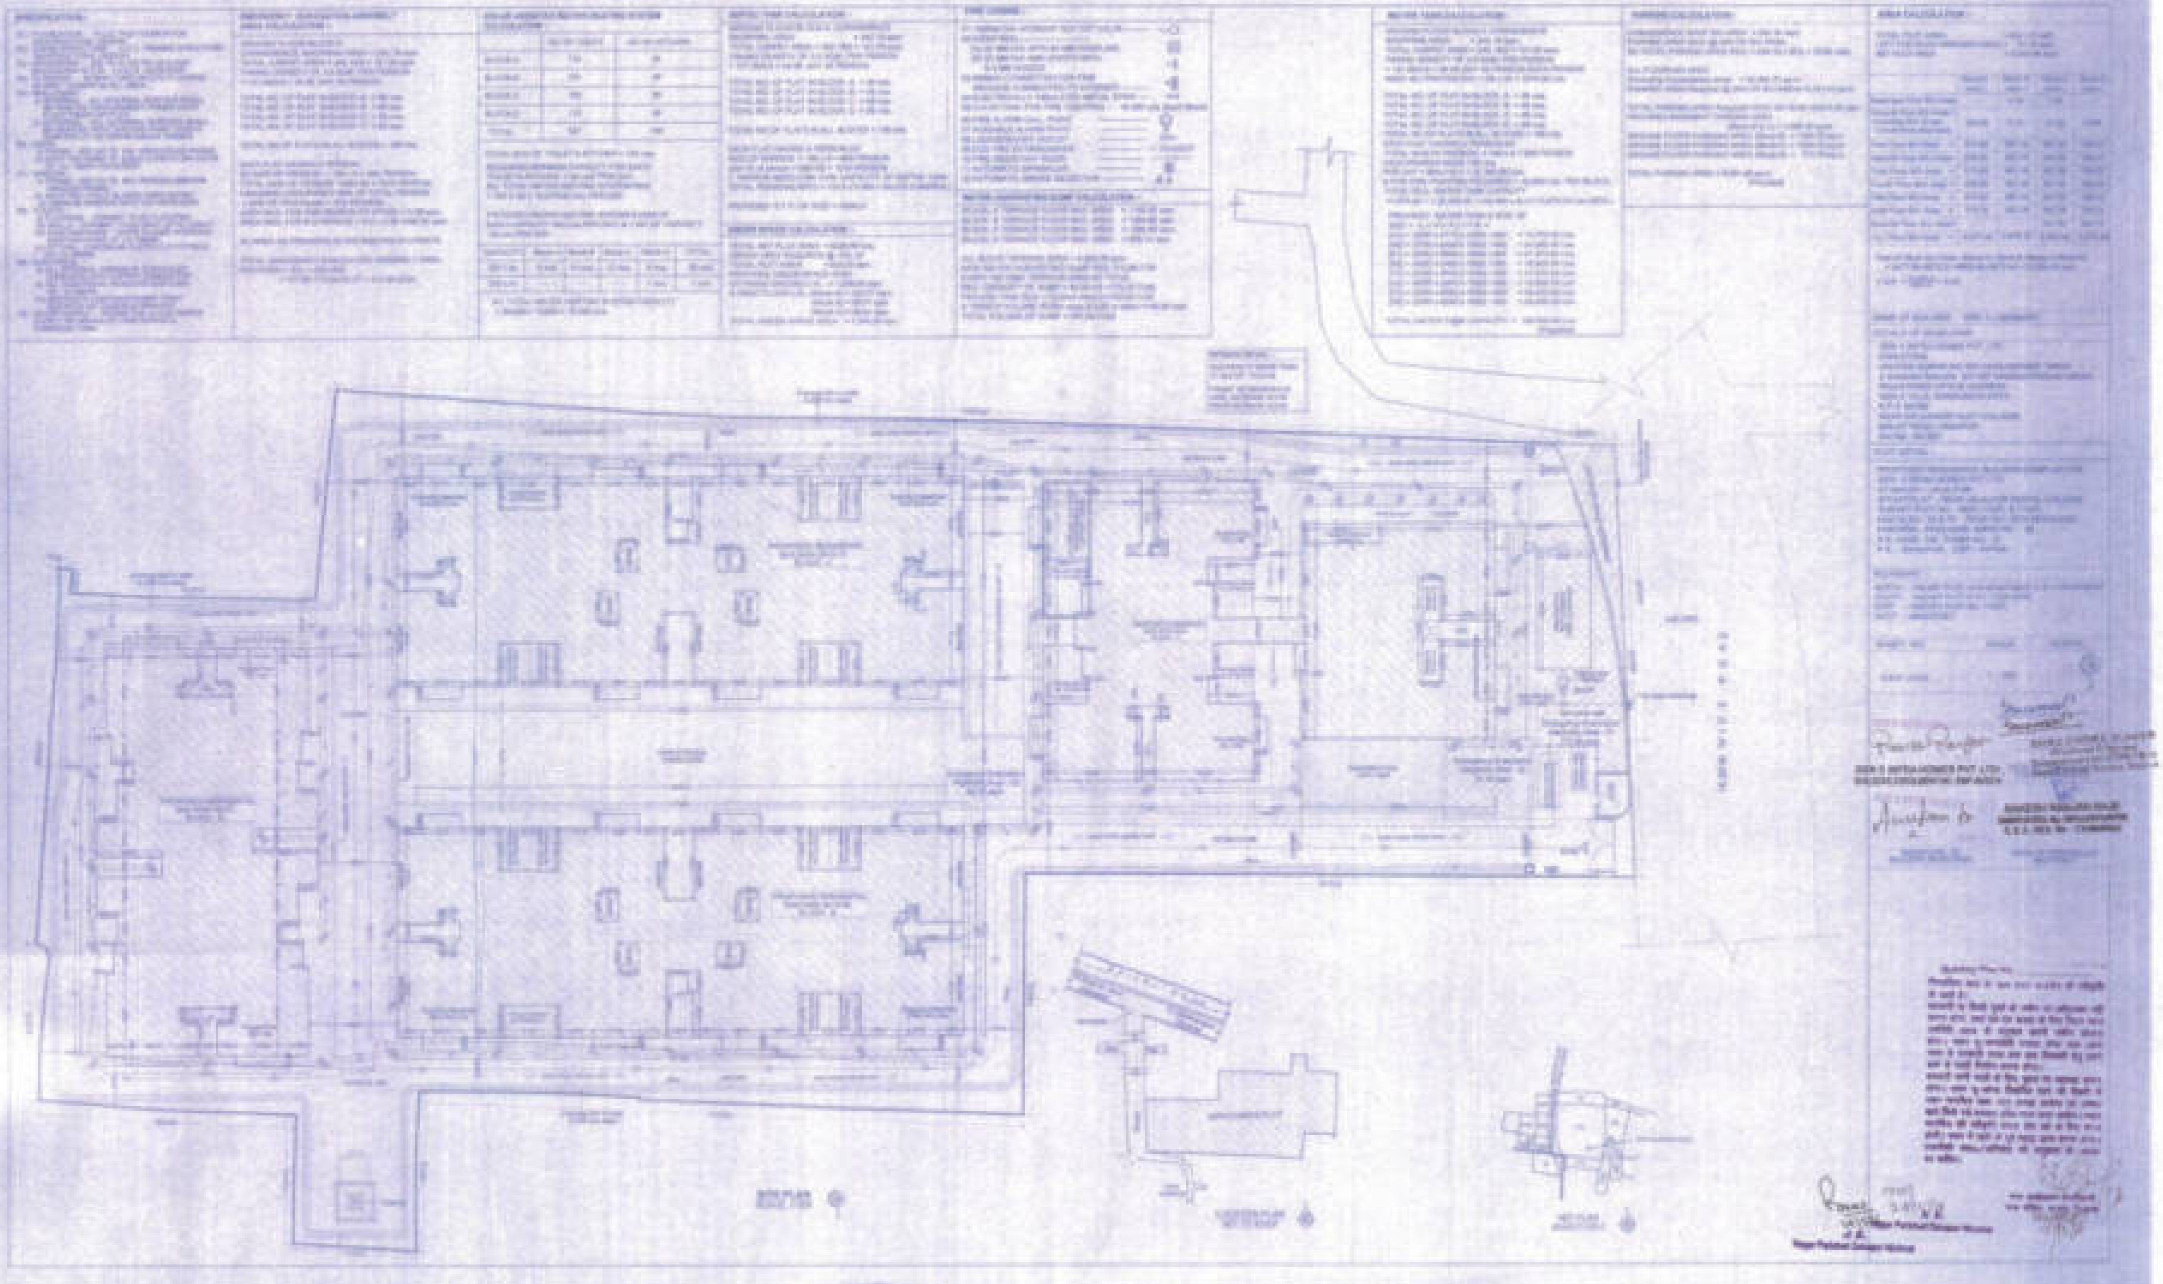

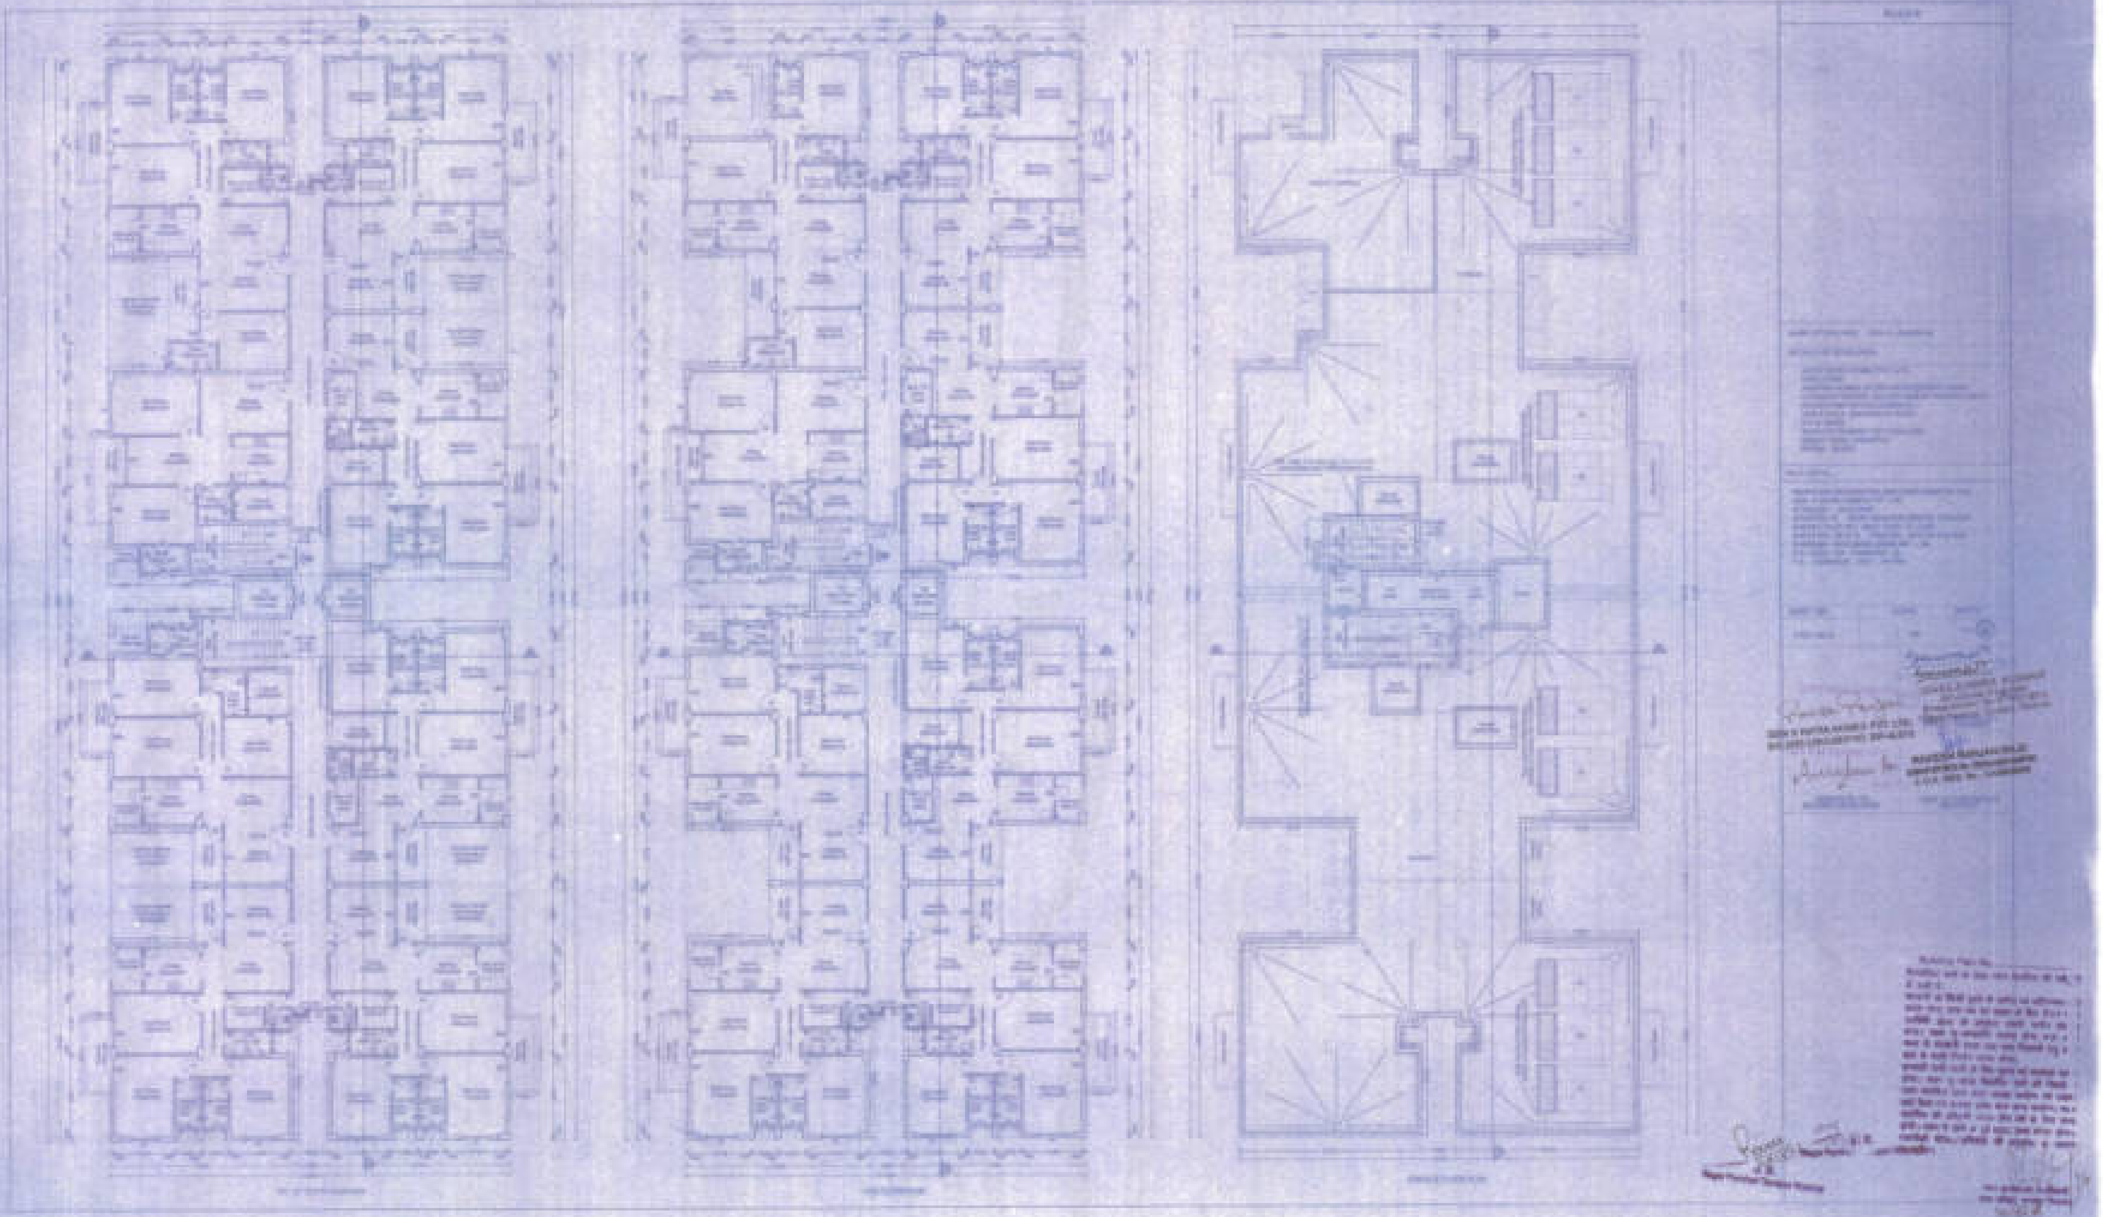

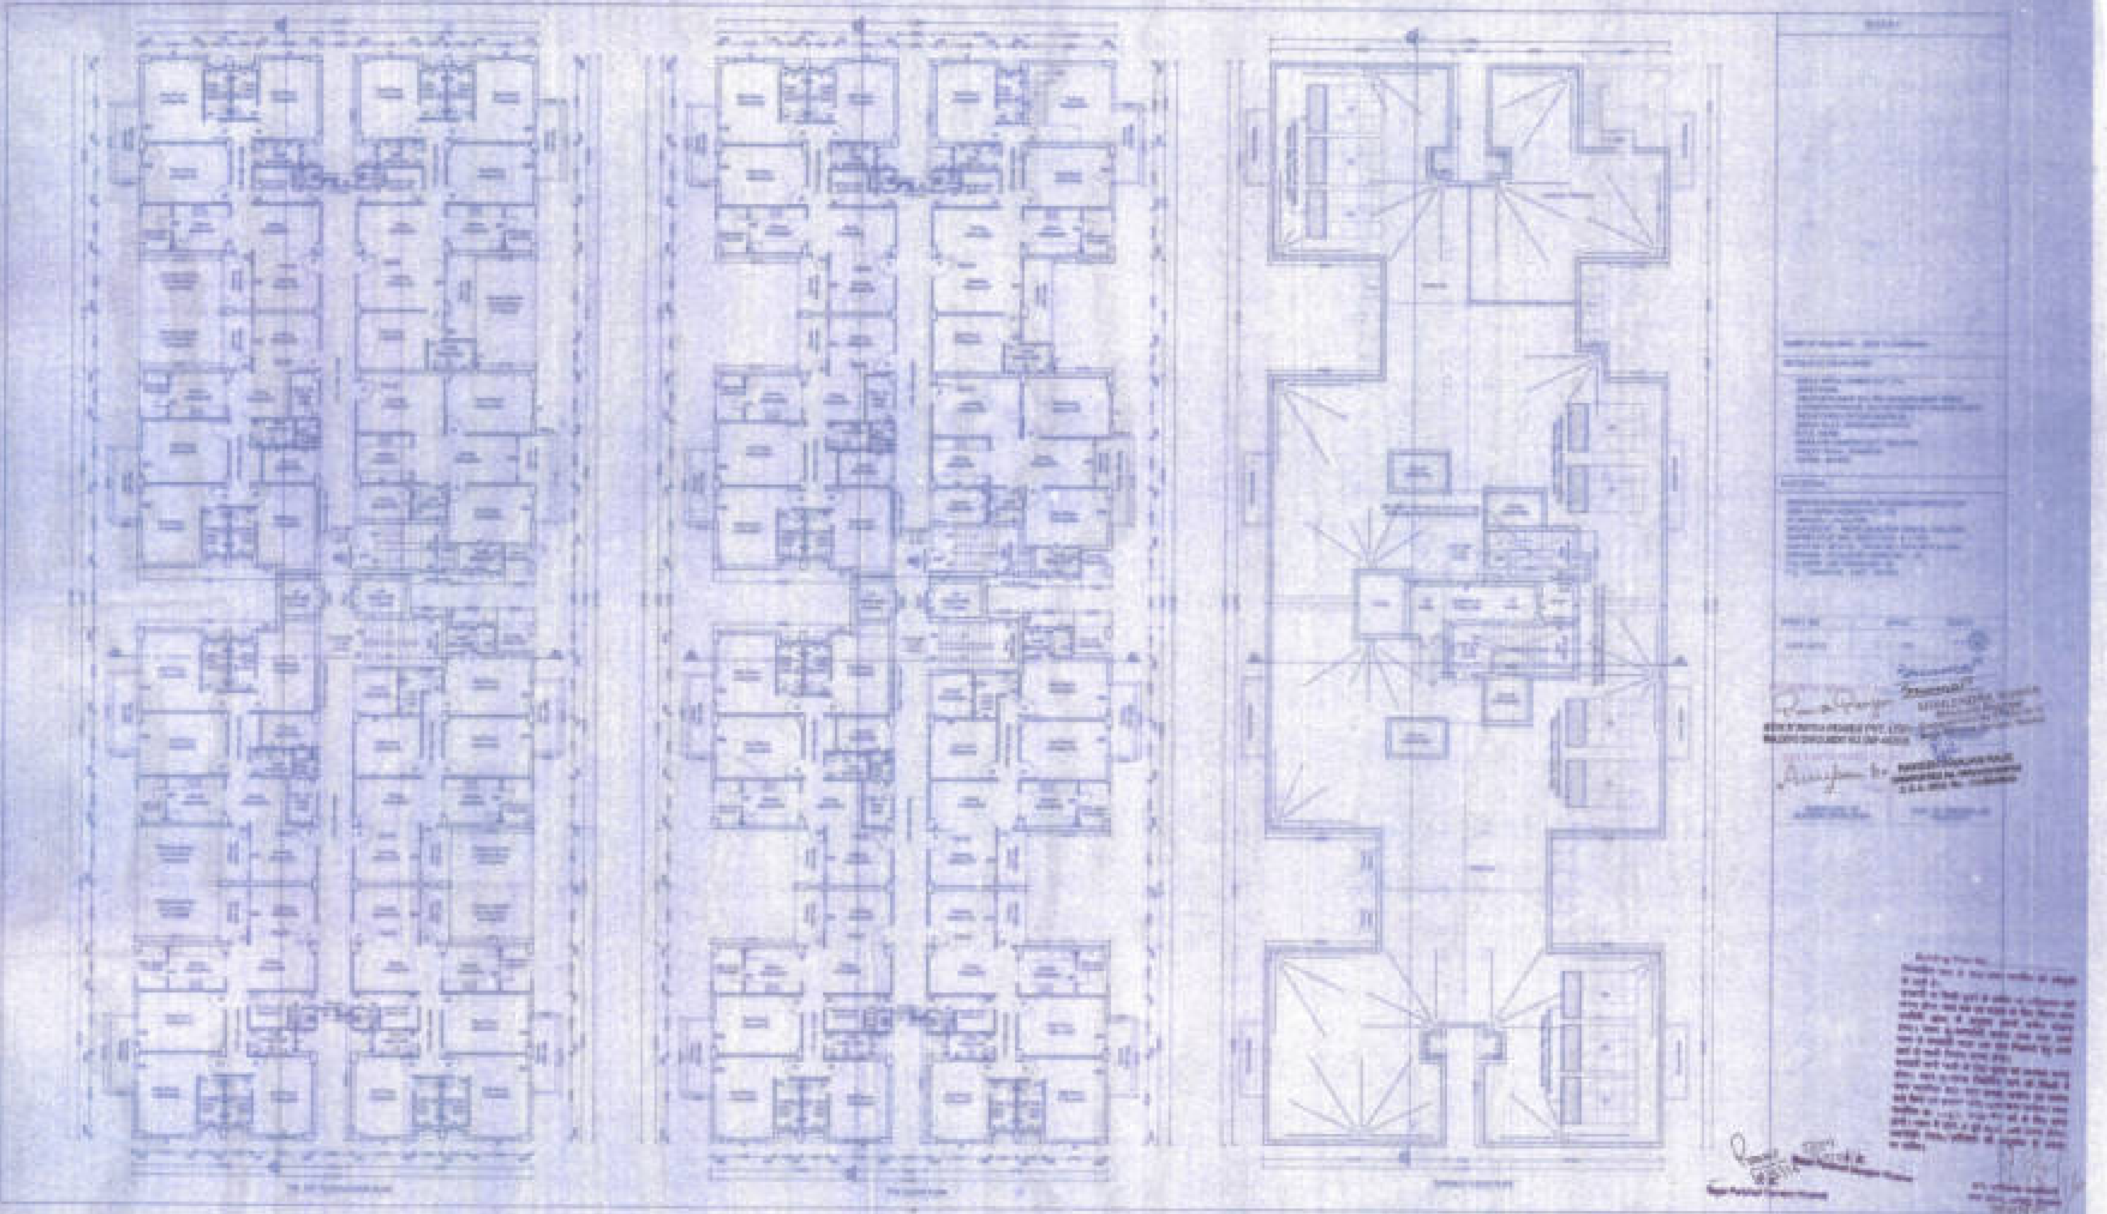

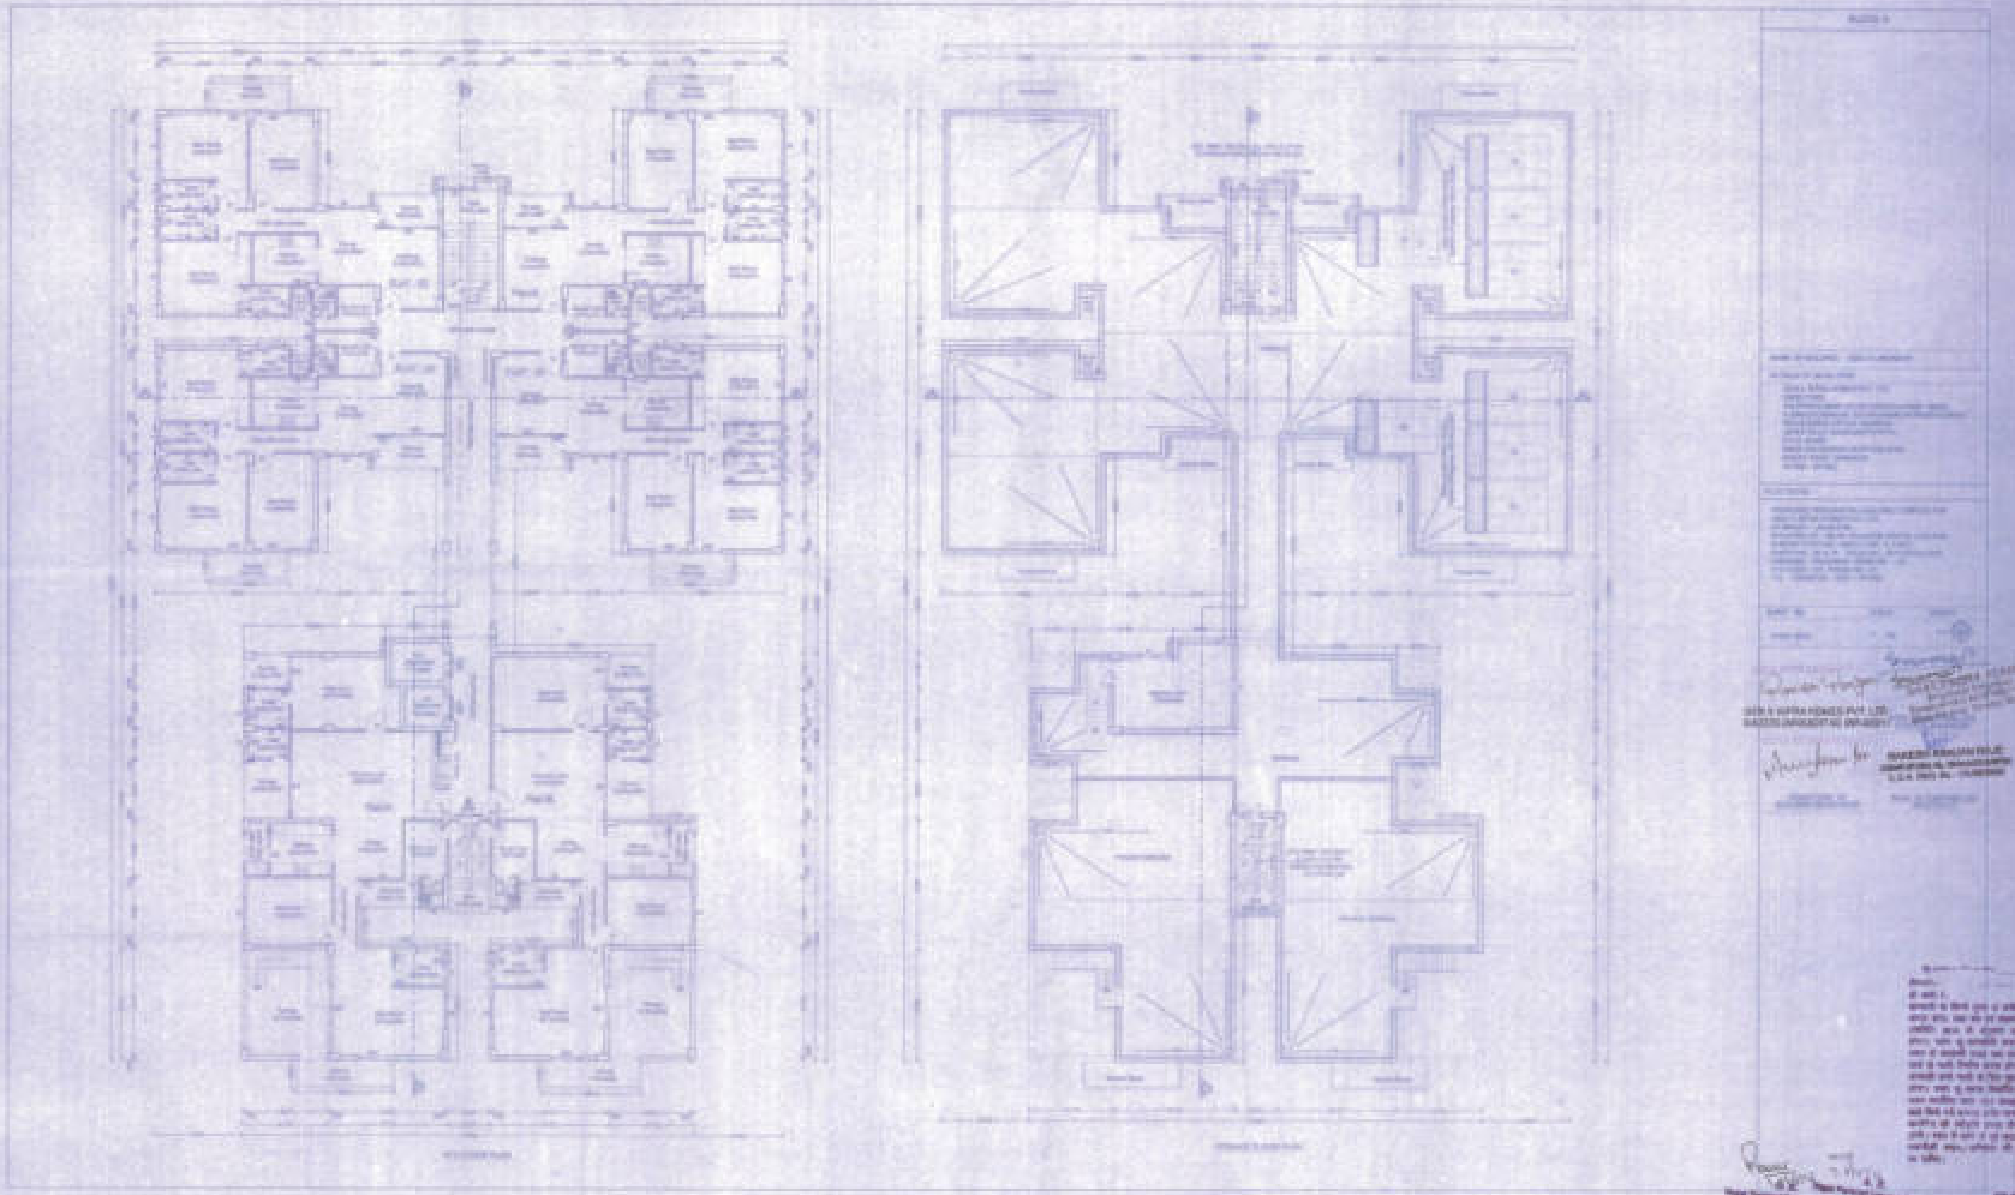

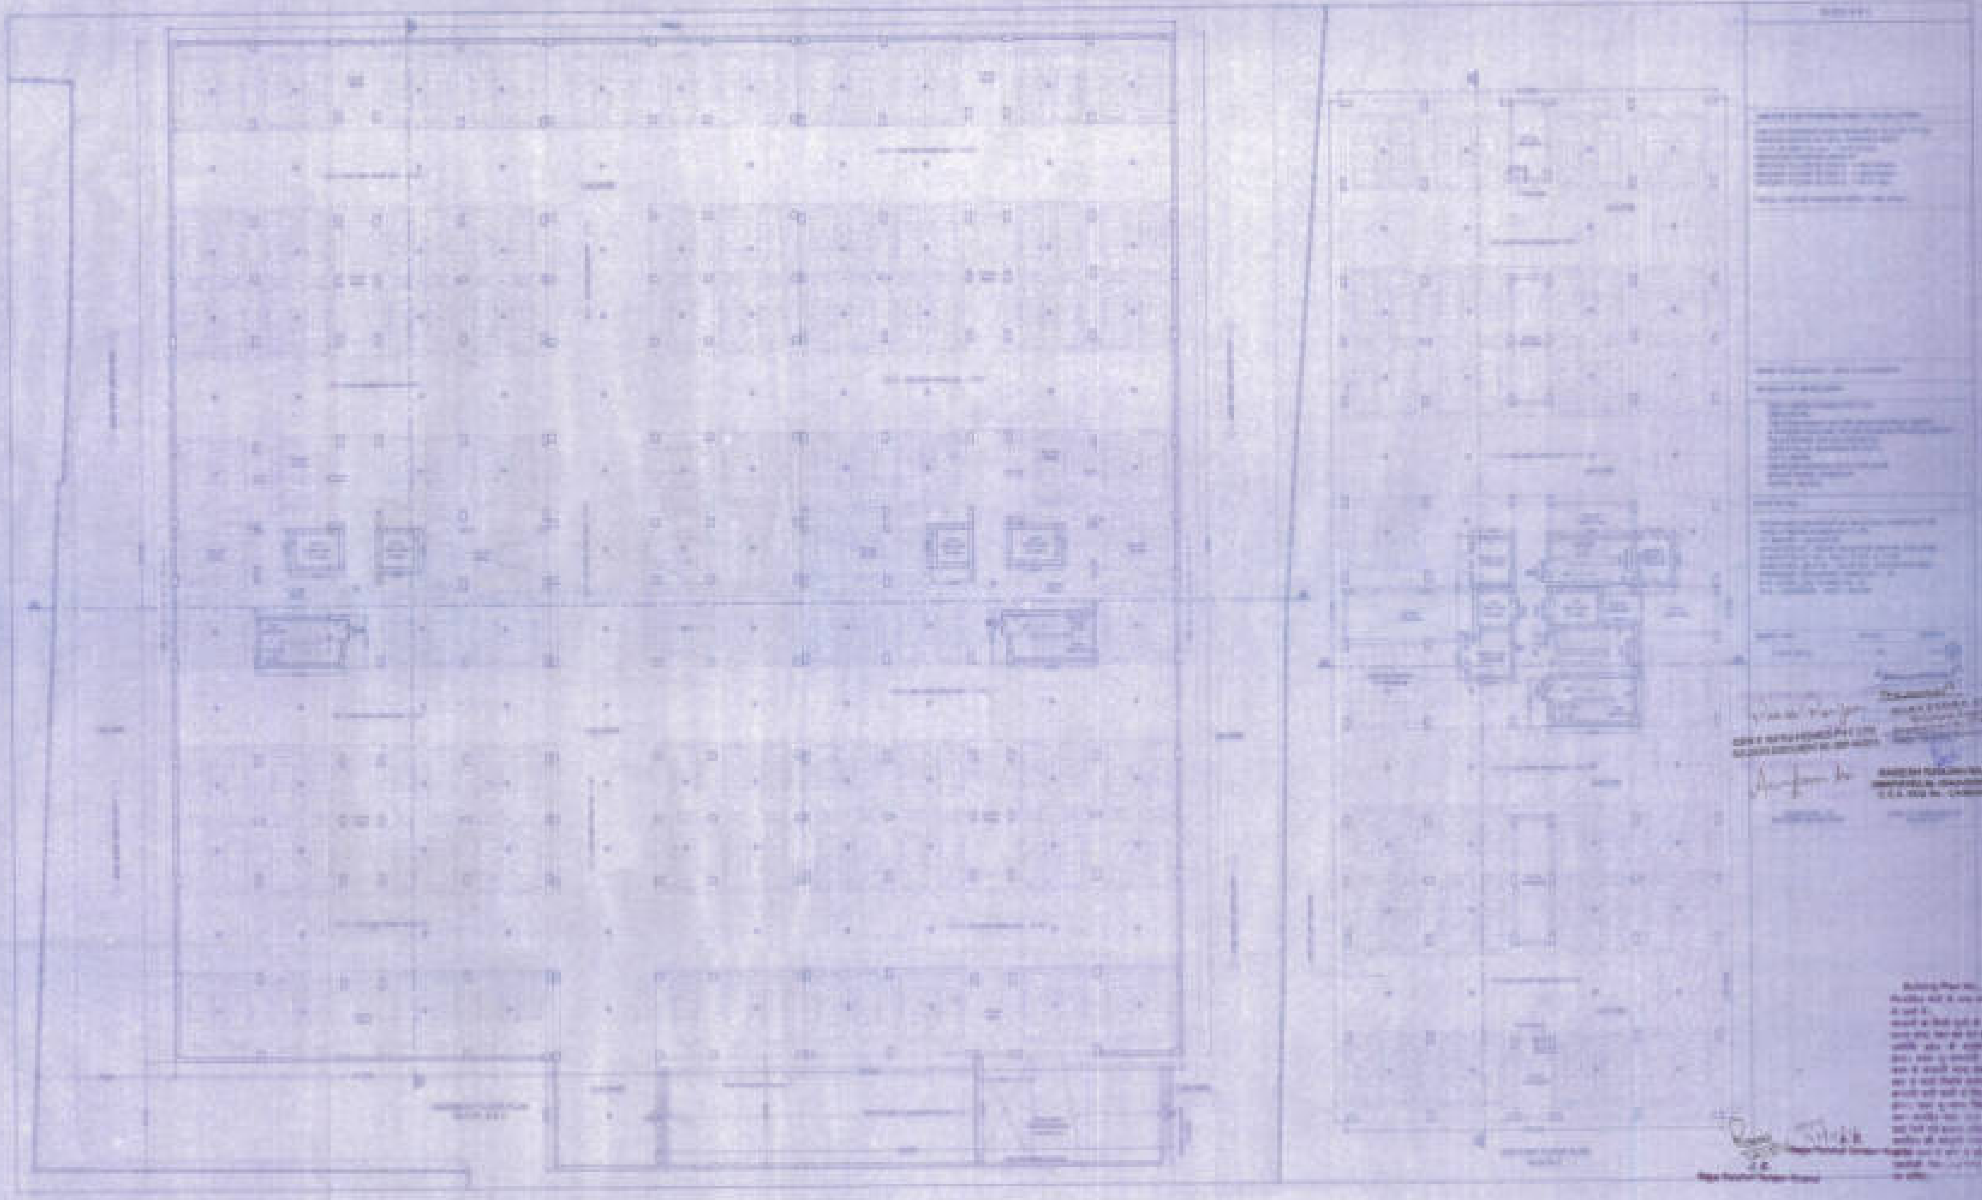

Building Plan No.

J.E.

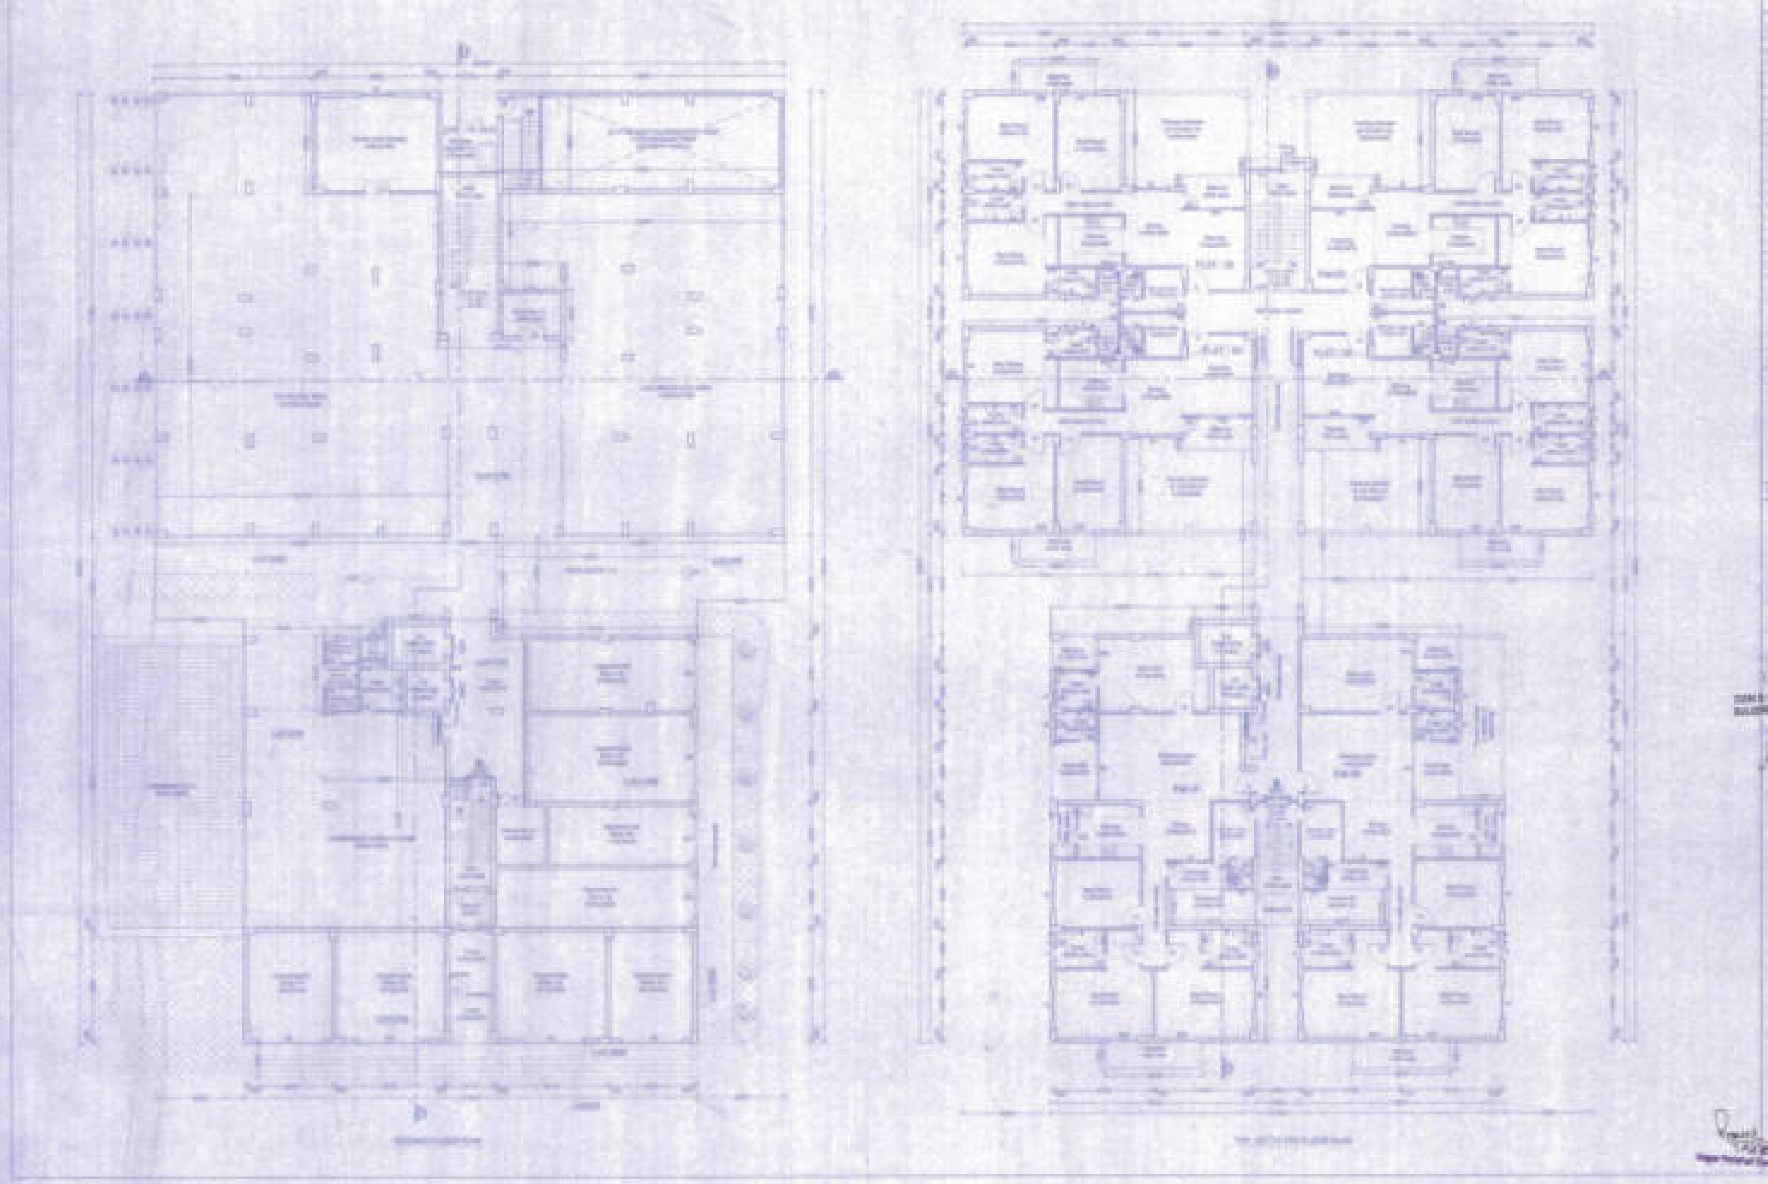

Building Plan No.

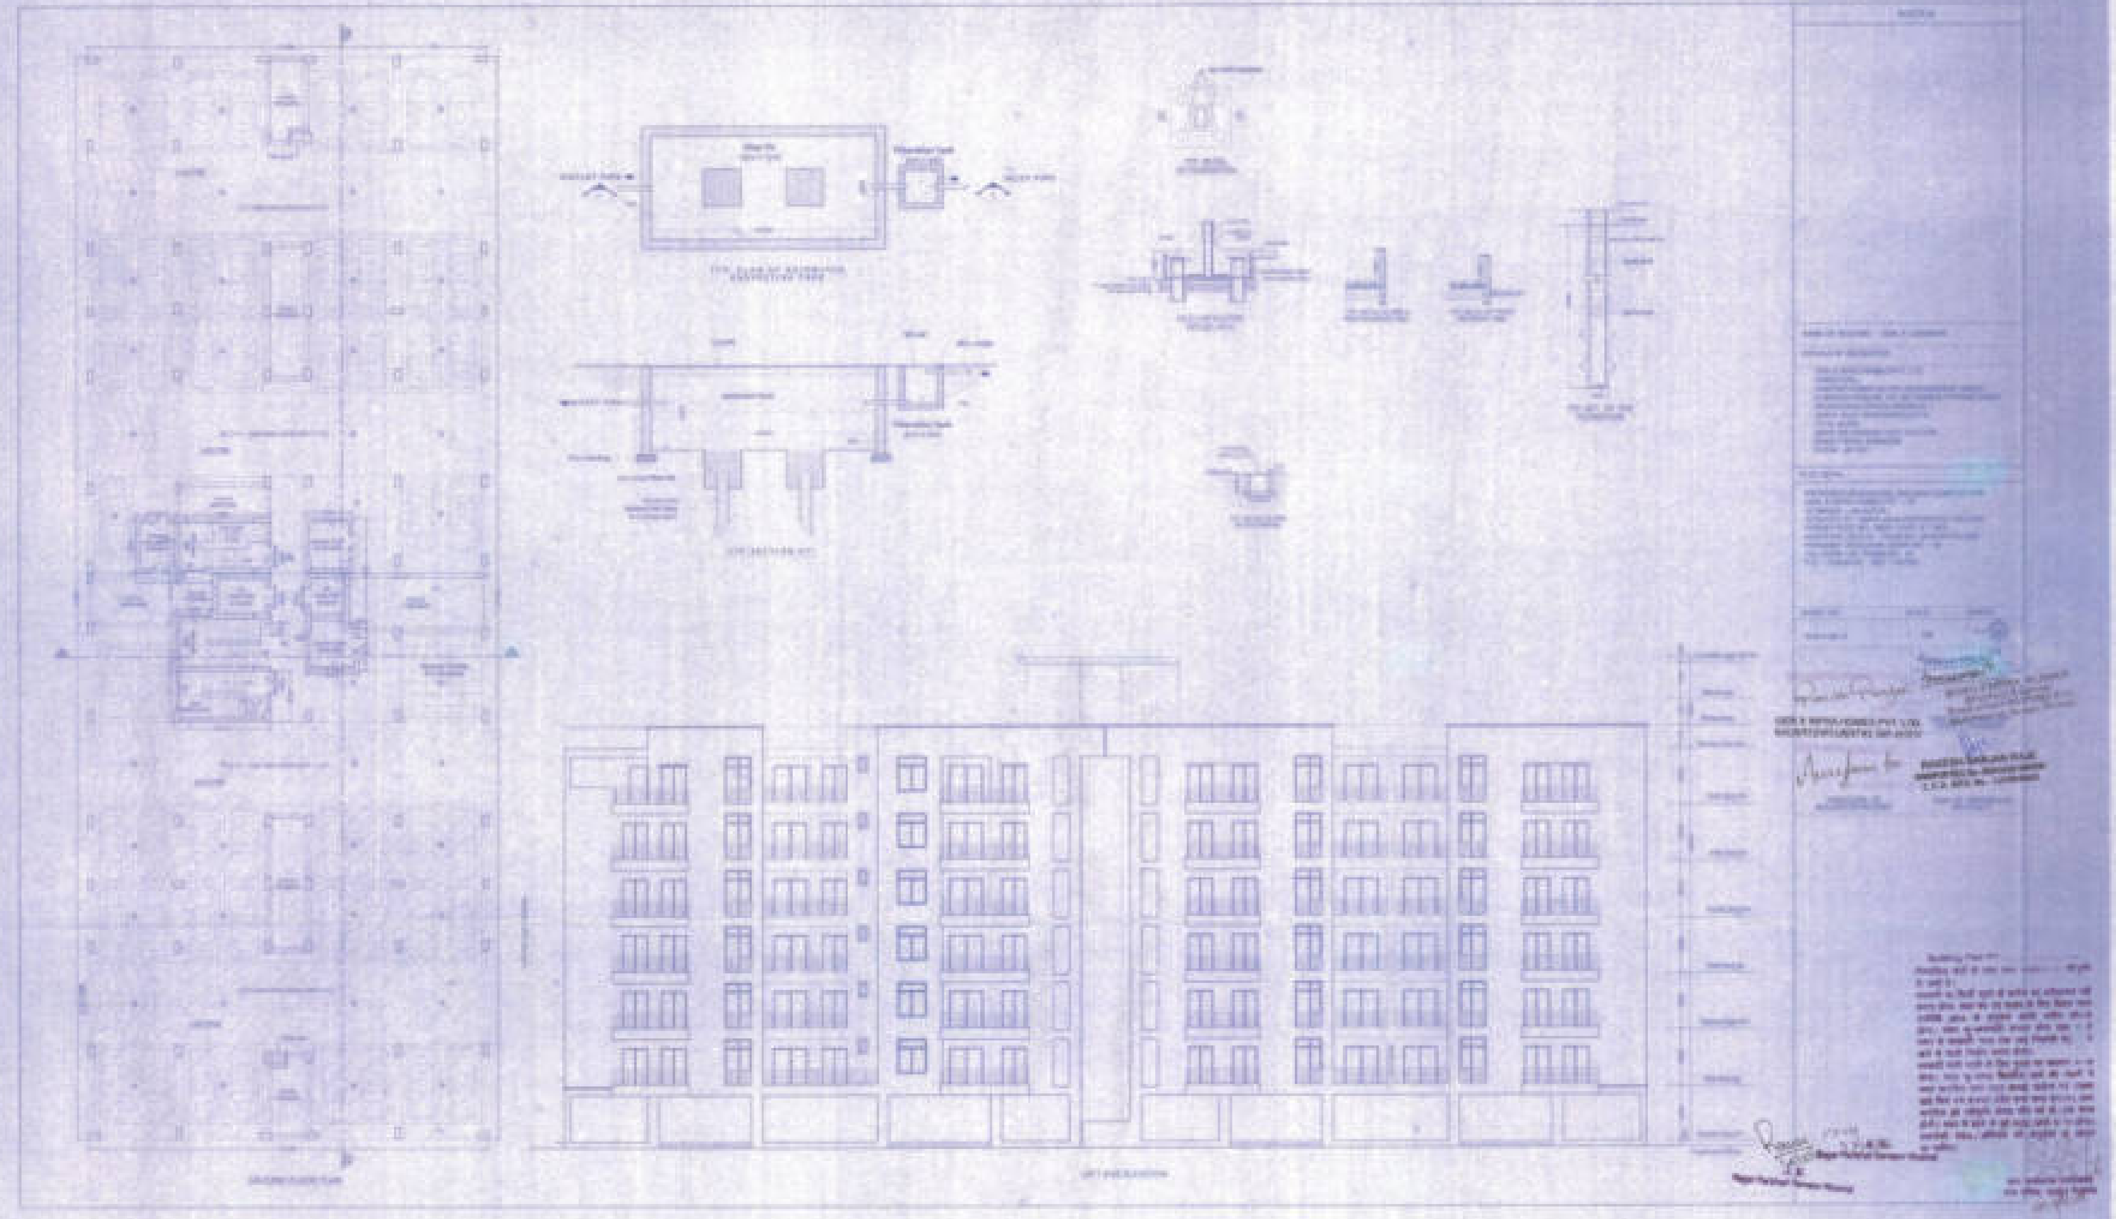

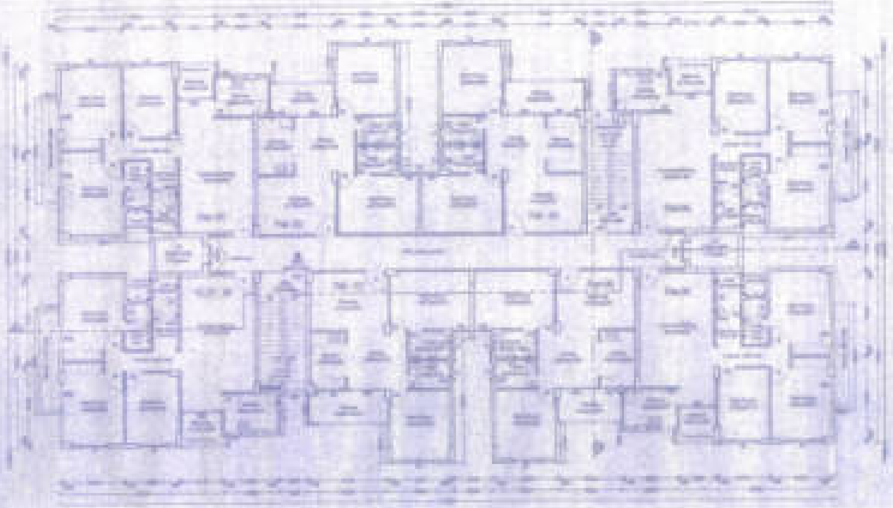

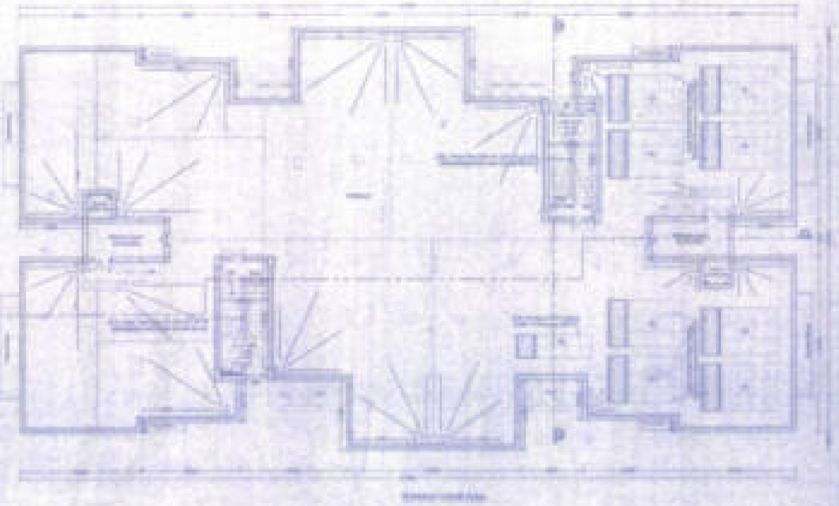

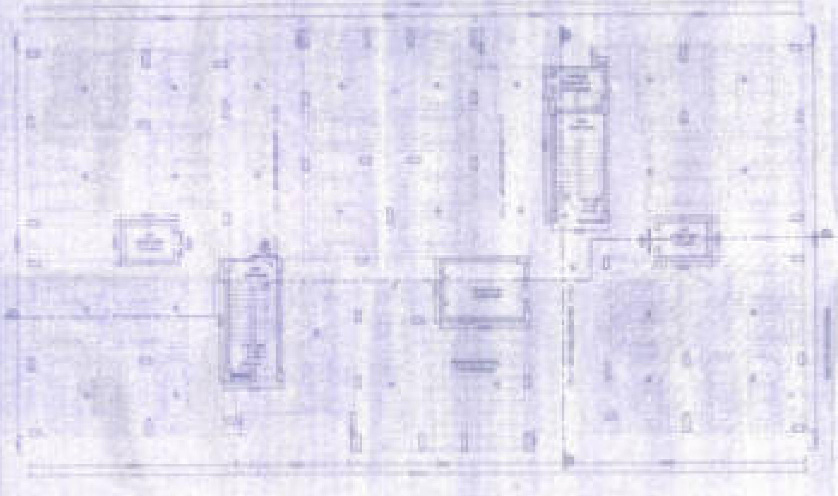

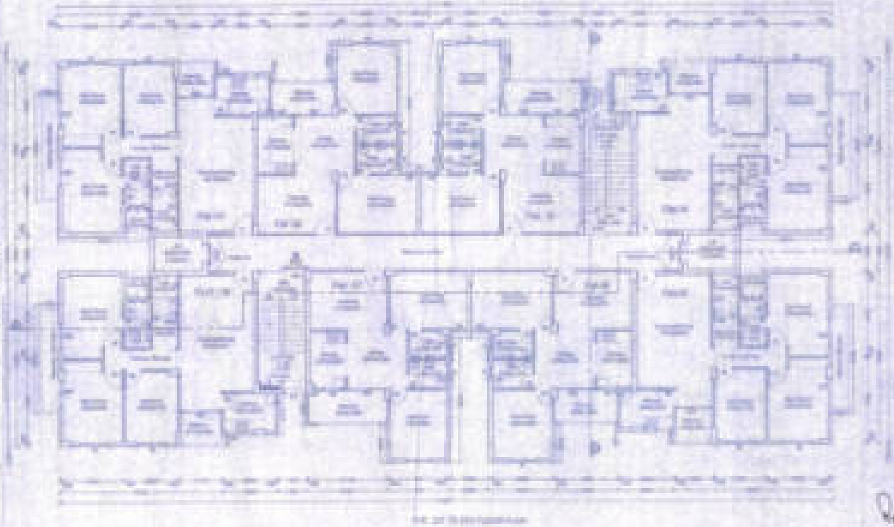

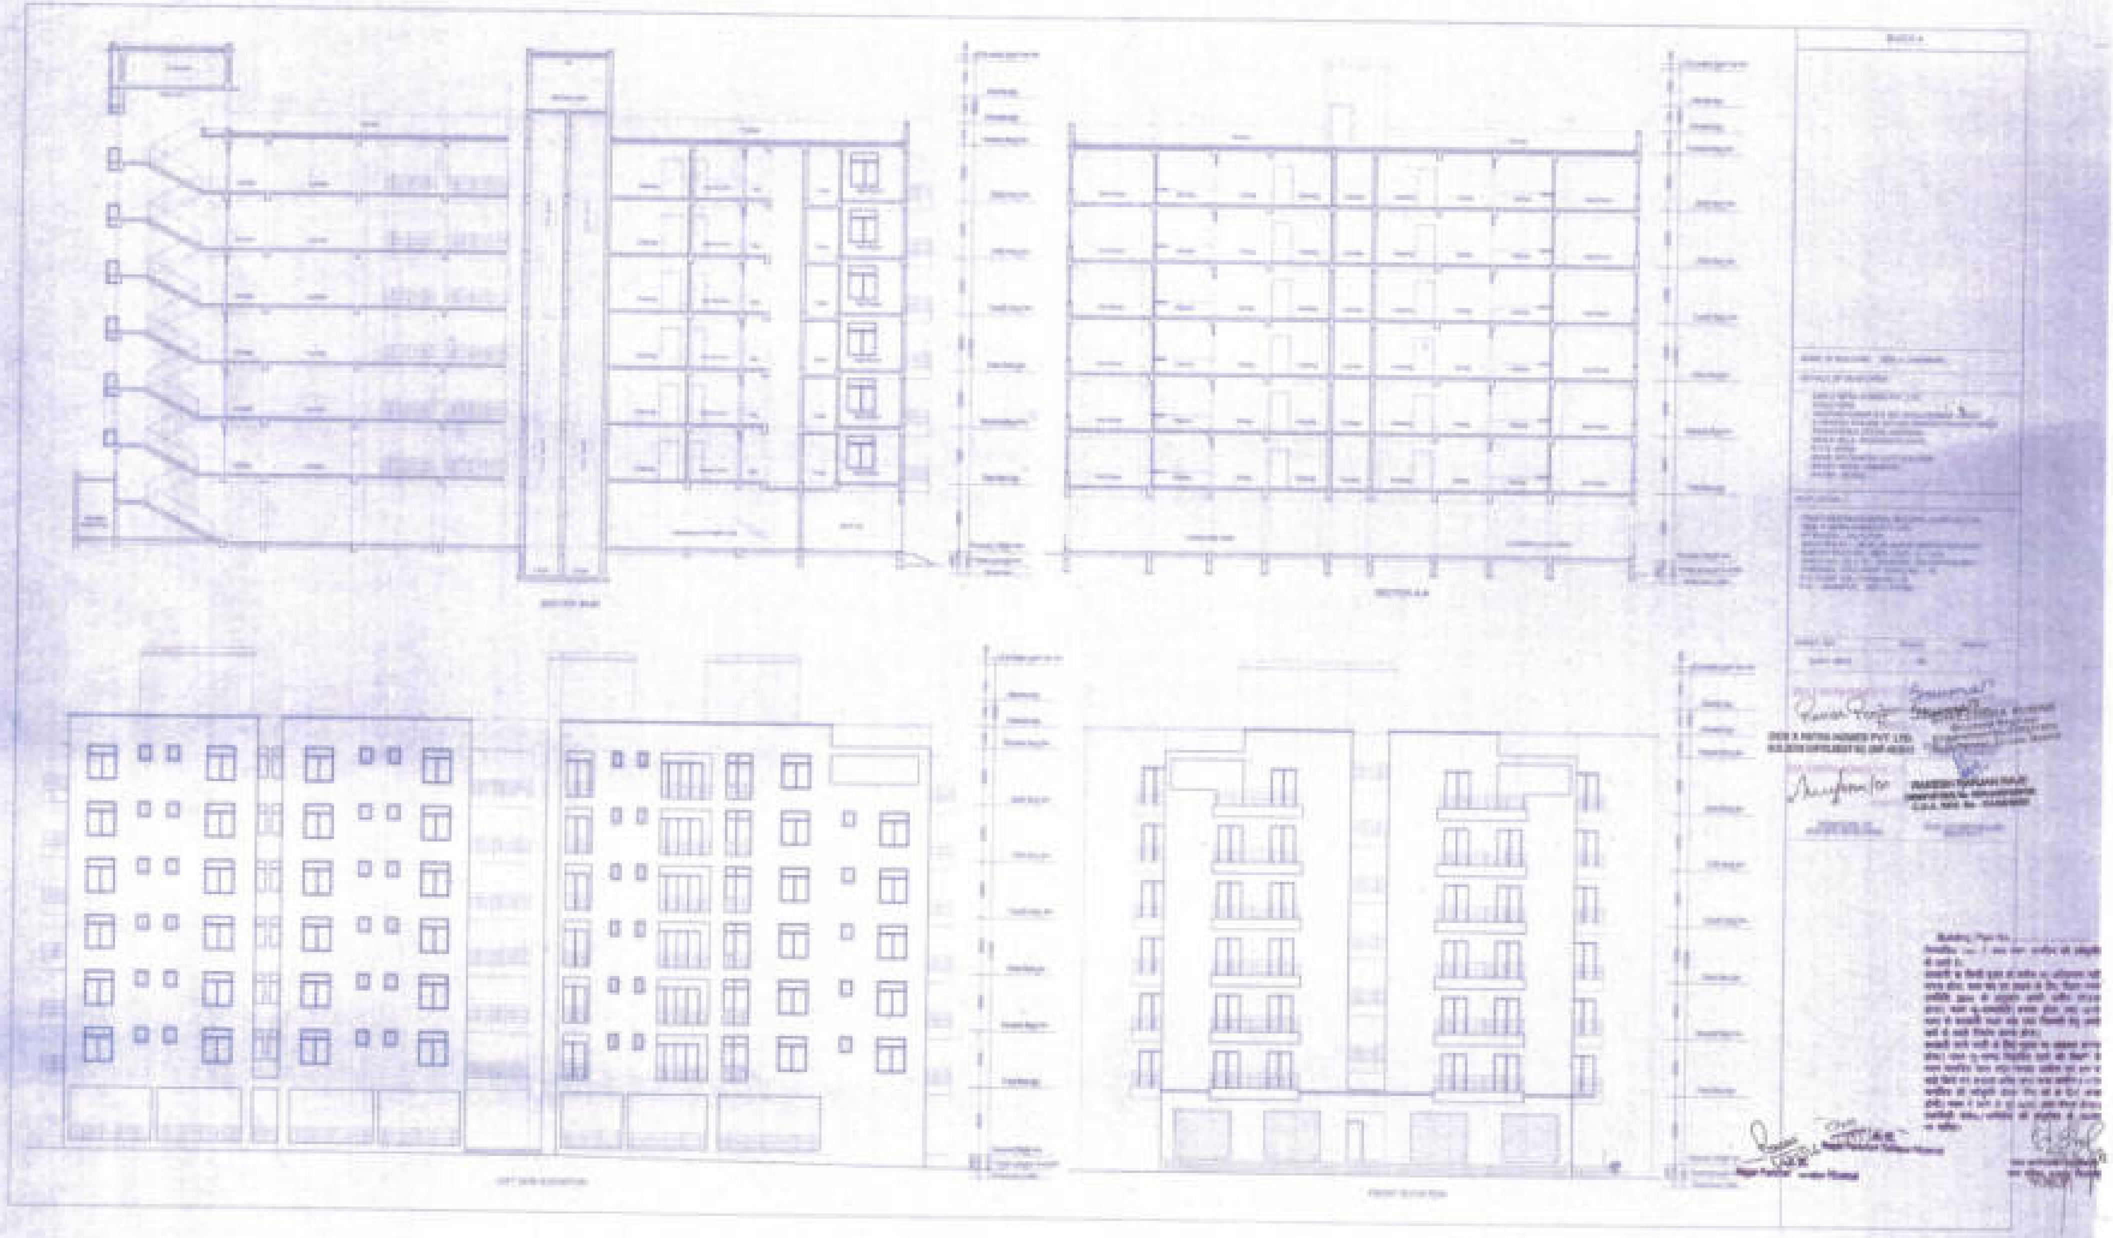

Building Plan No.