


BLOCK-A



RIGHT ELEVATION

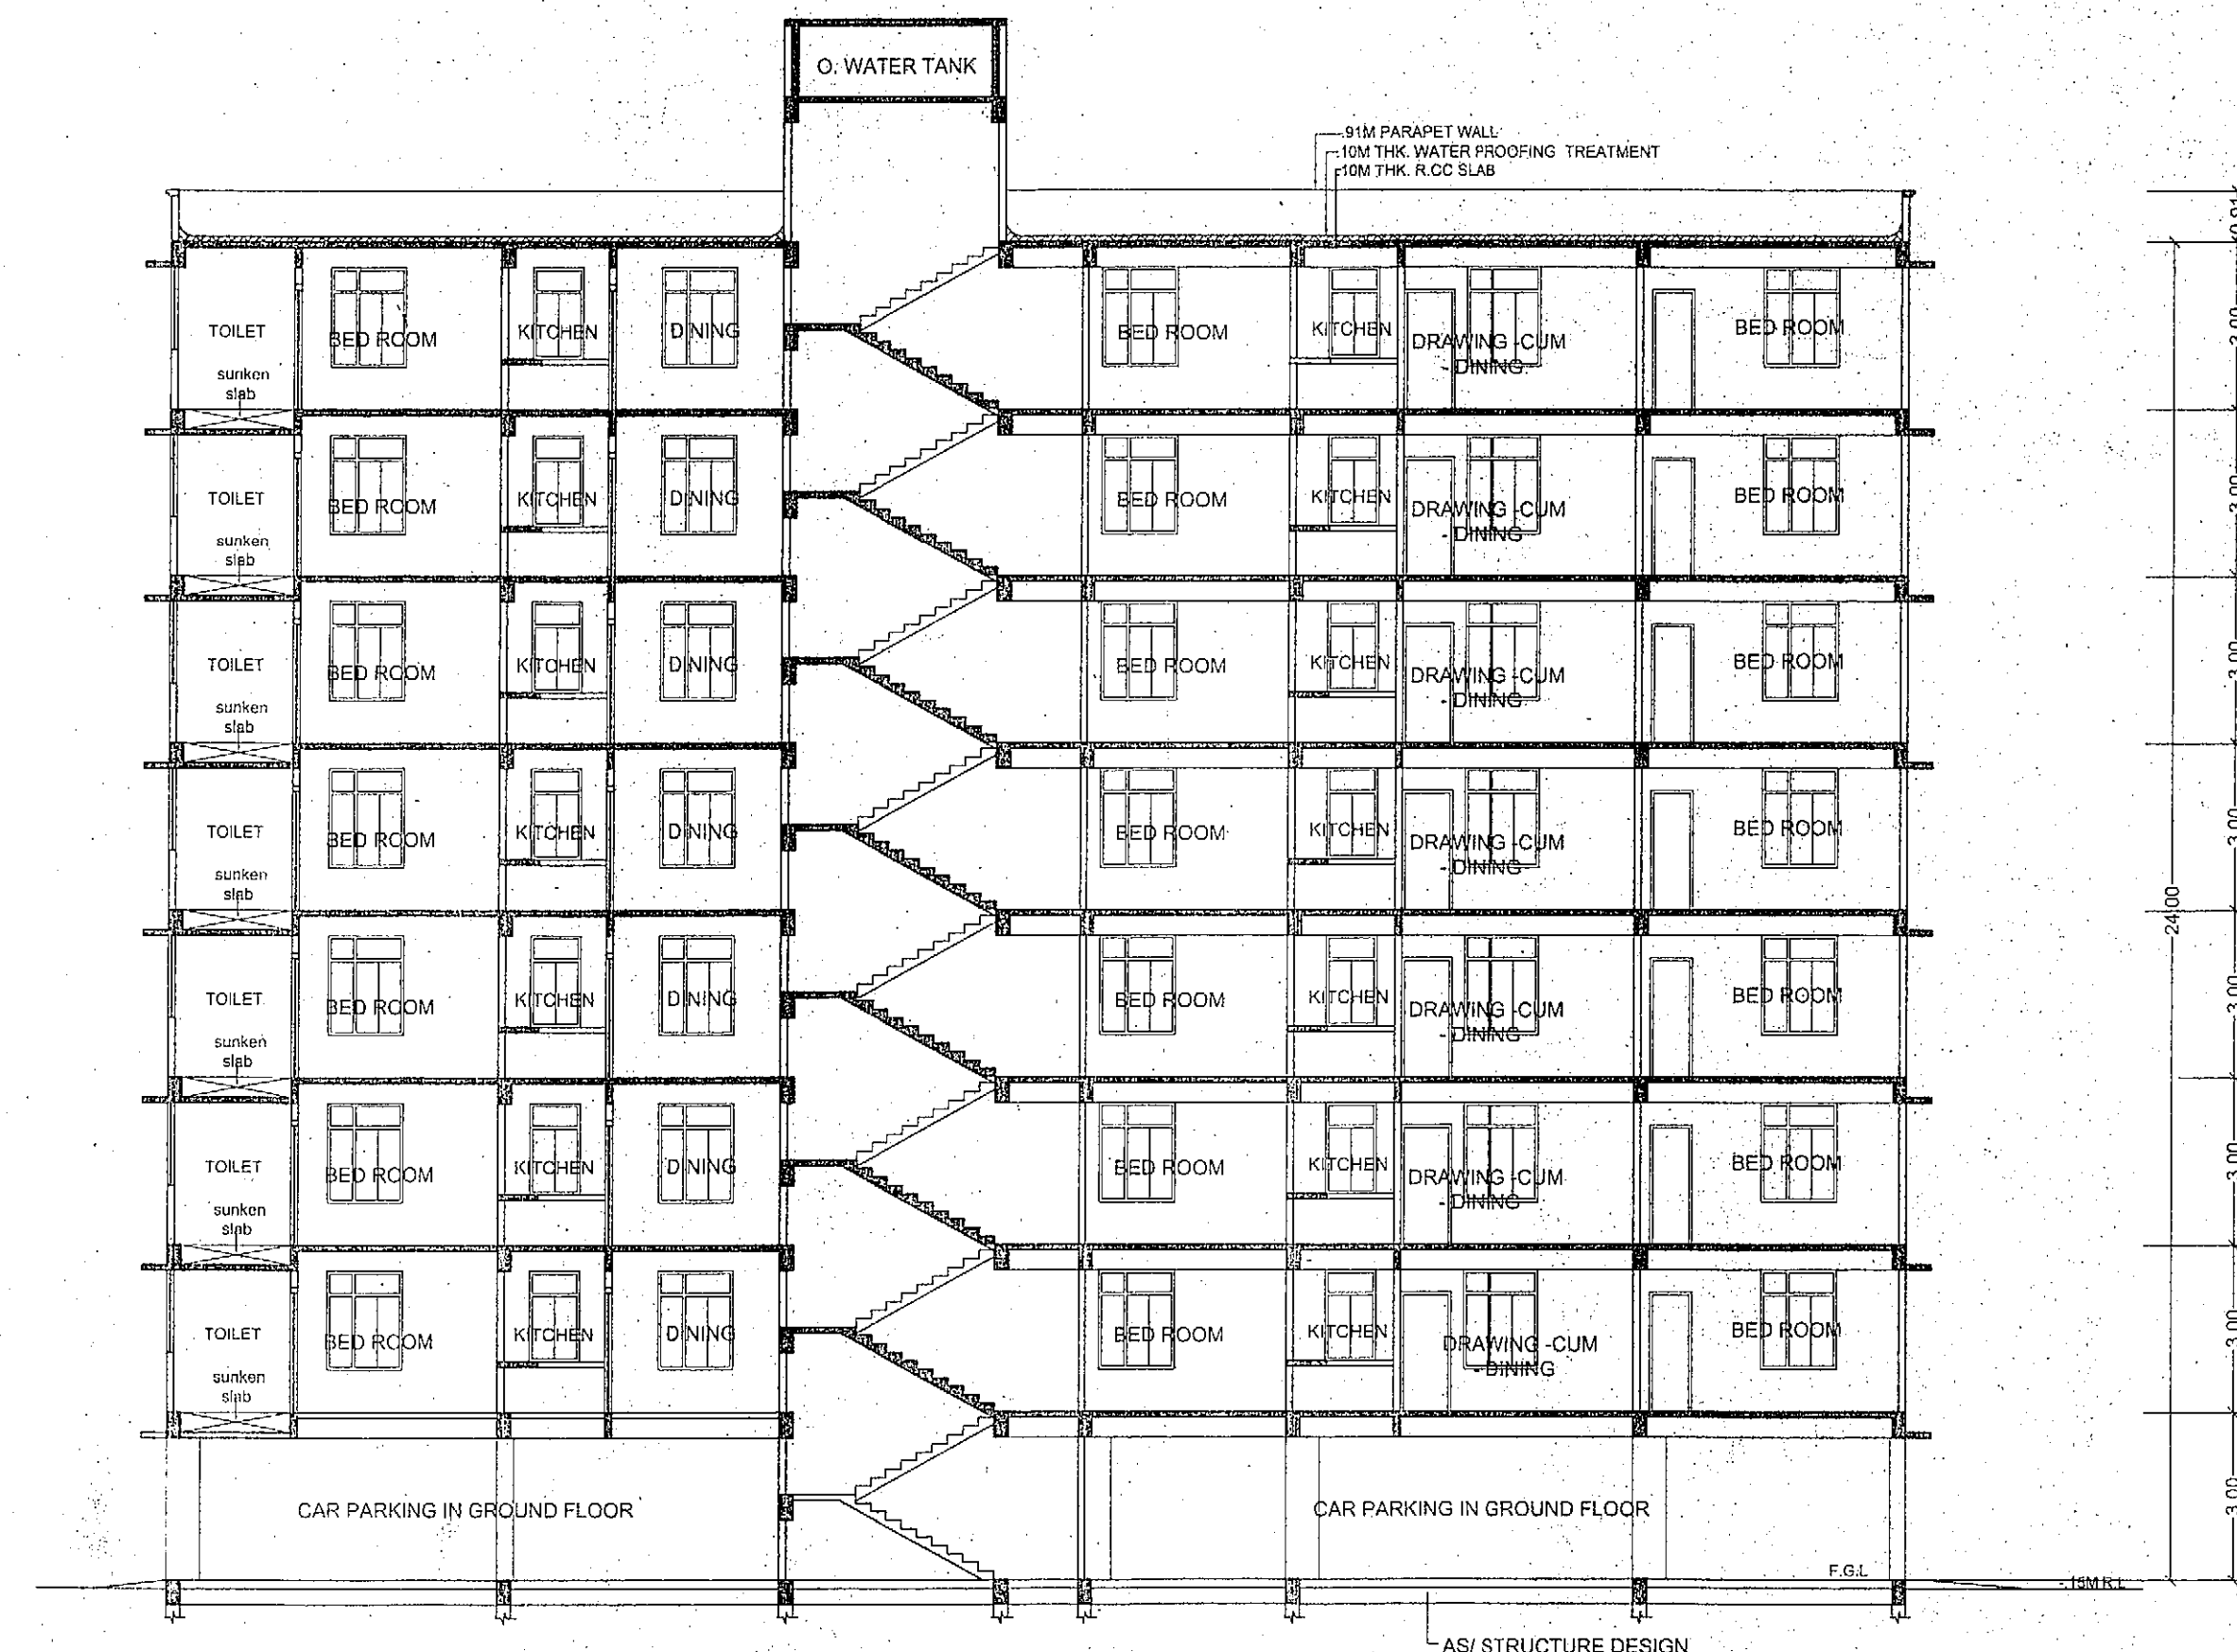

SECTION-X,X



FRONT ELEVATION



SECTION-Y,Y

PROPOSE RESIDENTIAL BUILDING FOR
SRI KHELARI BUILDERS & CONSTRUCTION
PVT. LTD.
SURVEY PLOT NO.- 705,706,751,753,754,
756,759.

THANA NO - 20
THANA - RUPASPUR
MAUZA - DHANAUT
KHATA NO - 639,663,664,665,666,678
TAUZI NO. - 5254
WARD NO -
CIRCLE NO -
DISTT. - PATNA

NAME OF OWNER

SIGNATURE OF OWNER

SIGNATURE OF ENGINEER	SIGNATURE OF ARCHITECTS
--------------------------	----------------------------

Sharma
SHAIKENDRA KUMAR
Structural Engineer
Empanelment No STRE/18/15
Nagar Parishad, Danapur, Nizamat

SH KR PANKAJ (Certified Architect)
A Reg. No. CA/2013/58305
ULB Empanelment No. 28/Back/2015/WP
Plan Case No. 224/RES/NEEN/15
Date: 22/06/15

[illegible]

Ravi
J. E.
Nagar Parishad Danapur Nizamat

नगर कार्यपालिका, पंजाब कानून
नगर परिषद, सिंगापूर निजाम