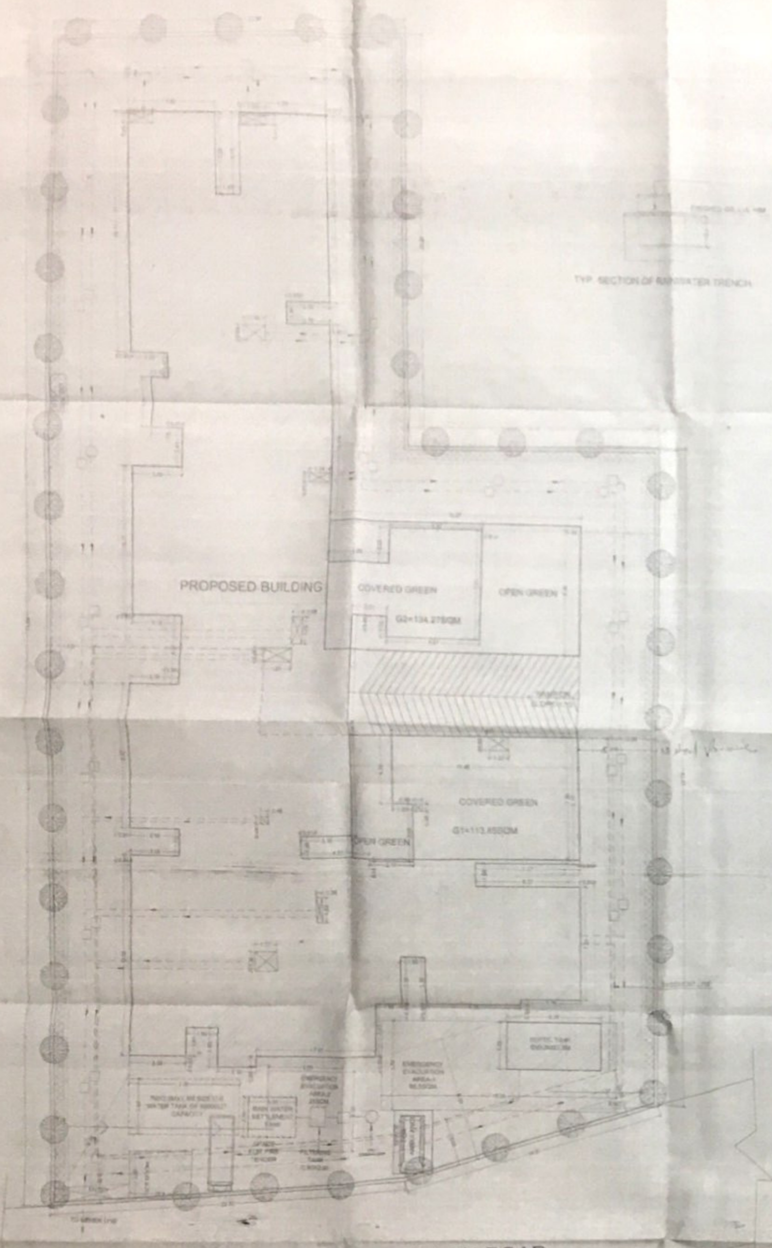


## SITE PLAN
SCALE-1:100

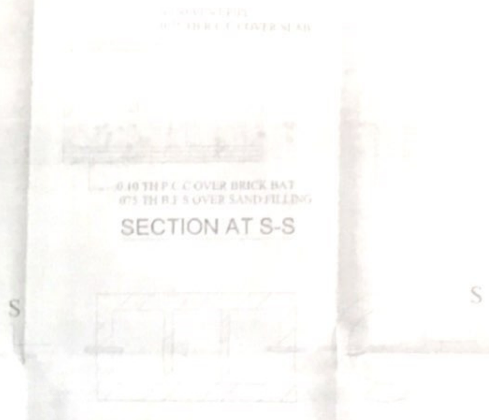


## SECTION AT S-S

## DETAIL OF SEPTIC TANK & SOAKPIT

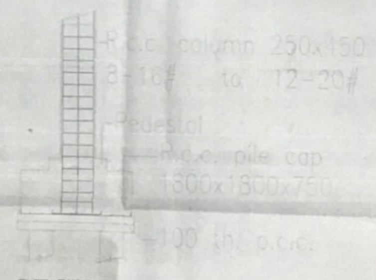


## SECTION--3--3

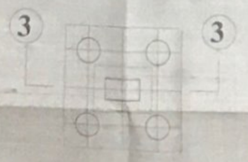


## DETAIL OF FOUNDATION

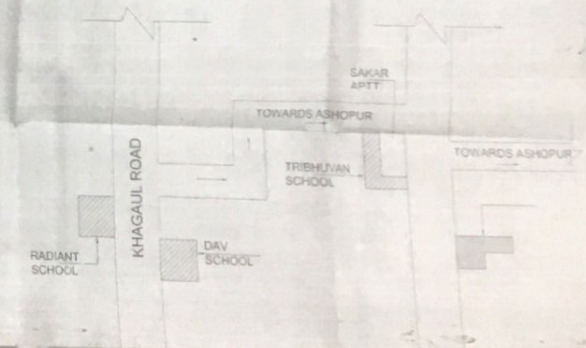


## LOCATION PLAN
N.T.S.

AREA STATEMENT

PLOT DETAILS

NORTH | SCALE | DRG.NO
01

Sample output to test PDF Combine only

## SPECIFICATION

## SCHEDULE OF DOORS & WINDOWS

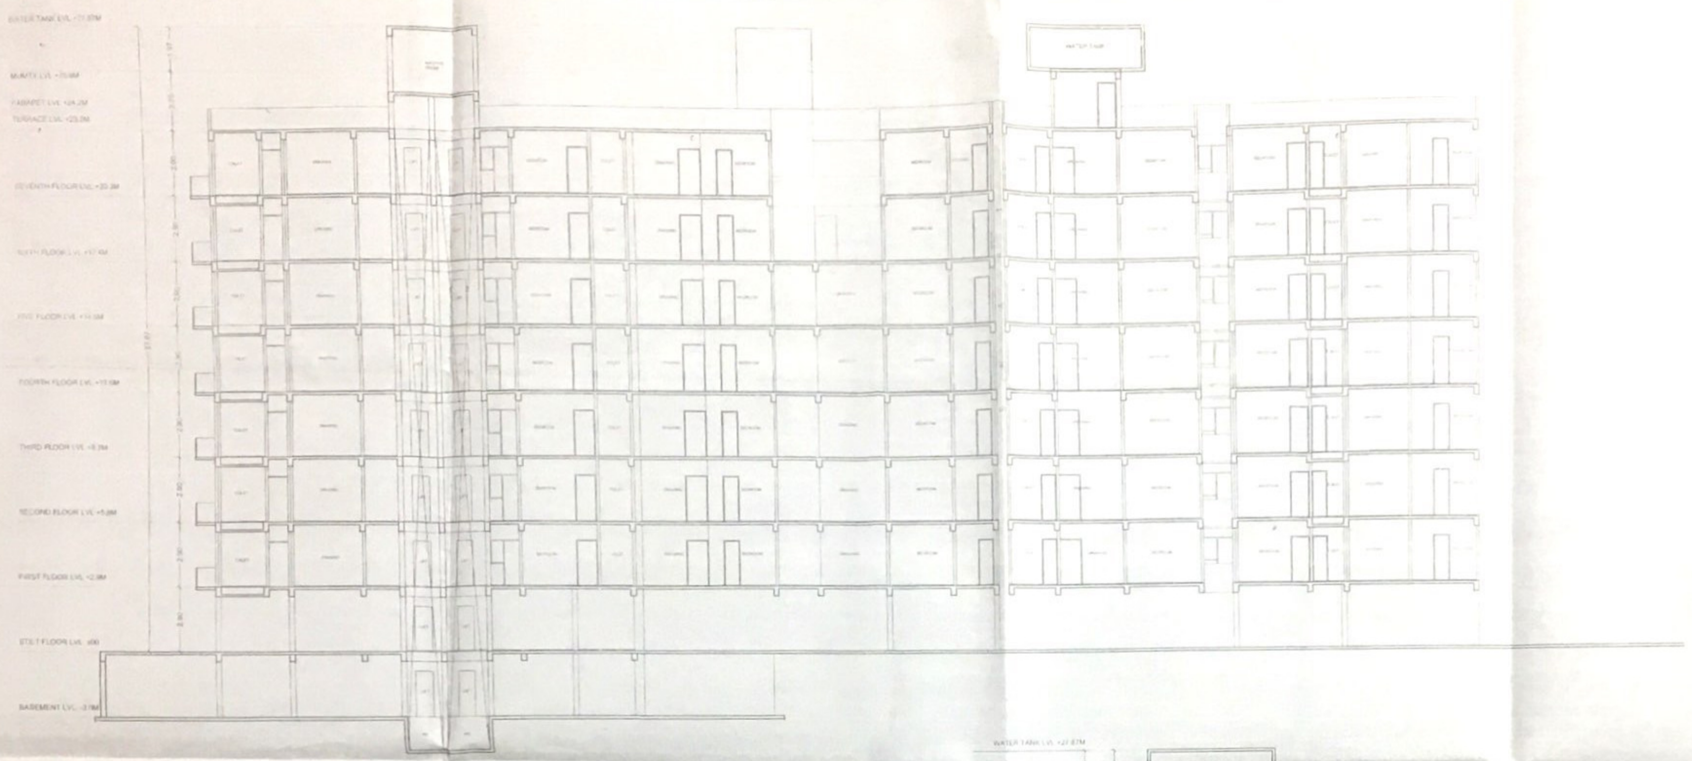

SECTION B-B'

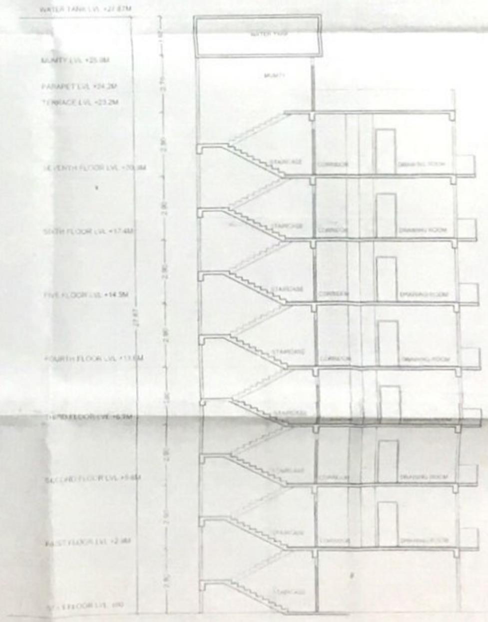

SECTION A-A'

## FIRE LEGEND

1. HYDRANT LAYOUT VALVE WET
2. HOSE REEL
3. SEAMEGE CONNECTION FOR FIRE BRIDGE USE TO THE WET RISING SYSTEM
4. MANUAL CALL POINT 13.5X3.51
5. INDICATER PANEL
6. AREA COVERAGE BY SMOKE DETECTORS
7. FIRE ALARM CALL POINT
8. AUDIABLE WARNING DEVICE
9. FIRE EXISTINGUISHER
10. SPRINKLERS
11. OVER HEAD WATER TANK
12. UNDER GROUND WATER TANK WITH AUTOMATIC REFILLING ARRANGEMENT
13. F.R. DOOR
14. MICROPHONE CONNECTION
15. LOUDSPEAKER OUT LET
16. LIGHITING POINT CONNECTED TO AN EMERGENCY SYSTEM
17. GROUND HYDRANT

## GREEN AREA CALCULATION

TOTAL PLOT AREA=2437.62SQM
DESIRABLE GREEN AREA @ 10%=243.7SQM
PROVIDED GREEN AREA OPEN & COVERED
G1=113.85SQM
G2=134.27SQM
TOTAL=248.12SQM

## PLOT DETAILS

PROPOSED RESIDENTIAL BUILDING FOR
DREAM HOMES CITY PARTNERS SRI
VED PRAKASH YADAV & SMT. PRAMILA SINHA
THANA NO. 34
AT MAUZA ASHOPUR THANA DANAPUR
DIST-PATNA

DEVELOPERS
M/S DREAM AAKAR CONSTRUCTION PVT. LTD
PARTNERS: SRI VED PRAKASH YADAV & SMT. PRAMILA SINHA

EXHIBITION ROAD
P.S.-KOTWALI
P.O.-G.P.O.
PATNA

NORTH | SCALE 1:100 1:200 | DRG. NO. 06

DREAM AAKAR CONSTRUCTION PVT LTD.
DIRECTOR
Builder Ved Prakash Yadav & Pramila Sinha
N.D.N./Builder R.N.-236/15-16
SIGN. OF OWNER

SIGN. OF ARCHITECT

A. E.
Nagar Parishad Danapur Nizamat

SIGN. OF STRUCTURAL ENGINEER

J. E.
Nagar Parishad Danapur Nizamat

Building Plan No. 20/16-17

Dream Aakar Construction Pvt. Ltd.

Sample output to test PDF Combine only

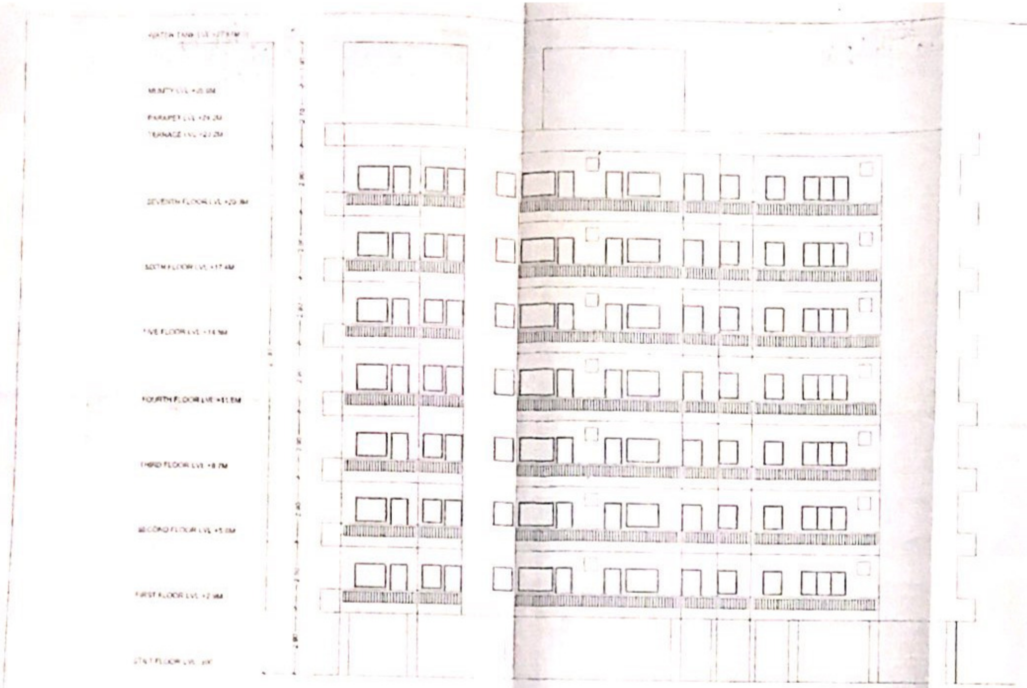

EAST SIDE ELEVATION

## ELECTRICAL LOAD CALCULATION

TOTAL NO. OF FLAT =75NOS
ASSUMING LOAD 5 KW /UNIT =75NOS
TOTAL LOAD =5X75=375KW
TAKING DIVERSITY FACTOR @ 50%
TOTAL LOAD =187.5KW
ASSUMING LOAD OF LIFT, WATER PUMP, STREET LIGHT ETC =12 KW
TOTAL LOAD =199.5KW
TAKING POWER FACTOR 0.9 TOTAL ELEC LOAD =221.66KVA
PROVIDING 10% GEN. BACKUP FOR FLATS & 100% BACKUP FOR LIFT, WATER PUMP, STREET LIGHT ETC =22.16+12=34.16KVA
CAPACITY OF GENERATOR PROVIDED=35KVA

## PARKING CALCULATION

1ST TO 7TH FLOOR B/U AREA=7305.58SQ.M
REQUIRED CAR PARKING AREA@ 25%=1826.39 SQ.M
REQUIRED VISITOR'S PARKING @ 15%=273.95SQM
PROVIDED CAR PARKING AREA (OPEN & COVERED)
STILT FLOOR =966.19SQM
BASEMENT FLOOR =899.33SQM
TOTAL PARKING AREA PROVIDED=1842.82SQM
VISITOR'S PARKING AREA PROVIDED =274SQM

## RAIN WATER CALCULATION

TOTAL ROOF AREA OF TOWER =1121.01SQ.M

SO REQ. VOL OF RECHARGE PIT= [illegible] X6 CUM
=67.26CUM

PROVIDED TRENCH (0.6M WIDE & 0.5M DEEP)VOL
=53.36 CUM
PROVIDED TANK VOL. (3X2.5X2) =15CUM
PROVIDED TOTAL VOLUME =68.36CUM

## SPECIFICATION

1. R.C.C. UNDER REAMED PILE FOUNDATION AS PER DETAIL GIVEN IN THIS DRAWING
2. 1ST CLASS BRICK WORK IN CEMENT MORTAR [illegible] IN SUPER STRUCTURE
3. HEIGHT OF PLINTH FLOOR AREA SHOWN IN SECTION
4. [illegible] FLOORING OVER [illegible] OF [illegible] RAMMED KHOA OVER FLAT BRICK SOLING OVER LOCAL SAND FILLING
5. [illegible] TH D.P.C. ON P.L. ALL ROUND THE BUILDING
6. [illegible] TH LIME CONCRETE OVER [illegible] R.C.C. SLAB
7. [illegible] TH R.C.C. BAND AT DOORS & WINDOWS OPENINGS
8. [illegible] 12 CEMENT PLASTER ON BOTH SIDE OF WALL
9. WHITE & COLOUR WASH AS PER CHOICE

## SCHEDULE OF DOORS & WINDOWS

| SL.NO. | TYPE | WIDTH | [illegible] | LINTEL HEIGHT |
|---|---|---|---|---|
| [illegible] | [illegible] | [illegible] | [illegible] | [illegible] |

## PLOT DETAILS

PROPOSED RESIDENTIAL BUILDING FOR DREAM HOMES CITY PARTNERS SRI VED PRAKASH YADAV & SMT. PRAMILA SINHA [illegible]
SURVEY PLOT NO. 144
THANA NO. [illegible]
KHATA NO. [illegible] TAUZI NO. [illegible]
AT MAUZA ASHOPUR, THANA DANAPUR
DIST. PATNA

DEVELOPERS
M/S DREAM AAKAR CONSTRUCTION PVT. LTD.
PARTNERS- SRI VED PRAKASH YADAV & SMT. PRAMILA SINHA

213, EMARAT FIRDAUS
EXHIBITION ROAD
P.S-KOTWALI
P.O.-G.P.O.
PATNA
PIN CODE-800001

| NORTH | SCALE | DRG. NO. |
|---|---|---|
| | 1:100 / 1:200 | 05 |

Builder Ved Prakash Yadav & Pramila Sinha
N.D.N./Builder R.N.-236/15-16

SIGN OF OWNER

SIGN OF ARCHITECT

SIGN OF STRUCT[illegible]

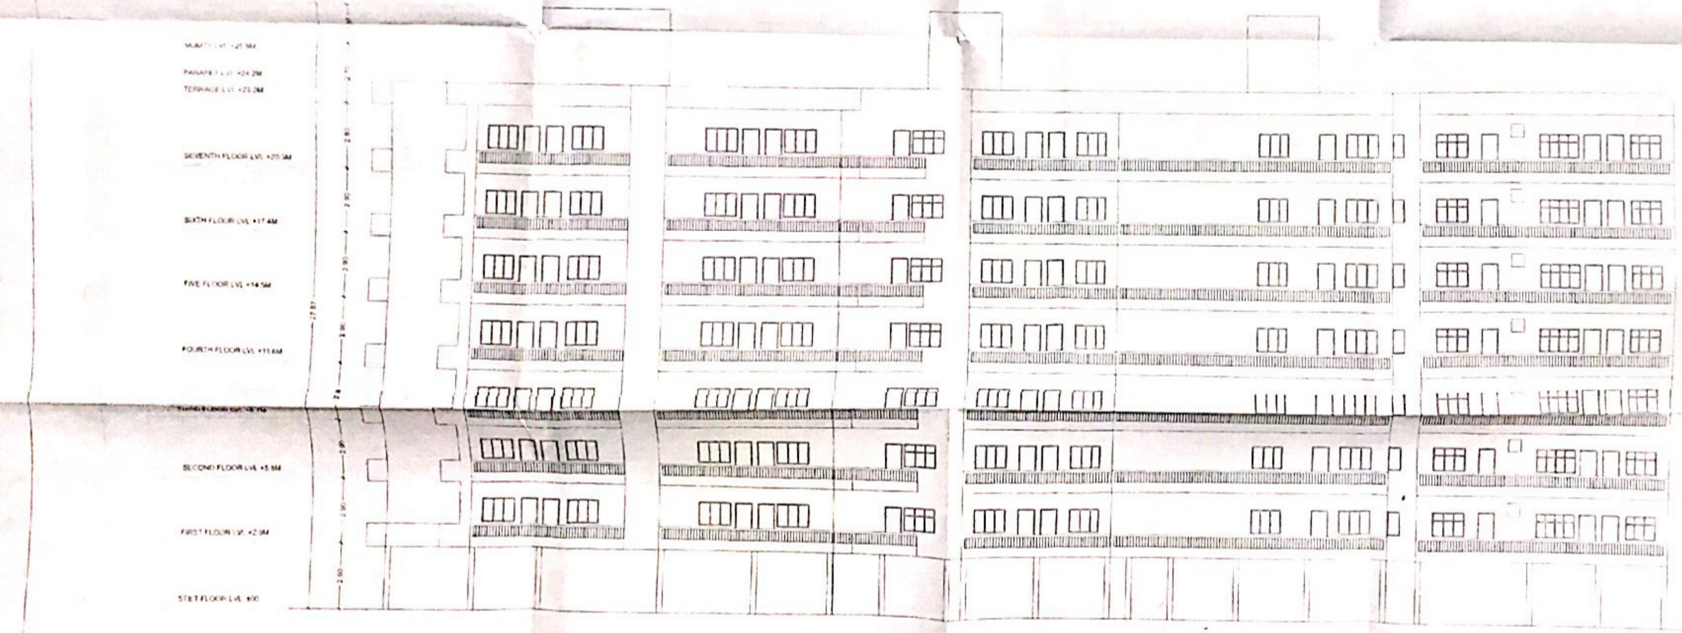

NORTH SIDE ELEVATION

J.E.
Nagar Parishad Danapur Nizamat

A.E.
Nagar Parishad Danapur Nizamat

JITENDRA KUMAR
STRUCTURAL ENGINEER

Building Plan No. [illegible]

Dream Aakar Construction Pvt. Ltd.

Director

Sample output to test PDF Combine only

## EMERGENCY EVACUATION ASSEMBLY AREA CALCULATION:

NET PLOT AREA =2437.62SQM
TOTAL NO. OF FLATS =75
TOTAL NO. OF PERSONS @ 5P/FLAT=375
ASSUMING 80% OCCUPANCY NO. OF PERSONS=300
AREA REQ./PERSON TO STAND =0.36SQM
AREA REQ. FOR 664 PERSONS =108SQM
AREA PROVIDED =110.5SQM

## WATER TANK CALCULATION

TOTAL NO. OF FLAT =75NOS
ONE FLAT 5 PERSON
TOTAL NO. OF PERSON = 75X 5= 375
REQ. OF WATER PER PERSON = 135 LTR /DAY
TOTAL REQ. WATER = 375X 135 =50,625 LTR./DAY
TOTAL REQ. VOLUME OF WATER TANK =50.625 CU.M
EXTRA FOR FIRE FIGHTING =25000LIT =25CUM
50.625 + 25.00 =75.625 CU.M
PROVIDE VOLUME OF WATER TANK
=2X 6.00X 4.00x(1.5+.3) =86.4CUM

## SEPTIC TANK CALCULATION

TOTAL NO. OF FLAT =75
ONE FLAT 5 PERSON
TOTAL NO OF PERSON =75X 5 = 375
ONE PERSON REQ. AREA = 0.085CUM /DAY
TOTAL REQ. VOL. =375 X 0.085 =31.875 CUM./DAY
PROVIDE AREA OF SEPTIC TANK=6X3.0X1.8=37.8CUM

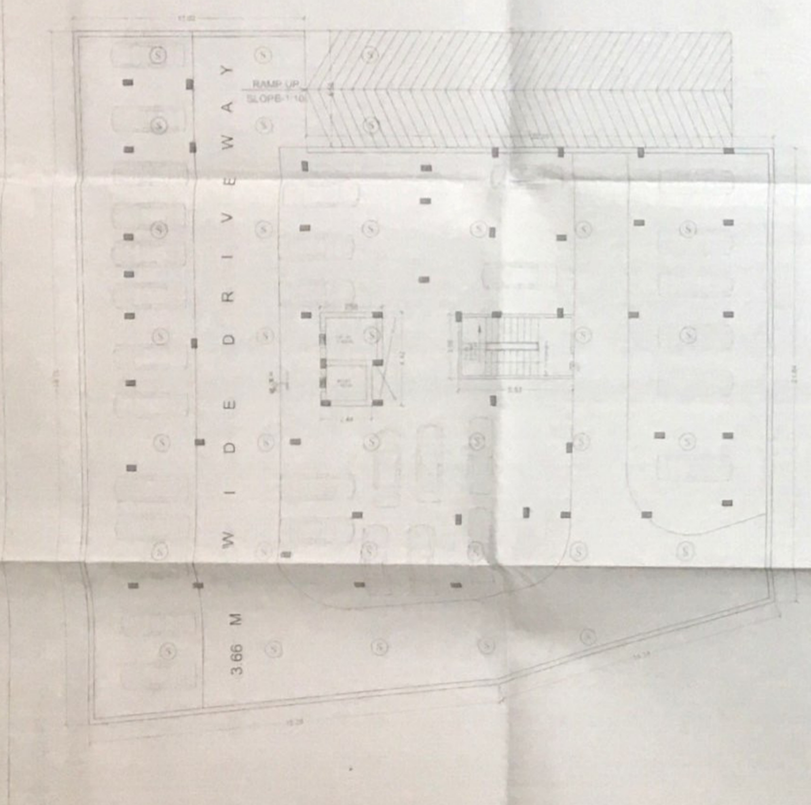


BASEMENT FLOOR PLAN

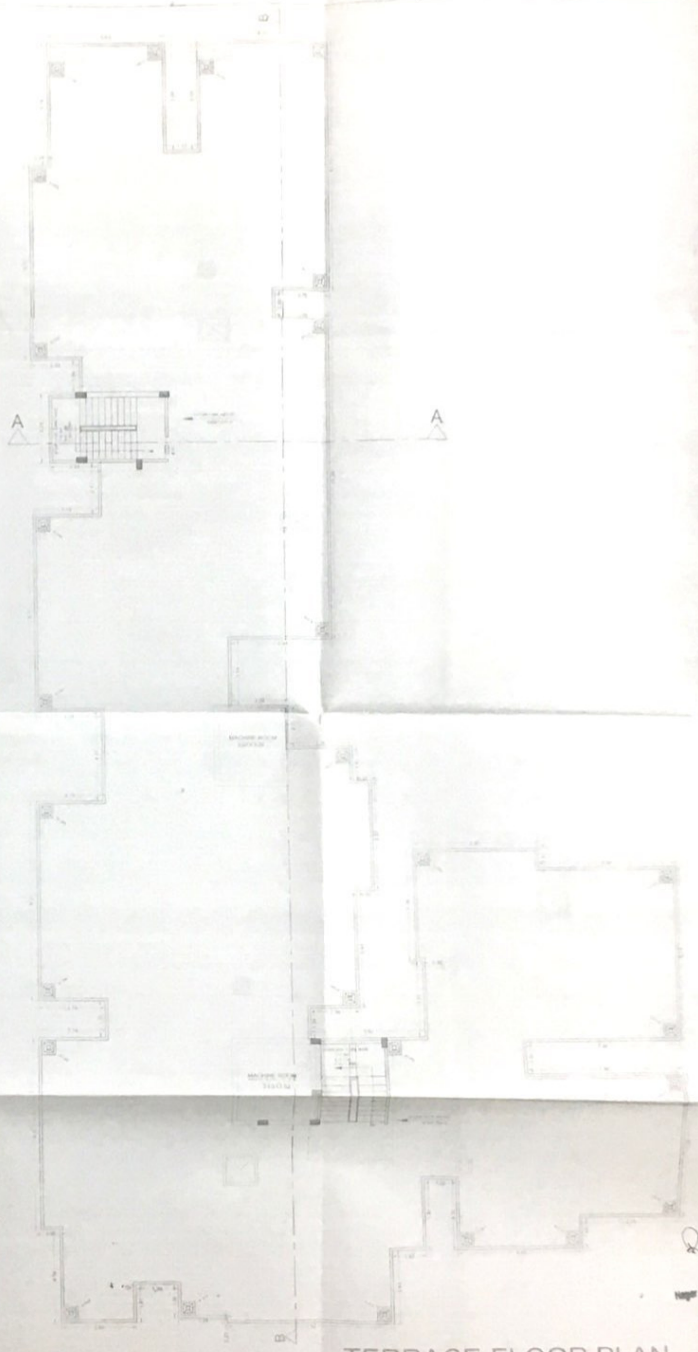

TERRACE FLOOR PLAN

## SPECIFICATION

## SCHEDULE OF DOORS & WINDOWS

## PLOT DETAILS

PROPOSED RESIDENTIAL BUILDING FOR
DREAM HOMES CITY, PARTNERS -SRI
VED PRAKASH YADAV & SMT. PRAMILA SINHA ON
SURVEY PLOT NO. 144
THANA NO.-34
KHATA NO.-58, TAUZI NO.-5085
AT MAUZA-ASHOPUR, THANA-DANAPUR
DIST-PATNA

DEVELOPERS:
M/S DREAM AAKAR CONSTRUCTION PVT. LTD.
PARTNERS : SRI VED PRAKASH YADAV & SMT. PRAMILA SINHA

213, EMARAT FIRDAUS
EXHIBITION ROAD
P.S-KOTWALI
P.O.-G.P.O.
PATNA

| NORTH | SCALE | DRG. NO. |
| --- | --- | --- |
| | 1:100<br>1:200 | 04 |

SIGN. OF OWNER

SIGN. OF ARCHITECT

NISHANT

SIGN. OF STRUCTURAL ENGINEER

N.D.IL/Builder R.N.-236/15-16

J.E.
Nagar Parishad Danapur Nizamat

A.E.
Nagar Parishad Danapur Nizamat

JITENDRA KUMAR
STRUCTURAL ENGINEER

Dream Aakar Construction Pvt. Ltd.
Director

Building Plan No.

Sample output to test PDF Combine only

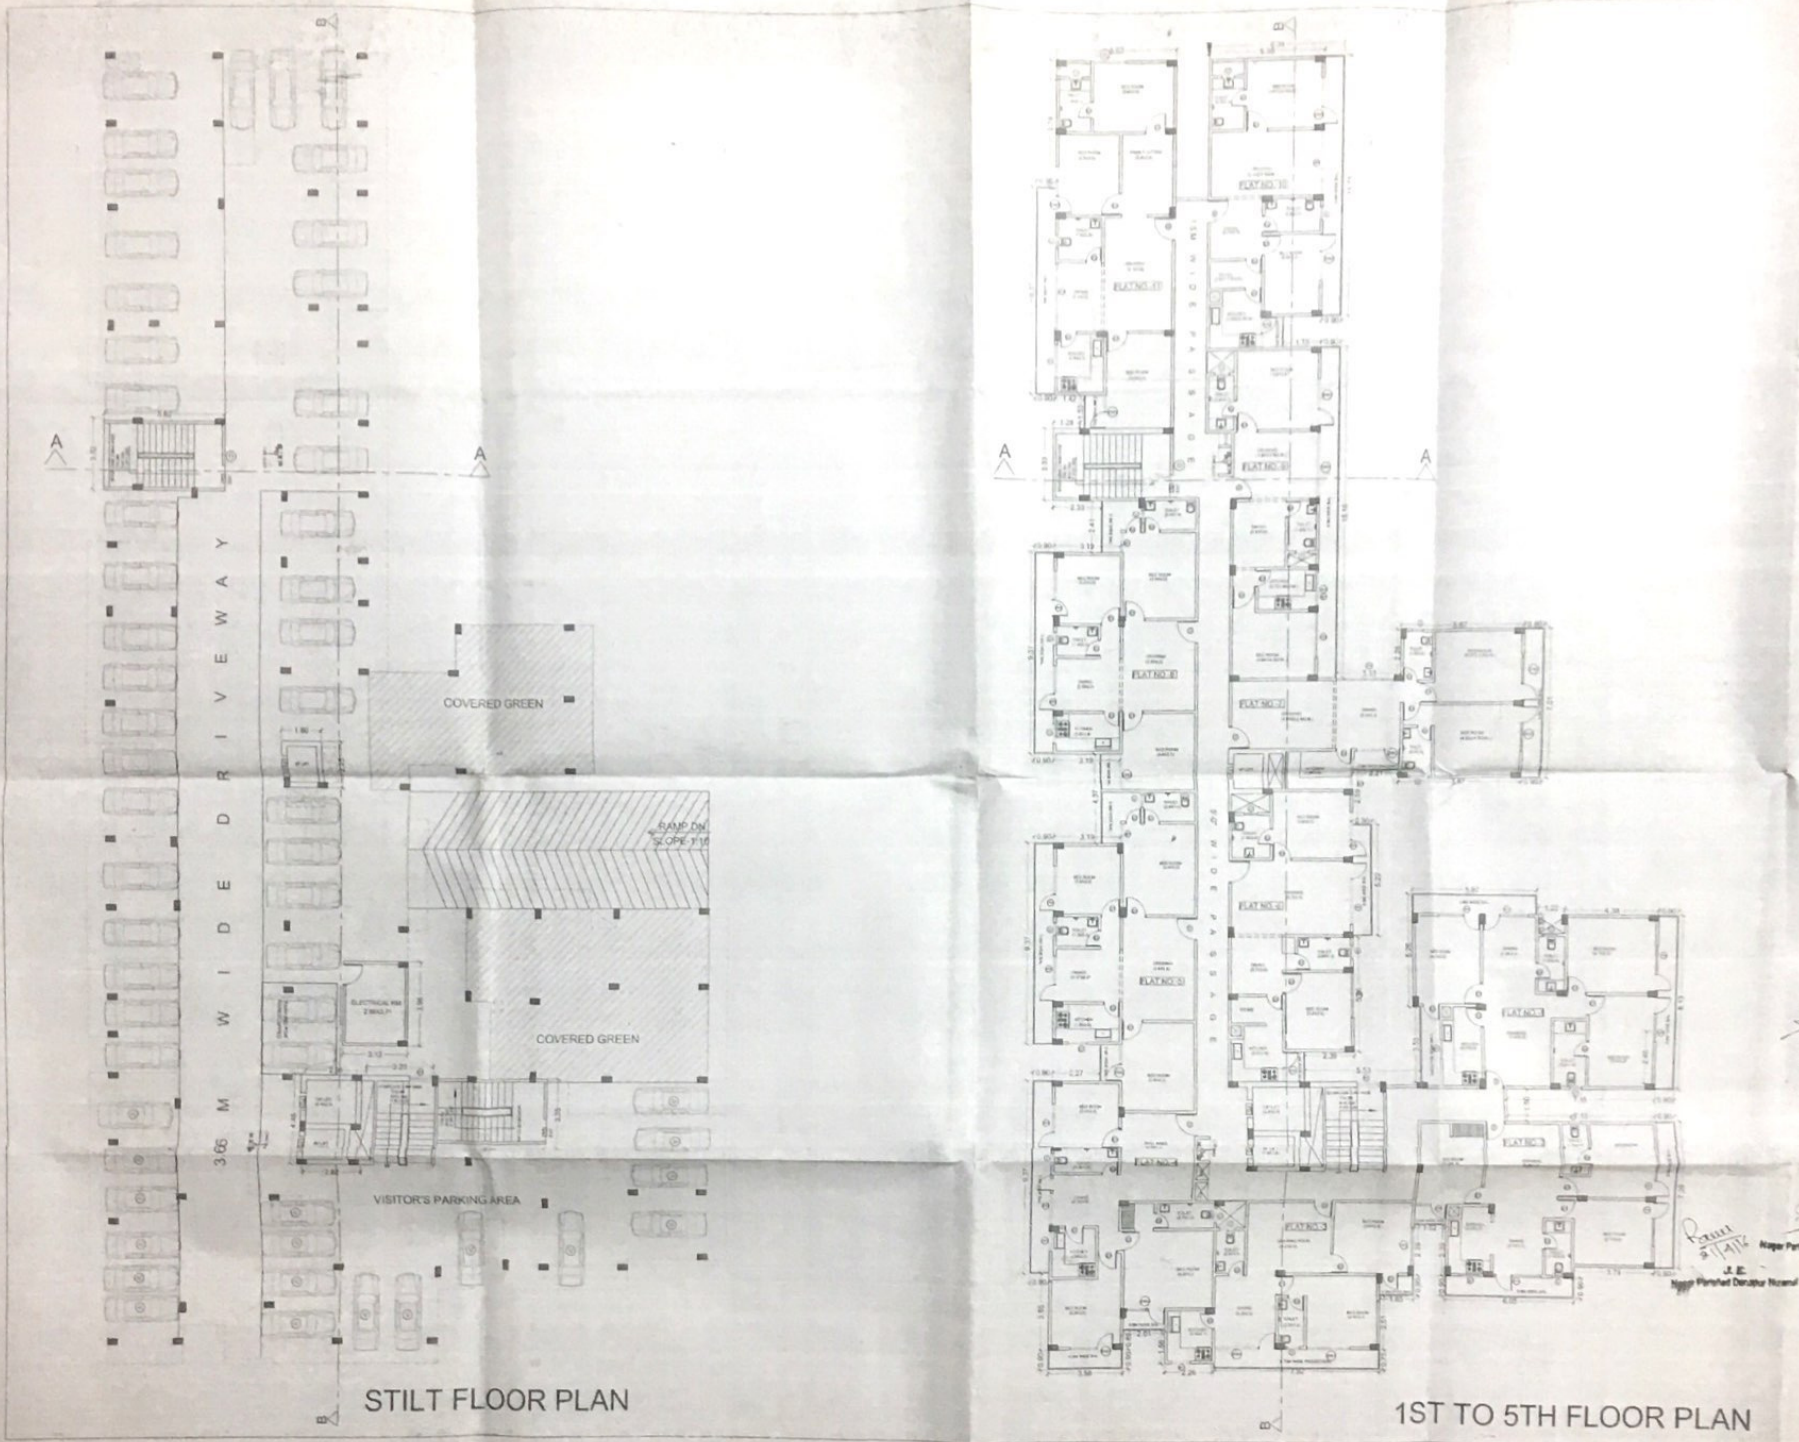


## SPECIFICATION

1. R.C.C UNDER REMMED PILE FOUNDATION AS PER DETAIL GIVEN IN THIS DRAWING
2. 1ST CLASS BRICK WORK IN CEMENT MORTAR(1:6) IN SUPER STRUCTURE
3. HEIGHT OF PLINTH FLOOR AREA SHOWN IN SECTION
4. 0.03 I.P.S. FLOORING OVER 0.75 DRY REMMED KHOA OVER FLAT BRICK SOLING OVER LOCAL SAND FILLING
5. 0.050 TH D.P.C. ON P.L. ALL ROUND THE BUILDING
6. 0.100 TH LIME CONCRETE OVER 0.100TH R.C.C. SLAB
7. 0.15 TH R.C.C. BAND AT DOORS & WINDOWS OPENINGS
8. 0.12 CEMENT PLASTER ON BOTH SIDE OF WALL
9. WHITE & COLOUR WASH AS PER CHOICE

## SCHEDULE OF DOORS & WINDOWS

| [illegible] | [illegible] | [illegible] | [illegible] | [illegible] | [illegible] |
|---|---|---|---|---|---|
| [illegible] | [illegible] | [illegible] | [illegible] | [illegible] | [illegible] |

## PLOT DETAILS :

PROPOSED RESIDENTIAL BUILDING FOR DREAM HOMES CITY. PARTNERS -SRI VED PRAKASH YADAV & SMT. PRAMILA SINHA ON SURVEY PLOT NO.-144
THANA NO.-34
KHATA NO.-55, TAUZI NO.-5085
AT MAUZA-ASHOPUR, THANA-DANAPUR
DIST-PATNA

DEVELOPERS :-
M/S DREAM AAKAR CONSTRUCTION PVT. LTD.
PARTNERS- SRI VED PRAKASH YADAV & SMT. PRAMILA SINHA

213, EMARAT FIRDAUS
EXHIBITION ROAD
P.S-KOTWALI
P.O.-G.P.O
PATNA
PIN CODE-800001

| NORTH | SCALE | DRG NO |
|---|---|---|
| | 1:100<br>1:200 | 02 |

DREAM AAKAR CONSTRUCTION PVT LTD
DIRECTOR DIRECTOR
Builder Ved Prakash Yadav & Pramila Sinha
N.O.N./Builder R.N.-236/15-16

SIGN OF OWNER

SIGN OF ARCHITECT

SIGN OF STRUCTURE

A. E.
Nagar Parishad Danapur Nizamat

J. E.
Nagar Parishad Danapur Nizamat

Building Plan No. 20/23/4/16

JITENDRA KUMAR
STRUCTURAL ENGINEER

Sample output to test PDF Combine only

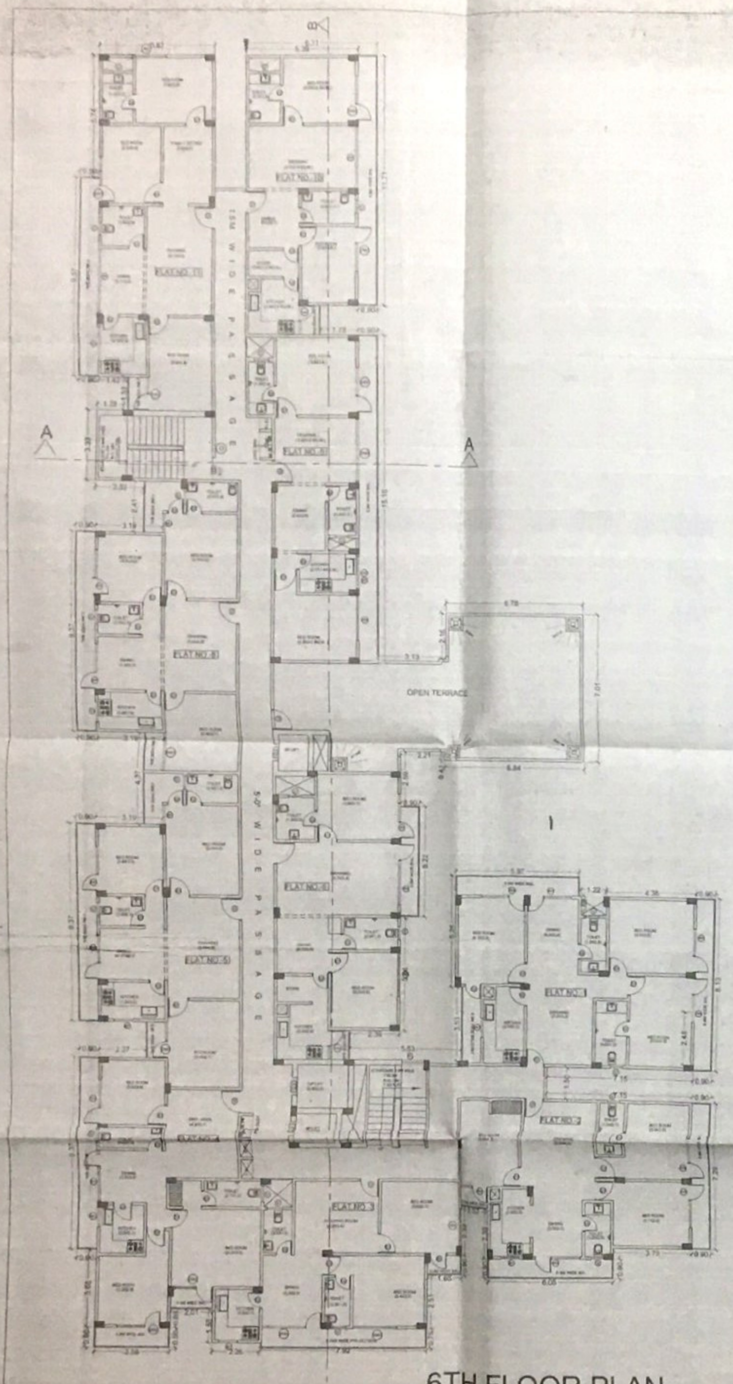

6TH FLOOR PLAN

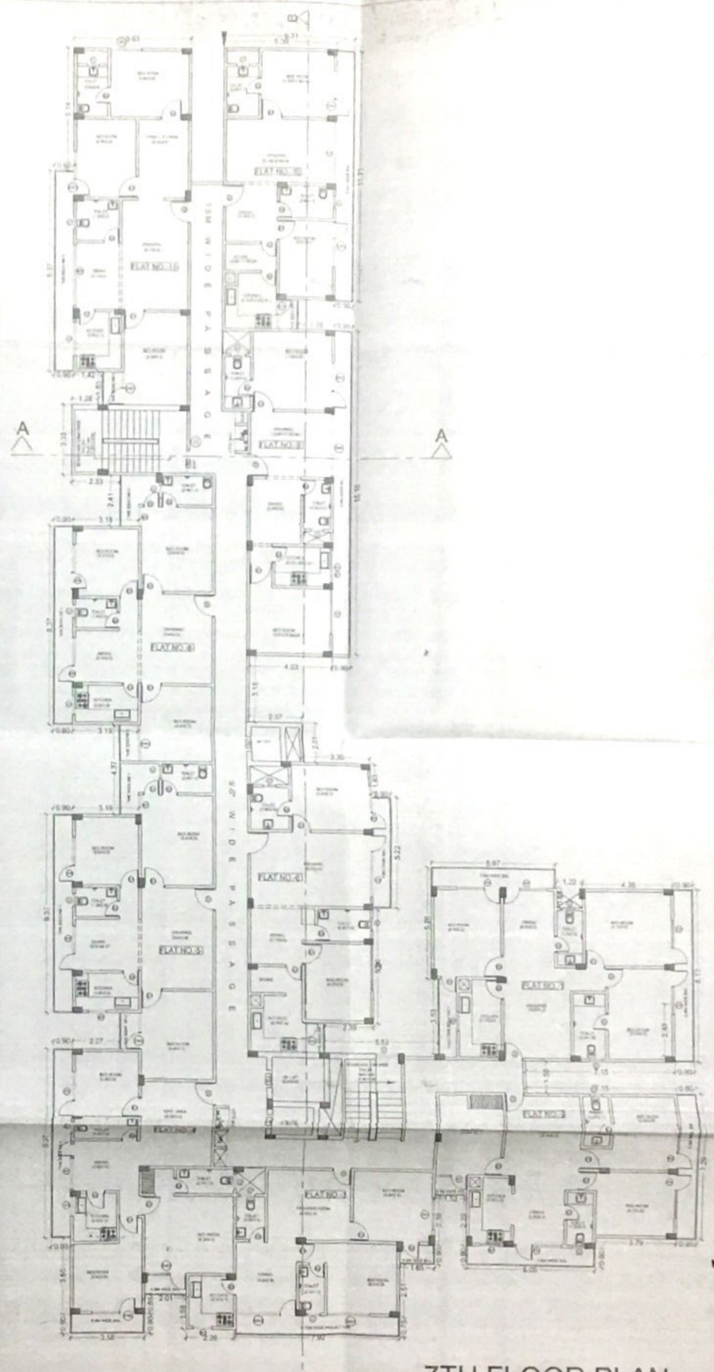

7TH FLOOR PLAN

## SPECIFICATION

1. R.C.C UNDER REMMED PILE FOUNDATION AS PER DETAIL GIVEN IN THIS DRAWING
2. 1ST CLASS BRICK WORK IN CEMENT MORTAR(1:6) IN SUPER STRUCTURE
3. HEIGHT OF PLINTH FLOOR AREA SHOWN IN SECTION
4. 0.03 I.P.S. FLOORING OVER 0.75 DRY REMMED KHOA OVER FLAT BRICK SOLING OVER LOCAL SAND FILLING
5. 0.050 TH D.P.C. ON P.L. ALL ROUND THE BUILDING
6. 0.110 TH LIME CONCRETE OVER 0.100TH R.C.C. SLAB
7. 0.15 TH R.C.C. BAND AT DOORS & WINDOWS OPENINGS
8. 0.12 CEMENT PLASTER ON BOTH SIDE OF WALL
9. WHITE & COLOUR WASH AS PER CHOICE

## SCHEDULE OF DOORS & WINDOWS

| SL NO | TYPE | WIDTH | SILL | LINTEL | HEIGHT |
|---|---|---|---|---|---|
| [illegible] | D | [illegible] | [illegible] | [illegible] | [illegible] |
| 2 | D1 | [illegible] | [illegible] | [illegible] | [illegible] |
| [illegible] | D2 | [illegible] | [illegible] | [illegible] | [illegible] |
| [illegible] | W | [illegible] | [illegible] | [illegible] | [illegible] |
| [illegible] | W1 | [illegible] | [illegible] | [illegible] | [illegible] |
| [illegible] | W2 | [illegible] | [illegible] | [illegible] | [illegible] |
| [illegible] | DW1 | [illegible] | [illegible] | [illegible] | [illegible] |
| [illegible] | DW2 | [illegible] | [illegible] | [illegible] | [illegible] |
| [illegible] | DW3 | [illegible] | [illegible] | [illegible] | [illegible] |
| 10 | DW4 | [illegible] | [illegible] | [illegible] | [illegible] |
| [illegible] | DW5 | [illegible] | [illegible] | [illegible] | [illegible] |
| 12 | V | [illegible] | [illegible] | [illegible] | [illegible] |

## PLOT DETAILS .

PROPOSED RESIDENTIAL BUILDING FOR
DREAM HOMES CITY, PARTNERS -SRI
VED PRAKASH YADAV & SMT. PRAMILA SINHA ON
SURVEY PLOT NO -144
THANA NO -34
KHATA NO -55 ,TAUZI NO -5065
AT MAUZA-ASHOPUR, THANA-DANAPUR
DIST-PATNA

DEVELOPERS :-
M/S DREAM AAKAR CONSTRUCTION PVT. LTD.
PARTNERS- SRI VED PRAKASH YADAV & SMT. PRAMILA SINHA

213, EMARAT FIRDAUS
EXHIBITION ROAD
P.S-KOTWALI
P.O -G.P.O
PATNA
PIN CODE-800001

| NORTH | SCALE | DRG.NO |
|---|---|---|
| | 1:100<br>1:200 | 03 |

DREAM AAKAR CONSTRUCTION PVT LTD.
DIRECTOR DIRECTOR
Builder Ved Prakash Yadav & Pramila Sinha
N.G.N./Builder R.N.-236/15-16

SIGN OF OWNER

SIGN OF ARCHITECT

SIGN OF STRUCTURE ENGINEER

A. E.
Nagar Parishad Danapur Nizamat

J. E.
Nagar Parishad Danapur Nizamat

JITENDRA KUMAR
STRUCTURAL ENGINEER
17/STR. E/2015/...

Building Plan No. 20/16-17

Dream Aakar Construction Pvt. Ltd.
Director Director

Sample output to test PDF Combine only

ज्ञापांक :-......20......                                                                 दिनांक :-....22/4/2016

फारम-VII-क

कार्यलय नगर परिषद दानापुर निजामत

भवन की योजना के अनुमोदन

उपविधि संख्या- 8(4)

आप के आवेदन संख्या- 115 तिथि- 05.04.2016 के संदर्भ में

**ड्रीम आकार कंस्ट्रक्शन प्रा0 लि0, डाइरेक्टर- श्री वेद प्रकाश यादव, श्रीमती प्रमिला सिन्हा,** पता- 213 इमारत फिरदोस कुंज, एक्जीविशन रोड, कोतवाली, पटना।

(क) आवासीय भवन के निर्माण

(ख) व्यवसायीक भवन के निर्माण

(ग) भवन के पुनःनिर्माण

(घ) विदूयमान भवन में परिर्वतन या परिवर्धन

(ड़) भवन के उपयोग में परिवर्तन

हेतु दानापुर नगर परिषद/नगर निगम/नगर परिषद/नगर पंचायत/महानगर क्षेत्र/बिहार शहरी आयोजना तथा विकास अधिनियम, 2012 के अधिन स्कीम के ....... **प्लौट नं0- 144, खाता नं0- 55, तौजी नं0-5065, थाना नं0- 34, वार्ड नं0- ., मौजा- आशोपुर, पता- दानापुर, जिला- पटना** के बाबत निम्नलिखितशर्तो/निर्वधनों के अध्याधीन एतदू द्वारा भवन योजना जिसका प्लान केस नं0-**115/16-17** है, की स्वीकृति दी जाती है:-

(1) भूमि/भवन का उपयोग अनन्य रूप से आवासीय प्रयोजन के लिए किया जाएगा और इस प्राधिकार के पूर्व अनुमोदन के बिना उपयोगों को किसी अन्य उपयोग के लिए परिवर्तित नहीं किया जाएगा।

(2) विकास पूर्ण रूप से आवश्यक अनुमति के पृष्ठांकन के साथ संलग्न योजनाओं के अनुसार किया जाएगा।

(3) अनुमोदित योजना में दर्शाया गया 1842 वर्ग मीटर का पार्किग एवं **ग्रीन एरिया 10%** वर्ग मीटर ग्रीन एरिया का स्थान खुला रखा जाएगा और इसके किसी भाग पर निर्माण नहीं किया जाएगा।

(4) प्रस्तावित निर्माण वाली भूमि 81'.00" चौड़ाई के वर्तमान पहुंच मार्ग के माध्यम से सुगम्य होगी।

(5) प्रश्नगत भूमि आवेदक के विधिपूर्ण स्वामित्व एवं शांतिपूर्ण कब्जा में अवश्य हो।

(6) सड़क को मानक चौड़ाई तक और चौड़ी करने के लिए आवेदक, विभिन्न विकास योजना/आयोजन प्राधिकारों/ या बिहार शहरी आयोजन तथा विकास अधिनियम, 2012 के अधिन

Dream Aakar Construction Pvt. Ltd.

12/3/18

Director        Director



Sample output to test PDF Combine only

अधिसूचित किसी योजना स्कीम के अधिन आच्छादित सुसंगत आयोजना प्राधिकार/ग्राम पंचायत क्षेत्रों के अधिनस्थ दानापुर नगर परिषद नगर निगम/नगर परिषद/पगर पंचायत/महानगर क्षेत्र/आयोजना क्षेत्र में 0.0 मीटर चौड़ी भूमि की पट्टी उक्त उपहार के रूप में देगा।

(7) अनुमति (अनुज्ञा) जारी किए जाने की तारीख से तीन वर्षो की अवधि के लिए विधिमान्य होगी।

(8) इस उपबंध के अधिन दी गई अनुमति को उस भूखंड, जिसके लिए योजना अनुमोदित की गई हो, के अधिकार, हक, हित बाबत साक्ष्य नहीं मानी जाएगी।

(9) योजना के अनुमोदन के पश्चात् भू-अभिलेख के कारण या अधिकार/हक/हित की बाबत कोई विवाद होने पर विवाद की अवधि के दौरान योजना का अनुमोदन स्वतः रद्द समझी जायेगी।

(10) बिहार नगर पालिका अधिनियम 2007 एवं बिहार भवन उपविधि 2014 के संगत प्रावधानों का अक्षरसः अनुपालन करना होगा।

(11) अनुमति जारी किए जाने के पश्चात यदि कोई दस्तावेज या तथ्य छुपाए जो या असत्य पाये जाने की स्थिति में नक्शे की स्वीकृति रद्द करते हुए बिहार नगर पालिका अधिनियम 2007, बिहार भवन उपविधि 2014 एवं अन्य संगत प्रावधानों के तहत कानूनी कार्रवाई की जाएगी।

(12) भवन निमार्ण के पूर्व विहित प्रपत्र में भवन निर्माण करने की सूचना प्राधिकार को दी जायेगी।

(13) नक्शें में वर्णित सड़क चौडीकरण का भूपट्टी को छोडकर ही भवन की चहारदीवार का निर्माण किया जायेगा।

(14) भवन के निमार्ण के बाद भवन मे प्रवेश करने के पूर्व बाईलॉज में वर्णित प्रपत्र के साथ कम्पलिसन सर्टिफिकेट अनिवार्य रूप से देना होगा। यदि ऐसा नहीं होता है तो प्राधिकार स्वीकृत नक्शा को रद्द करने की कारवाई कर सकता है।

(15) प्रधिकार के बाईलॉज के अन्तर्गत वर्णित ऑक्यूपेन्सी सर्टीफिकेट प्राप्त करने के बाद ही भवन में प्रवेश किया जायेगा।

(16) निर्माण के दौरान स्वीकृत नक्शा से किसी प्रकार का विचलन नहीं किया जायेगा। विचलन पाए जाने पर लाईसेन्सी इंजीनियर/आर्किटेक्ट को इसके लिए उत्तरदायी माना जायेगा तथा उनके लाईसेन्स की रद्द करने की कार्रवाई की जा सकती है।

(17) अगर प्रस्तावित स्थल पर पूर्व से निर्मित संरचना हैं जिसे तोडकर 6 माह के अन्दर हटाने का शपथ पत्र दिया गया हैं तो उसका समयावधि में अनुपालन दृढ़ता से किया जायेगा।

Dream Aakar Construction Pvt. Ltd.

12/3/18

Director Director



Sample output to test PDF Combine only

(18) बहुमंजिला भवन के नक्शे में वर्णित अग्निशामन फाईटिंग उपकरण सिस्टम के भी प्रावधान को पूरा कर तथा प्राधिकार के अनुमति प्राप्त कर ही भवन में प्रवेश किया जायेगा।

(19) वर्णित नक्शे में दिखलाये गये पार्किंग एरिया में किसी प्रकार का निर्माण कार्य नहीं किया जायेगा।

(20) महायोजना में प्रस्तावित भूमि उपयोग के अनुसार ही निर्माण कार्य एवं भवन का उपयोग किया जायेगा।

(21) बाईलॉज के उप-विधि 2014 के अनुपालन में आप अपने प्रस्तावित भूखण्ड को 10% भाग में पेड लगाना सुनिश्चित करेगें।

(22) भवन निर्माण के दौरान भूकम्प रोधी तकनीक का प्रावधान करना होगा। बहुमंजिले भवनों के भूकम्प से बचाव हेतु किये जाने वाले उपायों की सूची को निर्माण स्थल पर अनिवार्य रूप से डिसप्ले किया जाय।

(23) पब्लिक विल्डिंग में अंपग व्यक्तियों (Person's with disabilities) के अवरोध रहित आवागमन का प्रावधान बाईलॉज के अनुरूप सुनिश्चित करना होगा।

(24) स्थल पर बनाये गये साईनबोर्ड पर प्राधिकार से पारित नक्शे की संख्या तथा पारित नक्शे कितने के लिए हैं का उल्लेख किया जाय।

(25) निर्माण स्थल पर प्राधिकार द्वारा स्वीकृत नक्शे कि एक प्रति अनिवार्य रूप से रखा जाय ताकि प्राधिकार के पदाधिकारी द्वारा स्थल निरिक्षण के समय उनके स्वीकृत नक्शा उपलब्ध हो सके।

| | | |
|---|---|---|
| 21/4/16 | 21/4/16 | |
| कनीय अभियंता<br>नगर परिषद दानापुर निजामत | सहायक अभियंता<br>नगर परिषद दानापुर निजामत | नगर कार्यपालक पदाधिकारी<br>नगर परिषद दानापुर निजामत |

ज्ञापांकः- ......20....../दिनांकः- ......22/4/2016......

प्रतिलिपिः- ड्रीम आकार कंस्ट्रक्शन प्रा0 लि0, डाइरेक्टर- श्री वेद प्रकाश यादव, श्रीमती प्रमिला सिन्हा, पता- 213 इमारत फिरदोस कुंज, एक्जीबिशन रोड, कोतवाली, पटना को सूचनार्थ प्रेषित।

नगर परिषद दानापुर निजामत

नगर कार्यपालक पदाधिकारी
नगर परिषद दानापुर निजामत
22/4/16

Dream Aakar Construction Pvt. Ltd.

1/3/3/18

Director Director



Sample output to test PDF Combine only