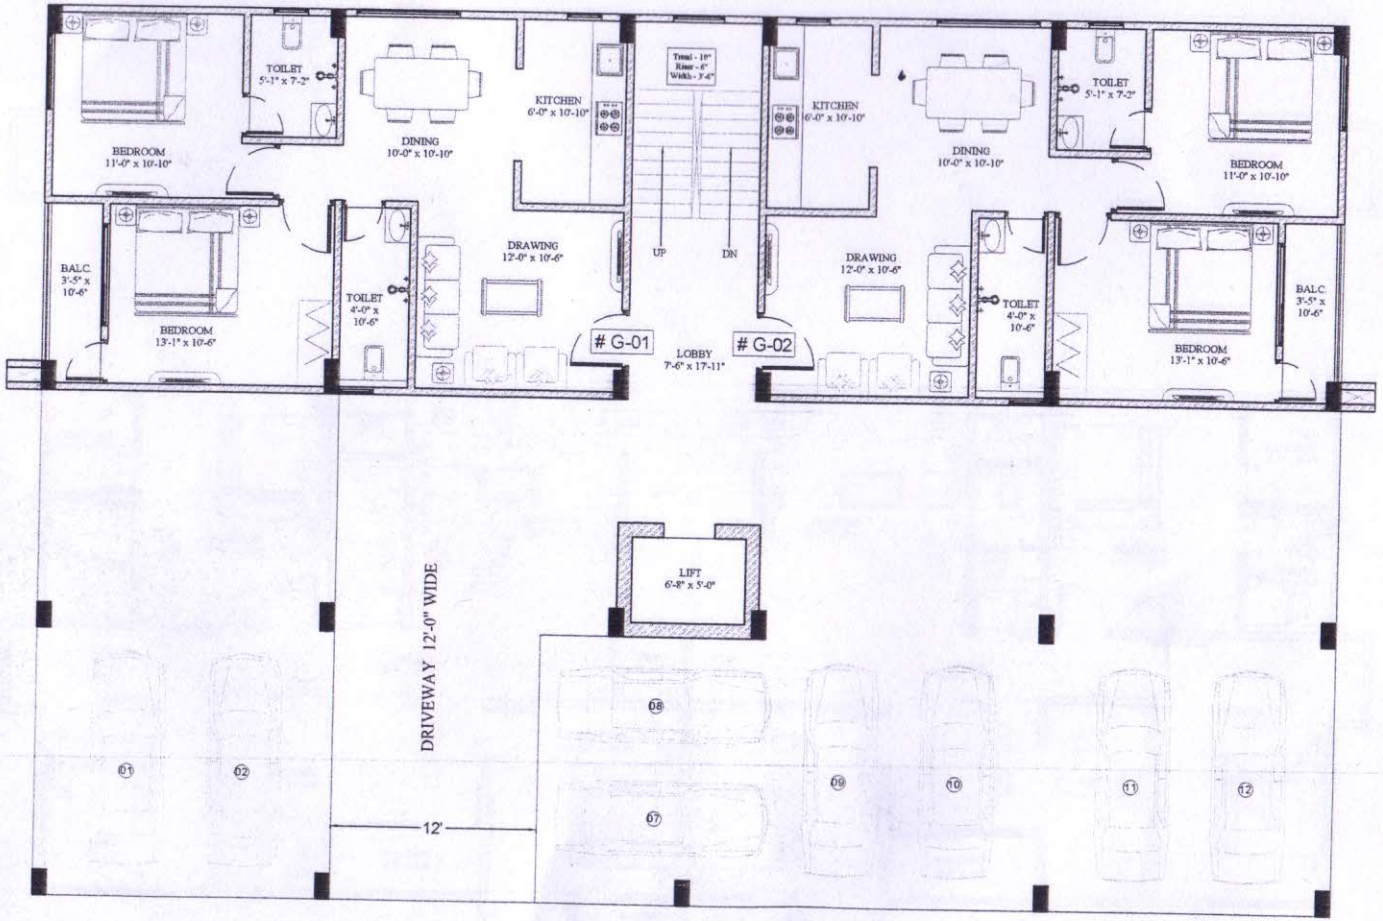


FLAT NO.	TYPE	CARPET AREA (in sft)	BALCONY AREA (in sft)	B.U. AREA (in sft)	S. B.U. AREA (in sft)
# G-01	2-BHK	684	35	767	959
# G-02	2-BHK	684	35	767	959

GROUND FLOOR PLAN
(BLOCK B)

ARCHITECT
Anand Lal Associates
architecture, interior, landscape design
1/46, Ground Floor, Vivekanand Marg
Boring Road, Patna - 13
Mo: - +91-9386080420, +91-9631722841
email: - ar.anand.lal@gmail.com
website: - www.anandlal.com

PROJECT
PROPOSED RAVI ENCLAVE
AT SAGUNA MORE, PATNA

NORTH
SCALE
NTS

DRAWING TITLE
GROUND FLOOR PLAN
(BLOCK B)


DATE
11-05-18

DRAWN BY
MANISH

PROJECT NO.
A-B(003-15)

CLIENT
SAI RESIDENCY
PVT. LTD.

AREA STATEMENT

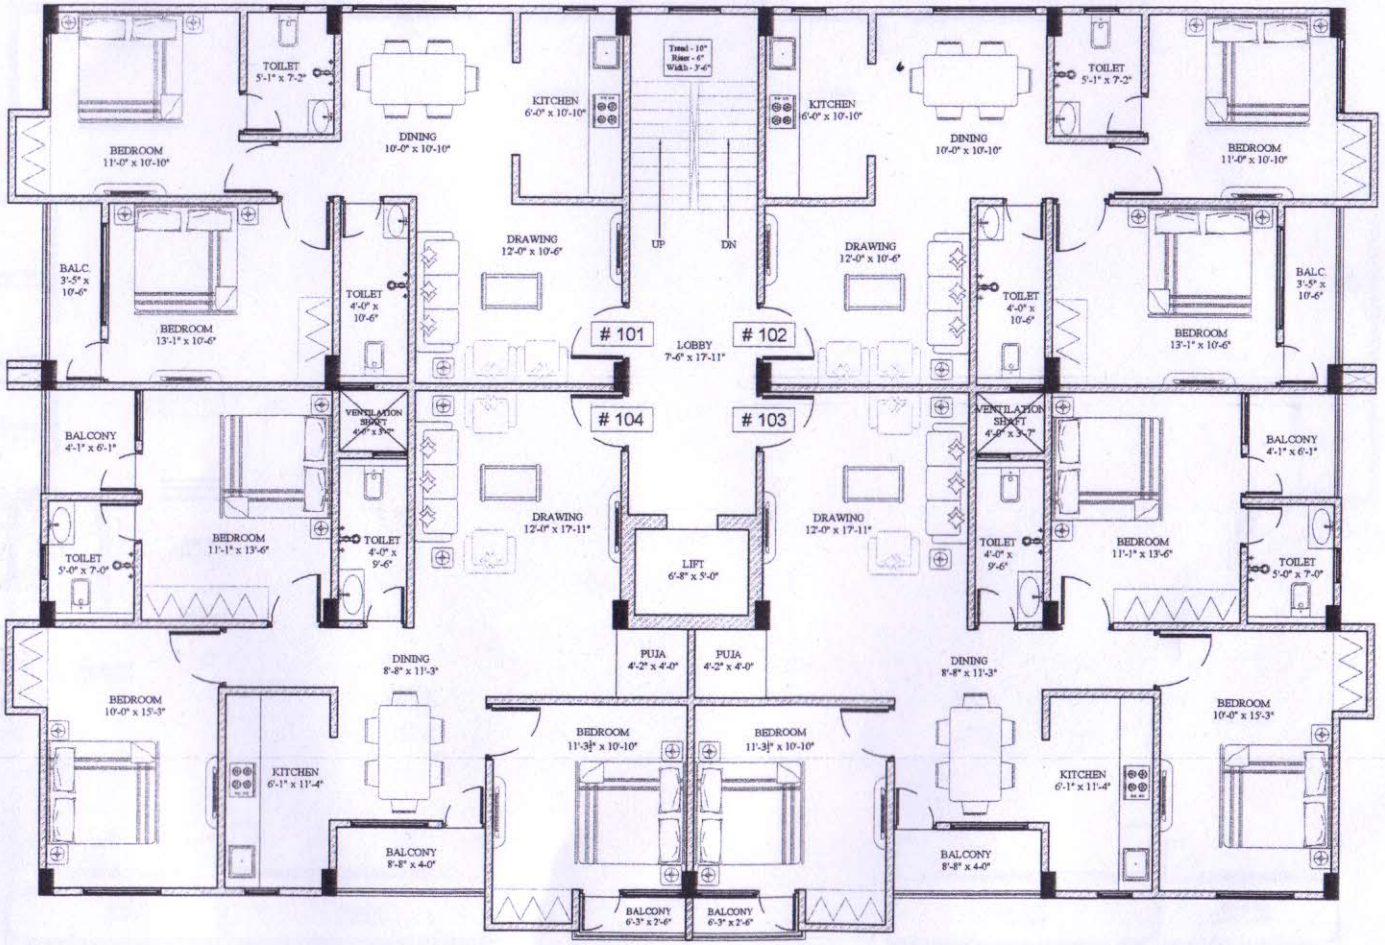

FLAT NO.	TYPE	CARPET AREA (in sft)	BALCONY AREA (in sft)	B.U. AREA (in sft)	S. B.U. AREA (in sft)
# 101	2-BHK	693	35	772	965
# 102	2-BHK	693	35	772	965
# 103	3-BHK	956	84	1099	1374
# 104	3-BHK	956	84	1099	1374

FIRST FLOOR PLAN (BLOCK B)

ARCHITECT

Anand Lal Associates
architecture, interior, landscape design

1/46, Ground Floor, Vivekanand Marg
Boring Road, Patna - 13
Mo: - +91-9386080420, +91-9631722841
email: - ar.anand.lal@gmail.com
website: - www.anandlal.com

PROJECT

PROPOSED RAVI ENCLAVE
AT SAGUNA MORE, PATNA

NORTH

SCALE: NTS

DRAWING TITLE: 1ST FLOOR PLAN (BLOCK B)


DATE: 11-05-18

DRAWN BY: MANISH

PROJECT NO. A-B(003-15)

CLIENT: SAI RESIDENCY PVT. LTD.

AREA STATEMENT

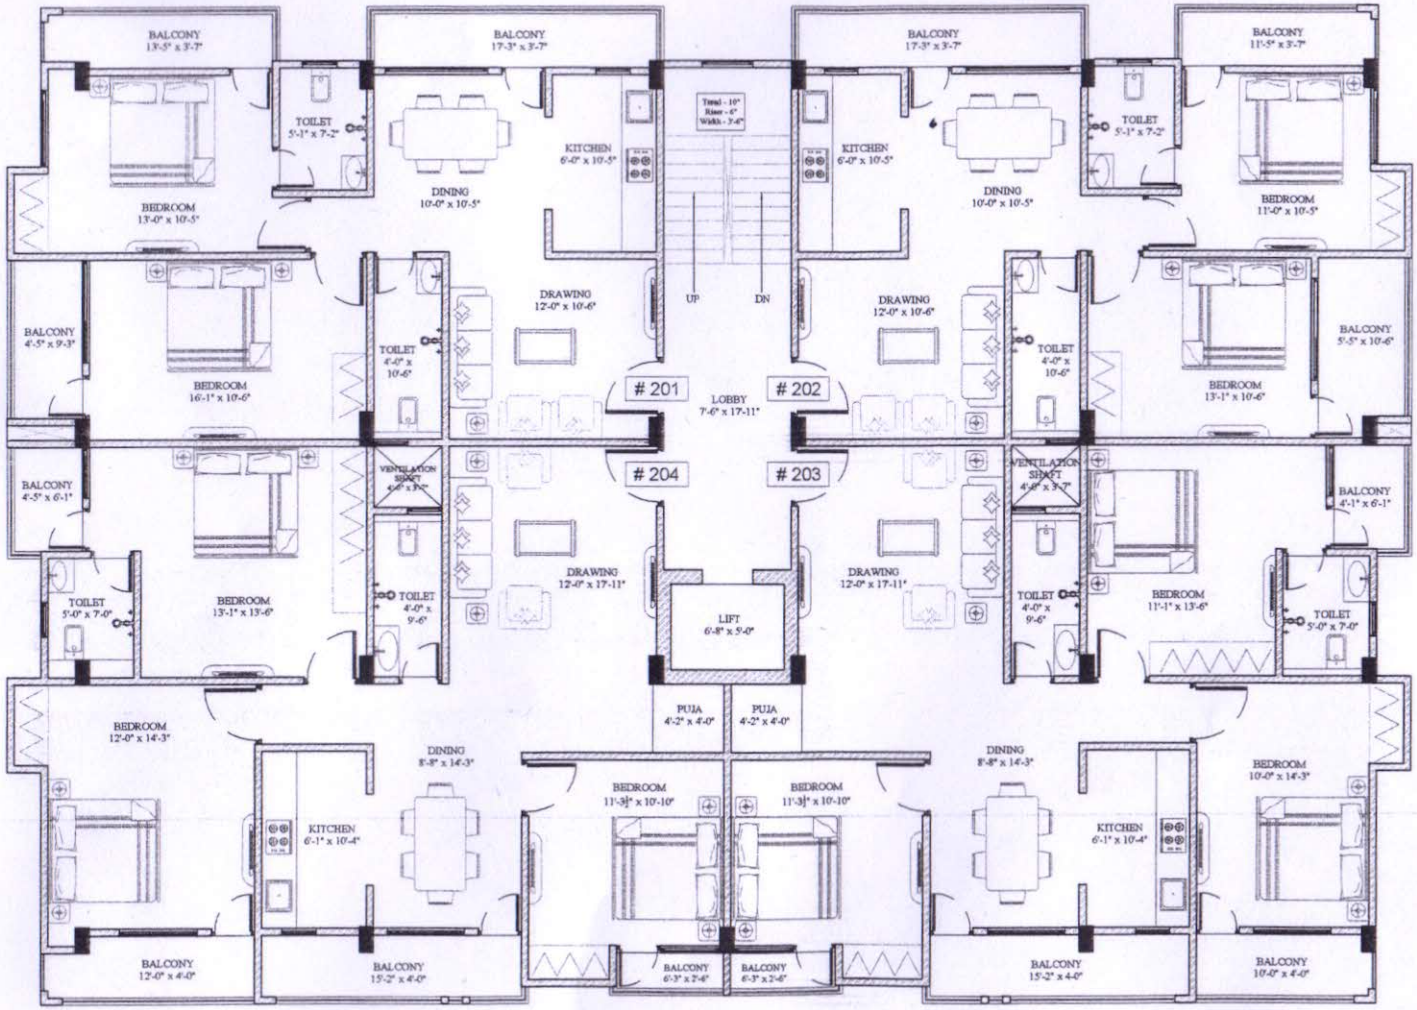

FLAT NO.	TYPE	CARPET AREA (in sft)	BALCONY AREA (in sft)	B.U. AREA (in sft)	S. B.U. AREA (in sft)
# 201	2-BHK	736	151	937	1172
# 202	2-BHK	682	157	886	1108
# 203	3-BHK	988	145	1192	1490
# 204	3-BHK	1047	150	1257	1572

SECOND FLOOR PLAN
(BLOCK B)

ARCHITECT
Anand Lal Associates
architecture, interior, landscape design
1/46, Ground Floor, Vivekanand Marg
Boring Road, Patna - 13
Mo: - +91-9386080420, +91-9631722841
email: - ar.anand.lal@gmail.com
website: - www.anandlal.com


PROJECT
PROPOSED RAVI ENCLAVE
AT SAGUNA MORE, PATNA

NORTH
SCALE: NTS
DRAWING TITLE: 2ND FLOOR PLAN (BLOCK B)
DATE: 11-05-18
DRAWN BY: MANISH

PROJECT NO. A-B(003-15)

CLIENT
SAI RESIDENCY PVT. LTD.

AREA STATEMENT

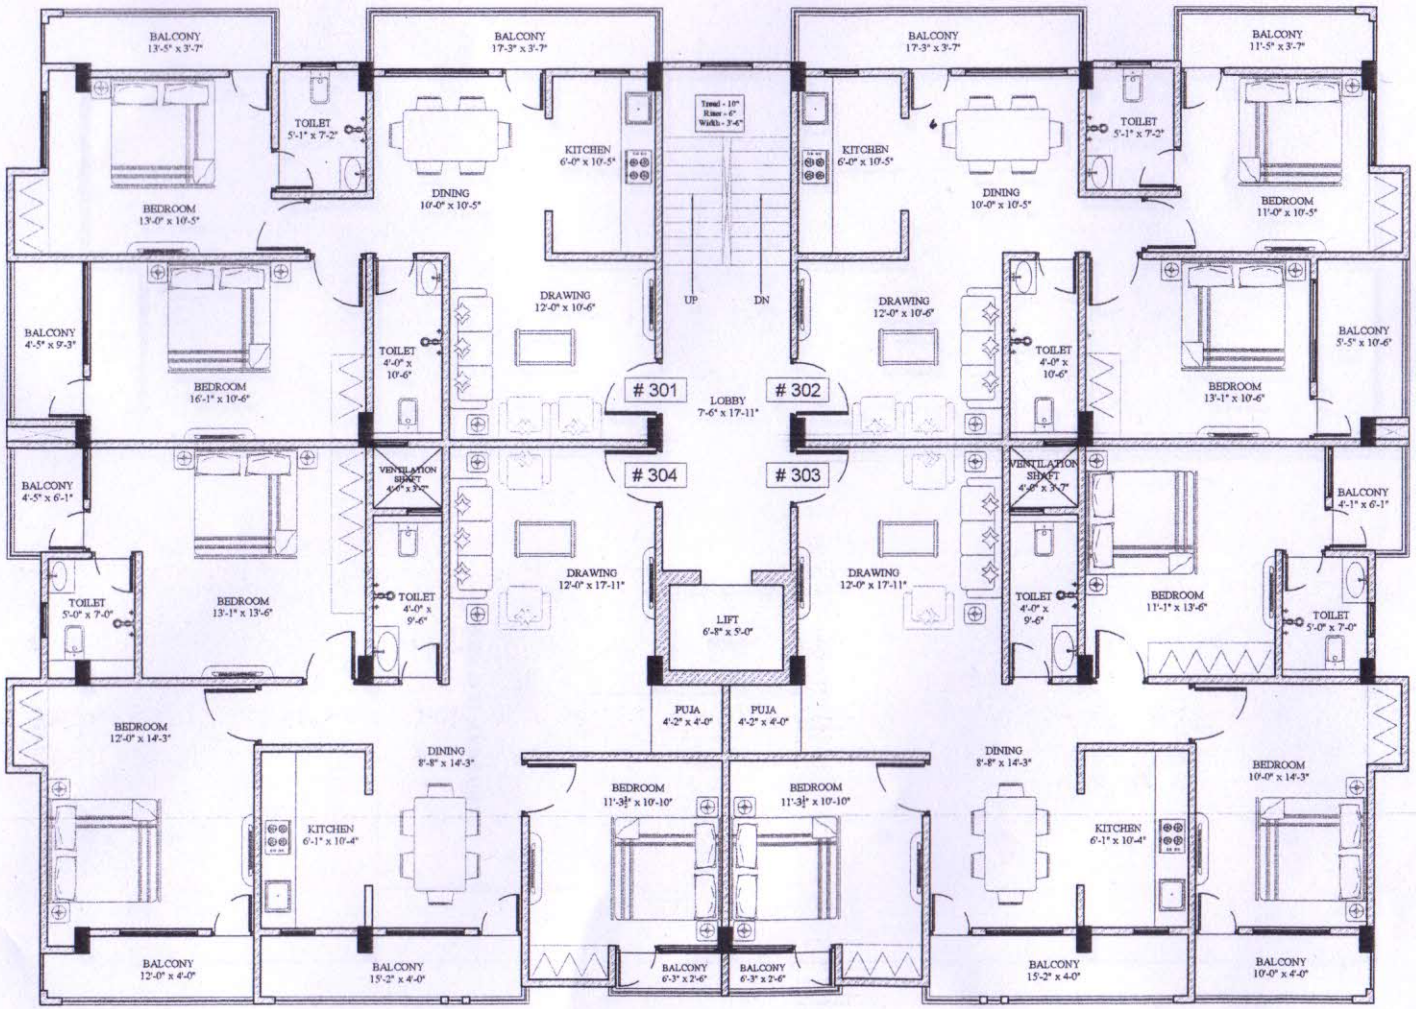

FLAT NO.	TYPE	CARPET AREA (in sft)	BALCONY AREA (in sft)	B.U. AREA (in sft)	S. B.U. AREA (in sft)
# 301	2-BHK	736	151	937	1172
# 302	2-BHK	682	157	886	1108
# 303	3-BHK	988	145	1192	1490
# 304	3-BHK	1047	150	1257	1572

THIRD FLOOR PLAN (BLOCK B)

ARCHITECT

Anand Lal Associates
architecture, interior, landscape design

1/46, Ground Floor, Vivekanand Marg
Boring Road, Patna - 13
Mo: - +91-9386080420, +91-9631722841
email: - ar.anand.lal@gmail.com
website: - www.anandlal.com

PROJECT

PROPOSED RAVI ENCLAVE
AT SAGUNA MORE, PATNA

NORTH

SCALE: NTS

DRAWING TITLE: 3RD FLOOR PLAN (BLOCK B)


DATE: 11-05-18

DRAWN BY: MANISH

PROJECT NO. A-B(003-15)

CLIENT: SAI RESIDENCY PVT. LTD.

AREA STATEMENT

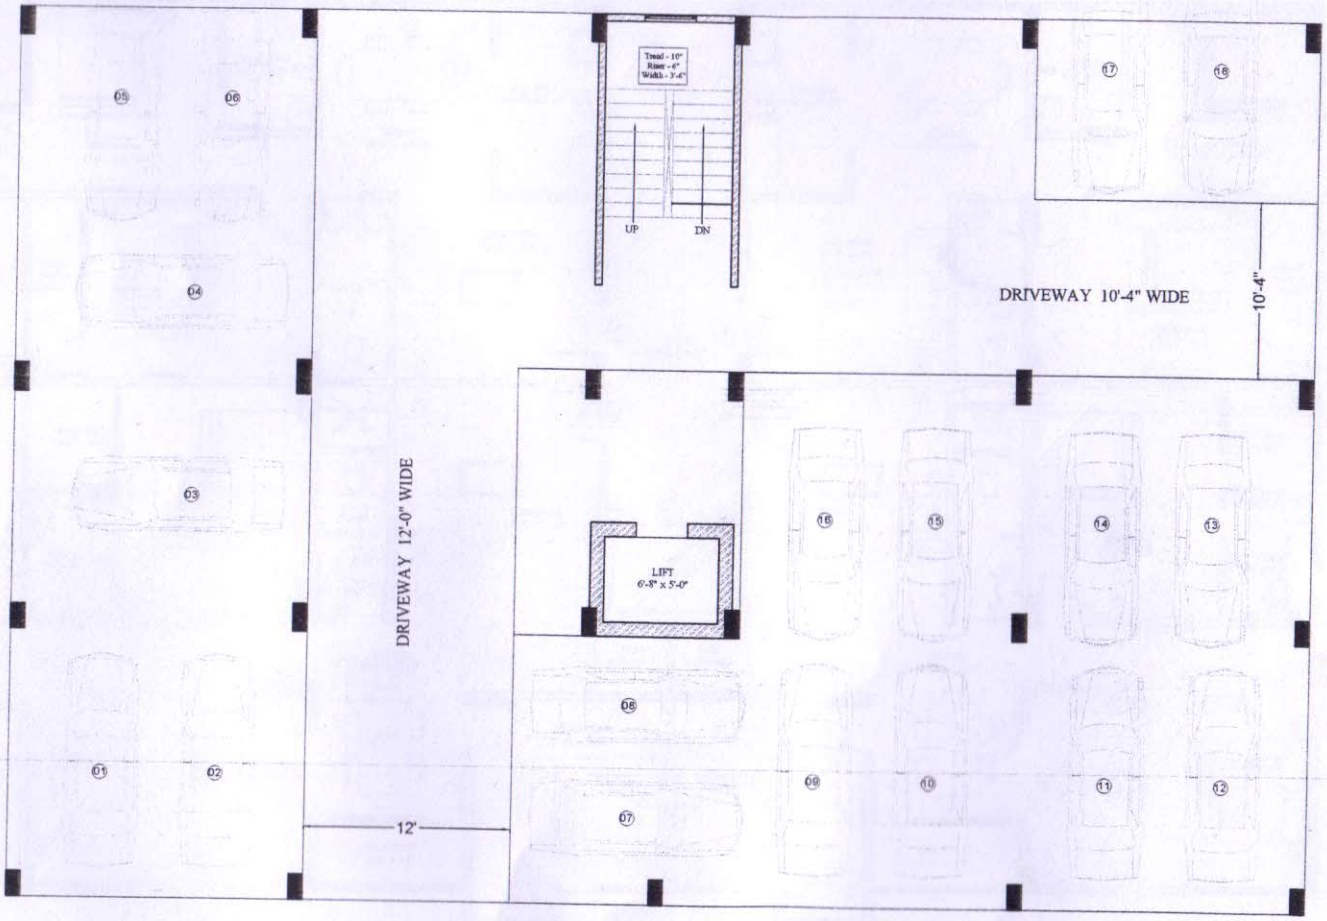

GROUND FLOOR PLAN
(BLOCK A)

ARCHITECT
Anand Lal Associates
architecture, interior, landscape design
1/46, Ground Floor, Vivekanand Marg
Boring Road, Patna - 13
Mo: - +91-9386080420, +91-9631722841
email: - ar.anand.lal@gmail.com
website: - www.anandlal.com

PROJECT
PROPOSED RAVI ENCLAVE
AT SAGUNA MORE, PATNA

NORTH

SCALE
NTS

DRAWING TITLE
GROUND FLOOR PLAN
(BLOCK A)


DATE
11-05-18

DRAWN BY
MANISH

PROJECT NO.
A-B(003-15)

CLIENT
SAI RESIDENCY
PVT. LTD.

AREA STATEMENT

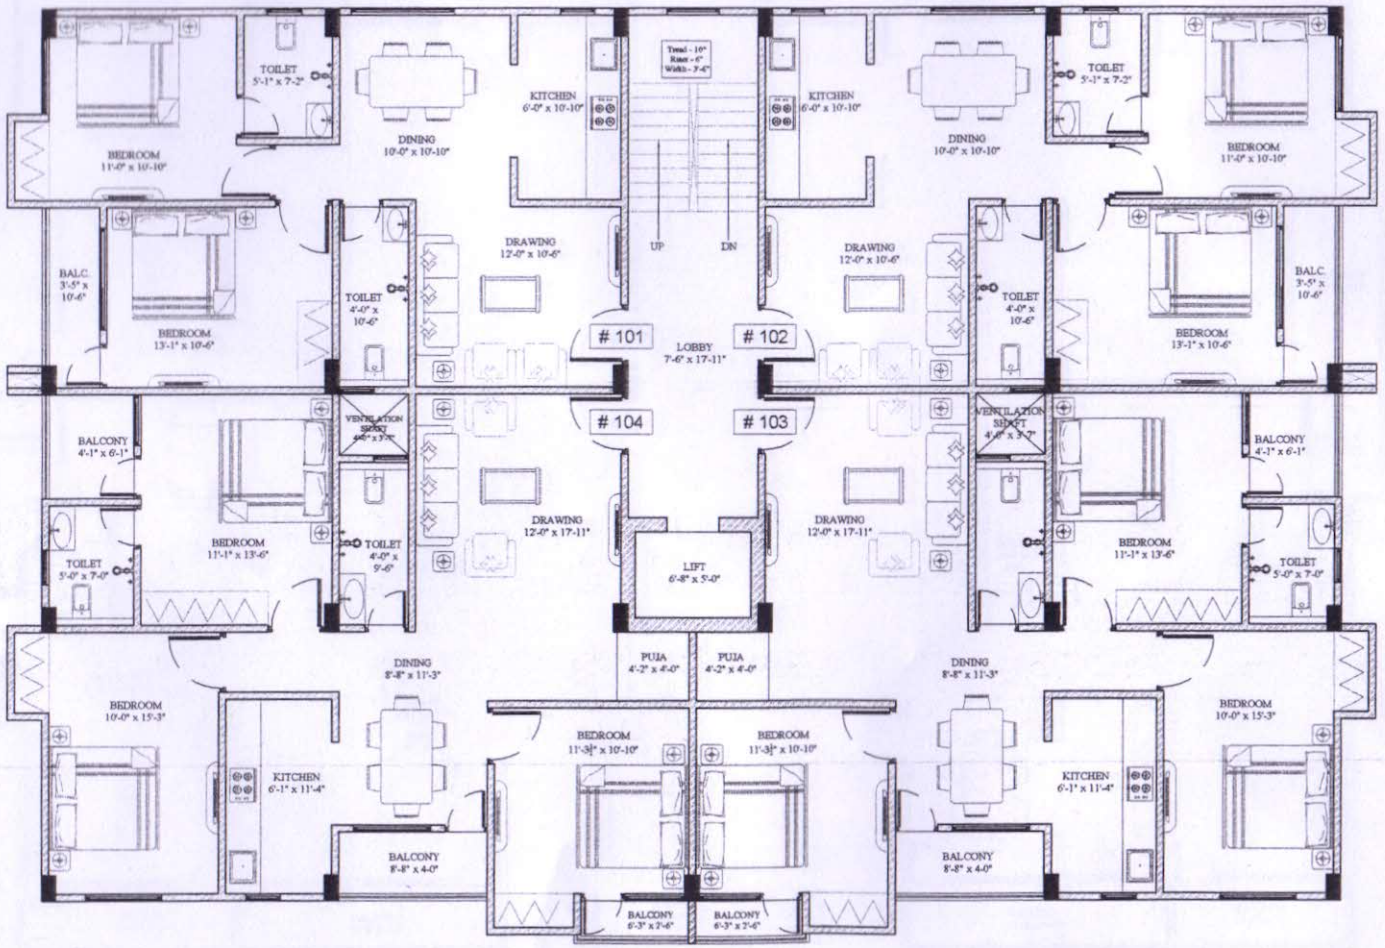

FLAT NO.	TYPE	CARPET AREA (in sft)	BALCONY AREA (in sft)	B.U. AREA (in sft)	S. B.U. AREA (in sft)
# 101	2-BHK	693	35	772	965
# 102	2-BHK	693	35	772	965
# 103	3-BHK	956	84	1099	1374
# 104	3-BHK	956	84	1099	1374

FIRST FLOOR PLAN (BLOCK A)

ARCHITECT

Anand Lal Associates
architecture, interior, landscape design
1/46, Ground Floor, Vivekanand Marg
Boring Road, Patna - 13
Mo: - +91-9386080420, +91-9631722841
email: - ar.anand.lal@gmail.com
website: - www.anandlal.com

PROJECT

PROPOSED RAVI ENCLAVE
AT SAGUNA MORE, PATNA

NORTH

SCALE: NTS

DRAWING TITLE: 1ST FLOOR PLAN (BLOCK A)

DATE: 11-05-18


DRAWN BY: MANISH

PROJECT NO. A-B(003-15)

CLIENT

SAI RESIDENCY PVT. LTD.

AREA STATEMENT

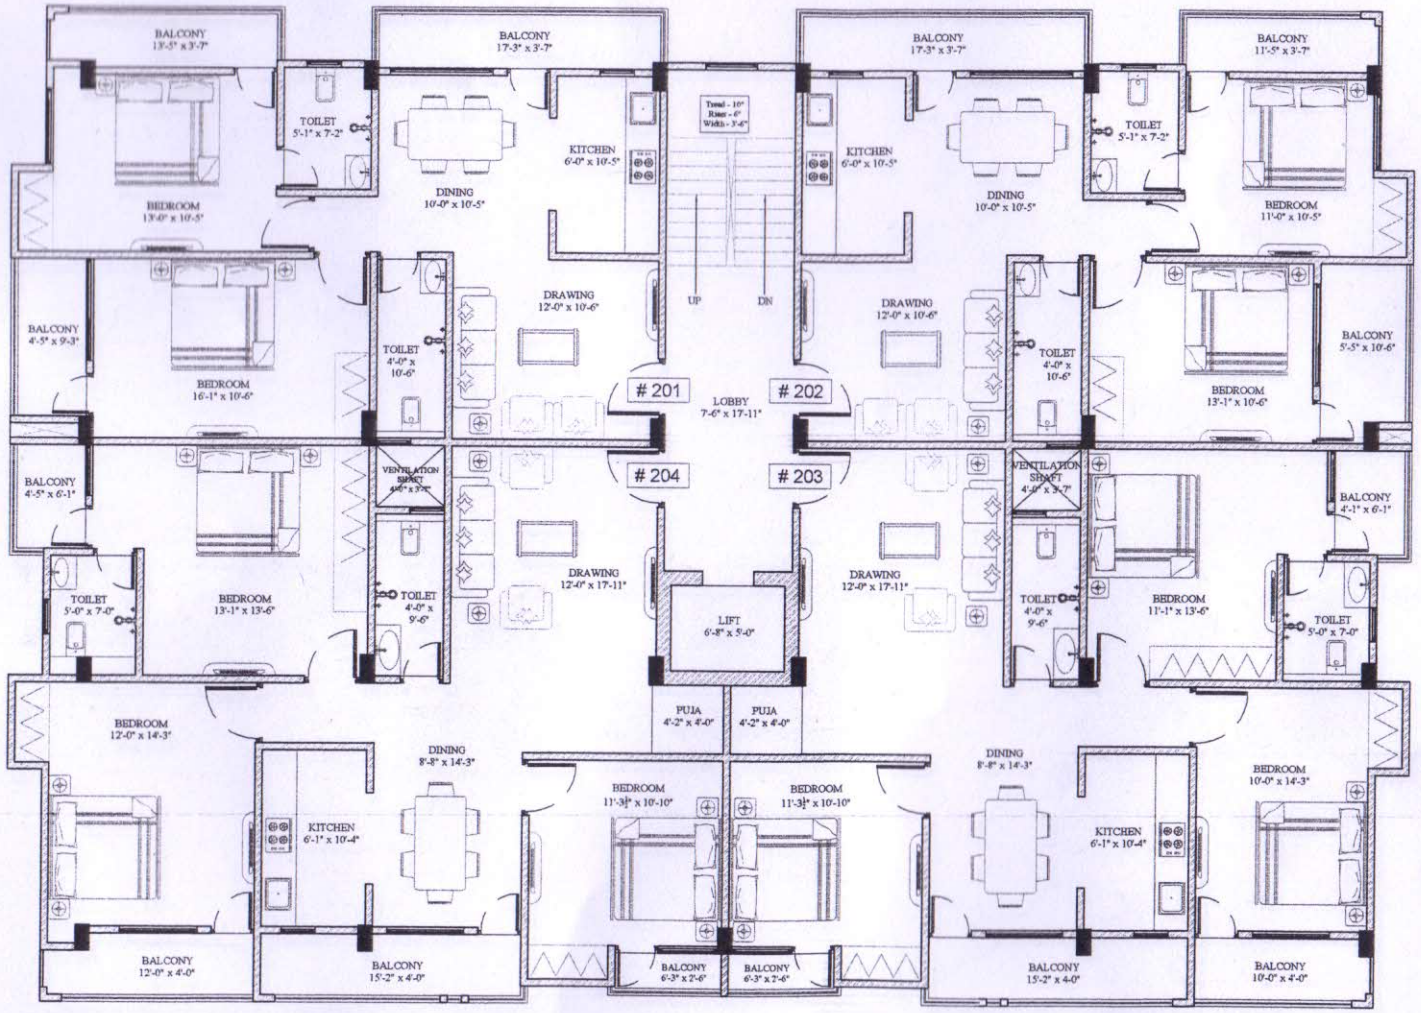

FLAT NO.	TYPE	CARPET AREA (in sft)	BALCONY AREA (in sft)	B.U. AREA (in sft)	S. B.U. AREA (in sft)
# 201	2-BHK	736	151	937	1172
# 202	2-BHK	682	157	886	1108
# 203	3-BHK	988	145	1192	1490
# 204	3-BHK	1047	150	1257	1572

SECOND FLOOR PLAN (BLOCK A)

ARCHITECT

Anand Lal Associates
architecture, interior, landscape design

1/46, Ground Floor, Vivekanand Marg
Boring Road, Patna - 13
Mo: - +91-9386080420, +91-9631722841
email: - ar.anand.lal@gmail.com
website: - www.anandlal.com

PROJECT

PROPOSED RAVI ENCLAVE
AT SAGUNA MORE, PATNA

NORTH

SCALE: NTS

DRAWING TITLE: 2ND FLOOR PLAN (BLOCK A)


DATE: 11-05-18

DRAWN BY: MANISH

PROJECT NO. A-B(003-15)

CLIENT: SAI RESIDENCY PVT. LTD.

AREA STATEMENT

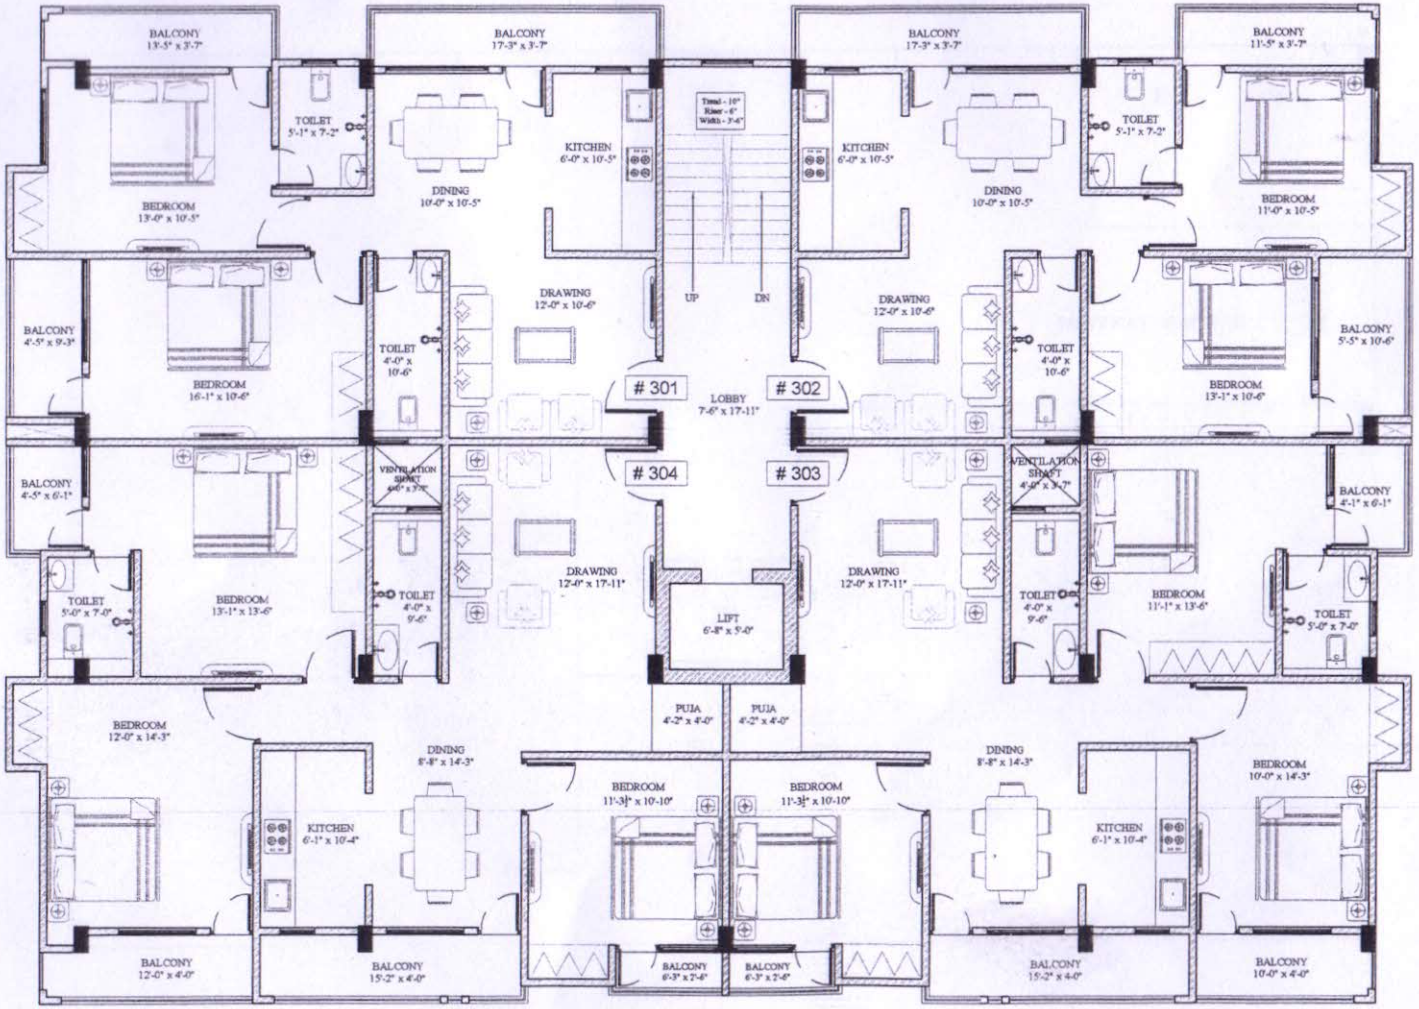

FLAT NO.	TYPE	CARPET AREA (in sft)	BALCONY AREA (in sft)	B.U. AREA (in sft)	S. B.U. AREA (in sft)
# 301	2-BHK	736	151	937	1172
# 302	2-BHK	682	157	886	1108
# 303	3-BHK	988	145	1192	1490
# 304	3-BHK	1047	150	1257	1572

THIRD FLOOR PLAN (BLOCK A)

ARCHITECT

Anand Lal Associates
architecture, interior, landscape design
1/46, Ground Floor, Vivekanand Marg
Boring Road, Patna - 13
Mo: - +91-9386080420, +91-9631722841
email: - ar.anand.lal@gmail.com
website: - www.anandlal.com

PROJECT

PROPOSED RAVI ENCLAVE
AT SAGUNA MORE, PATNA

NORTH

SCALE: NTS

DRAWING TITLE: 3RD FLOOR PLAN (BLOCK A)

DATE: 11-05-18

DRAWN BY: MANISH

PROJECT NO. A-B(003-15)

CLIENT: SAI RESIDENCY PVT. LTD.

AREA STATEMENT