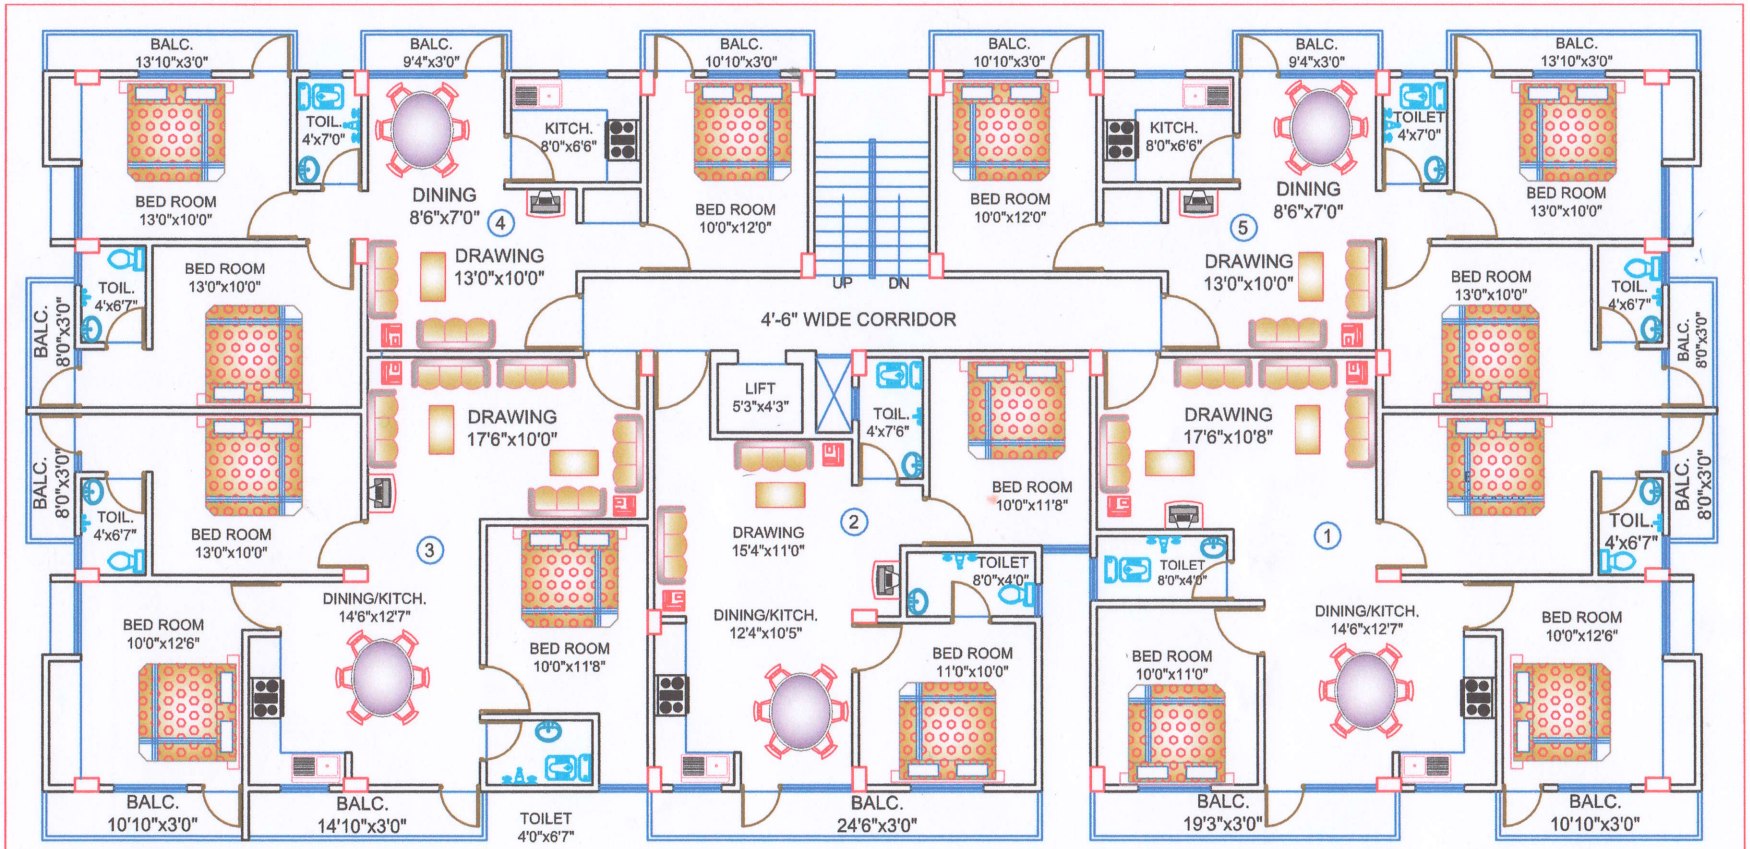

AREA STATEMENTS

TYPE	B/U AREA	CARPET AREA
101	1060 SFT.	890 SFT.
102	730 SFT.	625 SFT.
103	1060 SFT.	890 SFT.
104	930 SFT.	765 SFT.
105	930 SFT.	765 SFT.

PROJECT: SAI DINANATH KUNJ GOLA ROAD, PATNA	BEVELOPER: SHIRDI SAI DEVELOPERS PATNA	DLT BY	NORTH:-
	SHEET TITLE: TYPICAL FLOOR PLAN	DATE:- 20-02-2018	

CITY PLANNERS
ARCHITECTS ENGINEER
NEHRU NAGAR PATNA-13
MOBILE NO.-98350-64710