
PRODUCED BY AN AUTODESK EDUCATIONAL PRODUCT

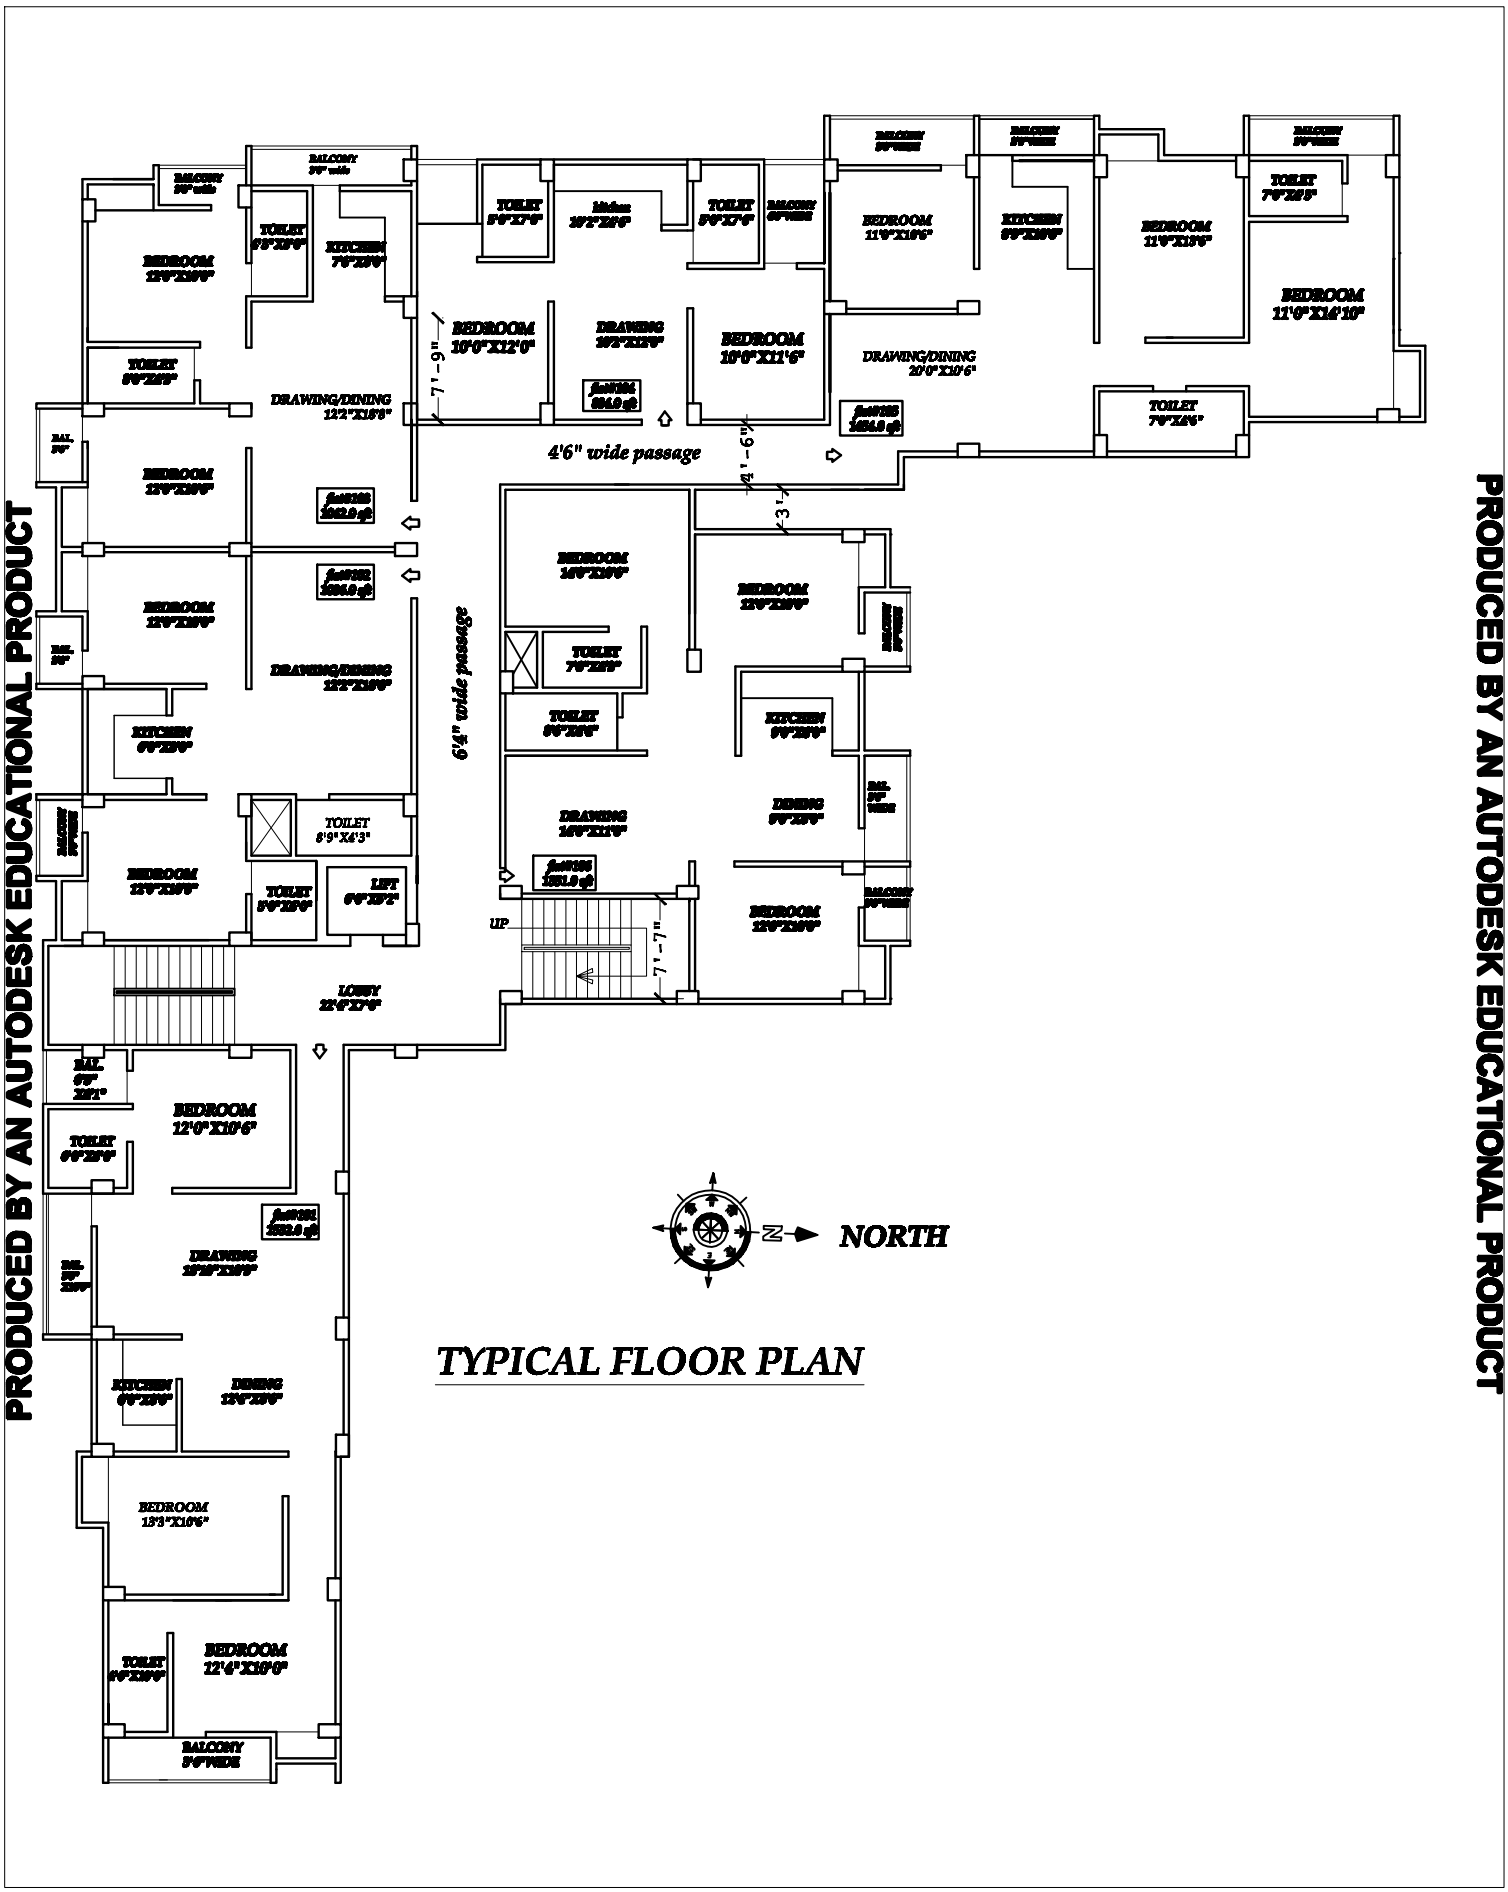


TYPICAL FLOOR PLAN

PRODUCED BY AN AUTODESK EDUCATIONAL PRODUCT

PRODUCED BY AN AUTODESK EDUCATIONAL PRODUCT

PRODUCED BY AN AUTODESK EDUCATIONAL PRODUCT

PRODUCED BY AN AUTODESK EDUCATIONAL PRODUCT

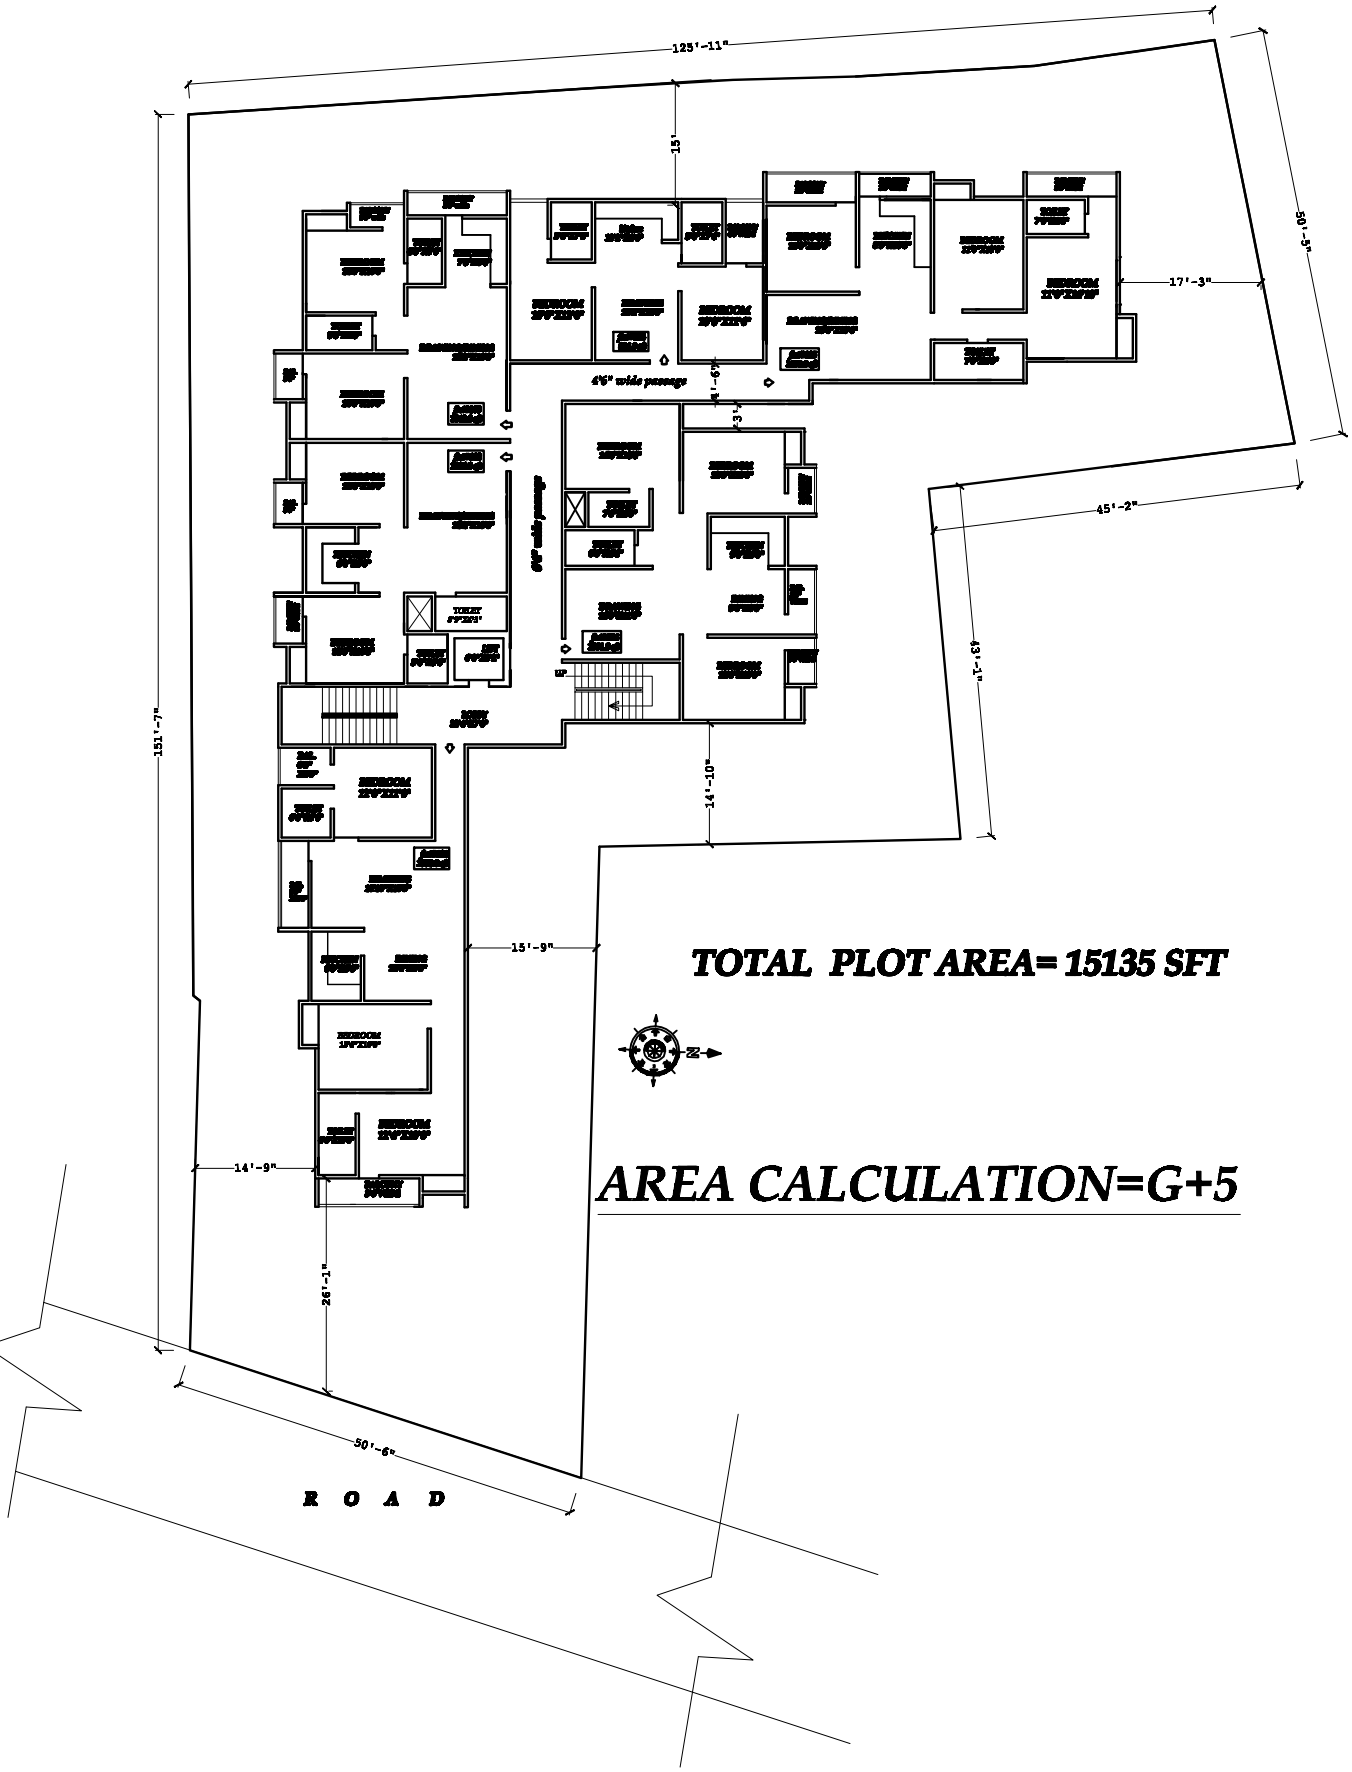


PRODUCED BY AN AUTODESK EDUCATIONAL PRODUCT

PRODUCED BY AN AUTODESK EDUCATIONAL PRODUCT

PRODUCED BY AN AUTODESK EDUCATIONAL PRODUCT

PRODUCED BY AN AUTODESK EDUCATIONAL PRODUCT

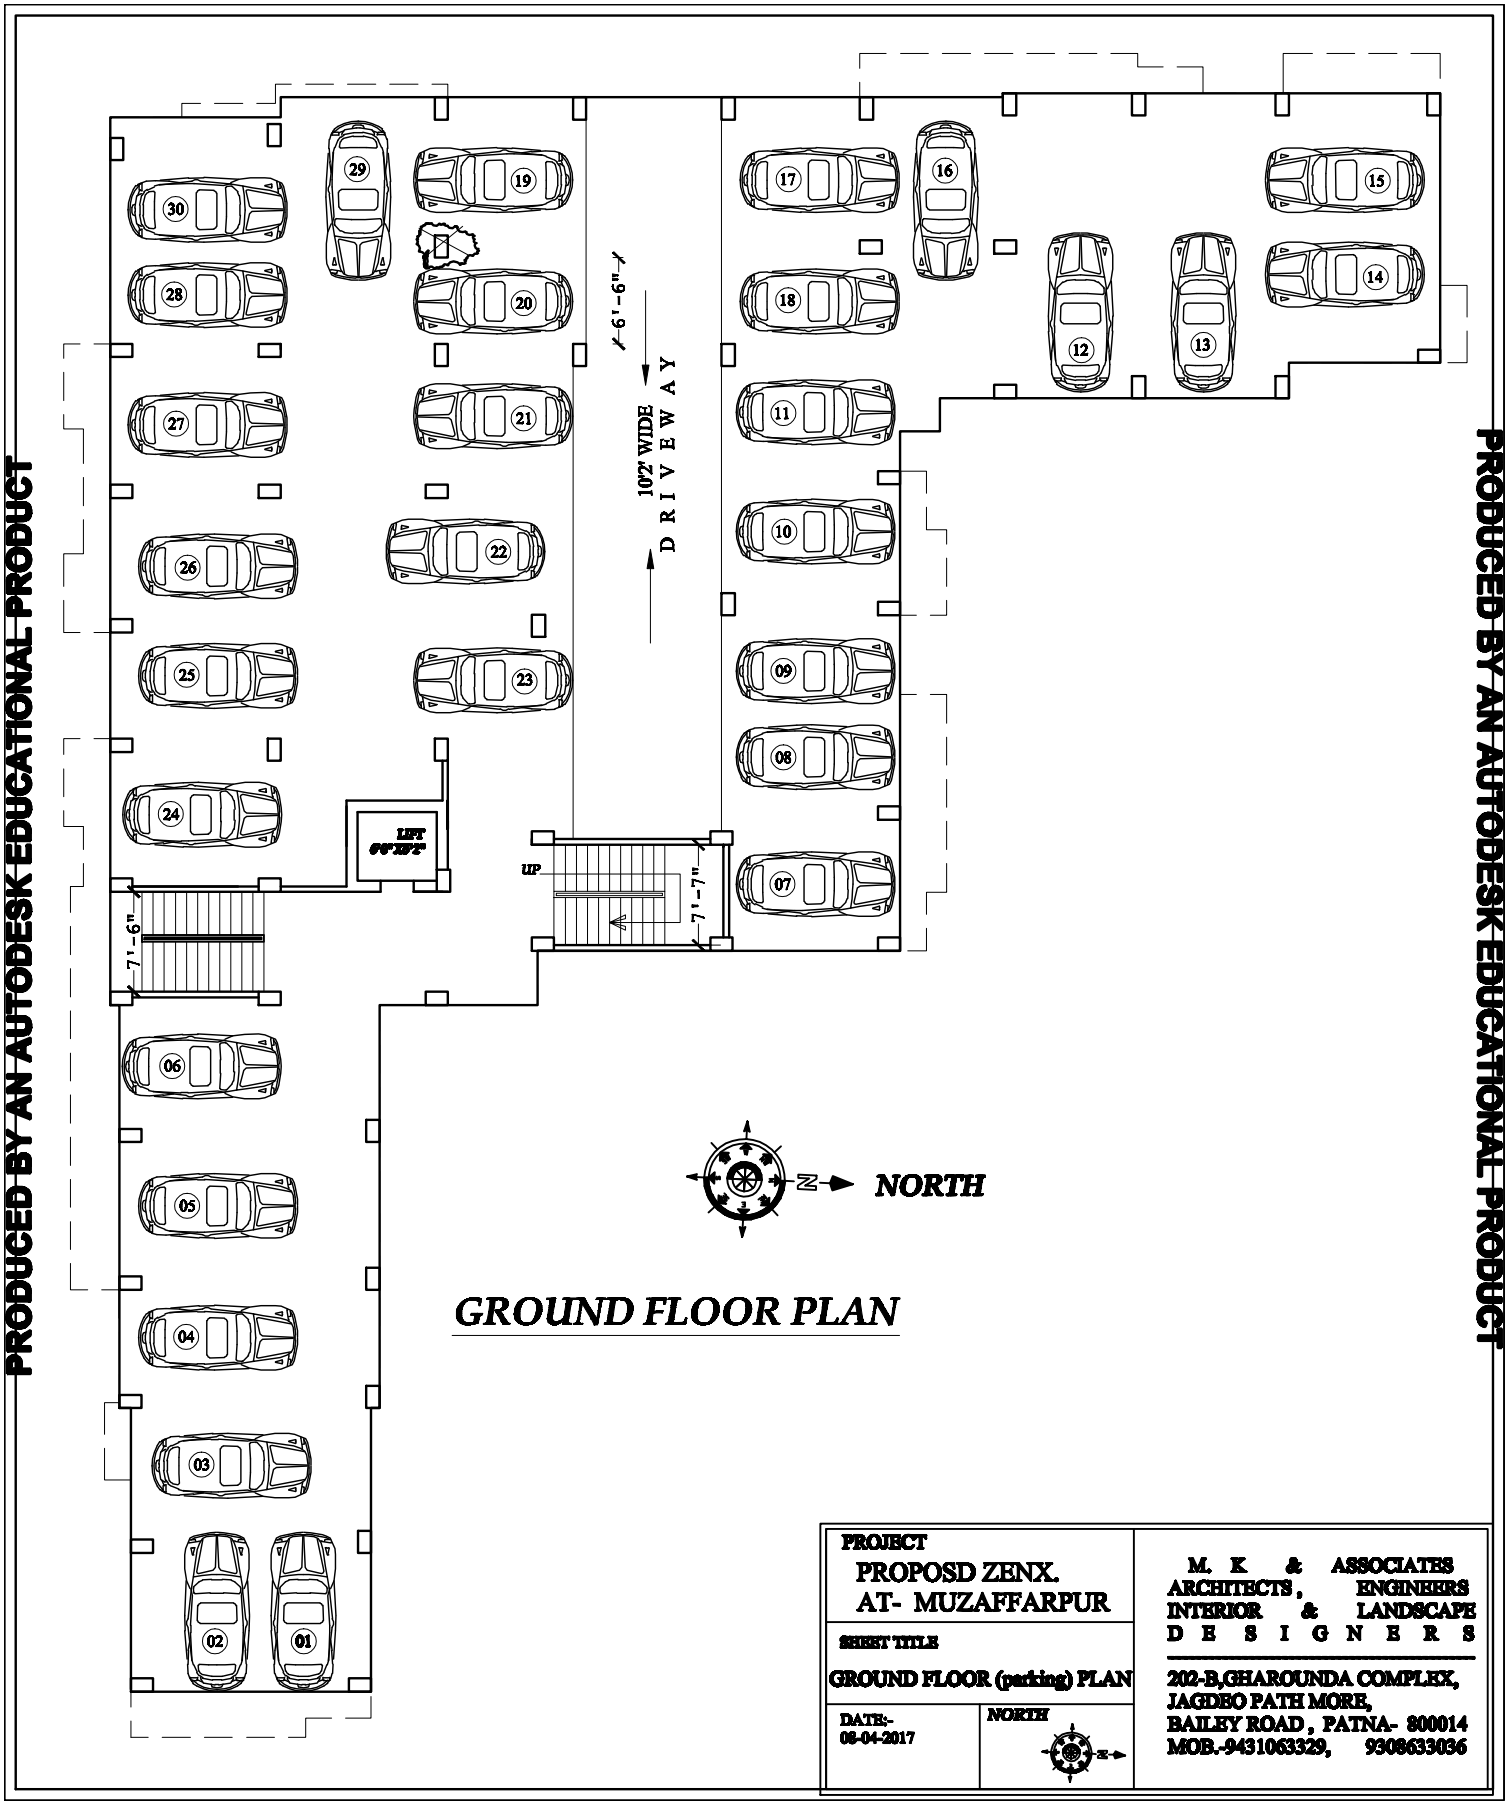

GROUND FLOOR PLAN

PROJECT PROPOSD ZENX. AT- MUZAFFARPUR	M. K & ASSOCIATES ARCHITECTS, ENGINEERS INTERIOR & LANDSCAPE D E S I G N E R S
SHEET TITLE GROUND FLOOR (parking) PLAN	202-B,GHAROUNDA COMPLEX, JAGDEO PATH MORE, BAILEY ROAD, PATNA- 800014 MOB.-9431063329, 9308633036
DATE:- 08-04-2017	NORTH

PRODUCED BY AN AUTODESK EDUCATIONAL PRODUCT
PRODUCED BY AN AUTODESK EDUCATIONAL PRODUCT
PRODUCED BY AN AUTODESK EDUCATIONAL PRODUCT