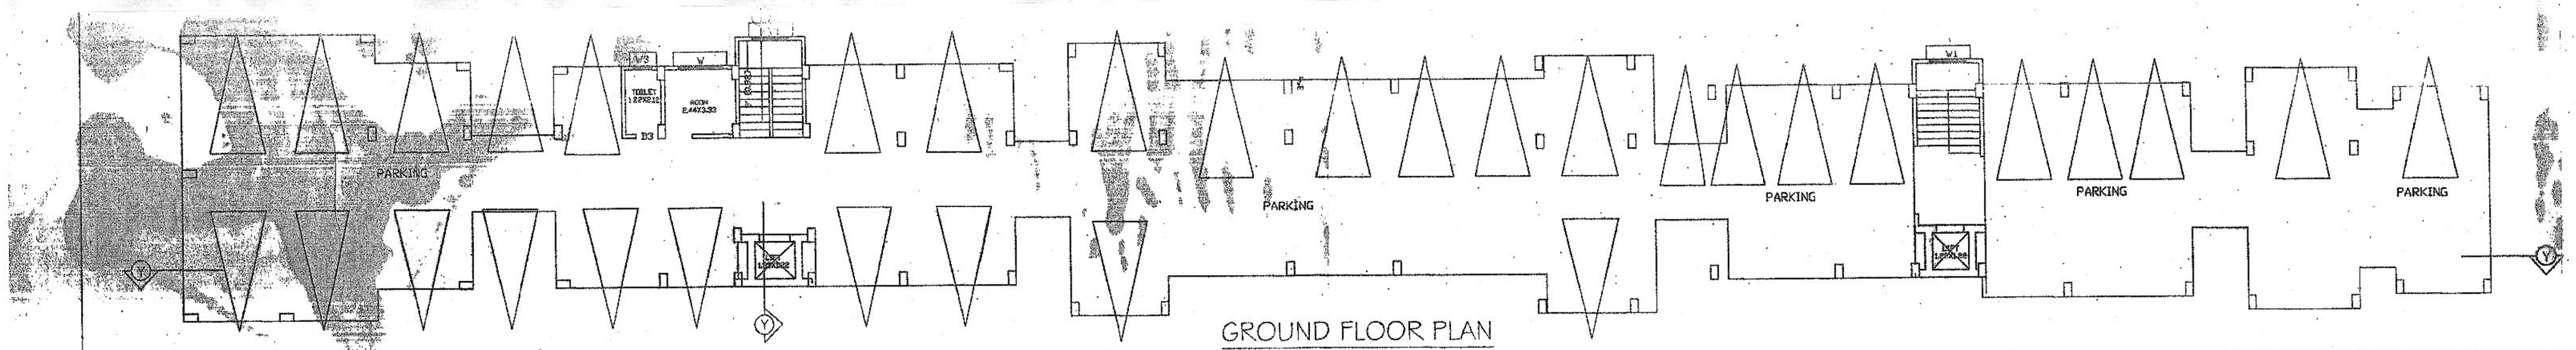

GROUND FLOOR PLAN

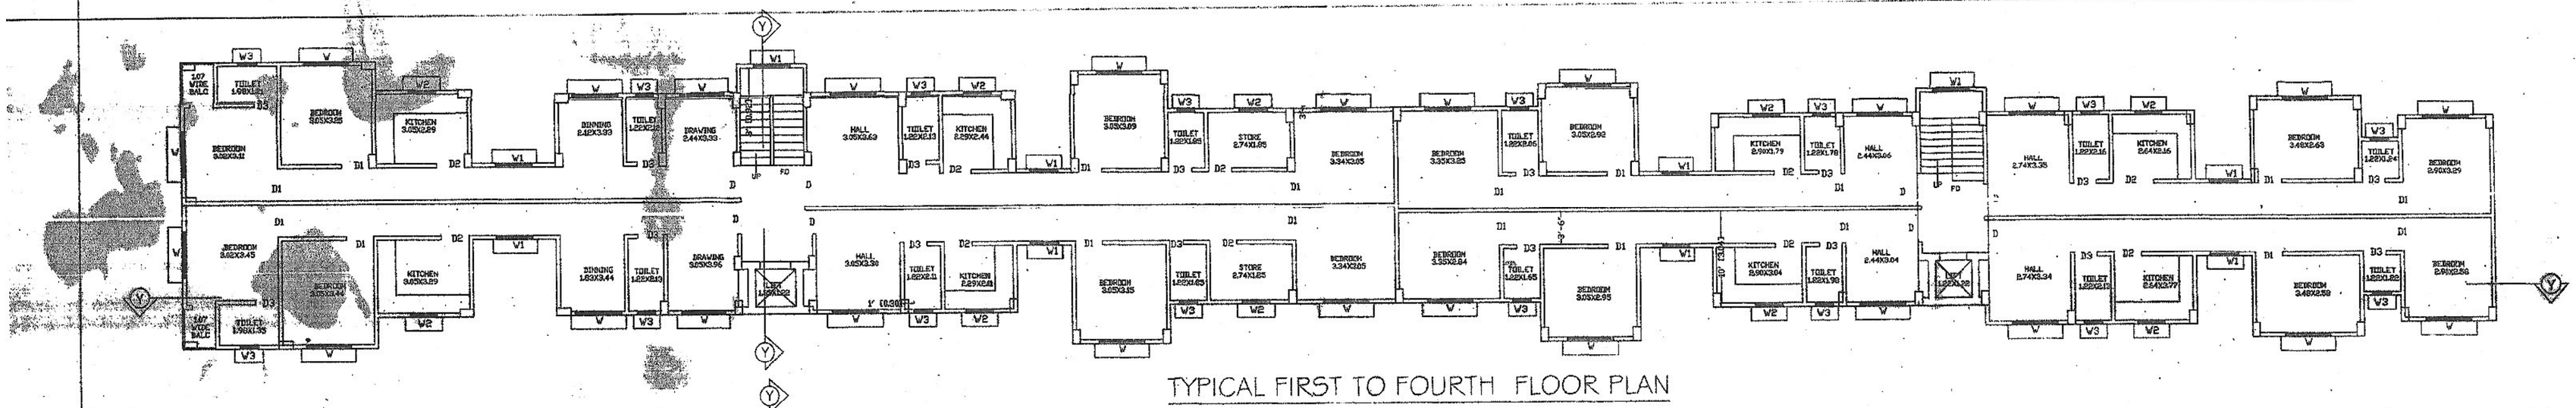

TYPICAL FIRST TO FOURTH FLOOR PLAN

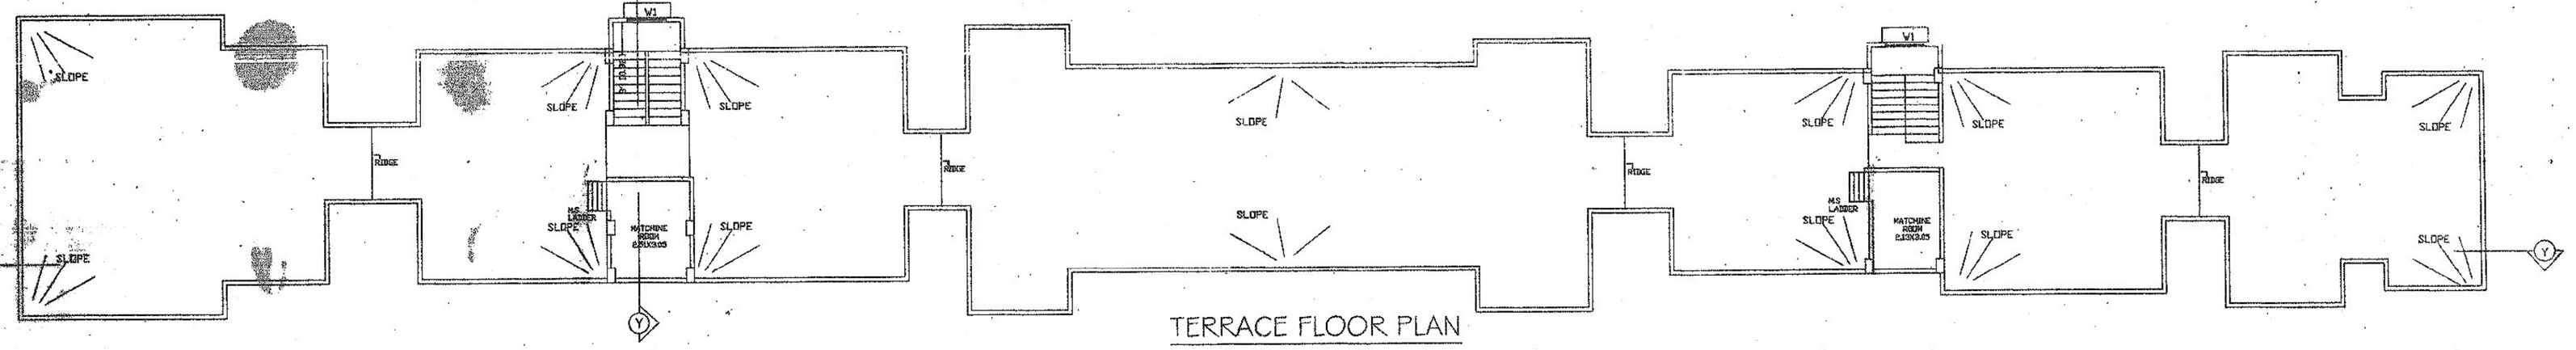

TERRACE FLOOR PLAN

SECTION YY

SPECIFICATION

1. R.C.C UNDER REMMED RUBBLE FOUNDATION AS PER DETAIL GIVEN IN THIS DRAWING
2. 1ST CLASS BRICK WORK IN CEMENT MORTER(1:6) IN SUPER STRUCTURE
3. HEIGHT OF PLINTH FLOOR AREA SHOWN IN SECTION
4. 0.03 I.P.S. FLOORING OVER 0.75 DRY REMMED KHOA OVER FLAT BRICK SOLING OVER LOCAL SAND FILLING.
5. 0.050 TH D.P.C. ON P.L. ALL ROUND THE BUILDING.
6. 0.110 TH LIME CONCRETE OVER 0.100TH R.C.C. SLAB.
7. 0.15 TH R.C.C. BAND AT DOORS & WINDOWS OPENINGS.
8. 0.12 CEMENT PLASTER ON BOTH SIDE OF WALL.
9. WHITE & COLOUR WASH AS PER CHOICE.

PROPOSED RESIDENTIAL BUILDING FOR
1) SMT SULEKHA KUMARI D/O SHYAM NARAIN SINGH
2) SRI SANJAY KUMAR S/O SHYAM KISHORE SINGH

MAUJA :- SIKANDERPUR,
TAUZI NO. 5855,
PLOT NO:- 675(P)
KHATA NO:- 271,
THANA NO :-17,
THANA:- DANAPUR,
DIST :- PATNA.

SCALE	NORTH	SHEET NO
1:100 1:200	N	2/2

NAME OF OWNER	SIGNATURE OF OWNER
SMT SULEKHA KUMARI D/O SHYAM NARAIN SINGH	Sulekha Kumari
2) SRI SANJAY KUMAR S/O SHYAM KISHORE SINGH	Sanjay Kumar

Vishnu Kirann
Br. Vishnu Kirann
Civil Engineer
A/P-N 02709-19

SIGNATURE OF ARCHITECT / ENGINEER

The Owner/Builder in no case deviate construction from the sactioned plan. Any Deviation Found during construction or any time the entire structure will be treated as unauthorised and the owner/ builder will be liable for legal action. The owner will keep a copy of sanctioned plan at the site during construction. Sanctioned plan valid for three years only

Certified that the name Raman Kumar
s O.A Reg. No. CA/82/6719
JLB - Nagar Parishad, Danapur-Nizamat
Empanelment No. 3210-11
Plan Case No PM/Sikandarpur (R) 5-128/11
Date 15/10/2011
Sanction of Plan according under Provision of Section 314 of Bihar Municipal Act 2007

M/s Sai Ashray Nirman India Pvt. Ltd.
Director

Regd. Architect-Raman Kumar
C.O.A. Reg. No. CA/82/6719
Empanelment No. 3210-11
Nagar Parishad Danapur Nizamat