
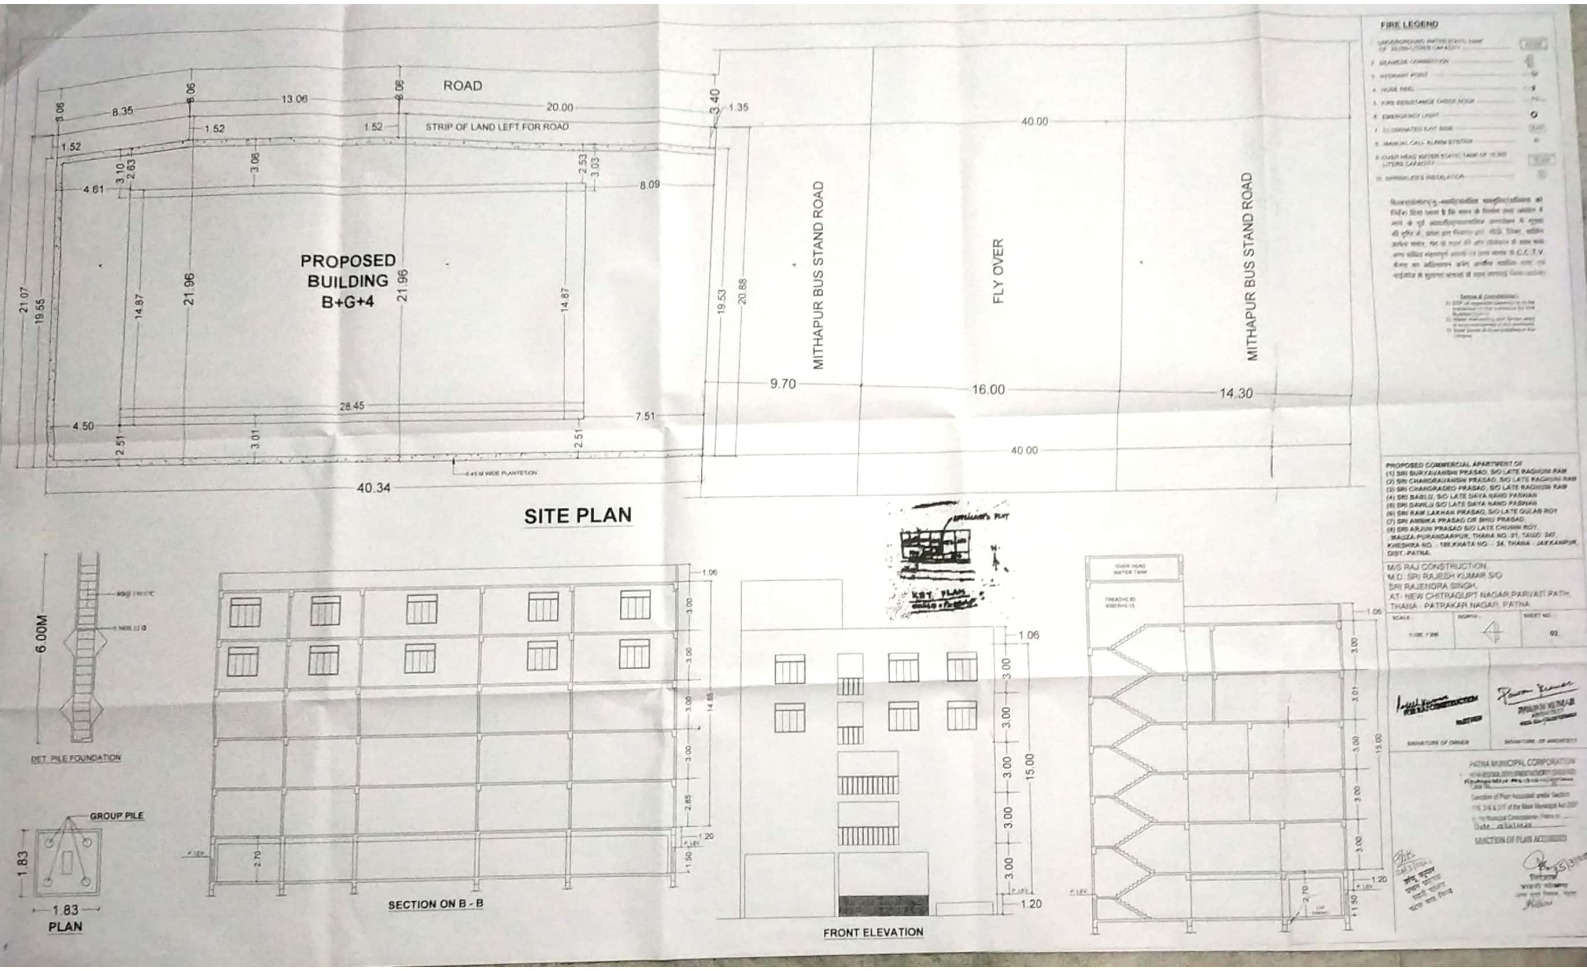


Scanned with CamScanner

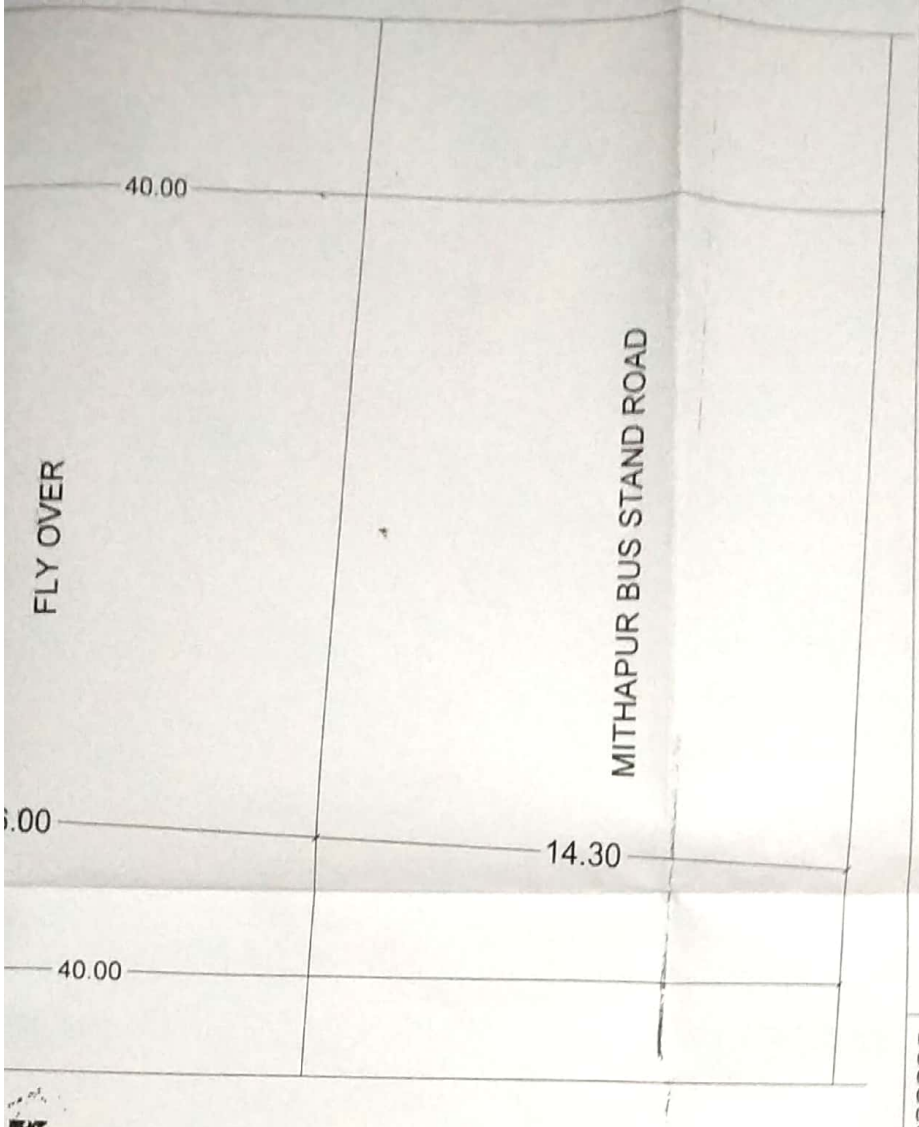


FIRE LEGEND

1. UNDERGROUND WATER STATIC TANK OF 20,000 LITERS CAPACITY	
2. SEAMESE CONNECTION	
3. HYDRANT POINT	
4. HOSE REEL	
5. FIRE RESISTANCE DOOR	FD
6. EMERGENCY LIGHT	
7. ILLUMINATED EXIT SIGN	EXIT
8. MANUAL CALL ALARM SYSTEM	
9. OVER HEAD WATER STATIC TANK OF 10,000 LITERS CAPACITY	
10. SPRINKLER'S INSTALATION	

निदेशक/प्रोमोटर/भू-स्वामी/समंजित भागधारिक/अभिकर्ता को निर्देश दिया जाता है कि भवन के निर्माण तथा उपयोग में लाने के पूर्व आपातीन/व्यावसायिक उपयोजन में सुरक्षा की दृष्टि से, प्रवेश द्वार निकास द्वार, सीढ़ी, लिफ्ट, पार्किंग प्रत्येक फ्लोर, गेट के बाहर की ओर सी.सी.टी.वी. के साथ साथ अन्य वांछित महत्वपूर्ण स्थानों पर उच्च मानक के C.C.T.V. कैमरा का अधिस्थापन करेंगे अग्निक समंजित भवन भाग टाईलीज के सुरक्षण साधनों के लक्ष्य करवाई किये जायेंगे।

Terms & Conditions :-
1) STP of requisite capacity is to be installed in the campus by the Builder/Owner.
2) Water Harvesting and Green area is to be maintained in the premises.
3) Solar power is to be installed in the campus.

PLOT

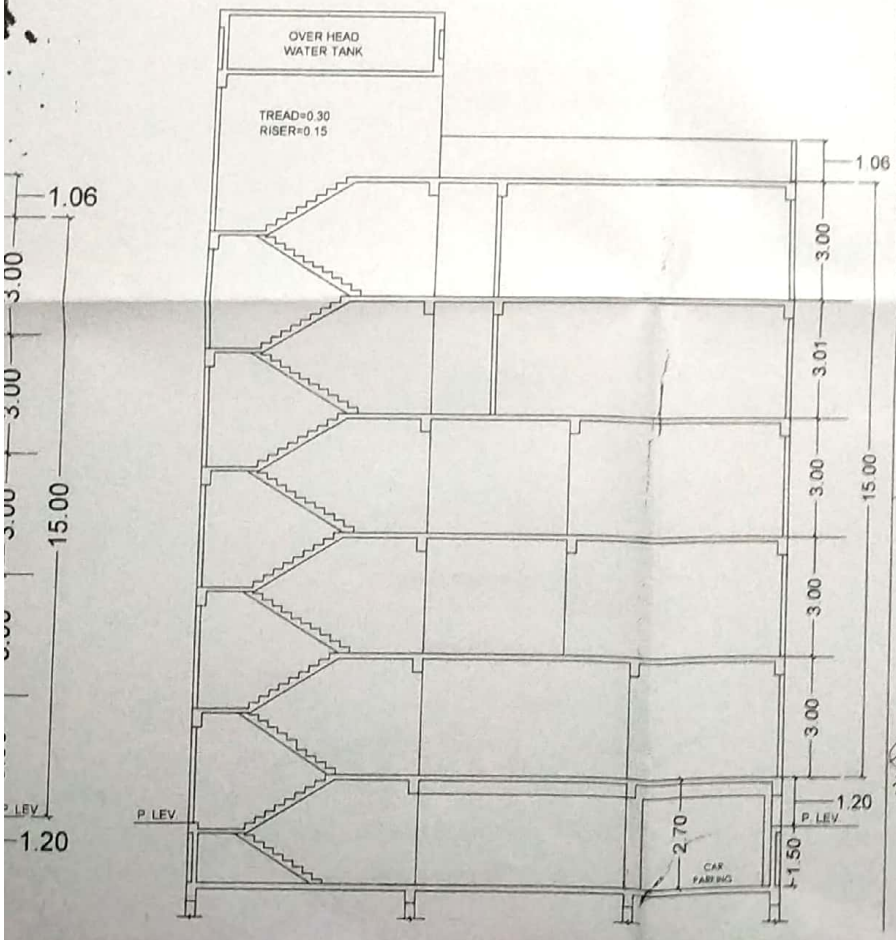

PROPOSED COMMERCIAL APARTMENT OF
(1) SRI SURYAVANSHI PRASAD, S/O LATE RAGHUNI RAM
(2) SRI CHANDRAVANSHI PRASAD, S/O LATE RAGHUNI RAM
(3) SRI CHANDRADEO PRASAD, S/O LATE RAGHUNI RAM
(4) SRI BABLU, S/O LATE DAYA NAND PASWAN
(5) SRI DAWLU S/O LATE DAYA NAND PASWAN
(6) SRI RAM LAKHAN PRASAD, S/O LATE GULAB ROY
(7) SRI AMBIKA PRASAD OR BINU PRASAD,
(8) SRI ARJUN PRASAD S/O LATE CHUNNI ROY,
, MAUZA-PURANDARPUR, THANA NO.-21, TAUZI 247,
KHESHRA NO. - 188,KHATA NO. - 24, THANA - JAKKANPUR,
DIST.-PATNA.

M/S RAJ CONSTRUCTION,
M.D. SRI RAJESH KUMAR S/O
SRI RAJENDRA SINGH,
AT- NEW CHITRAGUPT NAGAR PARVATI PATH,
THANA - PATRAKAR NAGAR, PATNA

SCALE :-	NORTH :-	SHEET NO. :-
1:100, 1:200		02

FOR RAJ CONSTRUCTION
PARTNER

SIGNATURE OF OWNER

PAWAN KUMAR
ARCHITECT

SIGNATURE OF ARCHITECT

PATNA MUNICIPAL CORPORATION
PATNA REGIONAL DEVELOPMENT AUTHORITY (PRDA)
Case No. ...
Sanction of Plan Accorded under Section 315, 316 & 317 of the Bihar Municipal Act 2007 by the Municipal Commissioner, Patna on ...
Date ...

SANCTION OF PLAN ACCORDED

निदेशक
नगरी योजना
पटना नगर निगम, पटना

Scanned with CamScanner