
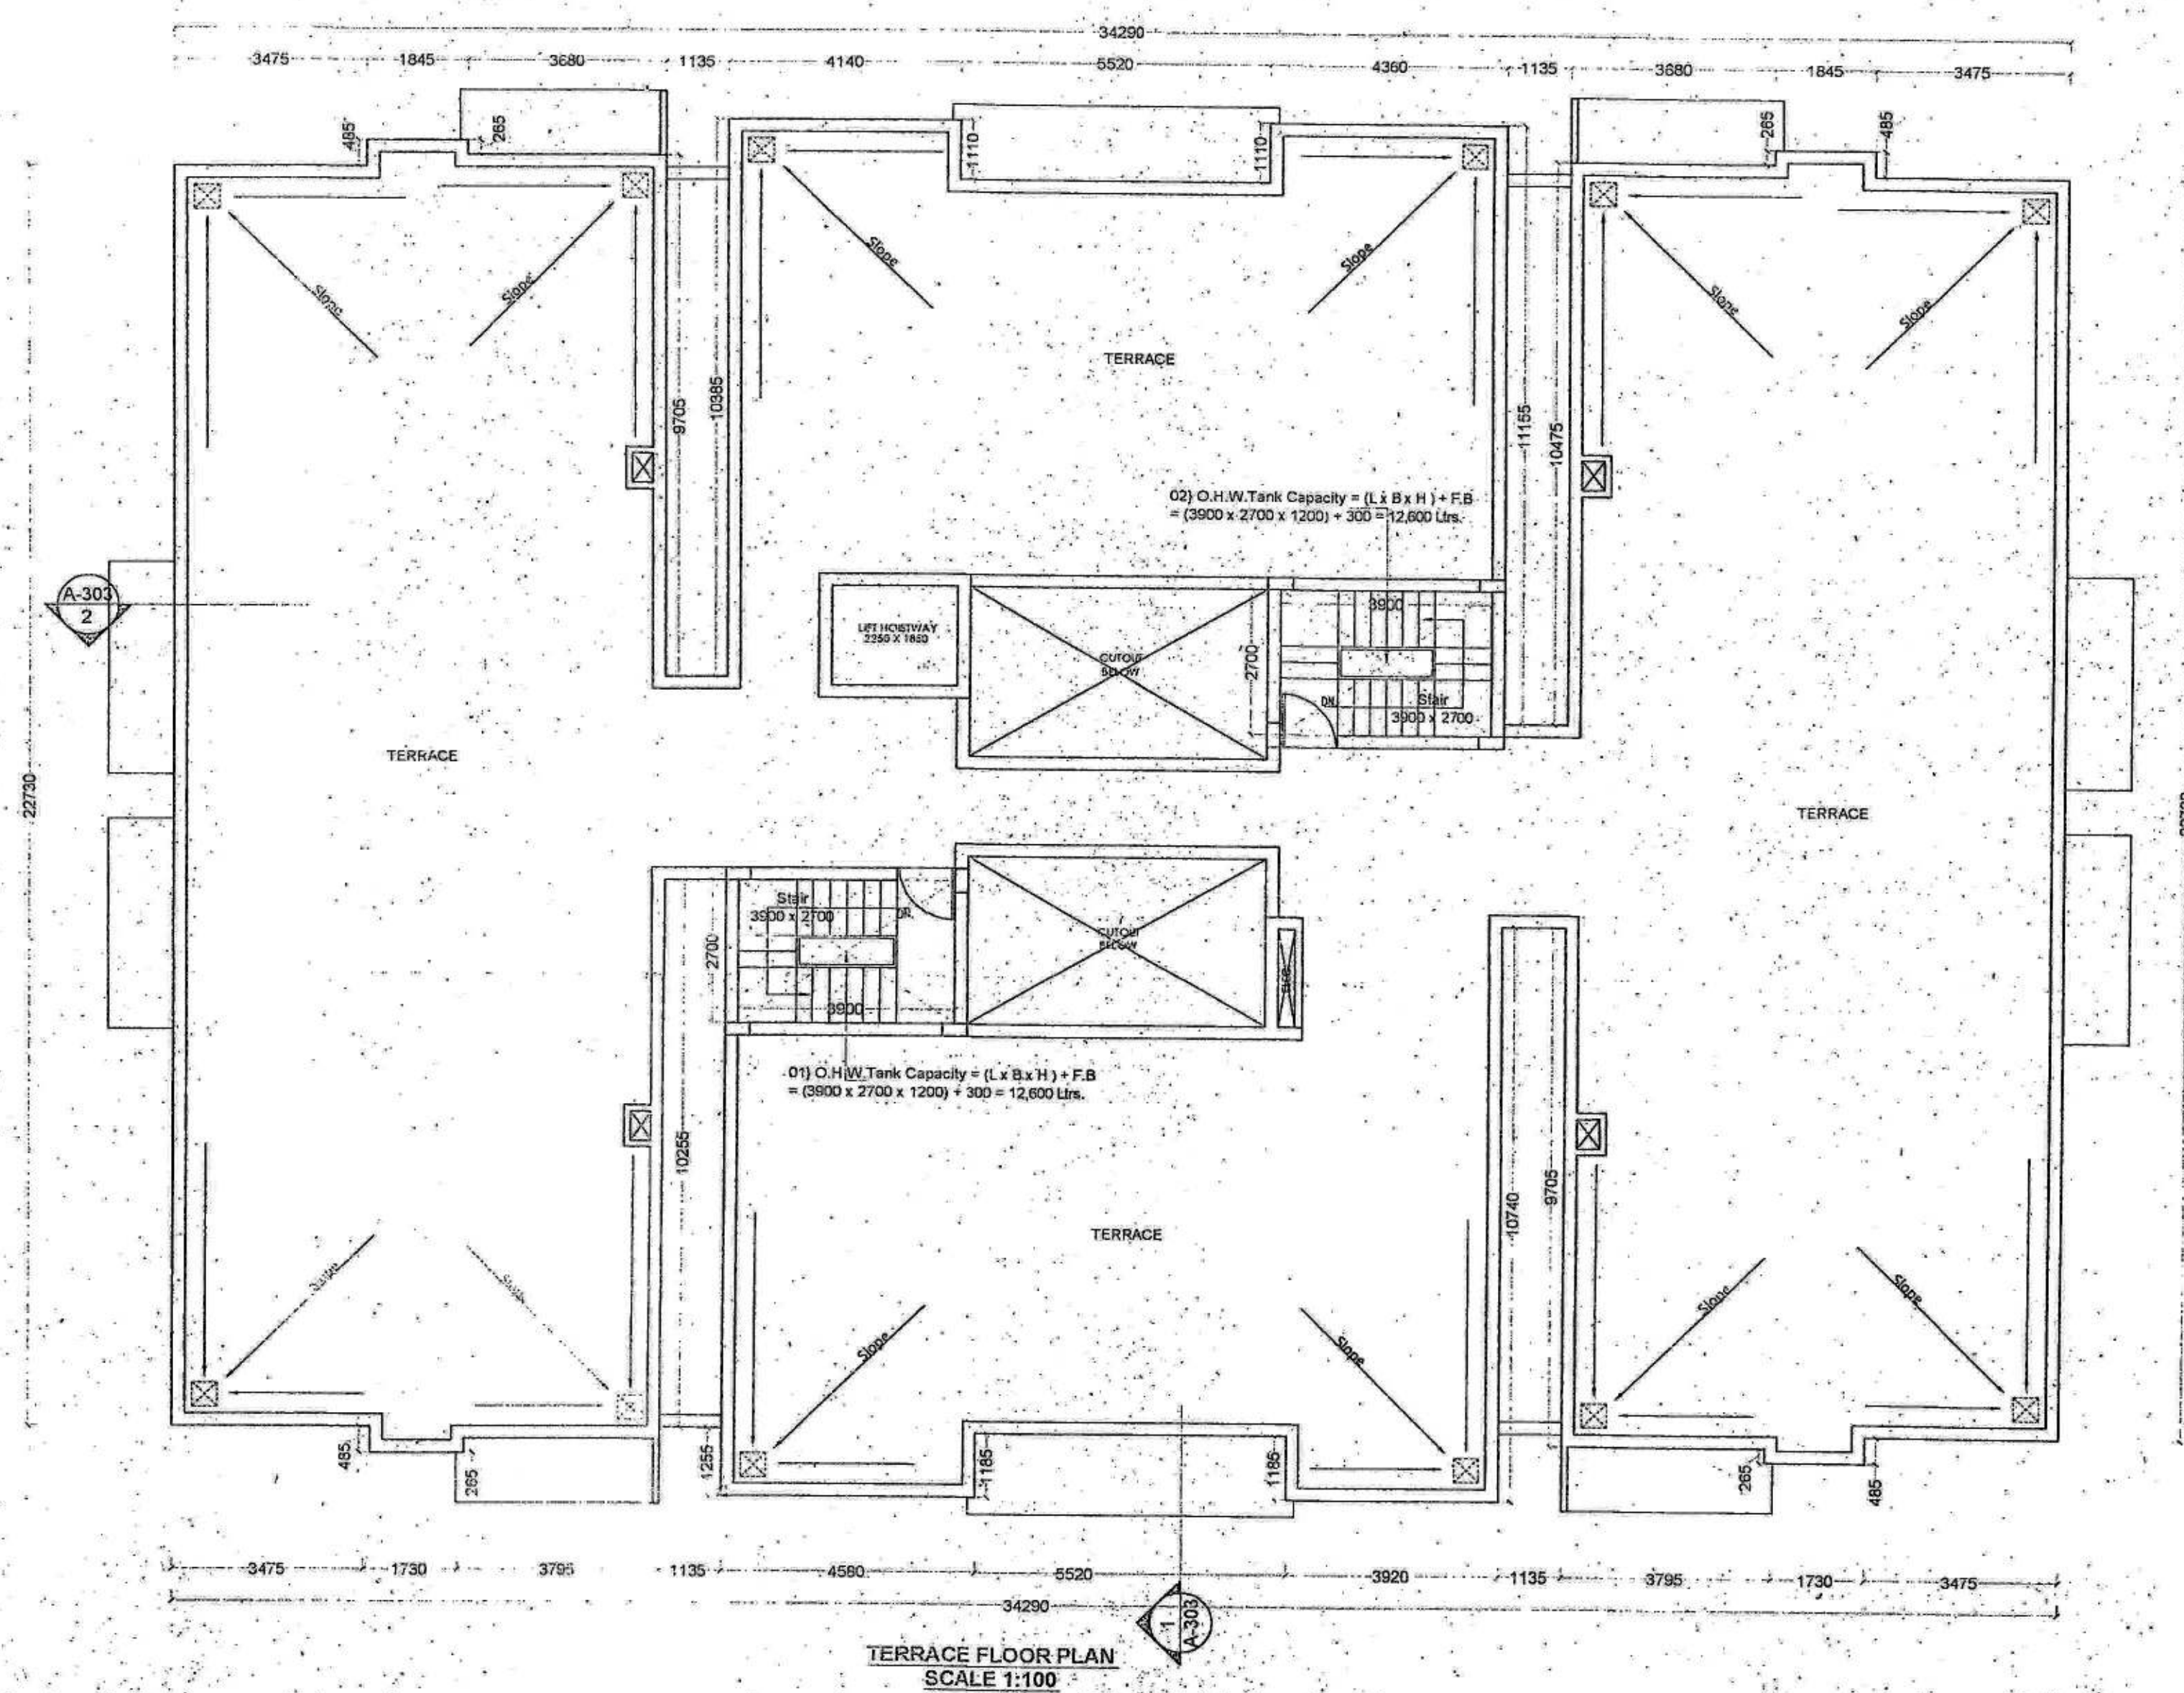
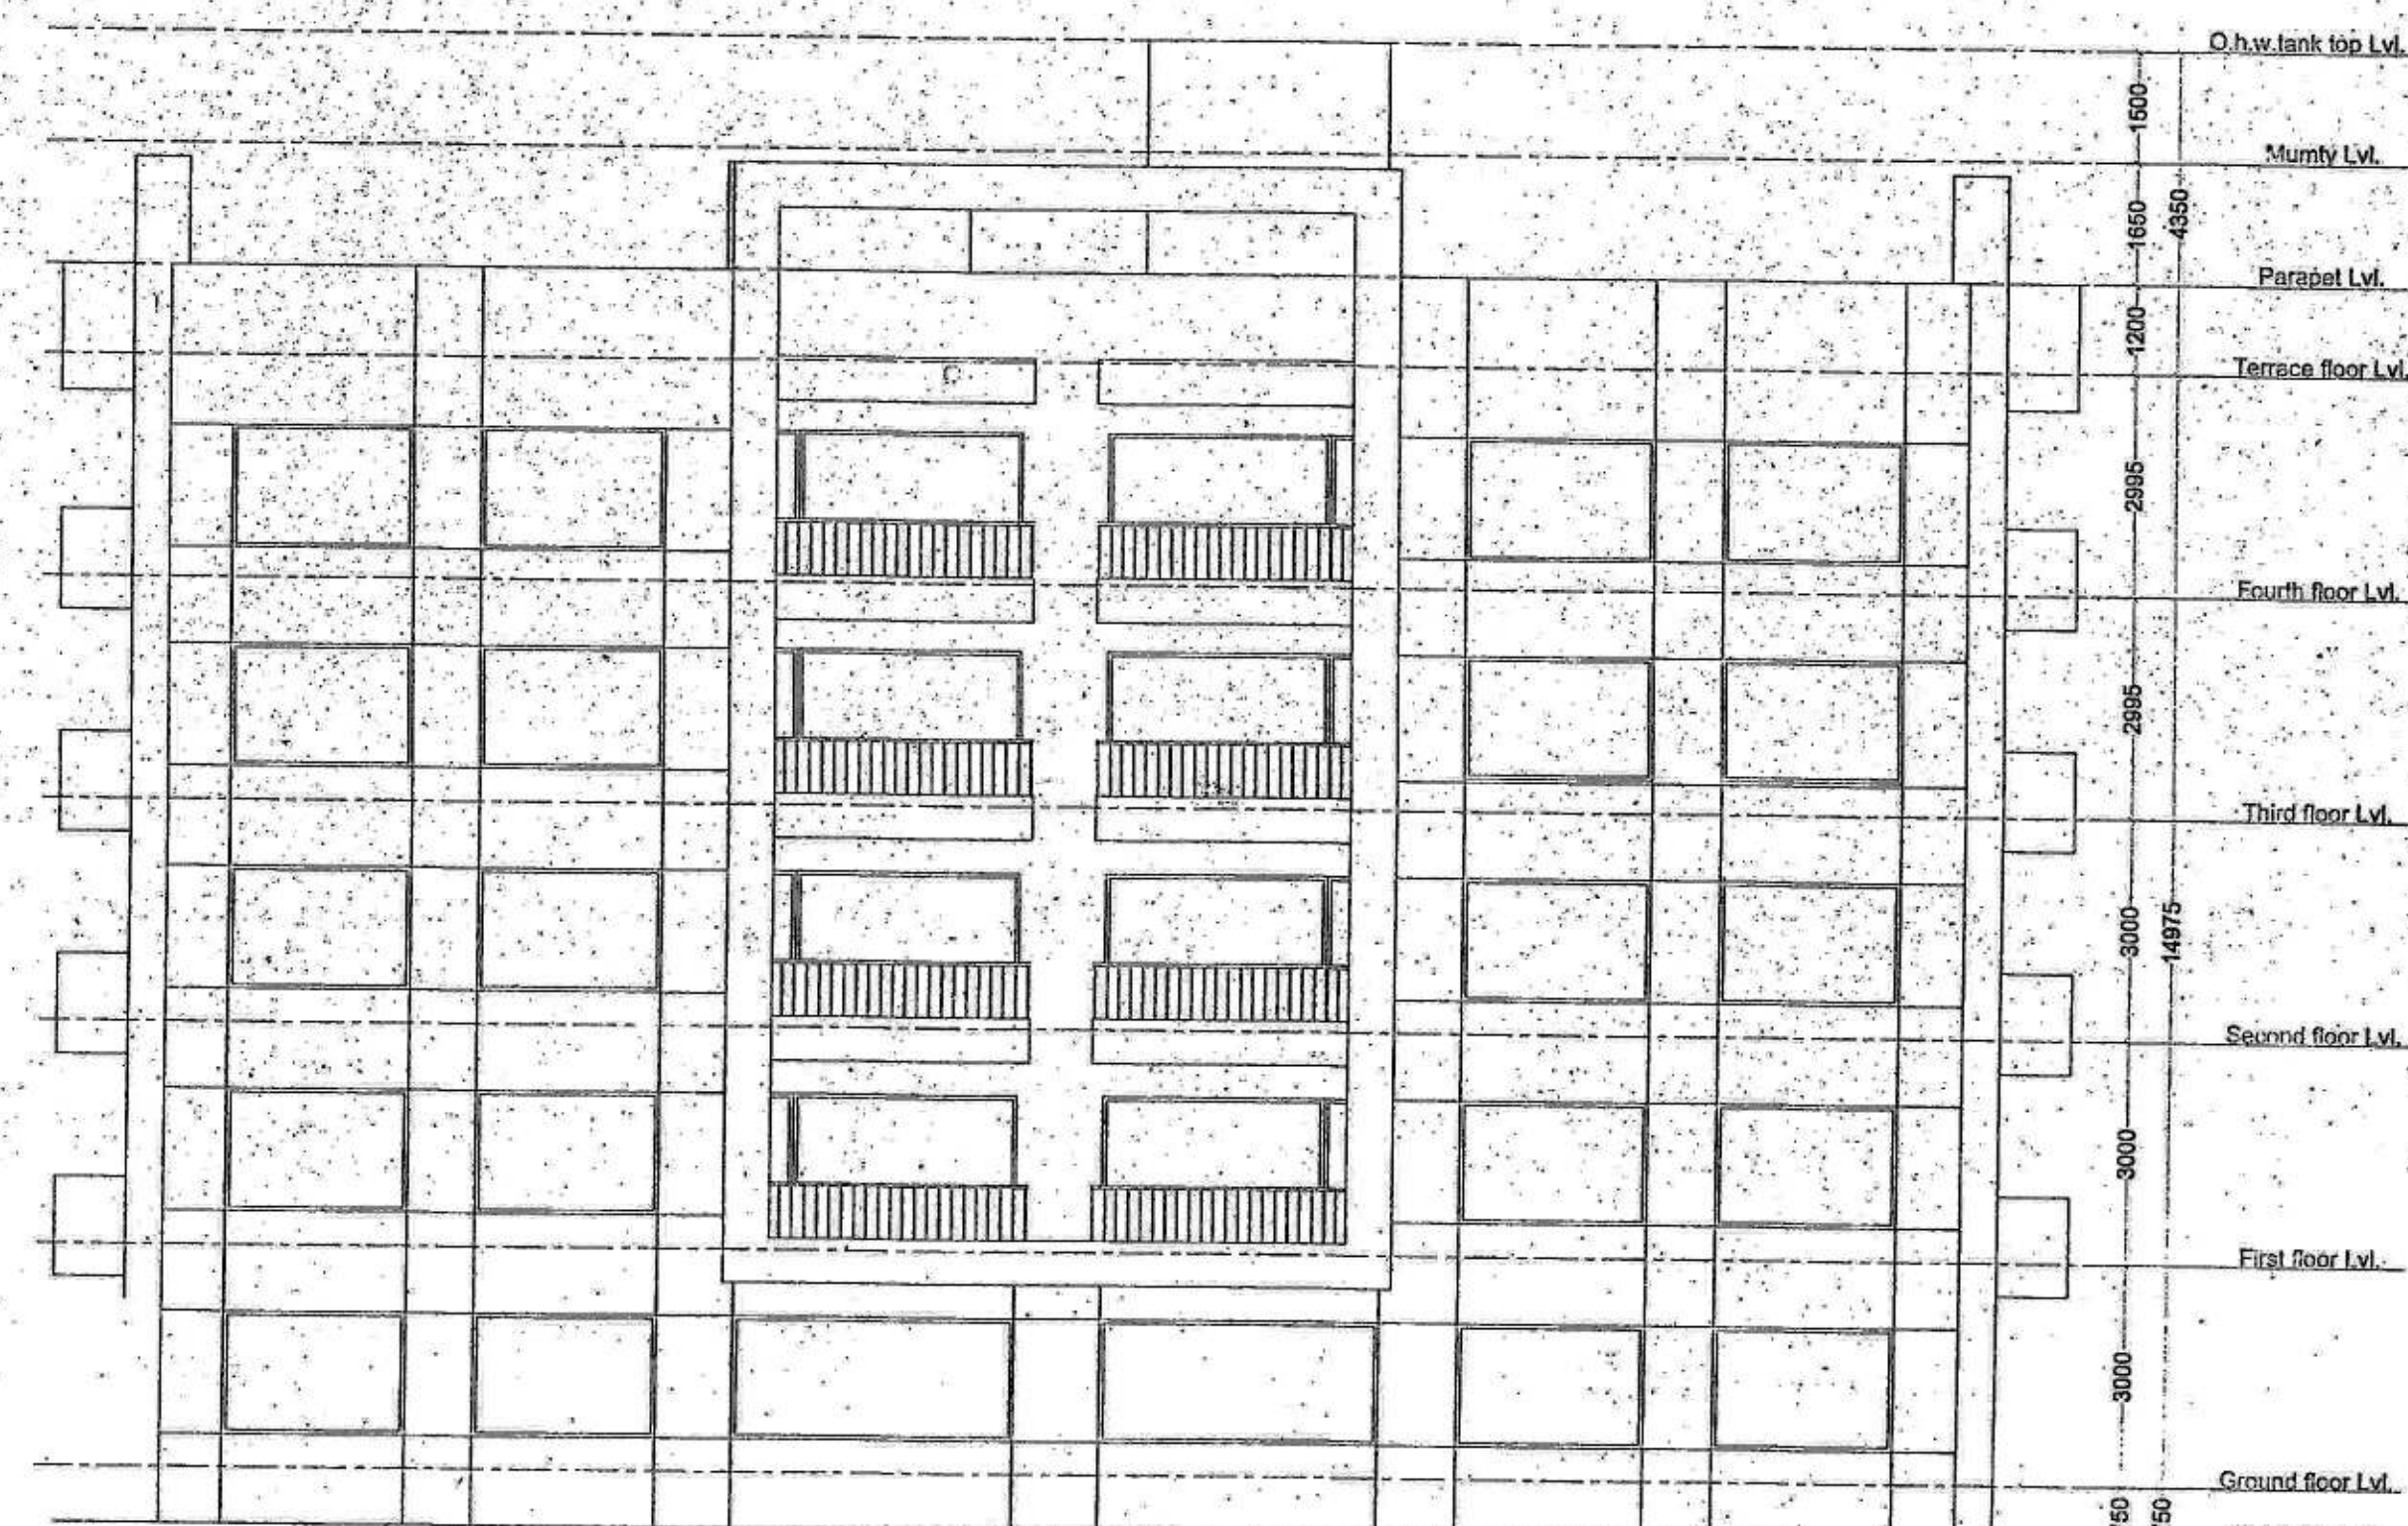


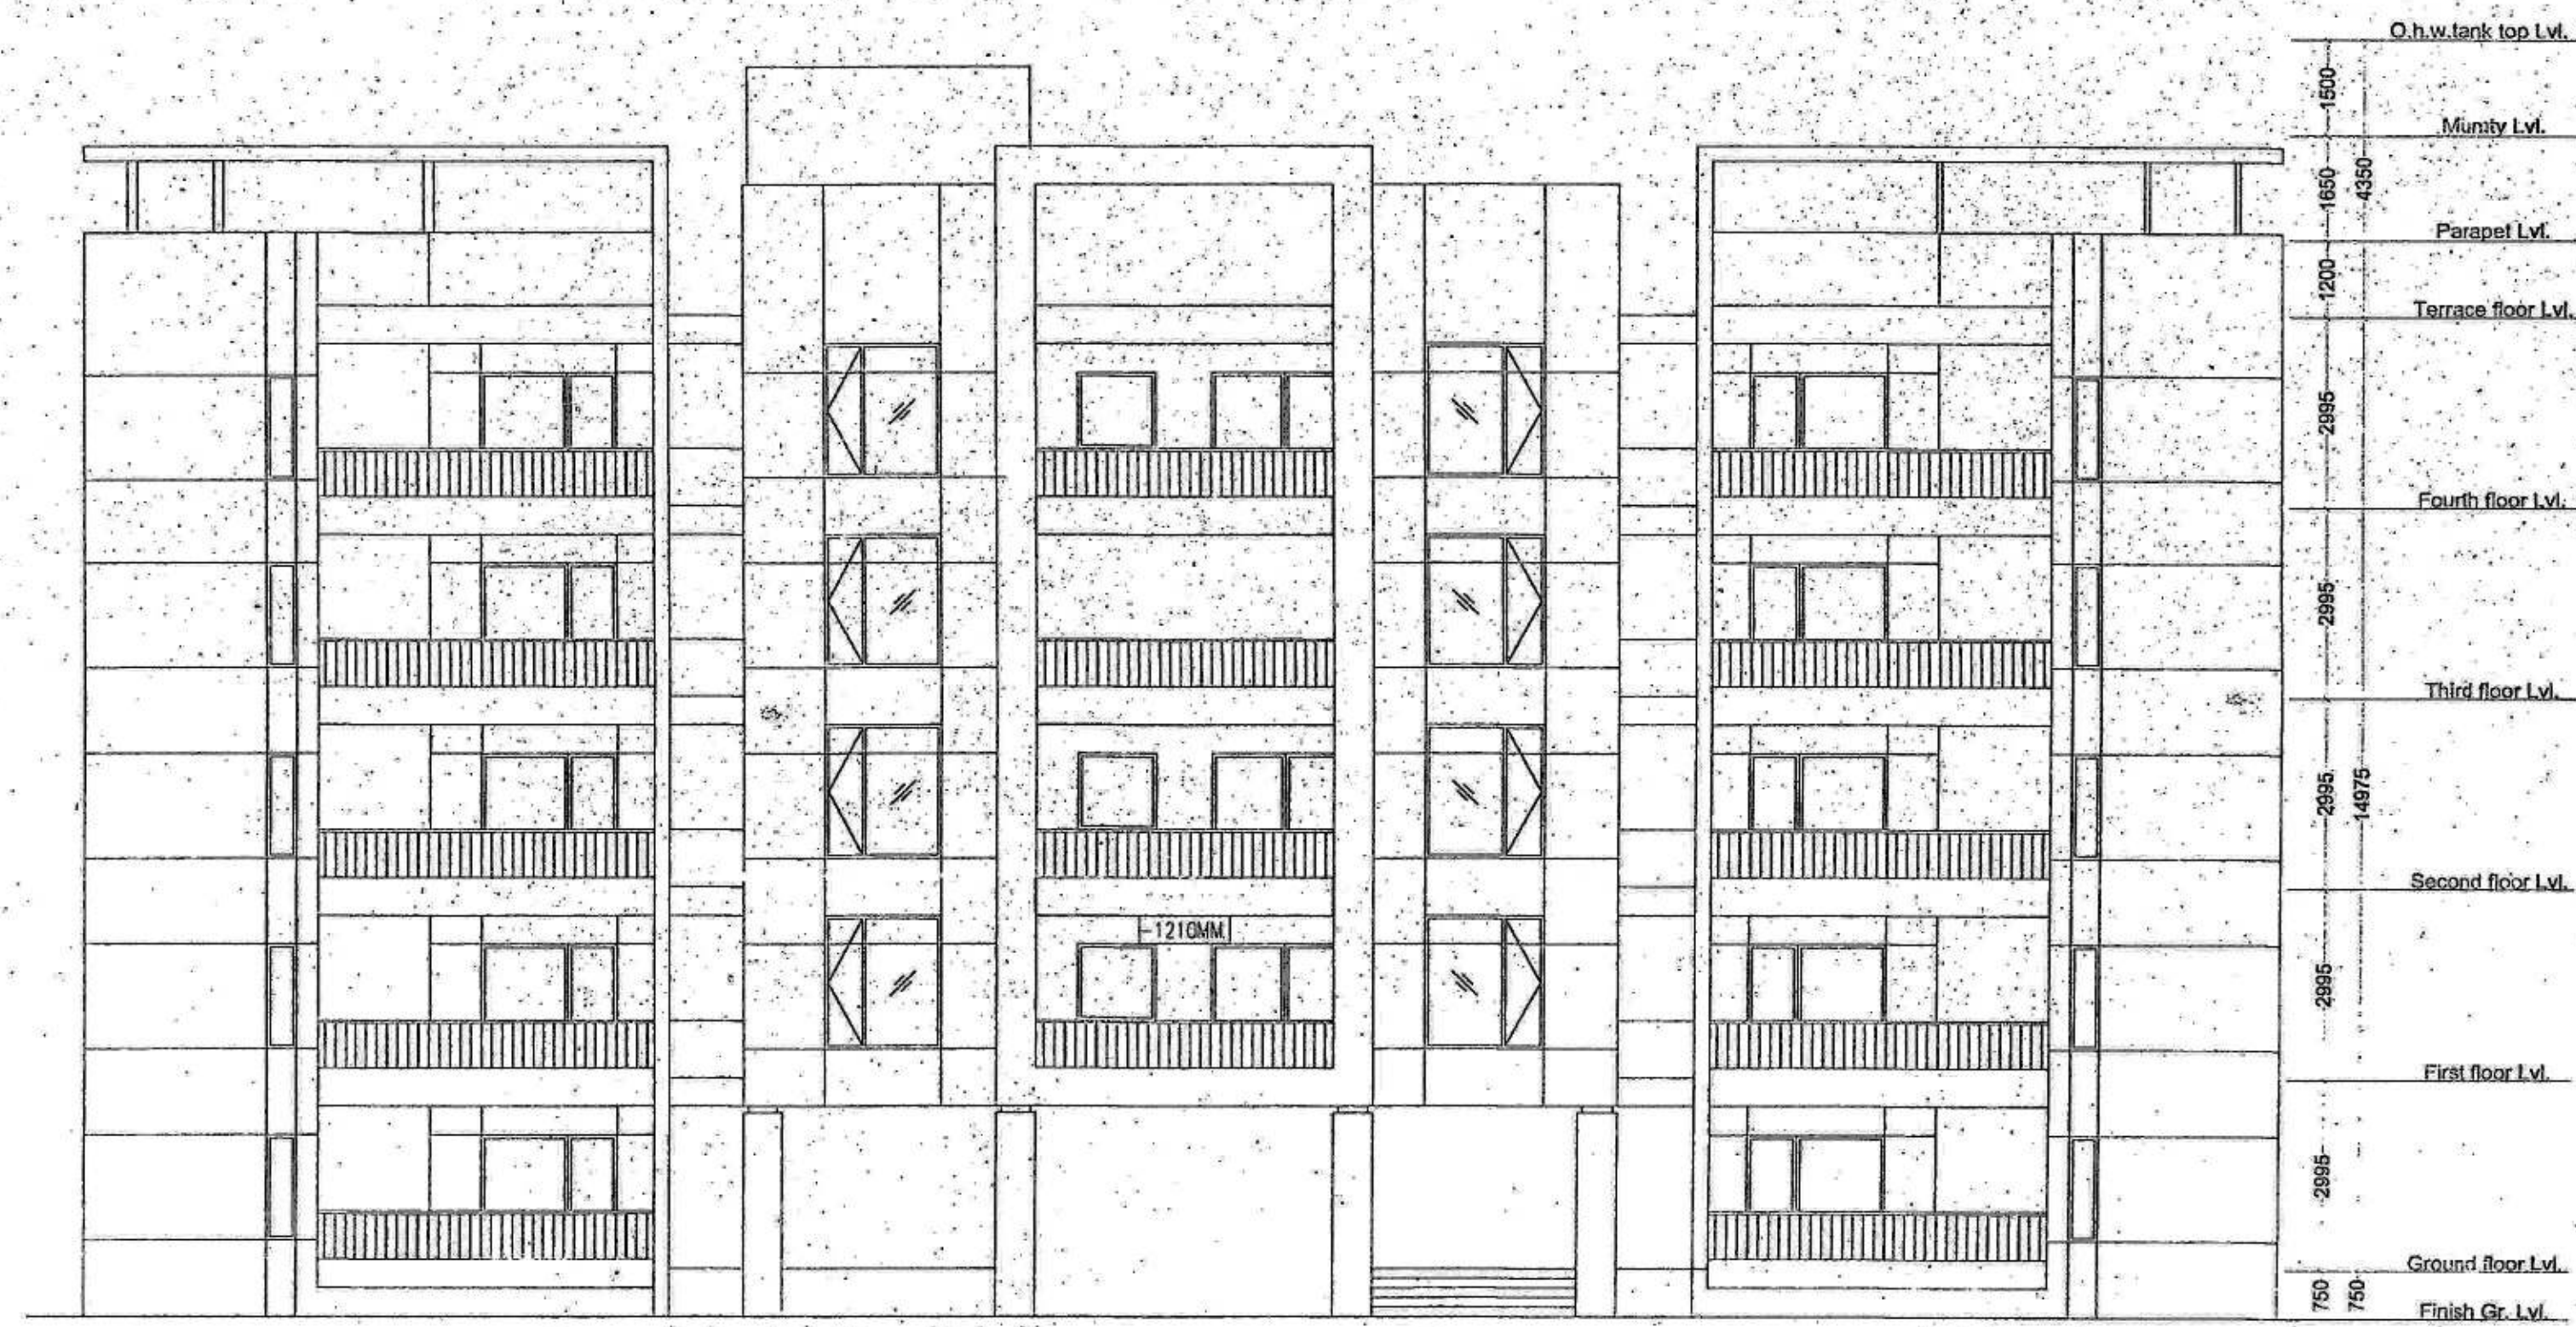

SCHEDULE OF DOORS & WINDOWS					
TYPE	WIDTH	HEIGHT	SILL	LINTEL	DESCRIPTION
D	2000	2100	00	2550	Double Leaf Door
D1	1050	2100	00	2550	Single Leaf Door
D2	900	2100	00	2100	Single Leaf Door
D3	750	2100	00	2100	Single Leaf Door
W	2400	1650	450	2100	Glazed window
W1	1800	1650	450	2100	Glazed window
W2	1200	1650	900	2550	Glazed window
V	600	600	1500	2100	Ventilator
DW	750x2900	2100x1650	450	2100	Door & window
DW1	750x1570	2100x1650	450	2100	Door & window

SPECIFICATION

- (a) FOUNDATION :- R.C.C. PILE FOUNDATION AS/STRUCTURAL DESIGN.
- (b) SUPER STRUCTURES :- R.C.C. FRAMED STRUCTURE AS/STRUCTURAL DESIGN.
- (c) BRICKWORK :- 500 THICK SURROUND GLAZED BRICKWORK IN "S" & 90°S AS/DESIGN.
- (d) FLOORING :- MOSAIC CAST-IN-SITU FLOORING IN CEMENT IN ALL AREA.
- (e) WALL FINISH :-
 - (i) INTERNAL :- ALL INTERNAL SURFACE SHALL BE PAINTED WITH CEMENT PRIMER OVER FLOOR FINISH OF P.O.S. SURFACE.
 - (ii) EXTERNAL :- ALL EXTERNAL SURFACE SHALL BE PAINTED WITH TEXTURE PAINT OVER SURFACE OF EXTERIOR GRADE PRIMER.
- (f) DOOR :-
 - (i) FRAME :- 65X100 TH. SAL WOOD/DOOR FRAME
 - (ii) SHUTTER :- 35X100 TH. SOLID CORE FLUSH DOOR OF I.S.I. MARK AS/DESIGN.
- (g) WINDOW :-
 - (i) FRAME :- 65X100 TH. SAL WOOD/ALUMINIUM WINDOW FRAME
 - (ii) SHUTTER :- RULY GLAZED HARD WOOD/ALUMINIUM WINDOW SHUTTER AS/DESIGN
- (h) TOILETS :-
 - (i) WALLS :- CERAMIC TILES FLOORING.
 - (ii) WALLS :- CERAMIC TILES DADO UP TO 500MM.
 - (iii) SANITARYWARE :- WHITE GLAZED VITRIFIED SANITARYWARE OF I.S.MARK.
 - (iv) FITTING :- CHROME/UM PLATED C.P.FITTINGS OF I.S.I.MARK.
- (i) ELECTRICAL :-
 - (i) ALL ELECTRICAL WIRING IN CONCEALED CONDUITS WITH COPPER CONDUCTOR.
 - (ii) ALL ELECTRICAL MODULAR SWITCHES OF I.S.MARK.
 - (iii) ADDITIONAL LIGHTING/POWER POINT SOCKETS AS/ DESIGN & DRAWING.
- (j) WATER SUPPLY :- ROUND THE CLOCK WATER SUPPLY BY MEANS OF OWN BORING & OVERHEAD TANK.

SHEET NO.	SCALE.	NORTH.
D.N.P. -03/03	1 : 100 1 : 200	

<i>Nutan Singh</i> <i>Anil Kumar Singh</i> <u>SIGNATURE OF OWNER</u>	<u>SIGN. OF EMPANELLED STRUCT. ENGINEER</u>
<i>Nutan Singh</i> <i>Anil Kumar Singh</i> <u>SIGNATURE OF OWNER</u>	<i>Shankar Ranjan</i> ER. SHAILESH RANJAN, M.E. Reg. No.-3361/2015/NTPN MPDN, PANAPUR <u>SIGN. OF EMPANELLED ARCHITECT.</u>

बिहार भू-सम्पदा (निगिनयन और विकास)
नियमावली 2017 (RERA) को शर्तों के अधीन
राज्य में गठित भू-सम्पदा प्राधिकरण से
इस परियोजना का निबंधन अनिवार्य होगा।

Ram
06/09/17
J. E.
Nagar Parishad Danapur Nizamat

Building Plan No. 25/17-18
 निर्माणित शांती के साथ भग्न मानविध की स्वीकृति
 की जाती है।
 सरकारों या किसी दूसरे के जमीन का अधिकारण नहीं
 करना होगा, तथा एक पूरे संरक्षक के लिए विचार नहीं
 उपलब्धि 2014 के अनुसार
 होगा। भवन ५०-ममीटर की अधिकतम प्रतीति छोड़ना
 भवन से सटीकरी नाला तक जल होगा तथा अपने
 खर्च से शांति निर्माण करना होगा।
 बरसाती पानी नाली के लिए खुदा कर लायका करना
 होगा। भवन ५०-खण्ड विचार प्रमाण की शर्तों में
 भग्न मानविध परवर रुद्ध करना होगा। की शर्तों में
 खड़े सिधे पूरे दस्तावेज अपना माना जायेगा। भवन
 मानविध की स्वीकृति केवल तीन के लिए भवन
 होगा। भवन में रहने के लिए NCC प्रमाण करना होगा।
 तकनीकी पता/अभिप्रेता की प्रमाण के अनुसार
 पर पावित।

ALTAIR BUILD
 Partner
 नगर कमिशनर कार्यालय
 नगर परिषद, दानापुर निजामत

