
S.NO	CARPET AREA	BALCONY AREA	OUTER WALL AREA	SERVICE AREA	SALEABLE AREA
F-01	904.00SQFT	114.00SQFT	107.00SQFT	338.00SQFT	1463.00SQFT
F-02	1023.00SQFT	201.00SQFT	56.00SQFT	384.00SQFT	1664.00SQFT
F-03	923.00SQFT	131.00SQFT	61.00SQFT	335.00SQFT	1450.00SQFT

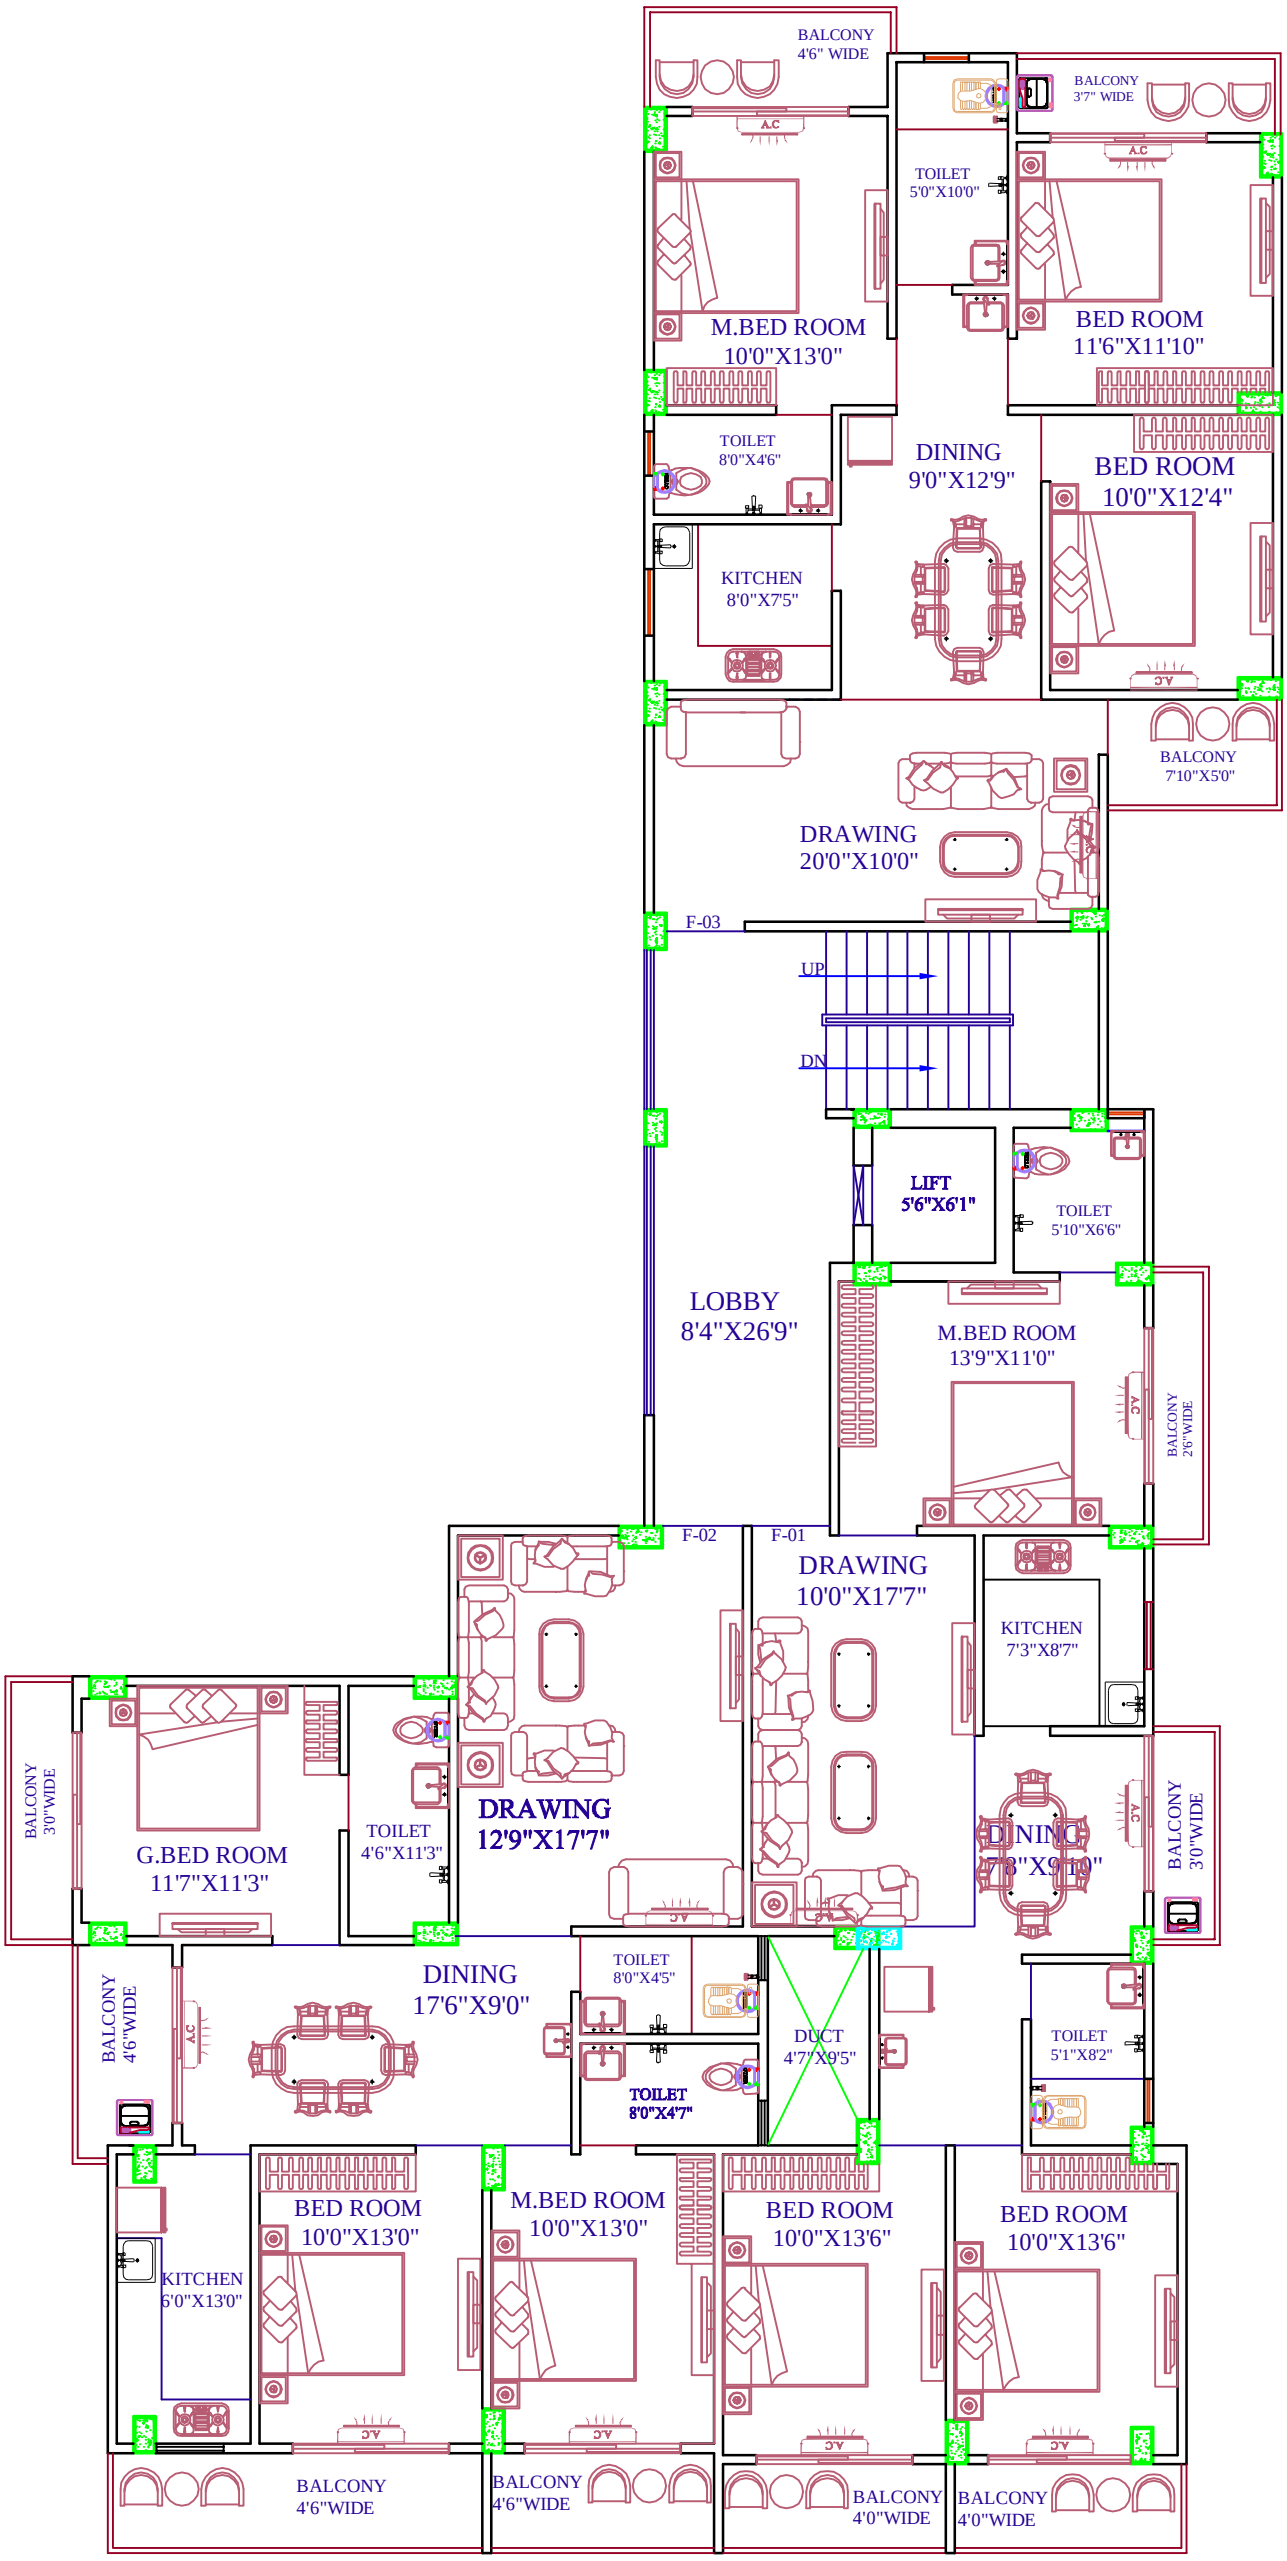

B+G+4

PROJECT:-

KALPANA COUNTY.

AT-KELA MANDI , DARBHANGA

DEVELOPER :-

JAI SRI SHYAM HOMES PVT LTD.

SHEET T.

TYPICAL FLOOR
BOOKING PLAN

DRN.	DATE:-	NORTH:-
ROHINI	11.03.2025	

CONS :- A. R. ASSOCIATES
K A I L A S H N I W A S
B H I K H N A P A H A R I
P A T N A - 8 0 0 0 0 4
(Ph. No. 97713 44539)