




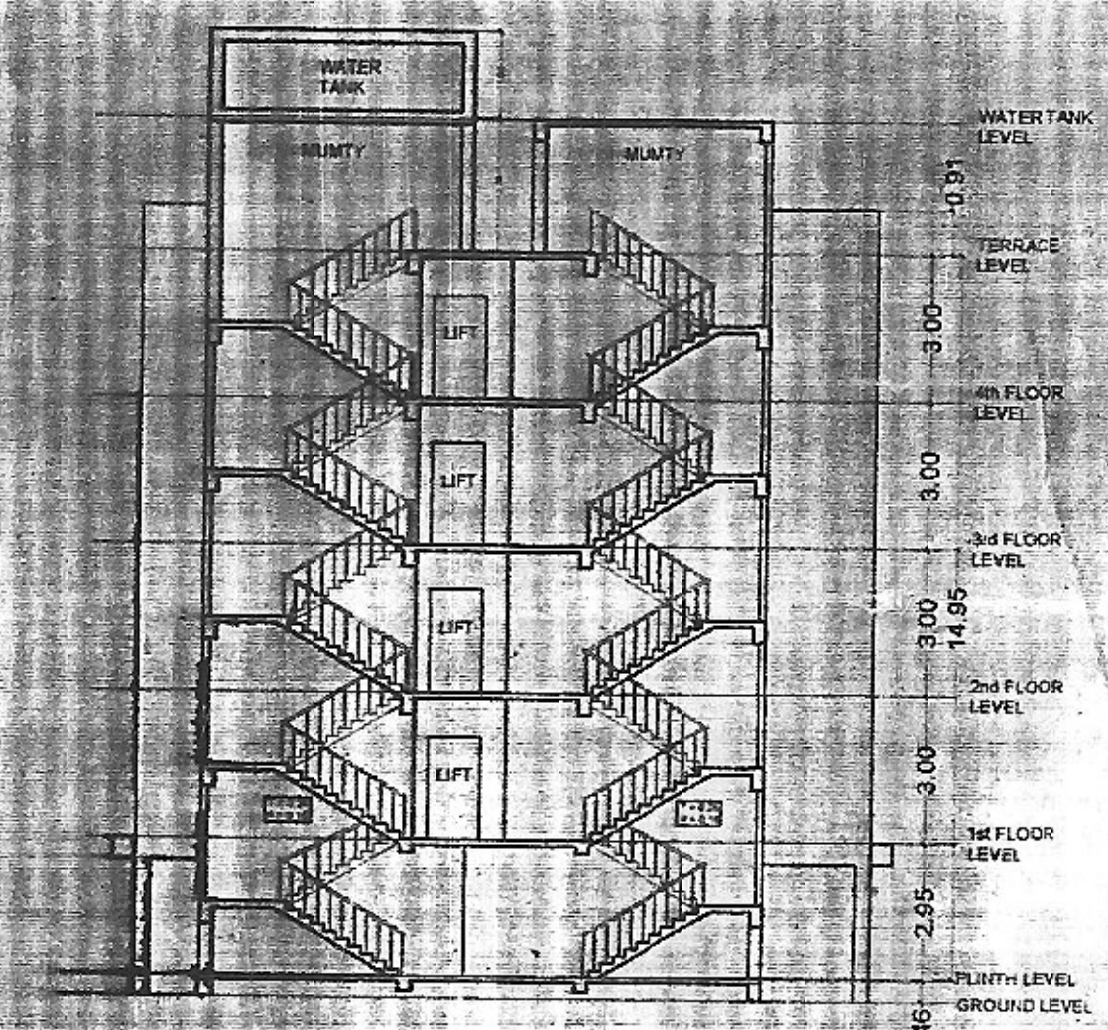

SECTION AT XX (BLOCK B)

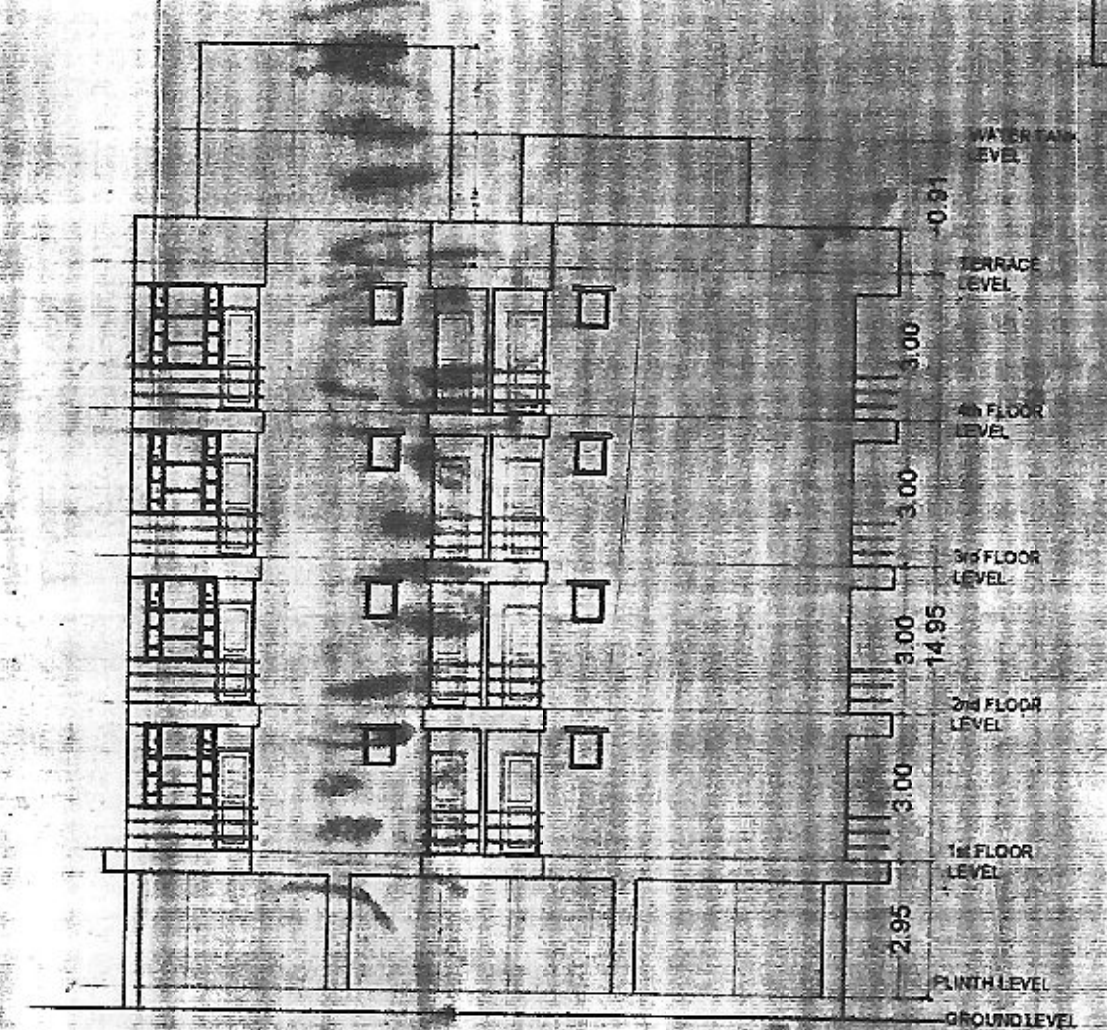

SIDE ELEVATION (BLOCK B)

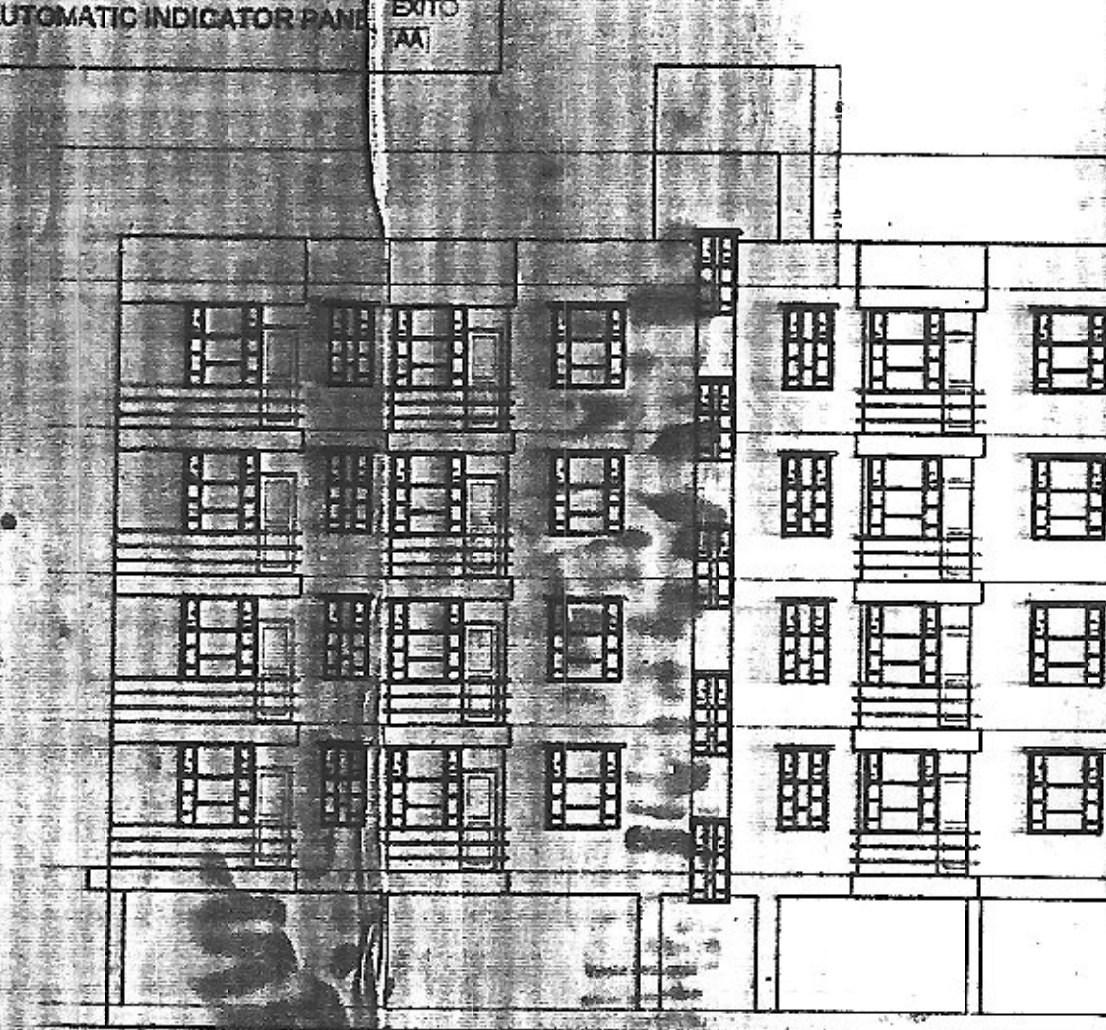

FRONT ELEVATION (BLOCK B)

- LEGEND FOR FIRE FIGHTING**
- 1) FIRE RESISTANT DOOR
 - 2) FIRE HYDRANT WET
 - 3) HOSE REEL
 - 4) FIRE EXTINGUISHER (CO2 TYPE (IN MARKED))
 - 5) MANUAL CALL POINT
 - 6) ILLUMINATED EXIT DIRECTION SIGN
 - 7) SIAMSESE CONNECTION
 - 8) AUTOMATIC INDICATOR PANEL


SCHEDULE OF DOORS AND WINDOWS

TYPE	WIDTH	HEIGHT	SILL LV	LIN LV	DESCRIPTION
D	1.06	2.13	0.0	2.13	PANELLED
D1	1.00	2.13	0.0	2.13	PANELLED
D2	0.91	2.13	0.0	2.13	PANELLED
D3	0.78	2.13	0.0	2.13	PANELLED
W	1.52	1.67	0.91	2.13	GLAZED
W1	0.91	1.67	0.91	2.13	GLAZED
V	0.86	0.86	1.72	2.13	GLAZED


- SPECIFICATION**
- 1.) R.C.C. UNDER REAMED PILE FOUNDATION 4 M. DEEP OR AS/STRUCTURE DESIGN GROUP OF PILE WITH PROPER REIN.
 - 2.) 1st CLASS BRICK WORK IN SUPER STRUCTURE WITH 1:4 CEMENT MORTAR
 - 3.) 10M TH. LIME TERRACING OVER R.C.C. ROOF
 - 4.) MARBLE FLOORING ON GROUND FLOOR, VITRIFIED TILES ON TYPICAL FLOOR, GRANITE TOP ON KITCHEN SLAB
 - 5.) 12 MM TH. CEMENT PLASTER ON BOTH SIDE OF BRICK WORK WITH FLUSH DOOR SHUTTER.
 - 6.) CHOUKHAT OF DOOR TO BE APPROPRIATE CLASS OF SALWOOD
 - 7.) FULLY GLAZED WINDOW IN WOODEN FRAME
 - 8.) P.L. & G.L. AS SHOWN IN SECTION
 - 9.) WHITE OR COLOR WASH AS CHOICE.

PROPOSED RESIDENTIAL BUILDING OF


- 1) Sri. KAILASH SINGH
S/o - Late Raghun Singh
- 2) Sri. VISHWAJEET KUMAR
- 3) Sri. INDRAJEET KUMAR
- 4) Sri. PREMJEET KUMAR
S/o - Kailash Singh
- 5) SMT. SULBHA DEVI
W/o - Sri Binay Kumar Singh
D/o - Late Raghun Singh
PLOT NO. - 1242, 1243
KHATA NO. - 135, 163
TAUZI NO. - 5553
MAUZA - DHANAUT
THANA NO. - 20
DISTT - PATNA

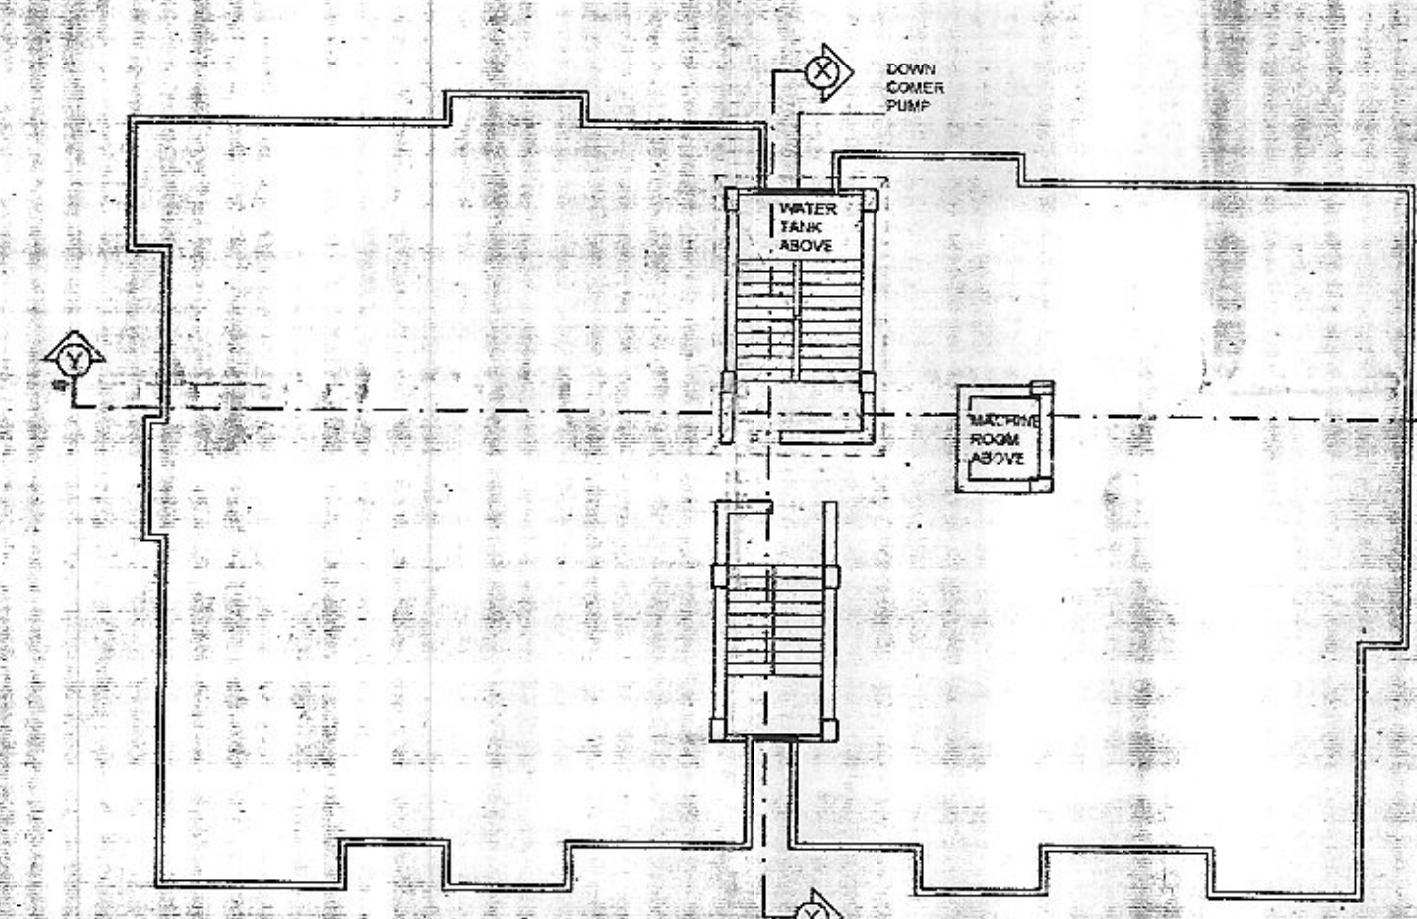


TERRACE FLOOR PLAN (BLOCK B)

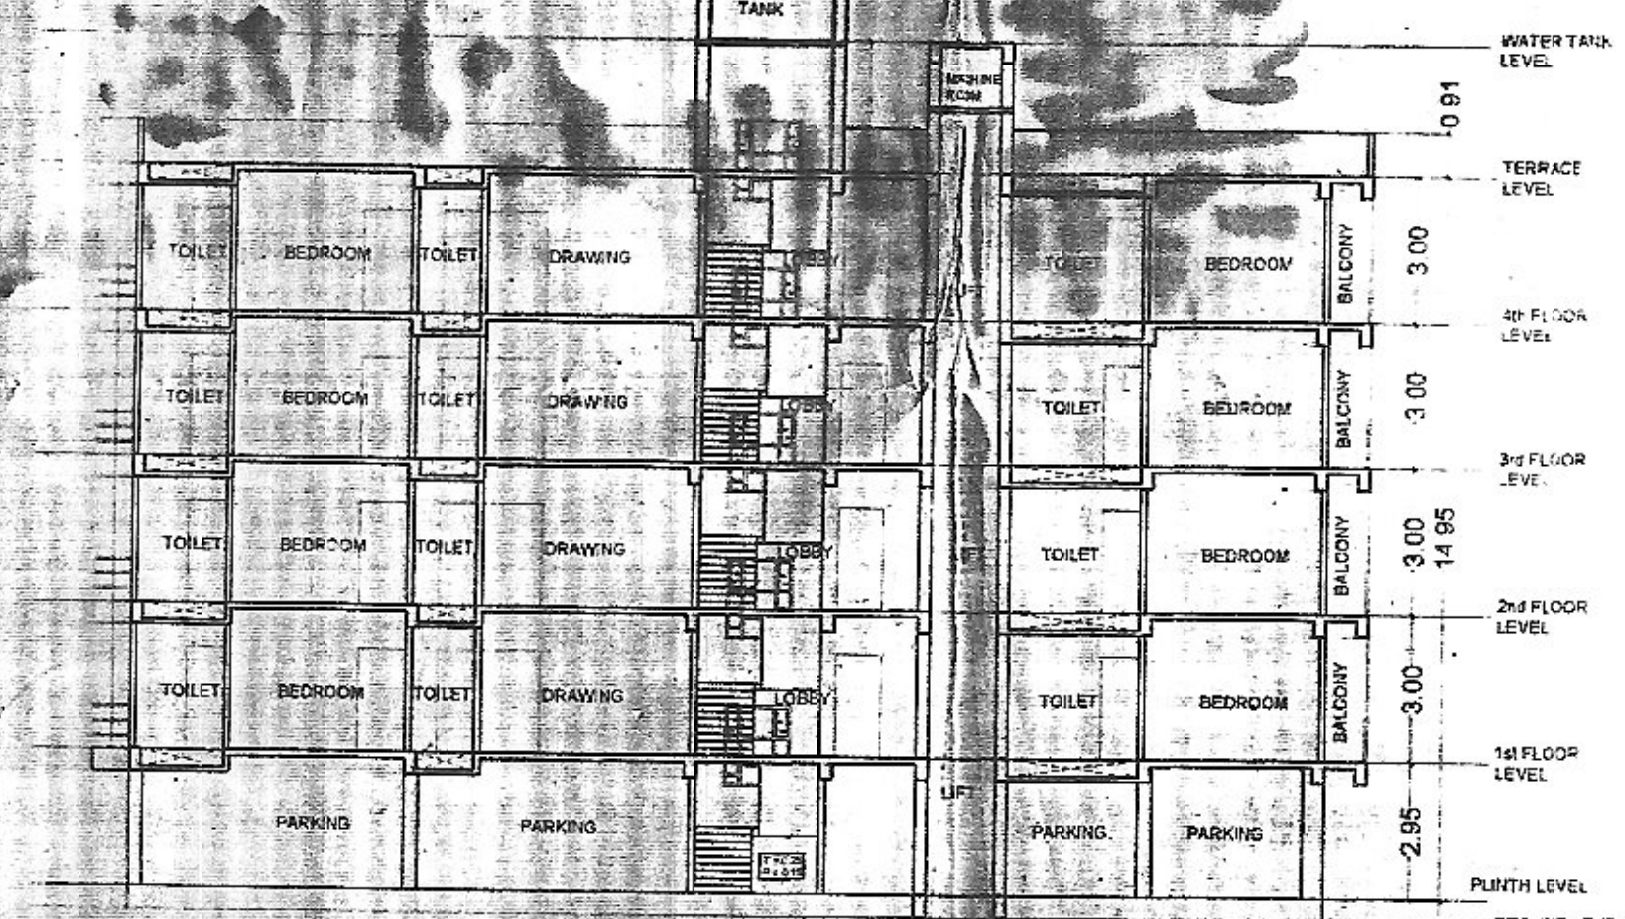


SECTION AT YY (BLOCK B)

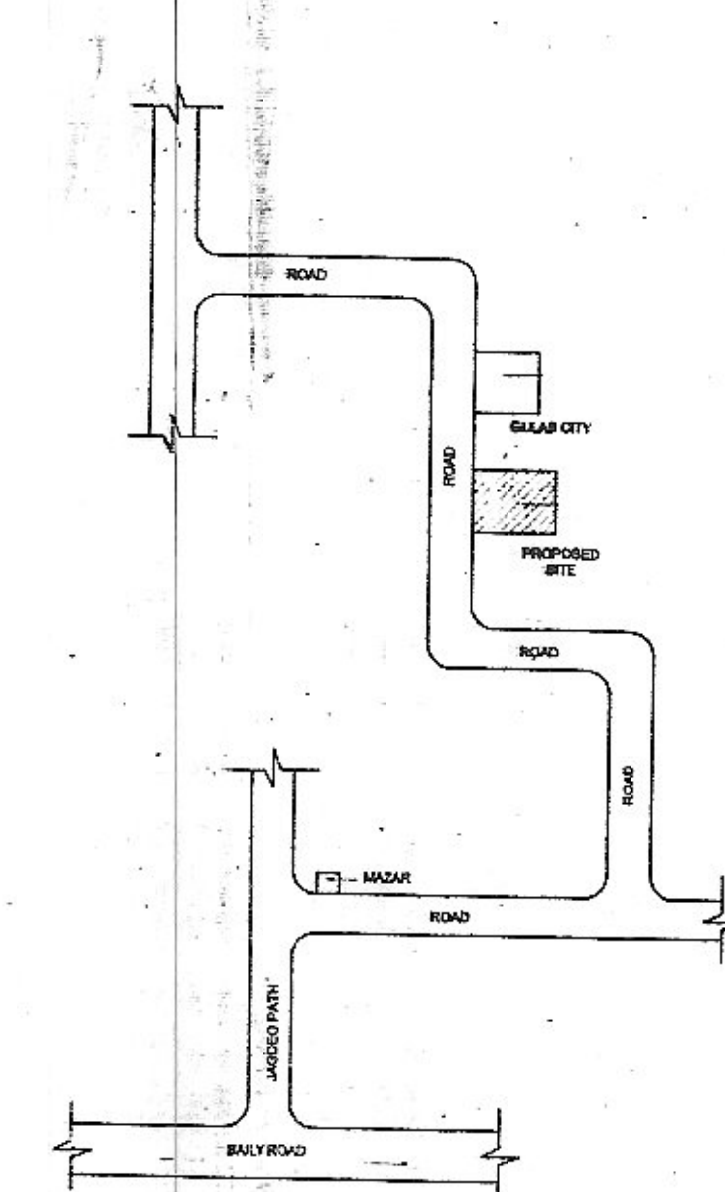


LOCATION PLAN

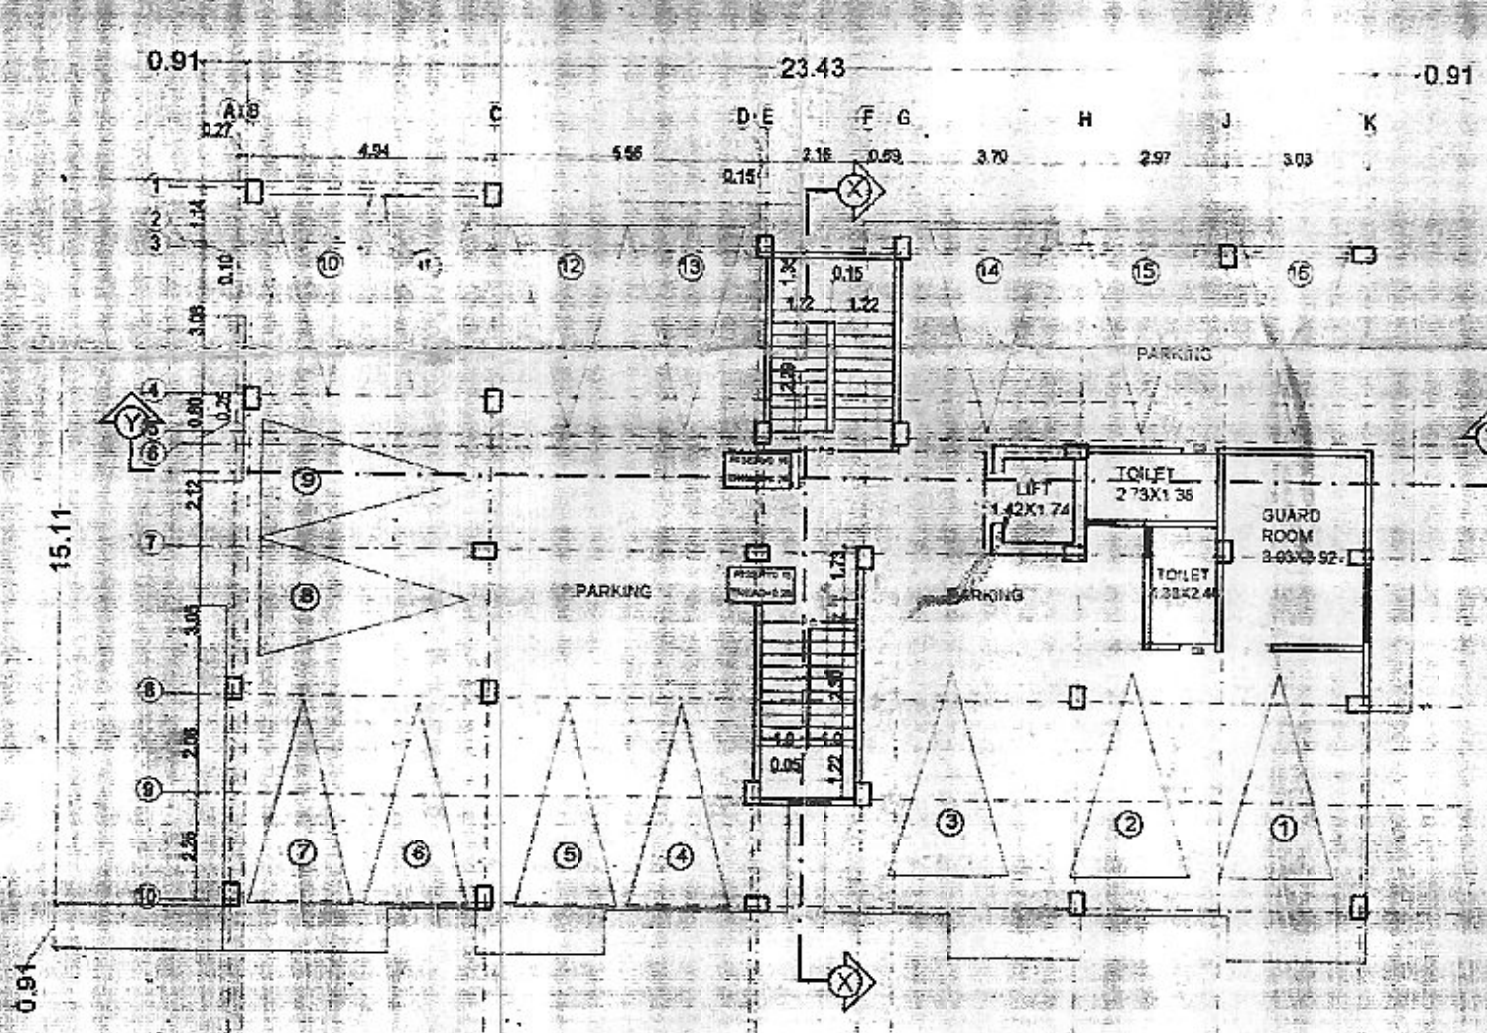

GROUND FLOOR PLAN (BLOCK B)

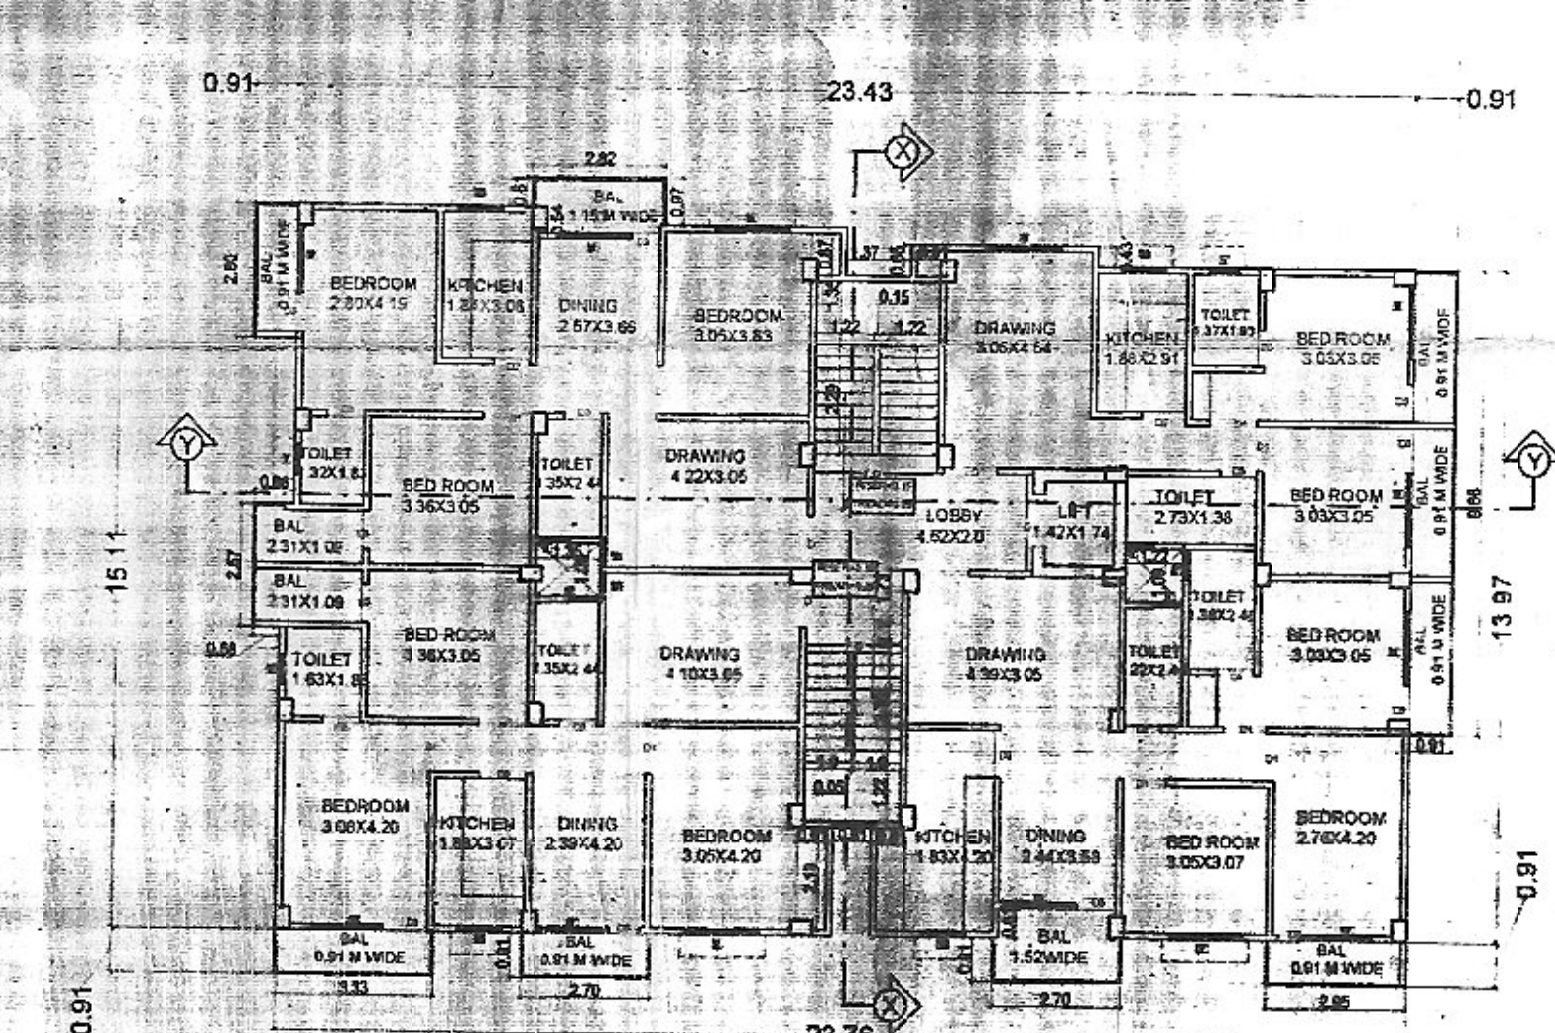

TYPICAL 1st TO 4th FLOOR PLAN (BLOCK B)

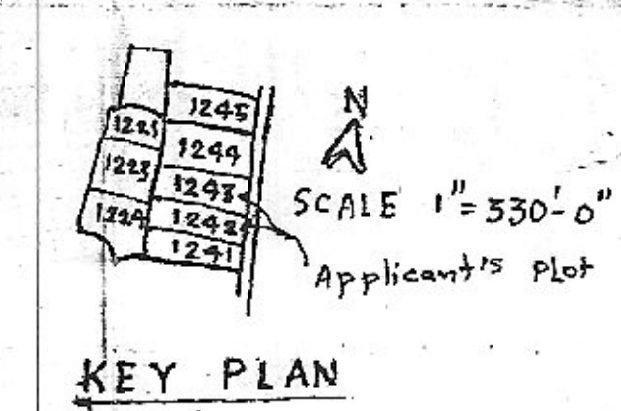

KEY PLAN

SIGNATURE OF OWNER / DEVELOPER

SHARDE UNI HOMES
Patna Nagar Nigam
Reg. No. - 1315/2015

SIGNATURE OF STR. ENG. SIGNATURE OF ARCHITECT

PATNA MUNICIPAL CORPORATION
PATNA REGIONAL DEVELOPMENT AUTHORITY (DISSOLVED)
Sanction of Plan Authority under Section 314, 315, 316 & 317 of the Municipal Act 2007 by the Municipal Commissioner, Patna on...

SHARDE UNI HOMES
Managing Partner
Date: 27.5.16
SANCTION OF PLAN

सत्यमेव जयते
शहरी योजना शाखा
पटना नगर निगम

सत्यमेव जयते
उप-निदेशक
शहरी योजना
पटना नगर निगम