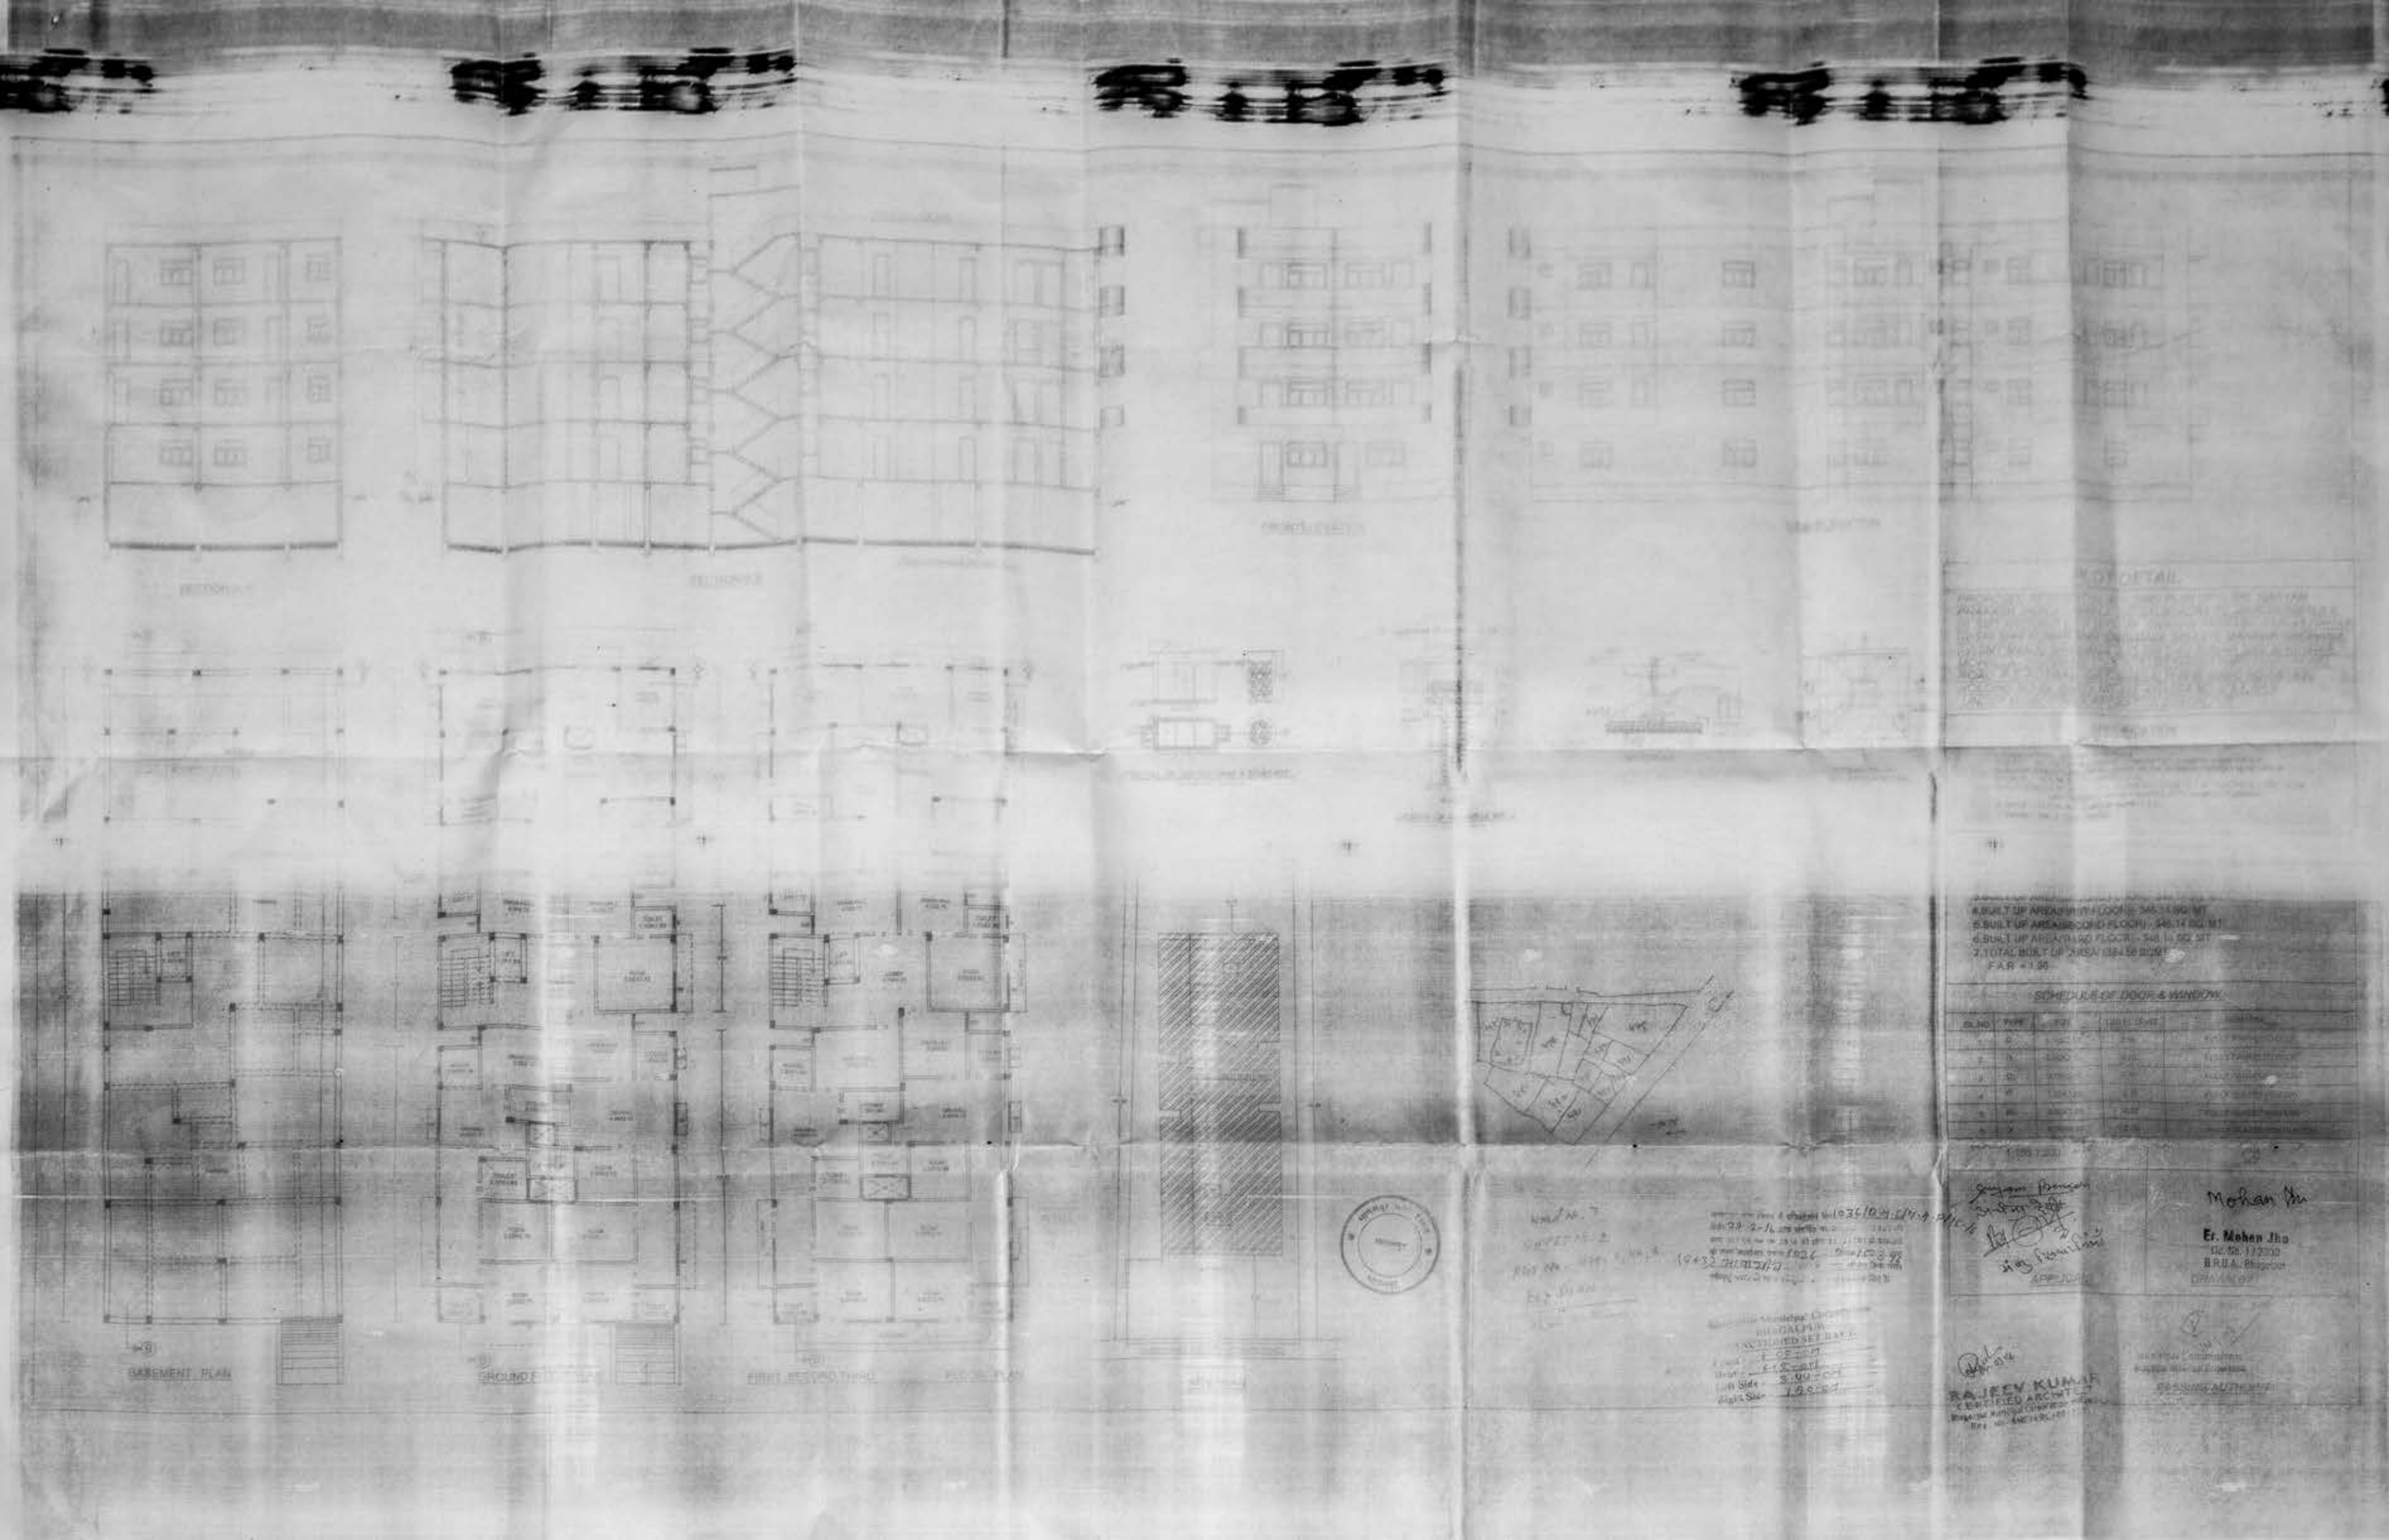

BASEMENT PLAN
GROUND FLOOR PLAN
FIRST SECOND THIRD FLOOR PLAN
SCHEDULE OF DOOR & WINDOW
Er. Mohan Jha
APPROVED
RAJEEV KUMAR
CERTIFIED ARCHITECT